
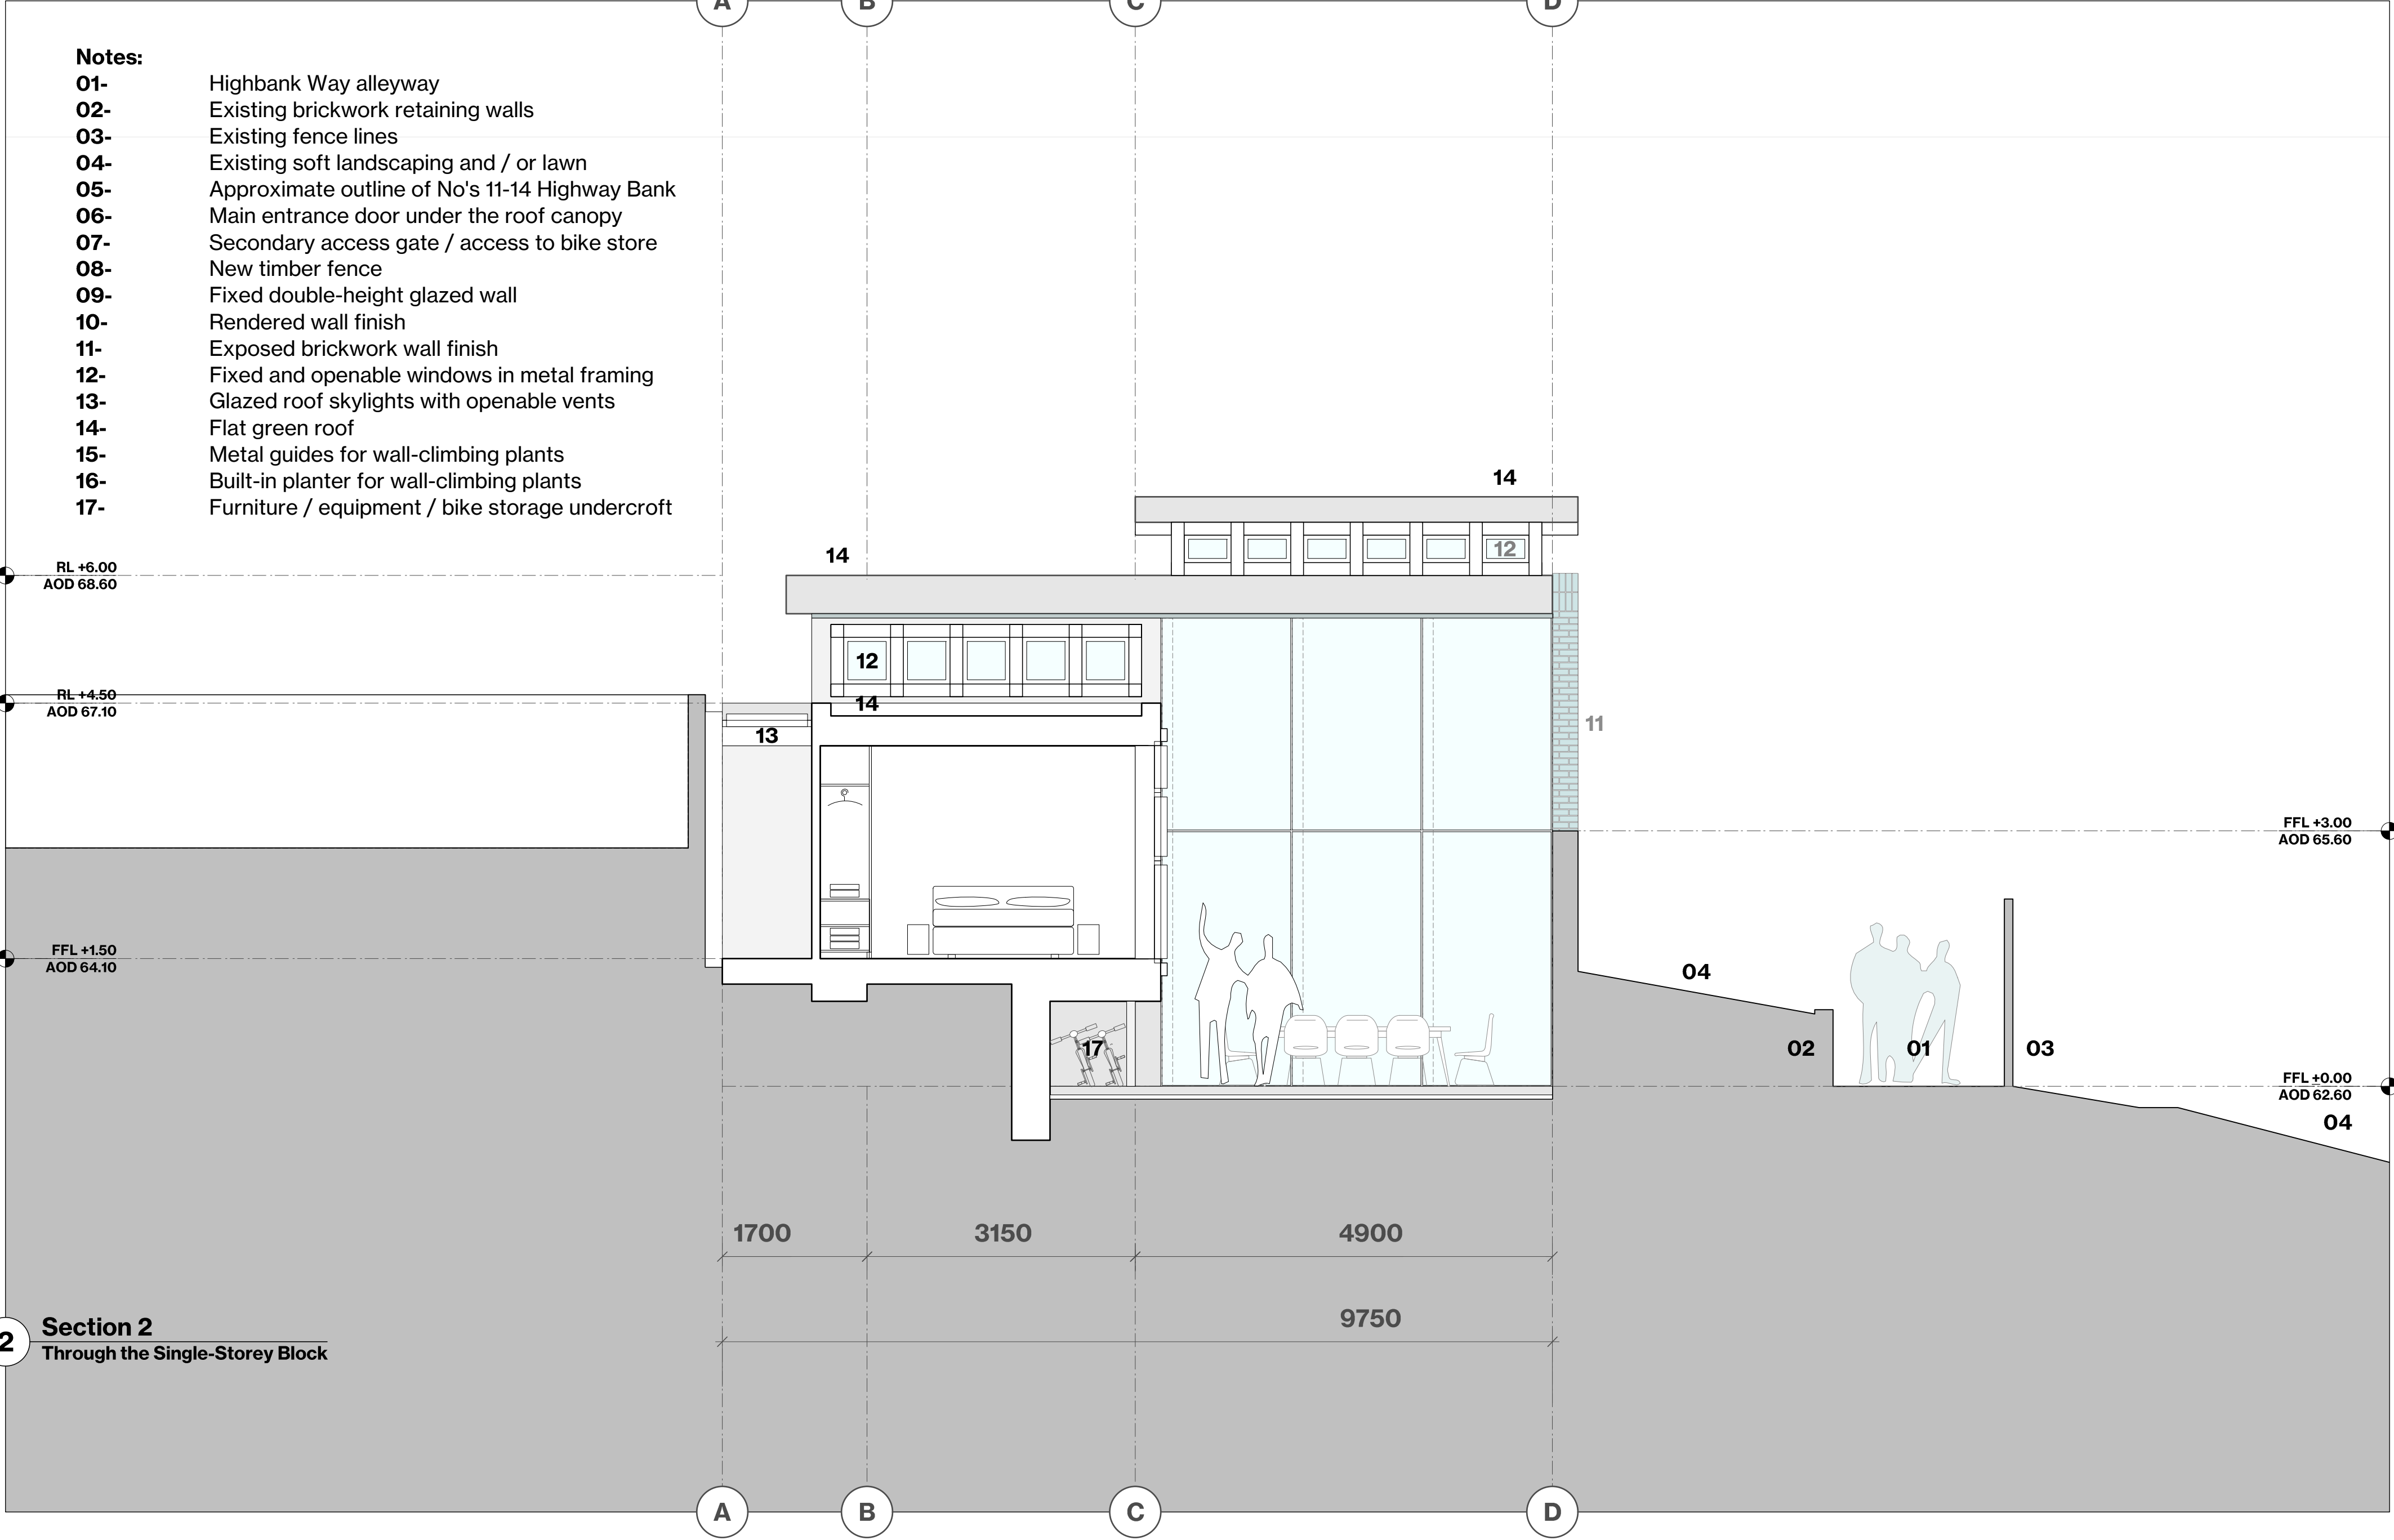


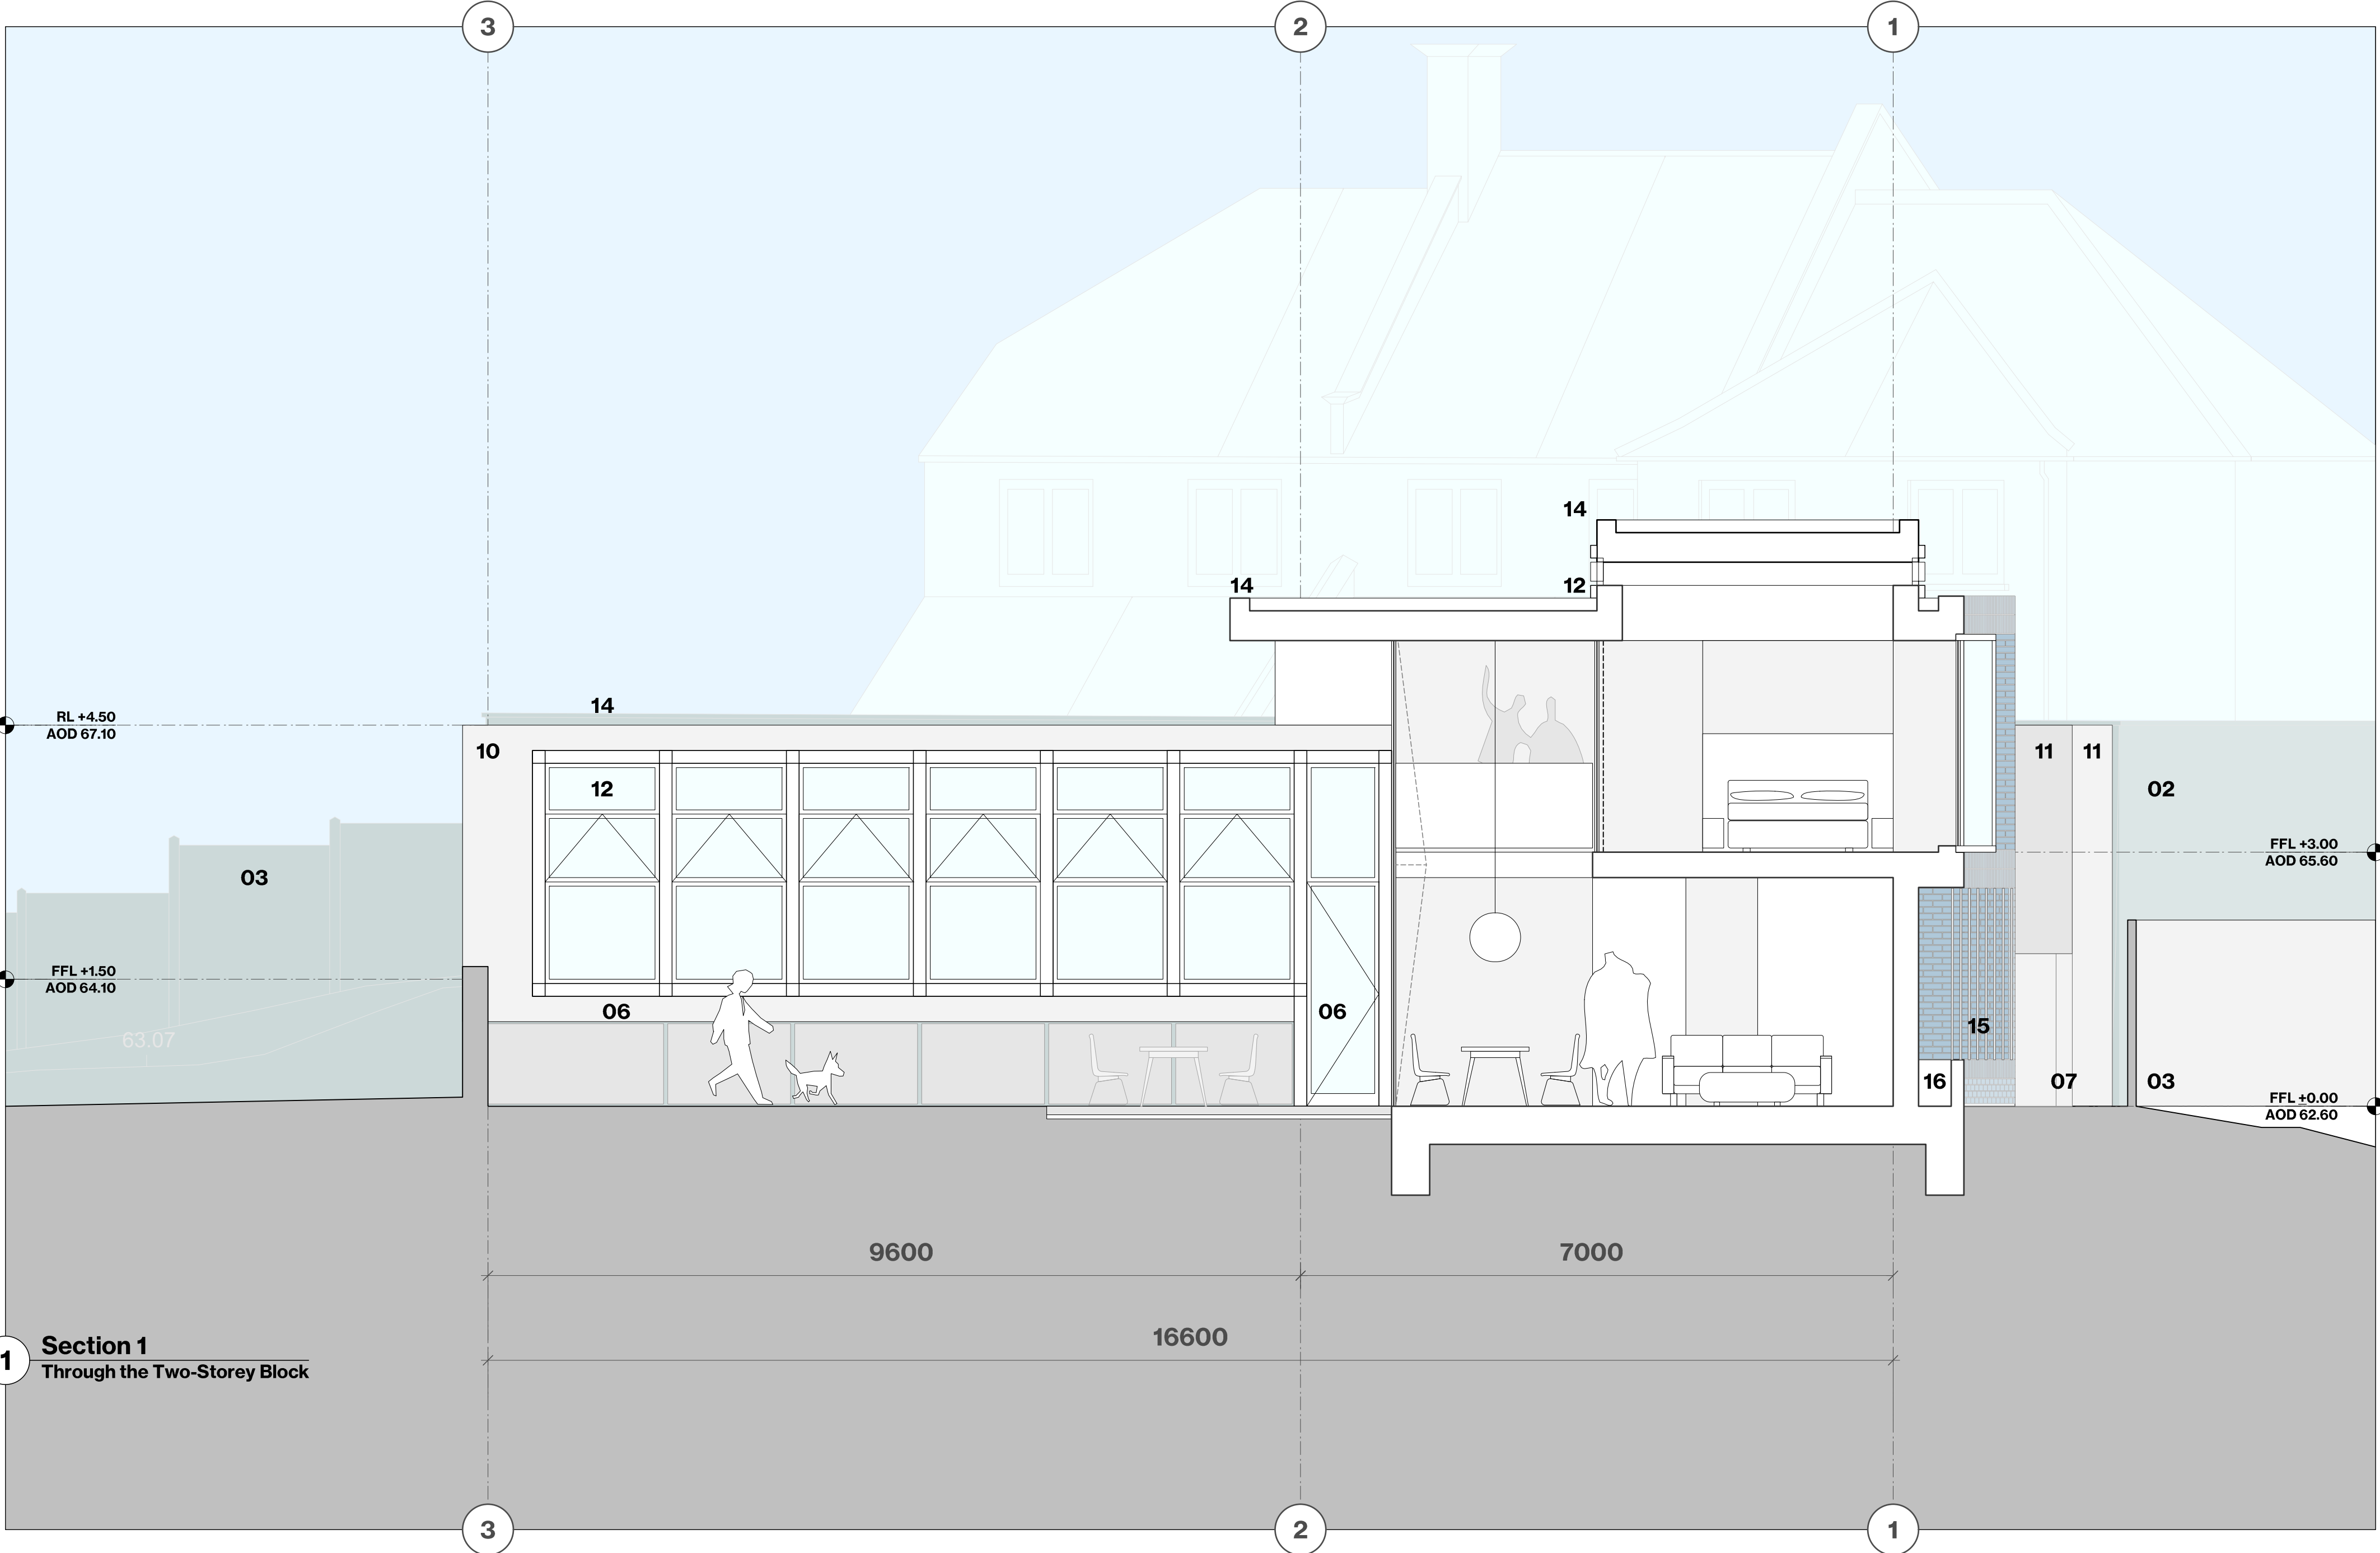

KEY / NOTES ALL DIMENSIONS, LEVELS AND AREAS ARE APPROXIMATE ONLY AND SHOULD BE VERIFIED ON SITE. DO NOT SCALE THIS DRAWING LACEY + SALTYSKYOV ARCHITECTS LTD SHALL NOT BE LIABLE OR RESPONSIBLE FOR ANY USE OF THIS DOCUMENT FOR ANY PURPOSE OTHER THAN THAT FOR WHICH IT WAS ORIGINALLY PREPARED AND PROVIDED. WHILE THE CLIENT SHALL BE ENTITLED TO UTILISE AND COPY THIS DOCUMENT FOR AN EXTENSION OF THE WORKS, THE CLIENT SHALL NOT BE ENTITLED TO REPRODUCE THE DESIGNS CONTAINED IN THIS DOCUMENT FOR ANY SUCH EXTENSION	REV	DATE	DESCRIPTION	PROJECT	189 MOUNT VIEW ROAD	REVISION	LACEY + SALTYSKYOV ARCHITECTS LTD OFFICES 117-118 SPACES 307 EUSTON ROAD NW1 3AD +44 (0)20 7255 0525 www.laceysaltskyov.com info@laceysaltskyov.com LACEY + SALTYSKYOV
	A	27/06/22	PRE-APPLICATION SUBMISSION	DRWG NAME	PROPOSED SECTIONS	D	
	B	02/06/23	PLANNING APPLICATION SUBMISSION	DRWG NO	1690-A-GA-SC-01		
	C	23/07/23	BIKE STORAGE ENCLOSURE MOVED TO THE FRONT OF HOUSE	SCALE	1:50		
	D	06/10/23	REVISED PLANNING APPLICATION	SIZE	A1		
		09/11/23	FURTHER REVISED PLANNING APPLICATION	DATE	09/11/23		