


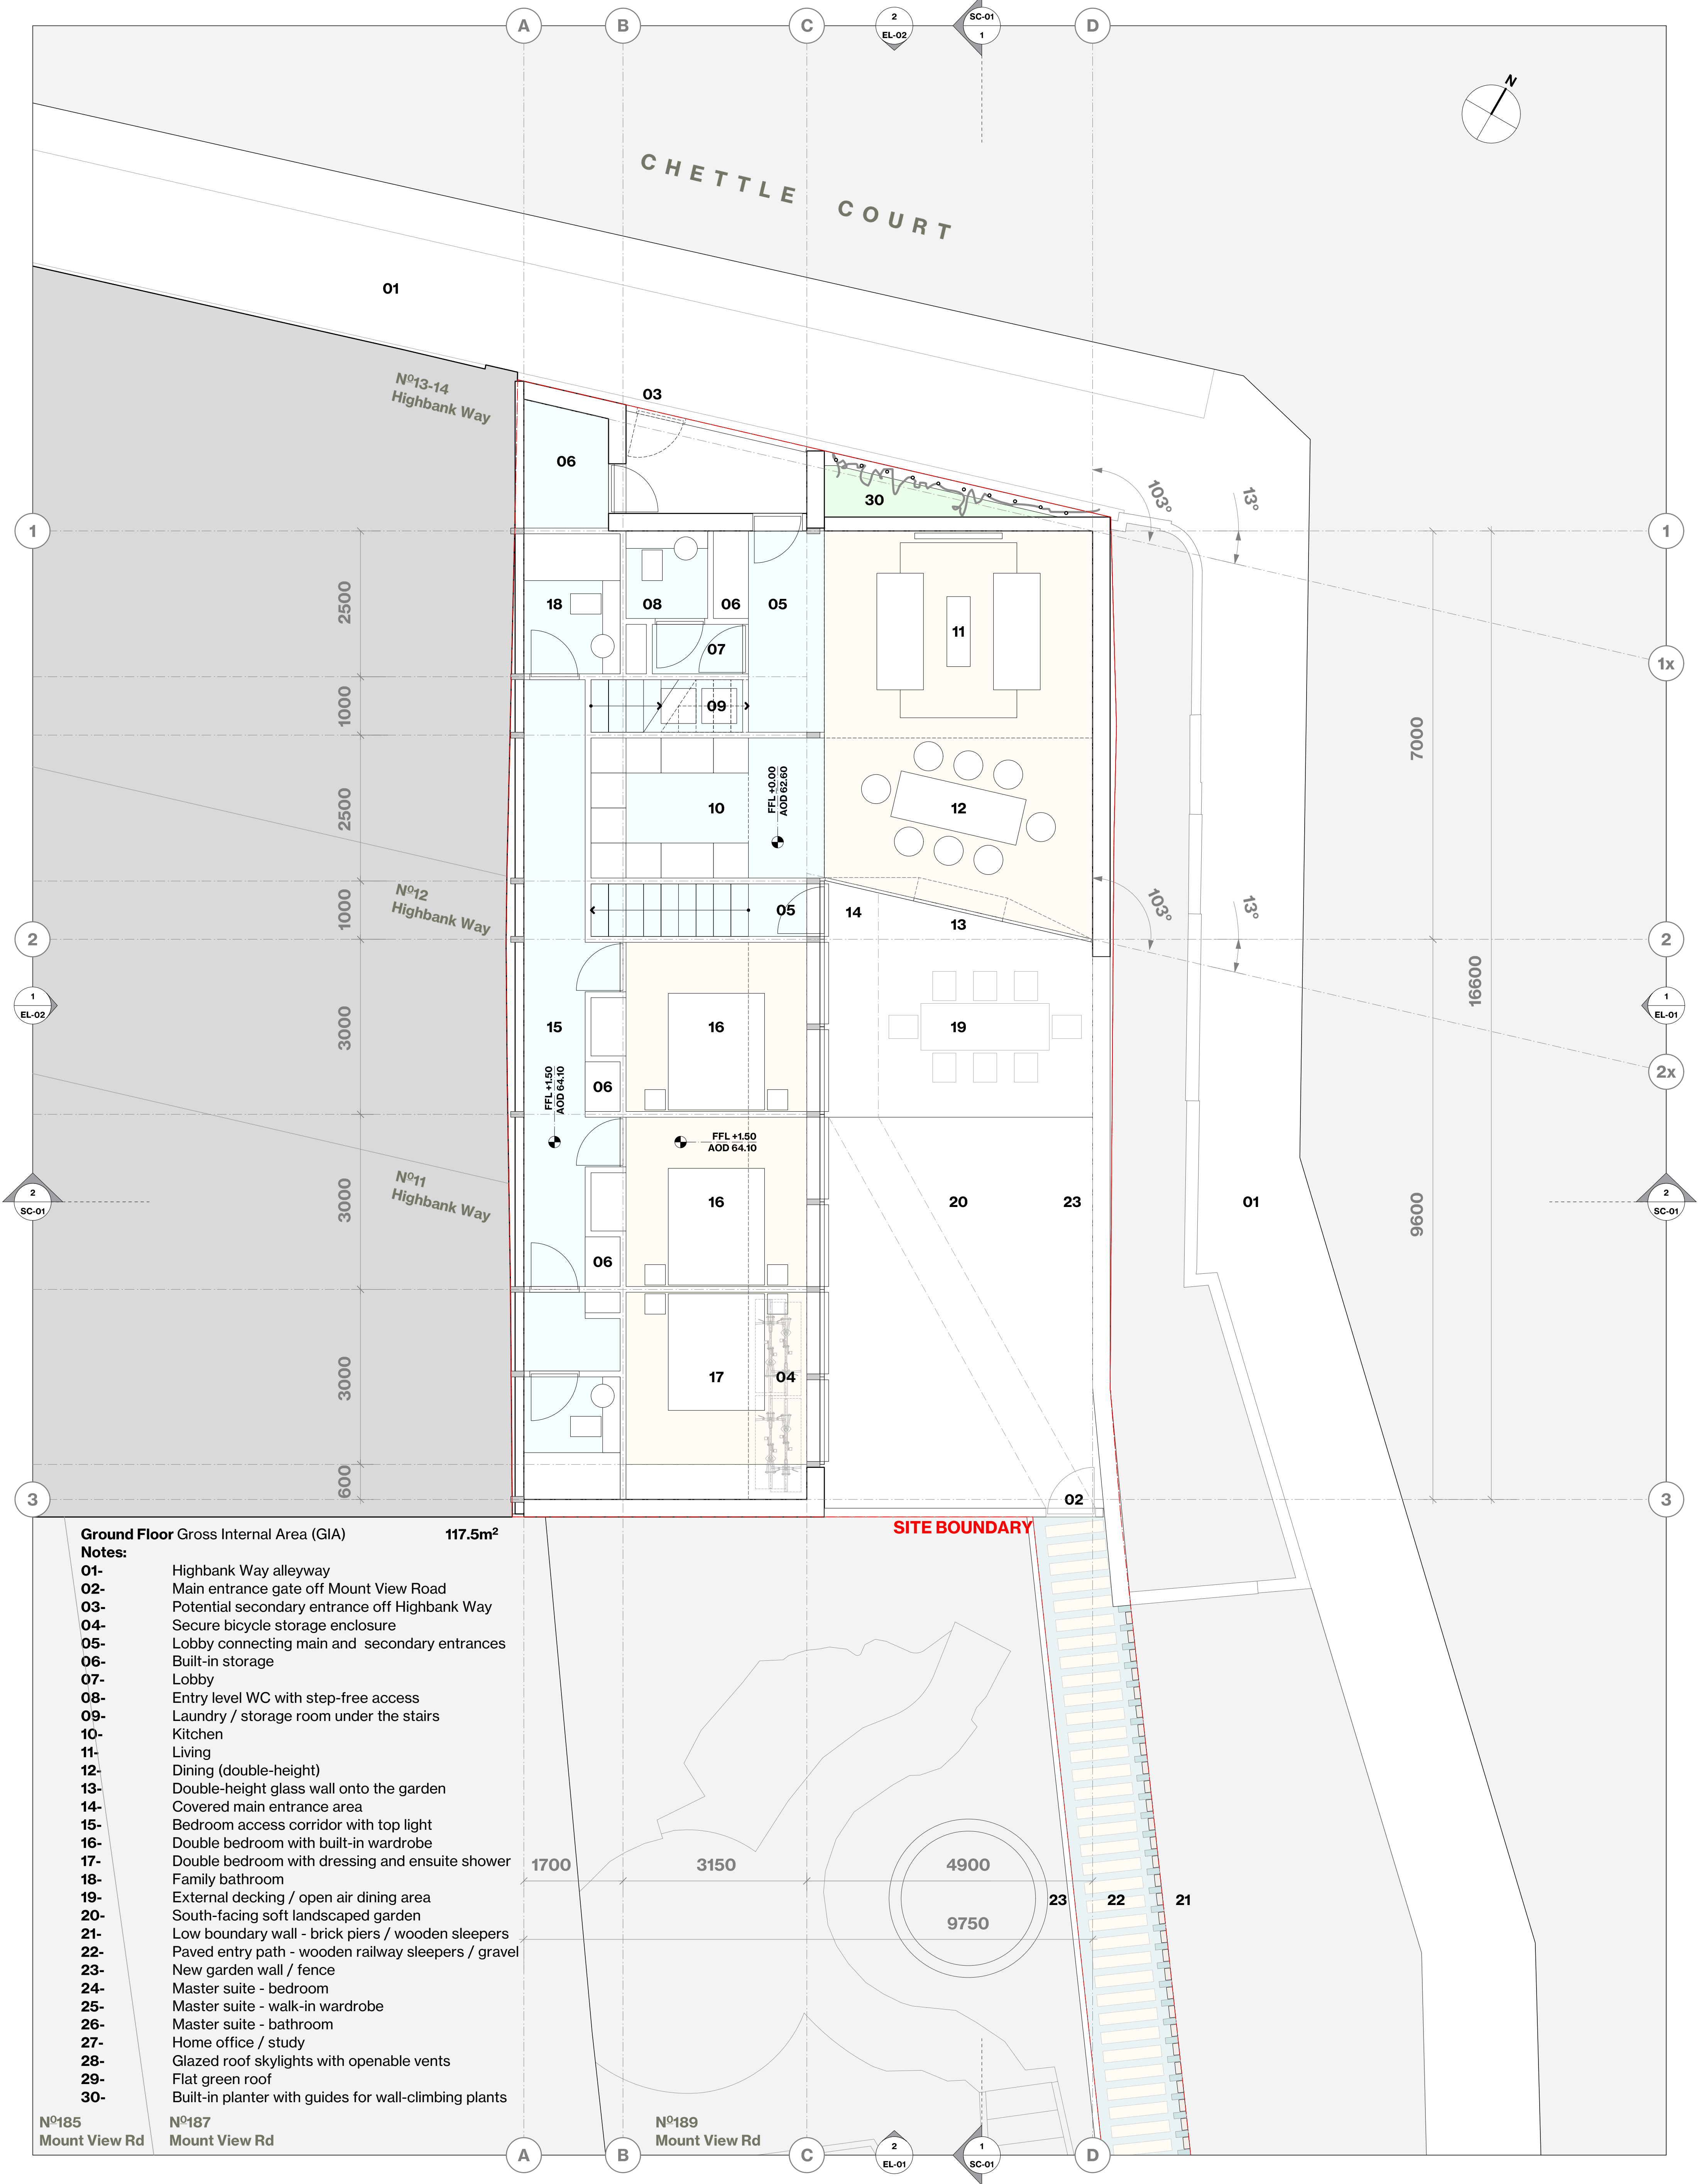

- Ground Floor Gross Internal Area (GIA) 117.5m²**
- Notes:**
- 01- Highbank Way alleyway
  - 02- Main entrance gate off Mount View Road
  - 03- Potential secondary entrance off Highbank Way
  - 04- Secure bicycle storage enclosure
  - 05- Lobby connecting main and secondary entrances
  - 06- Built-in storage
  - 07- Lobby
  - 08- Entry level WC with step-free access
  - 09- Laundry / storage room under the stairs
  - 10- Kitchen
  - 11- Living
  - 12- Dining (double-height)
  - 13- Double-height glass wall onto the garden
  - 14- Covered main entrance area
  - 15- Bedroom access corridor with top light
  - 16- Double bedroom with built-in wardrobe
  - 17- Double bedroom with dressing and ensuite shower
  - 18- Family bathroom
  - 19- External decking / open air dining area
  - 20- South-facing soft landscaped garden
  - 21- Low boundary wall - brick piers / wooden sleepers
  - 22- Paved entry path - wooden railway sleepers / gravel
  - 23- New garden wall / fence
  - 24- Master suite - bedroom
  - 25- Master suite - walk-in wardrobe
  - 26- Master suite - bathroom
  - 27- Home office / study
  - 28- Glazed roof skylights with openable vents
  - 29- Flat green roof
  - 30- Built-in planter with guides for wall-climbing plants
- Nº185 Mount View Rd    Nº187 Mount View Rd    Nº189 Mount View Rd

| KEY / NOTES   |  |
|---|--|
| ALL DIMENSIONS, LEVELS AND AREAS ARE APPROXIMATE ONLY AND SHOULD BE VERIFIED ON SITE.   |  |
| DO NOT SCALE THIS DRAWING   |  |
| LACEY + SALTYSKYOV ARCHITECTS LTD SHALL NOT BE LIABLE OR RESPONSIBLE FOR ANY USE OF THIS DOCUMENT FOR ANY PURPOSE OTHER THAN THAT FOR WHICH IT WAS ORIGINALLY PREPARED AND PROVIDED. WHILE THE CLIENT SHALL BE ENTITLED TO UTILISE AND COPY THIS DOCUMENT FOR AN EXTENSION OF THE WORKS, THE CLIENT SHALL NOT BE ENTITLED TO REPRODUCE THE DESIGNS CONTAINED IN THIS DOCUMENT FOR ANY SUCH EXTENSION |  |

| REV | DATE     | DESCRIPTION                                        |
|-----|----------|----------------------------------------------------|
| A   | 27/06/22 | PRE-APPLICATION SUBMISSION                         |
| B   | 02/06/23 | PLANNING APPLICATION SUBMISSION                    |
| C   | 23/07/23 | BIKE STORAGE ENCLOSURE MOVED TO THE FRONT OF HOUSE |
| D   | 06/10/23 | REVISED PLANNING APPLICATION                       |
|     | 09/11/23 | FURTHER REVISED PLANNING APPLICATION               |
|     |          |                                                    |
|     |          |                                                    |
| PROJECT   | 189 MOUNT VIEW ROAD        |
|-----------|----------------------------|
| DRWG NAME | PROPOSED GROUND FLOOR PLAN |
| DRWG NO   | 1690-A-GA-PL-00            |
| SCALE     | 1:50                       |
| SIZE      | A1                         |
| DATE      | 09/11/23                   |

| REVISION                                                               | D |
|------------------------------------------------------------------------|---|
| LACEY + SALTYSKYOV ARCHITECTS LTD                                      |   |
| OFFICES 117-118<br>SPACES<br>307 EUSTON ROAD<br>NW1 3AD                |   |
| +44 (0)20 7255 0525<br>www.laceysaltykov.com<br>info@laceysaltykov.com |   |
| LACEY + SALTYSKYOV                                                     |   |

© 2022 COPYRIGHT LACEY + SALTYSKYOV. ALL RIGHTS RESERVED