



1 PROPOSED EAST SIDE ELEVATION
1 : 50 @ A1

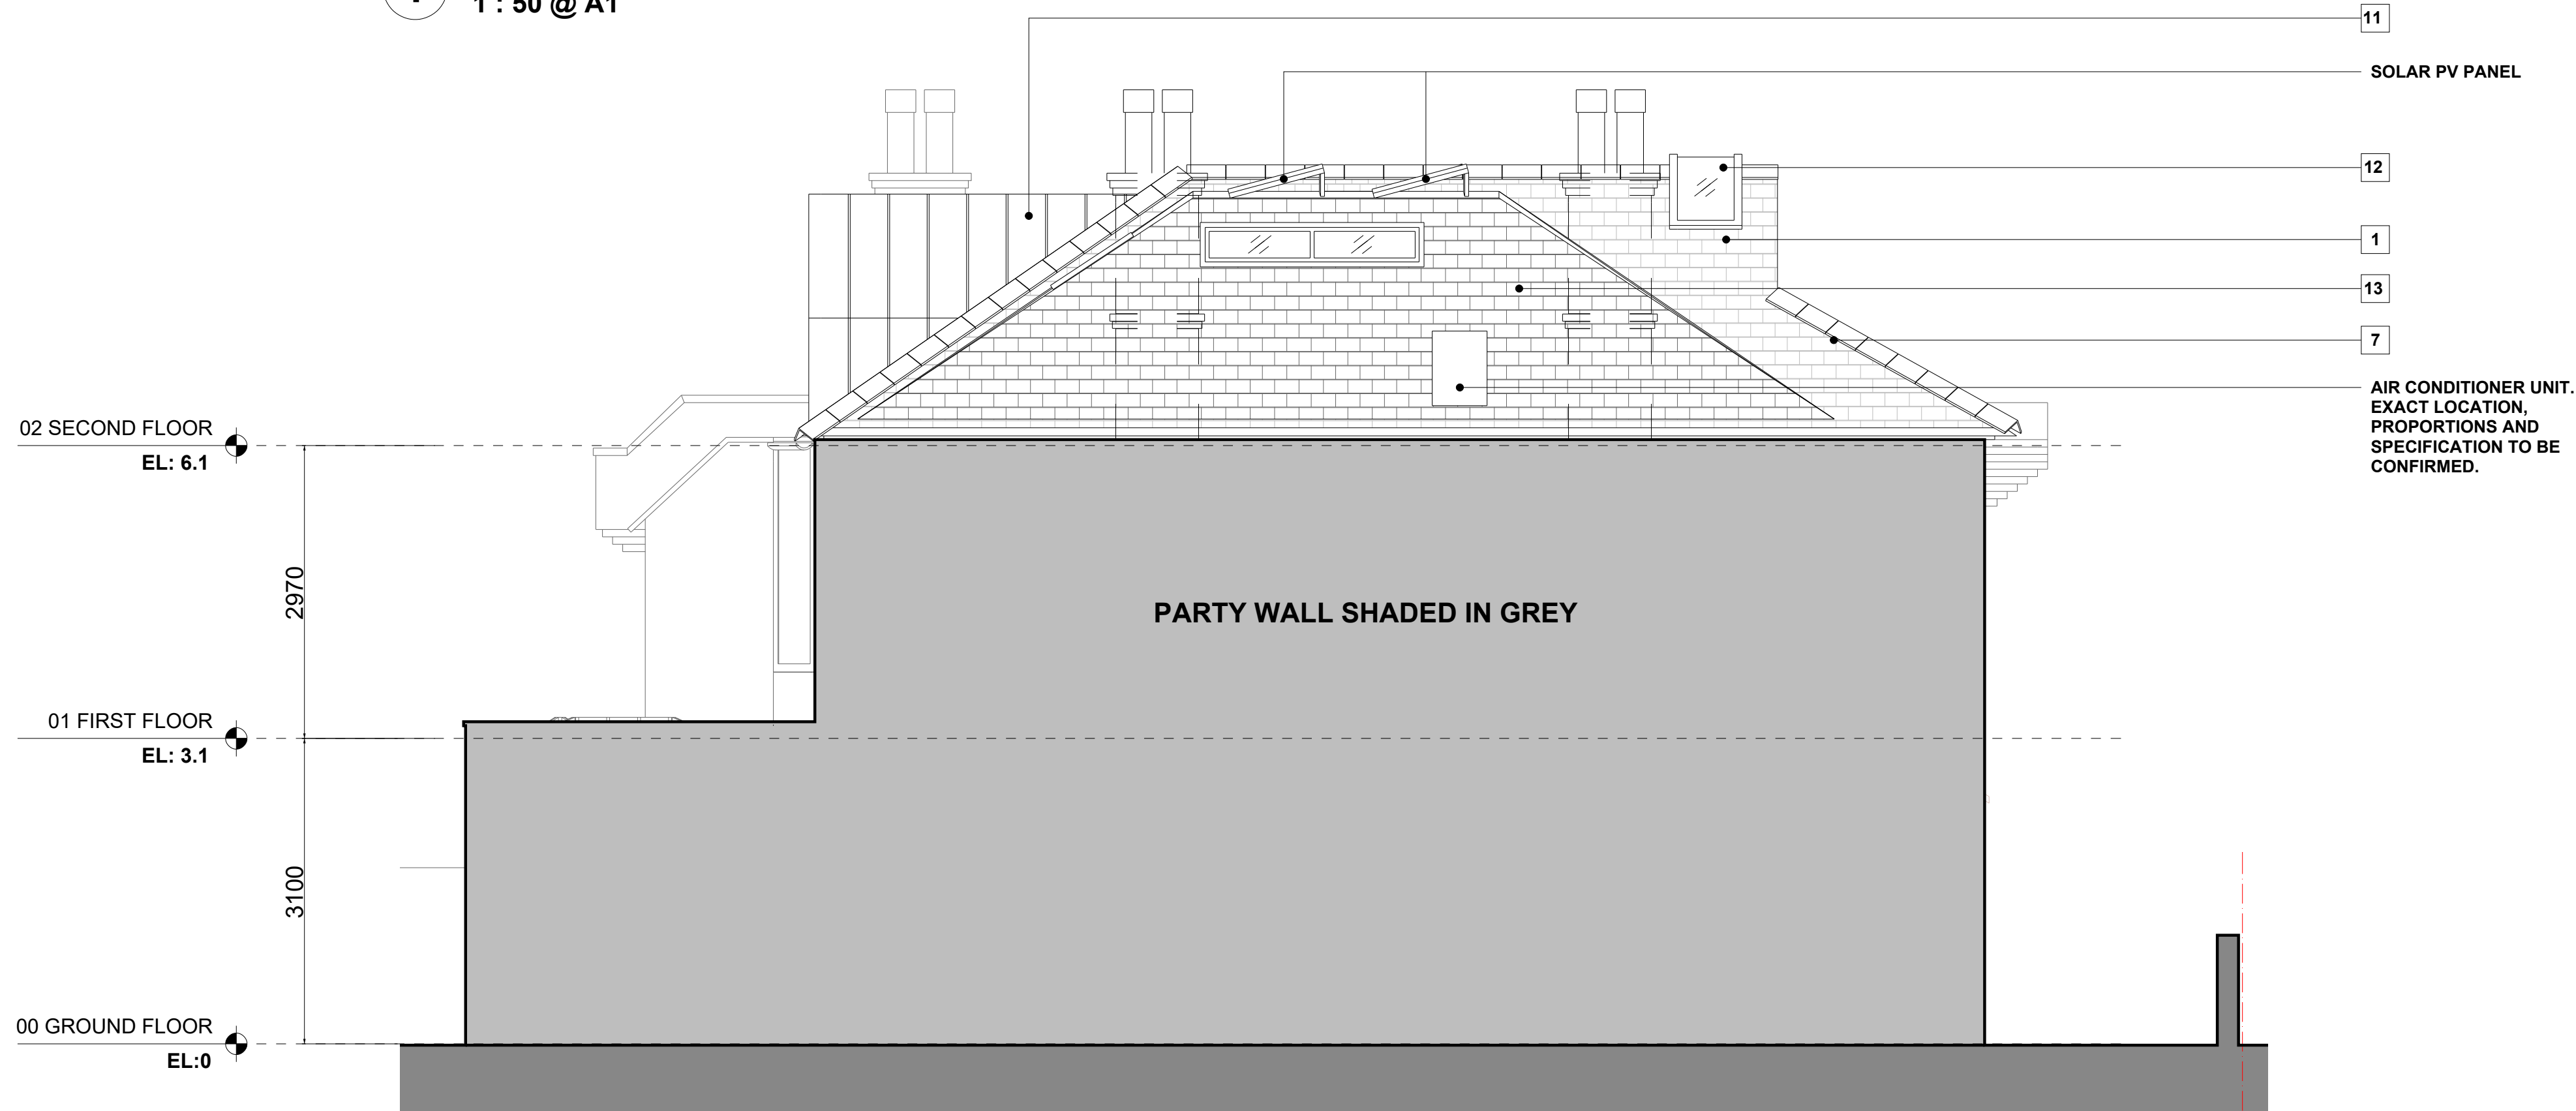

- PROPOSED MATERIALS KEY**
- 1. Terracotta roof tiles
 - 2. Red brick
 - 3. White painted timber window & cills
 - 4. Black UPVC gutters & downpipes
 - 5. Coping stone
 - 6. Painted timber doors
 - 7. Ridge tile
 - 8. White painted render
 - 9. White painted fascia
 - 10. Reclaimed caly roof tiles
 - 11. Red zinc standing seam cladding
 - 12. Rooflight
 - 13. Clay Tiles

AIR CONDITIONER UNIT.
EXACT LOCATION,
PROPORTIONS AND
SPECIFICATION TO BE
CONFIRMED.


2 PROPOSED WEST SIDE ELEVATION
1 : 50 @ A1

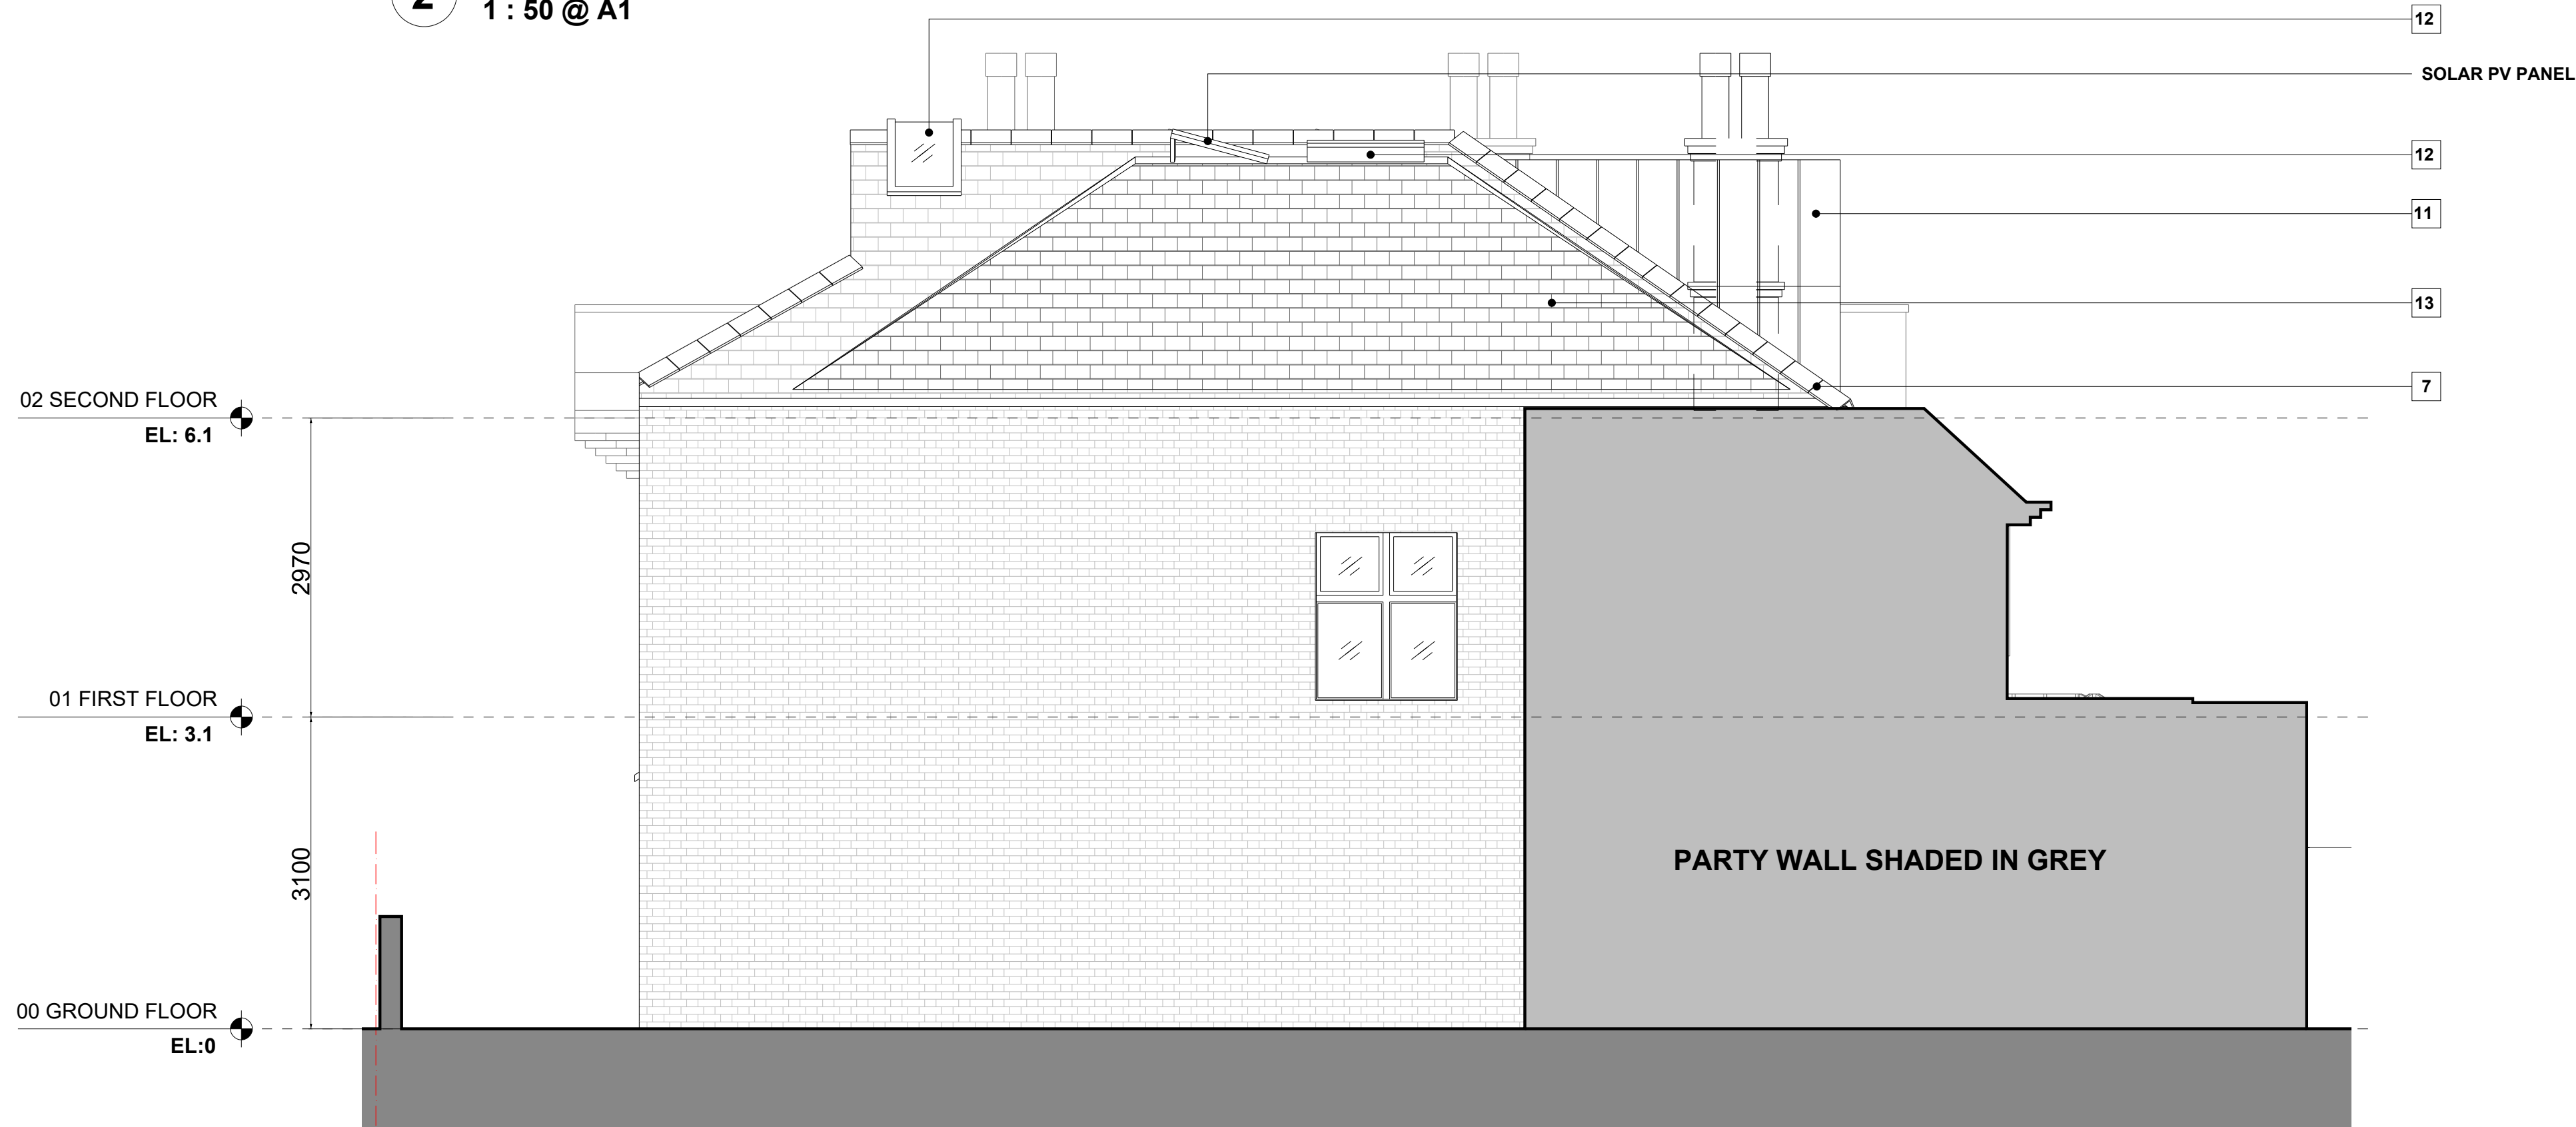

LINEWORKS

Drawings Notes:

This drawing is intended for the purpose indicated in the status box only. Scale from this drawing for planning purposes only. All site dimensions shown should be checked on site and discrepancies verified with the architect. This drawing must be read in conjunction with the relevant details and specifications shown.

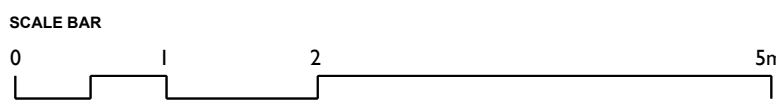

Date	Note	CHKD
P1 08.12.23	PLANNING	RH

Drawing Status:

PLANNING

Drawing Title:

PROPOSED SIDE ELEVATIONS

Client:

MR GUILLAUME RENIER & MS MYLENE RENIER SCHRAM

Drawing Reference:

Project No.	Drawing Number	Revision
0823	GA 201	P1

Scale @A1: 1 : 50 Drawn By: AK Checked By: RH 08.12.23

Project Title:

15 WOODBERRY
CRESCENT