


Ground Floor: Duplex no. 1 to 9

1st Floor: Flats no. 10 and 11
2nd Floor: Flats no. 12 to 20
3rd Floor: Flats no. 21 to 29
4th Floor: Flats no. 30 to 38
5th Floor: Flats no. 39 to 47
6th Floor: Flats no. 48 to 50

1st Floor: Flats no. 51 and 52
2nd Floor: Flats no. 53 to 59
3rd Floor: Flats no. 60 to 66
4th Floor: Flats no. 67 to 71
5th Floor: Flats no. 72 to 76
6th Floor: Flats no. 77 to 80

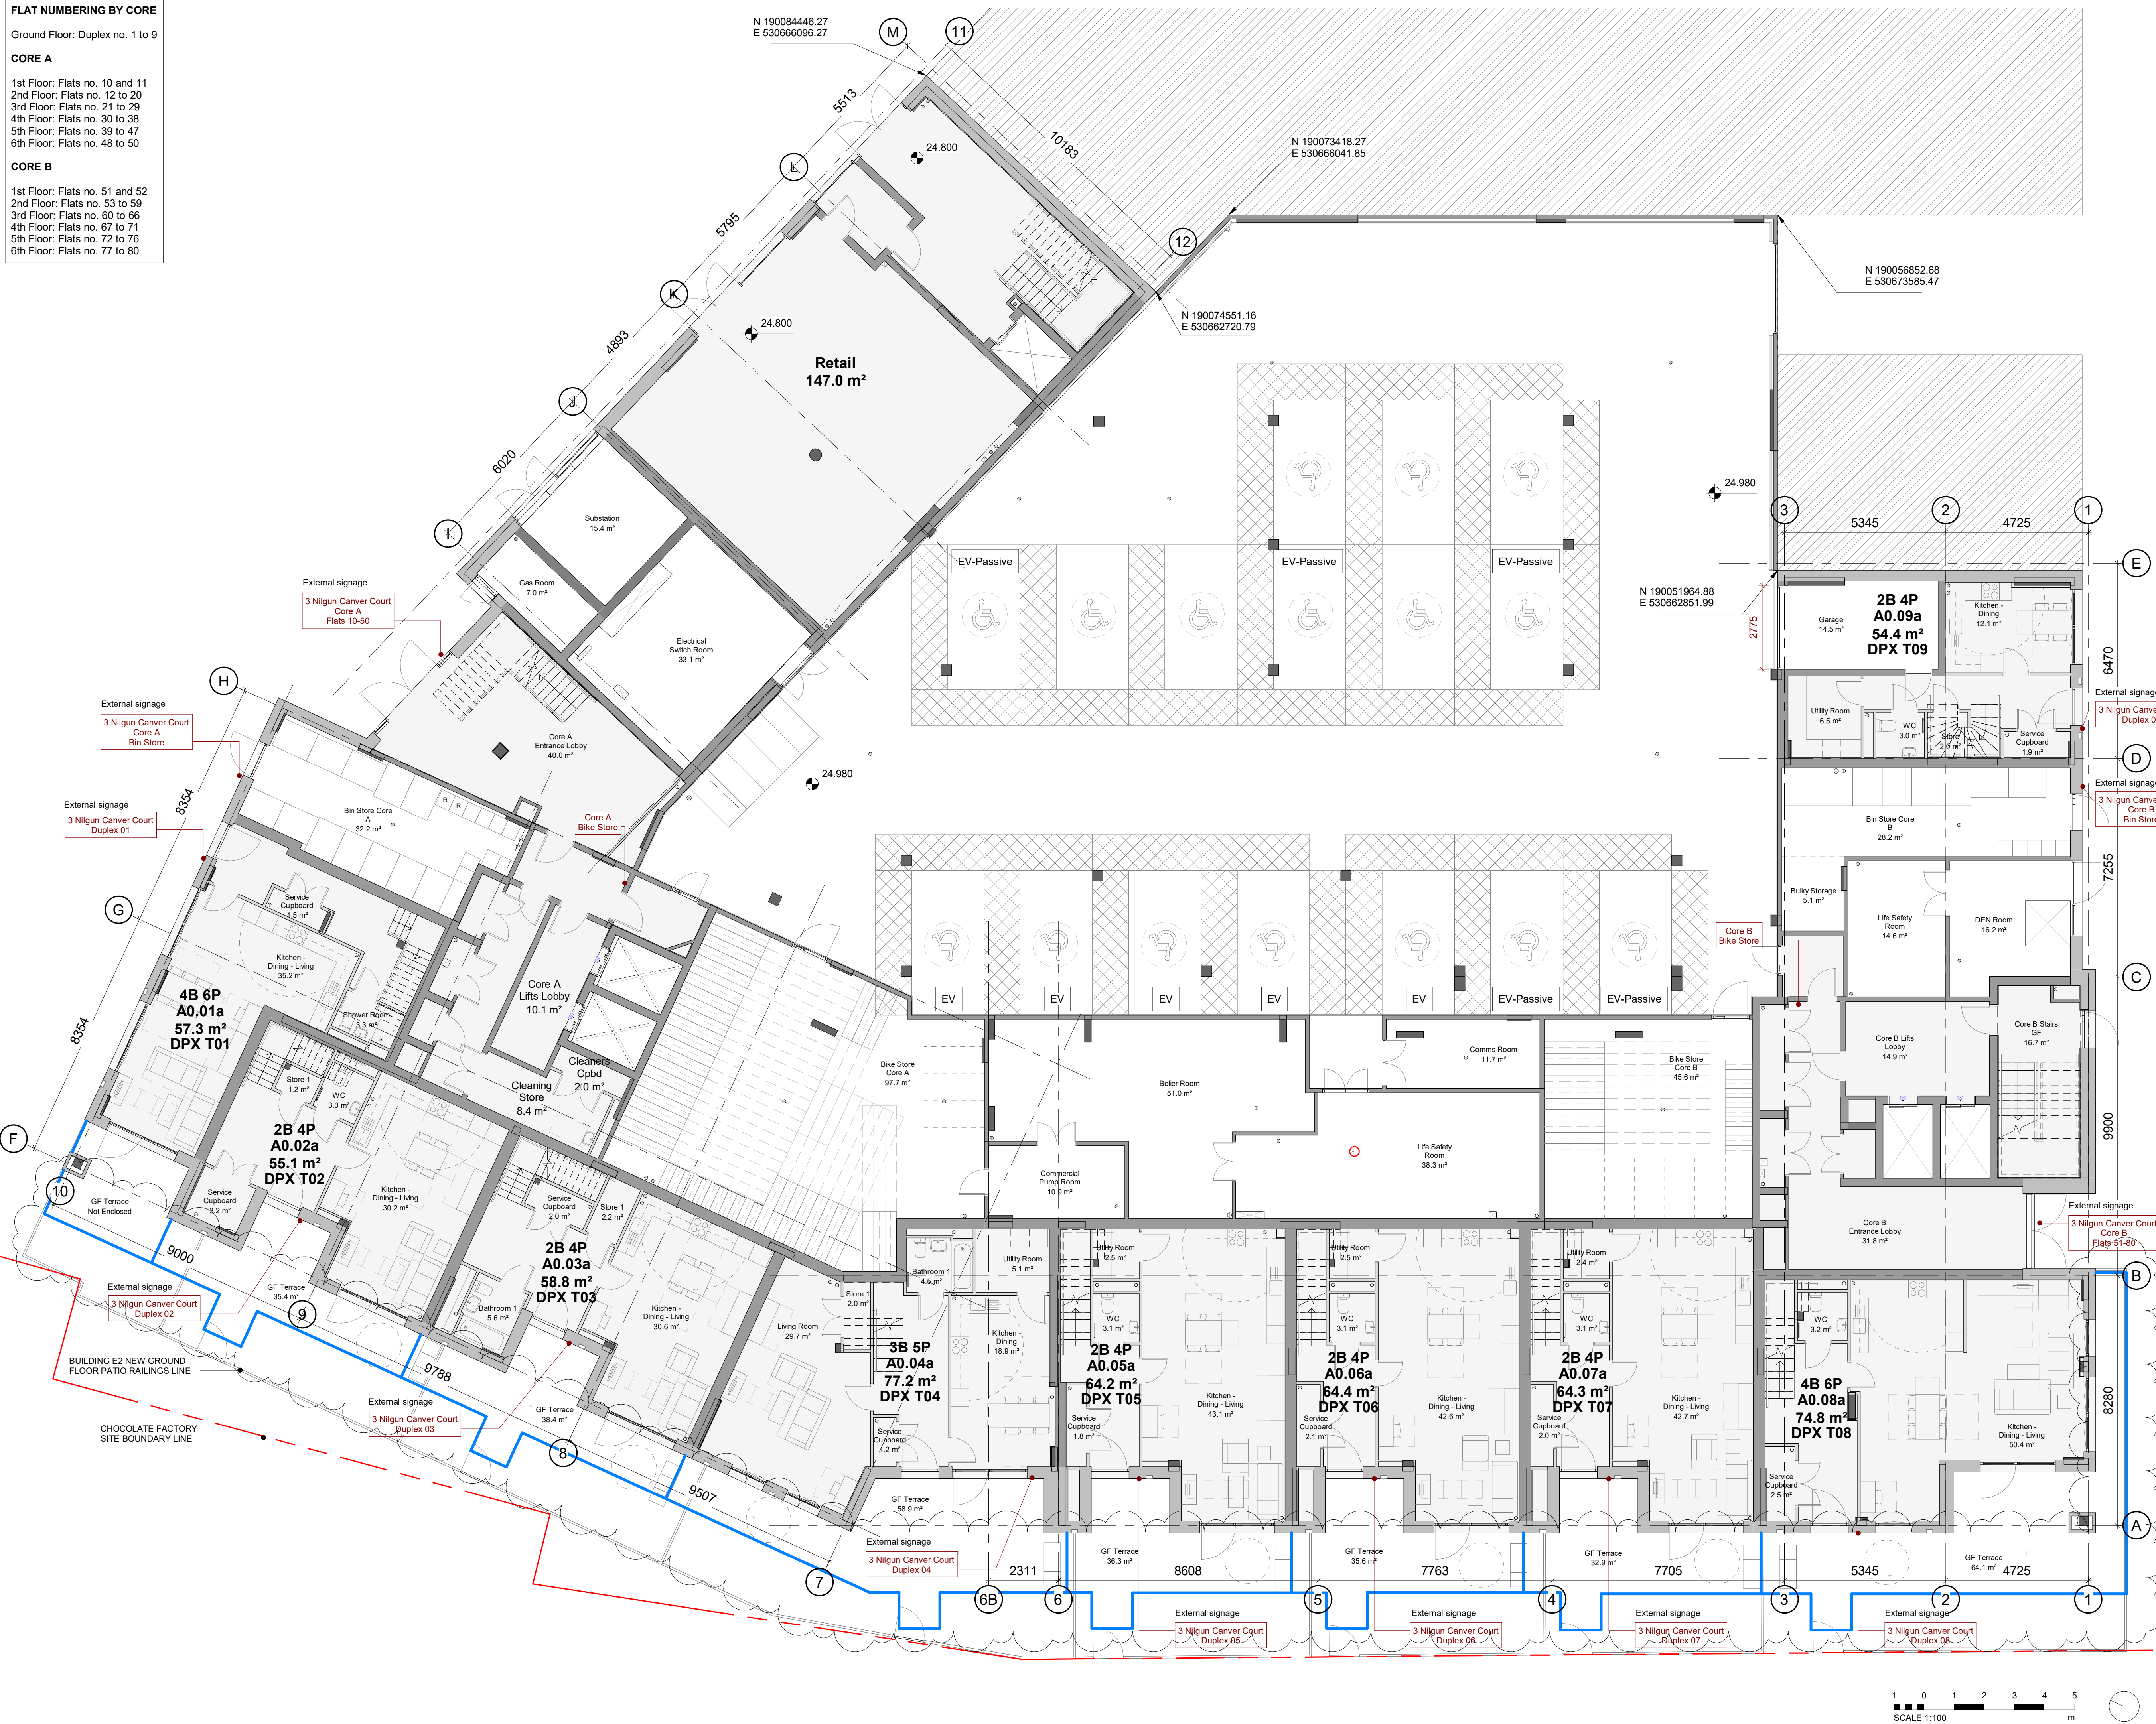

All dimensions to be checked on site before work commences.
Figured dimensions to be taken in preference to scaled dimensions.
If in doubt please ask.

PREVIOUS GROUND FLOOR PATIOS
RAILING LINE

NEW GROUND FLOOR PATIOS
RAILING LINE

C21	Revised as clouded	23/01/12
C20	Ground floor terraces boundary line updated	08/01/12
C19	Building E2 boundary line updated	22/12/11
C18	Revised as clouded	14/12/11
C17	Revised as clouded	04/12/11
C16	Revised as clouded	30/11/11
C15	Revised as clouded	24/11/11
C14	Revised as clouded	23/11/11
C13	Revised as clouded	17/11/11
C12	Updated kitchens layouts to Howdens' drawings	07/11/11
C11	Kitchens updated based on LBH comments	28/09/11
C10	Revised as clouded	11/09/11
C9	Revised as clouded	22/08/11
C8	Revised as clouded	25/05/11
C7	Rev as clouded / First Issue	21/04/11
C6	First issue / Revised as clouded	22/03/11
C5	Revised as clouded	16/02/11
C4	General update	10/01/11
C3	Revised as clouded	10/01/11
C2	As clouded / RAL7015 Construction	27/10/10
C1	Issued For Commissioning	26/07/10

STATUS	
--------	--

For Construction

PROJECT

Chocolate Factory Block E2

DRAWING

Proposed 00 Floor GA Plan

DRAWN BY RC		CHECKED BY CB		DATE April 2022	
SCALE (@ A1) 1 : 100			PROJECT NUMBER 21020		
DRAWING NUMBER CFE2 - DAR - XX - 00 - DR - A - 0100					REV C21

