



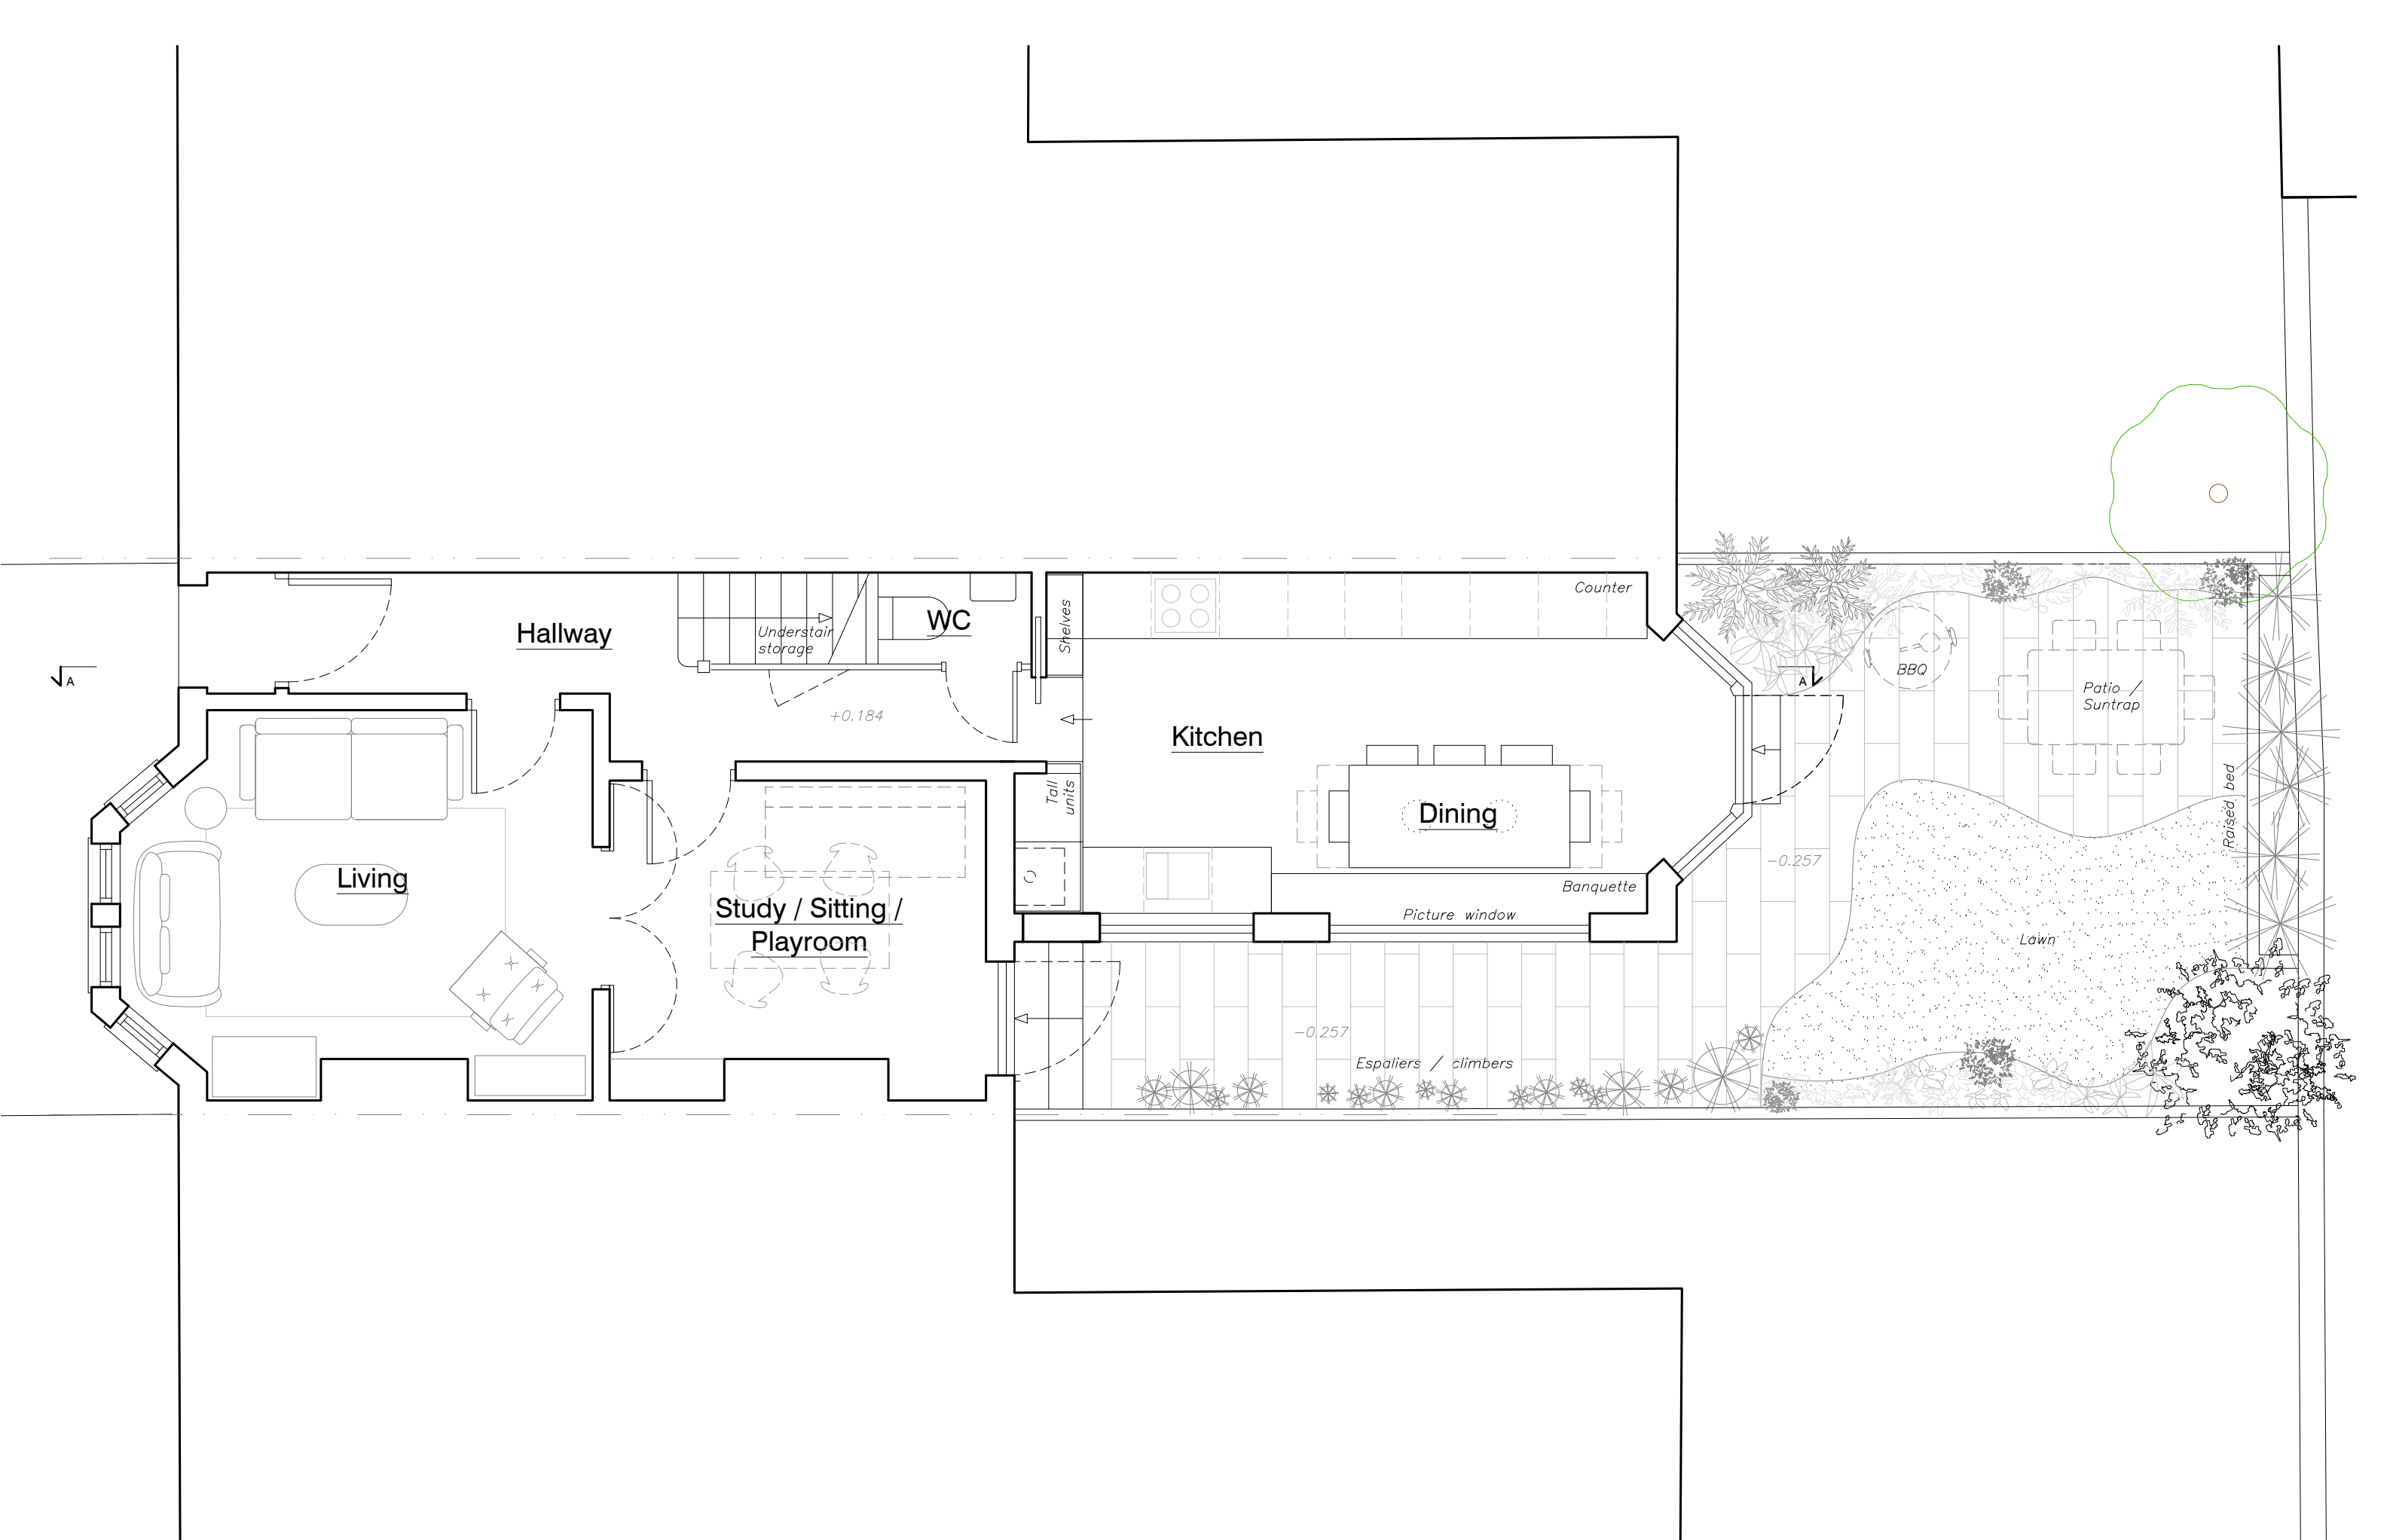


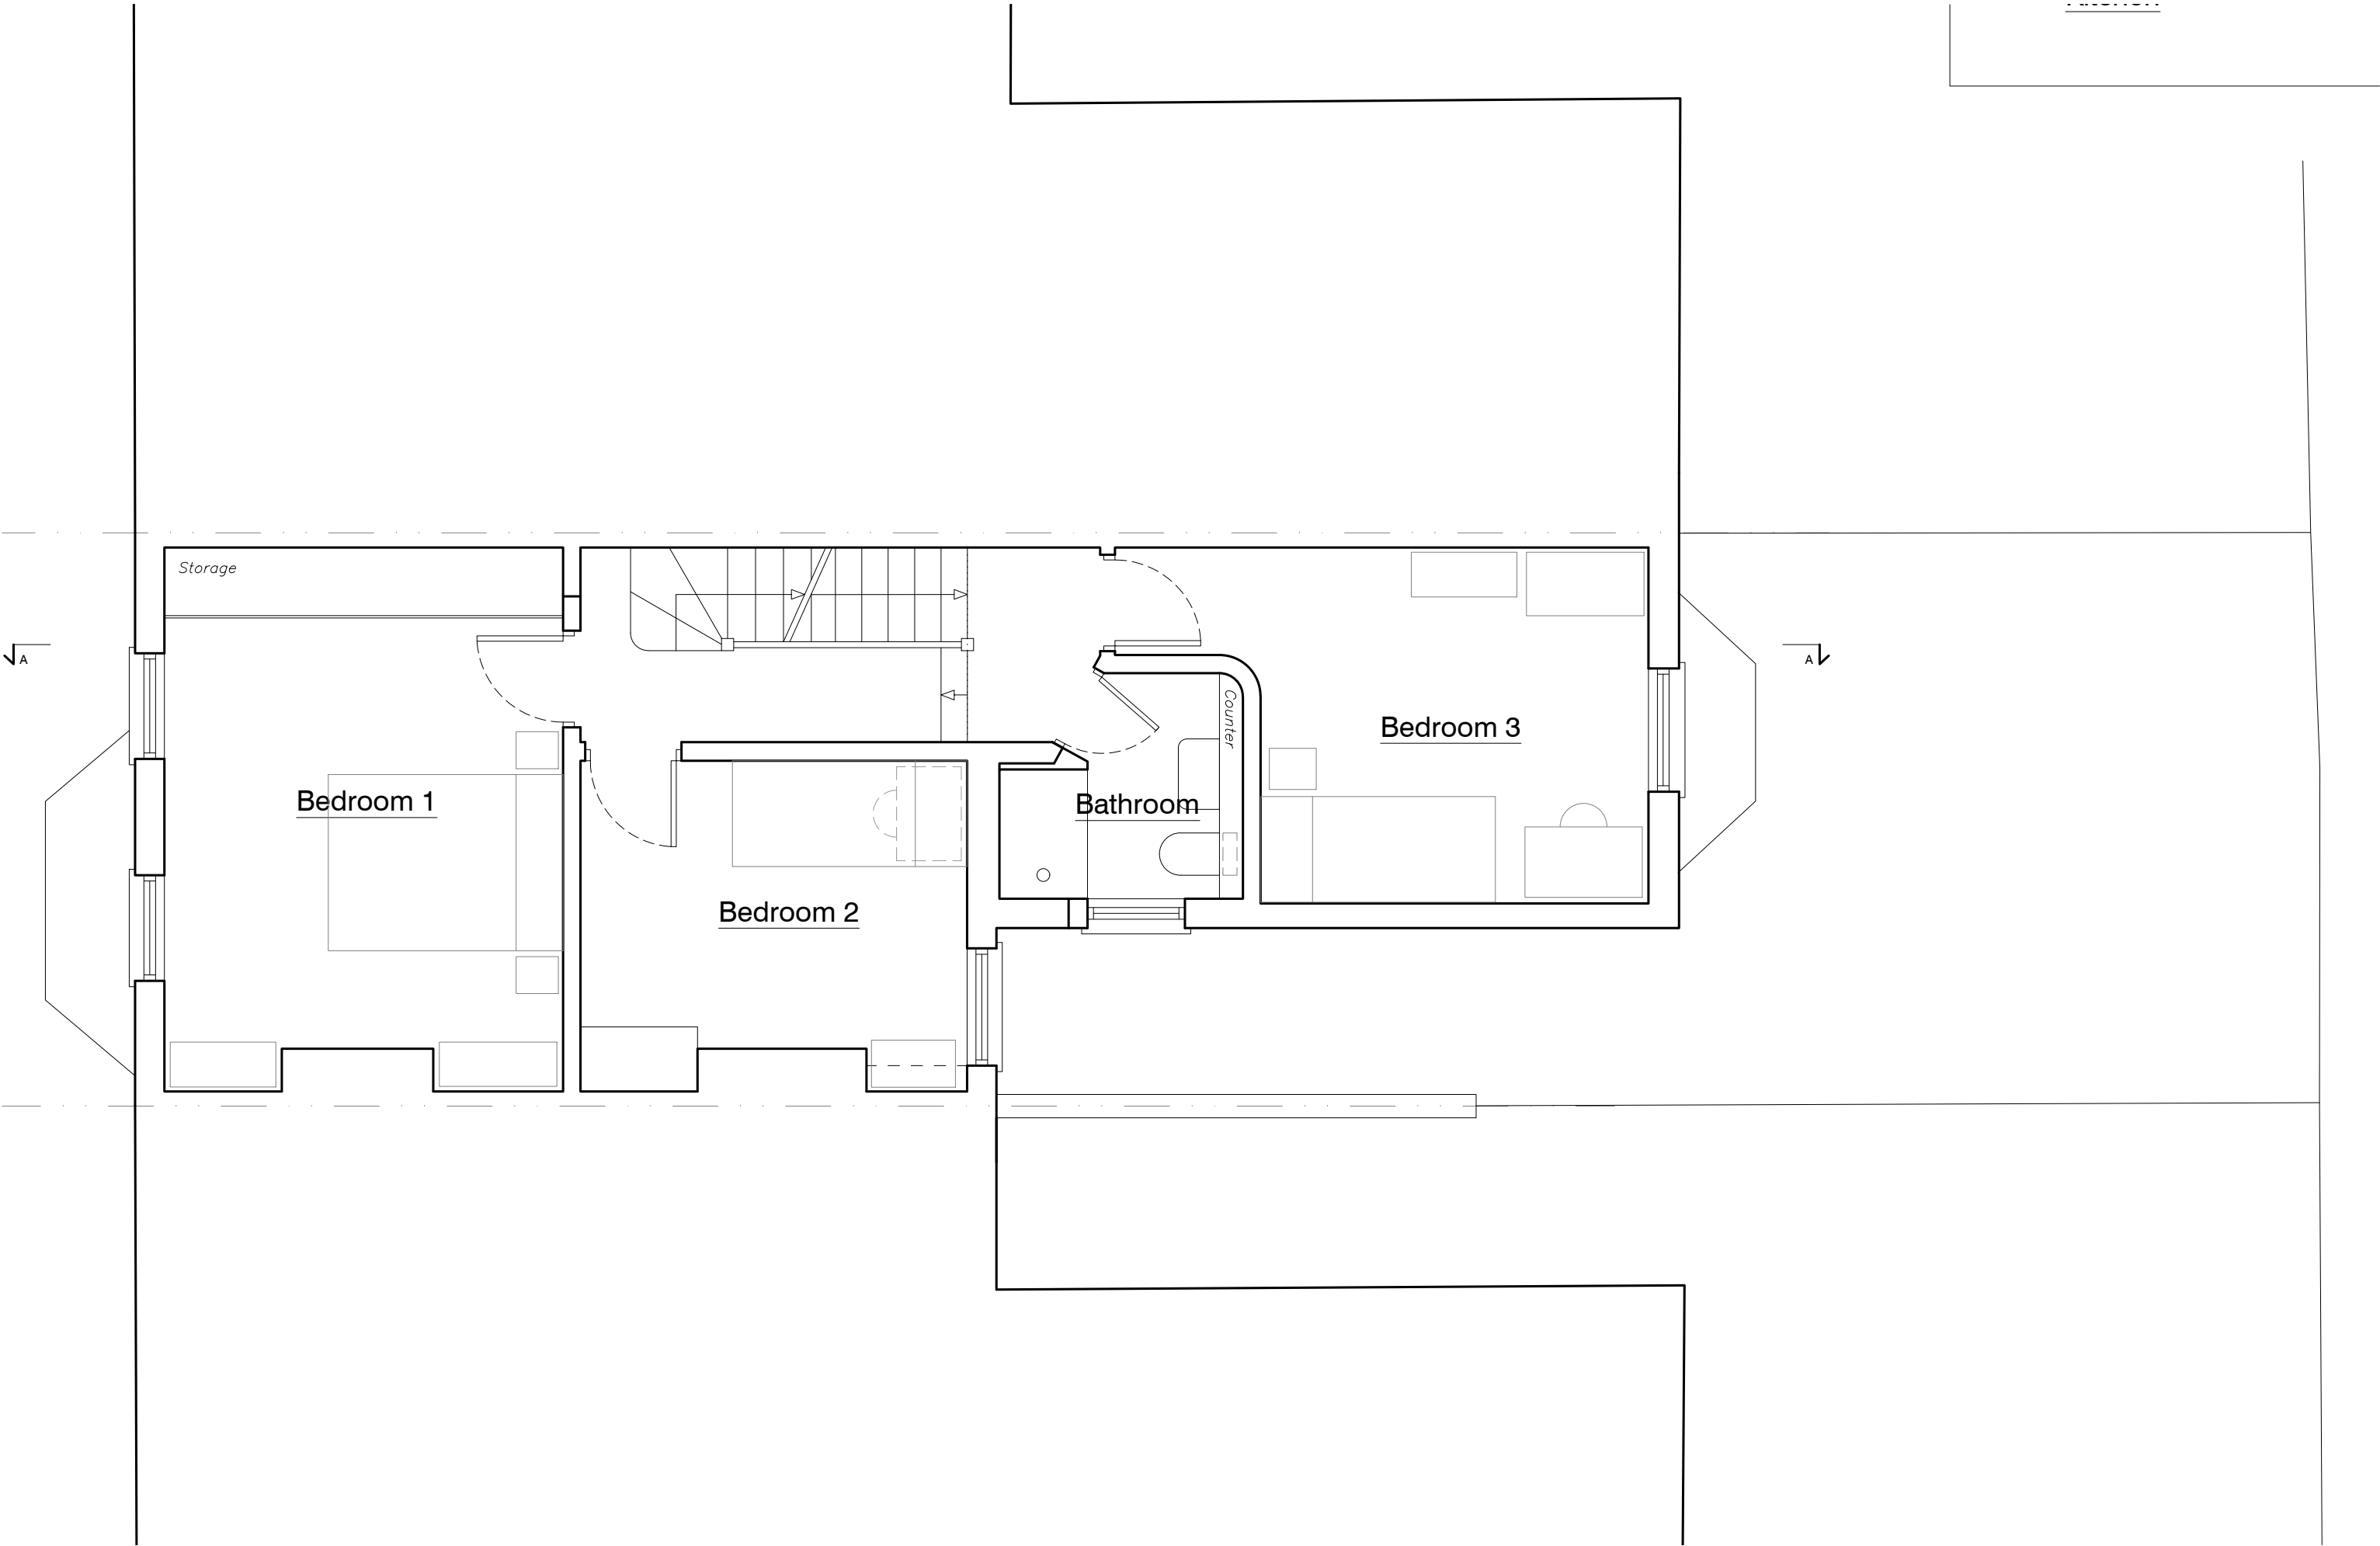

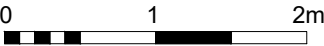

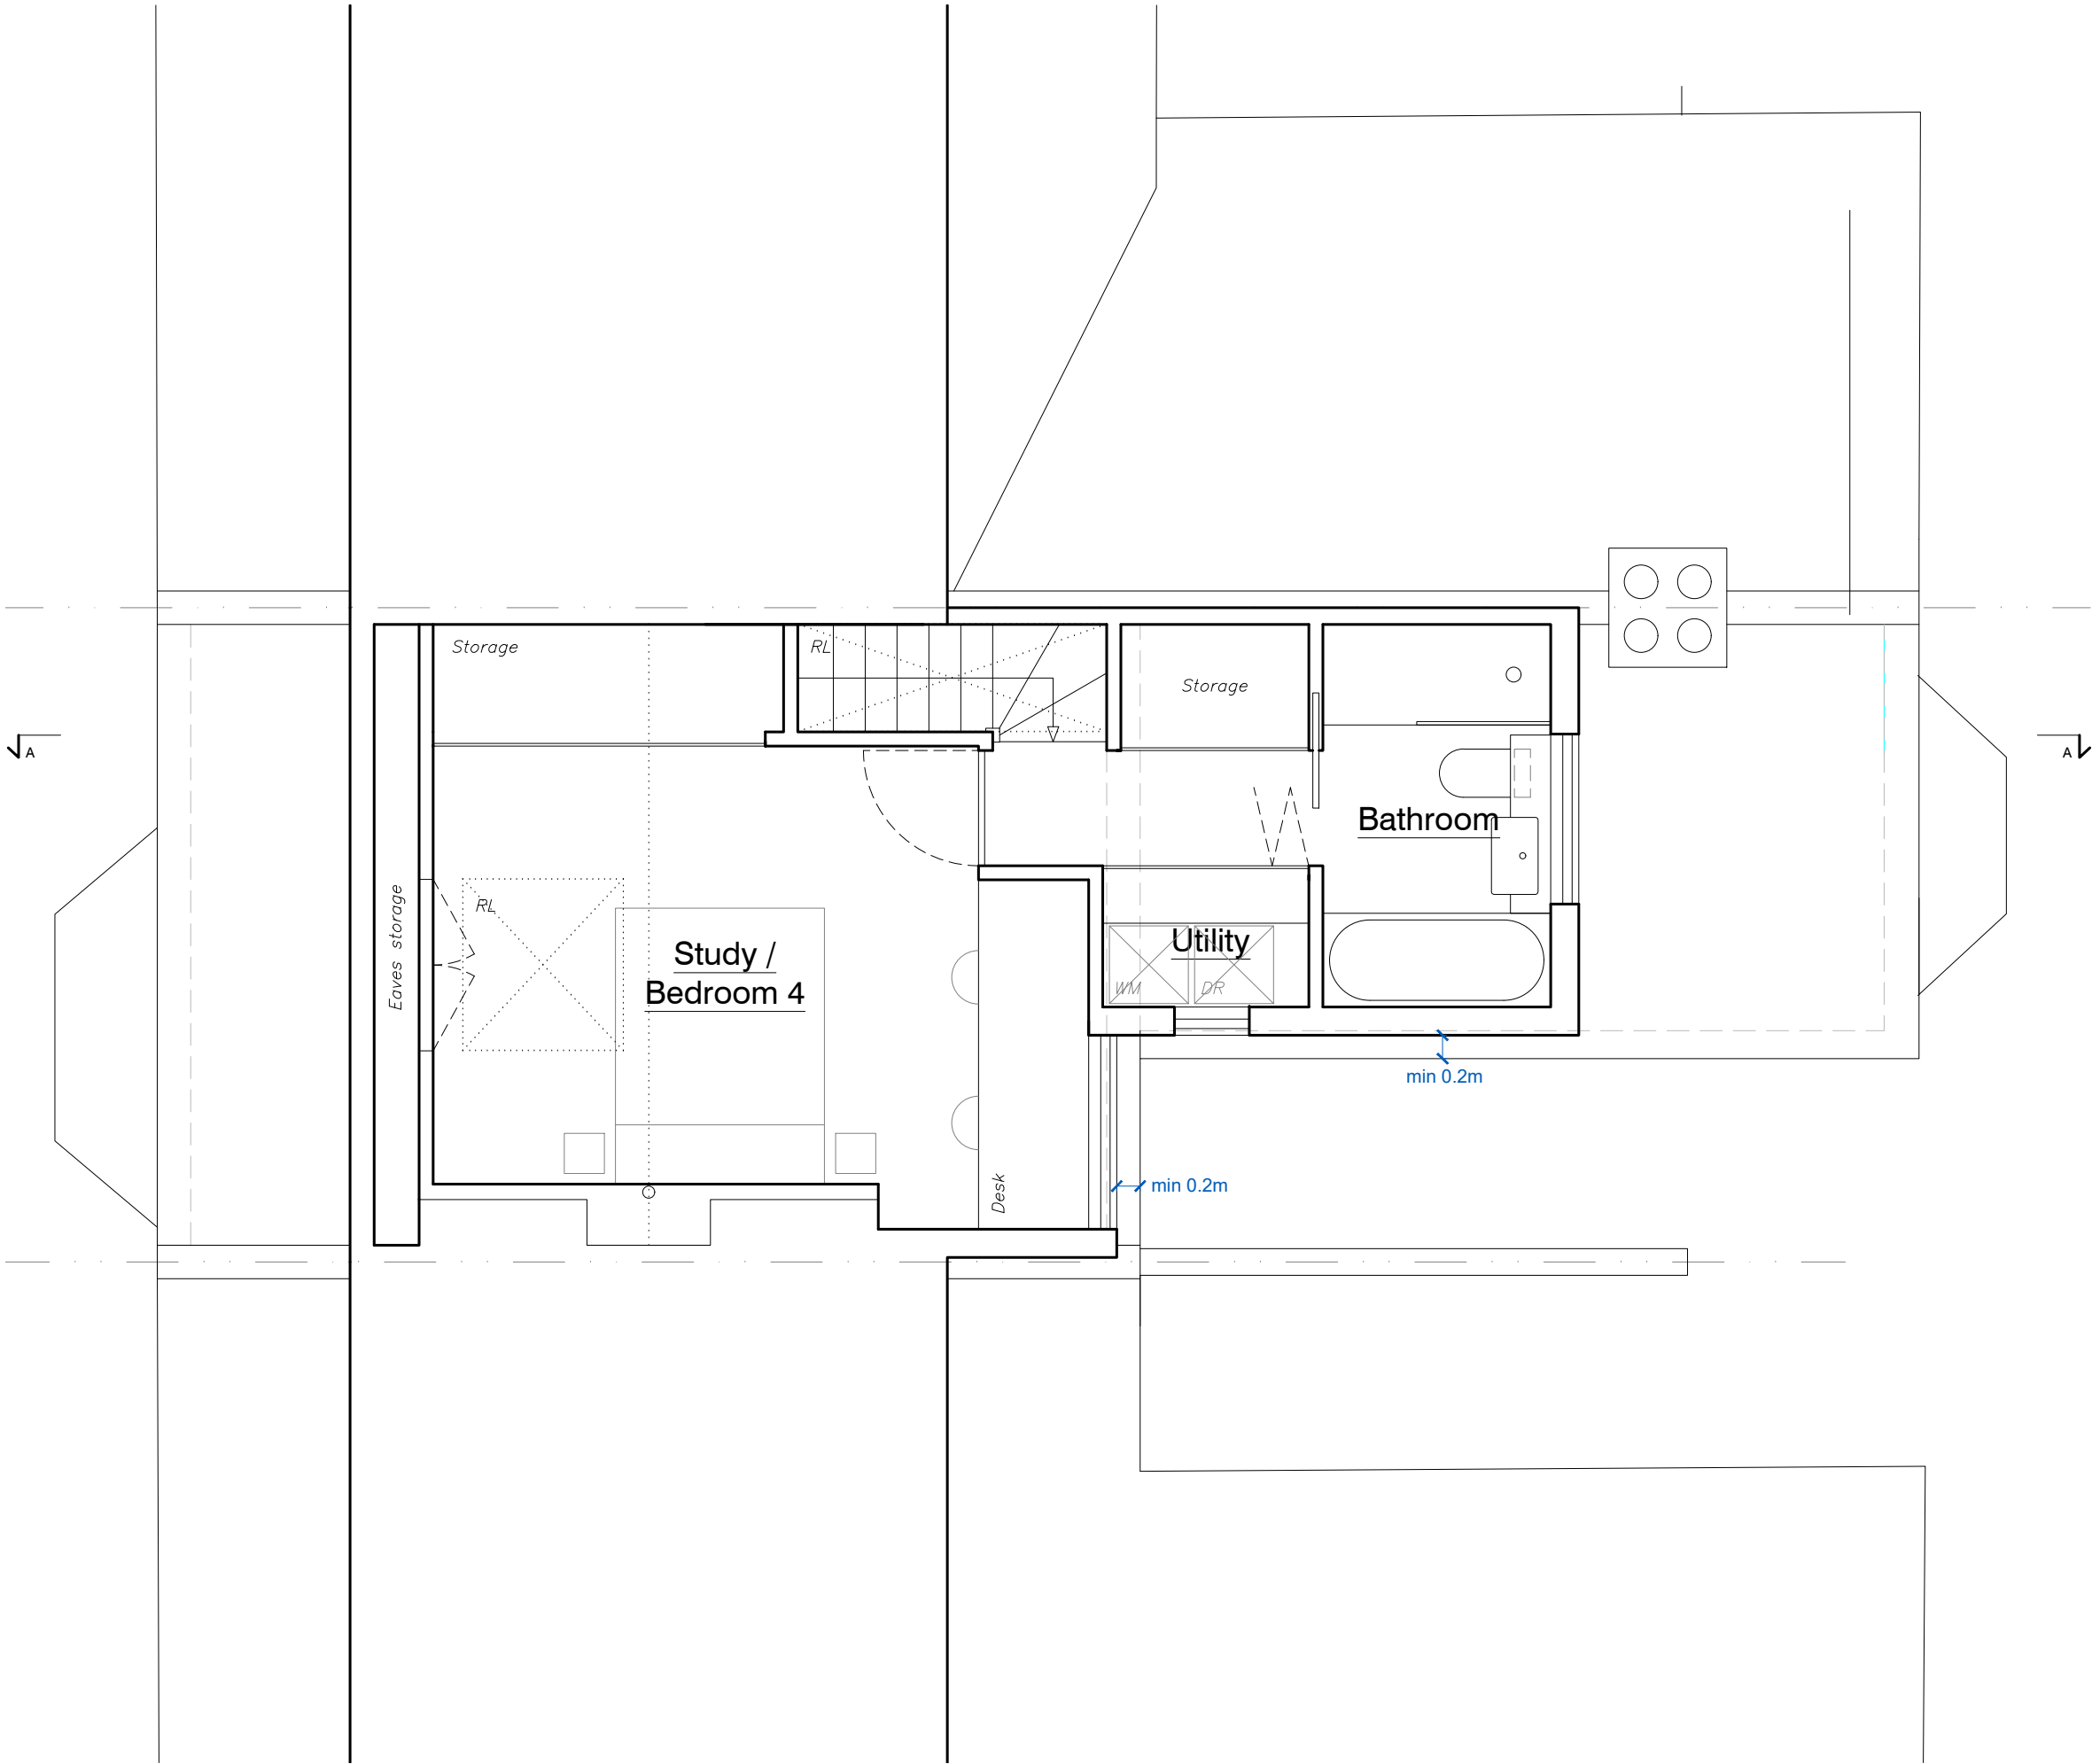

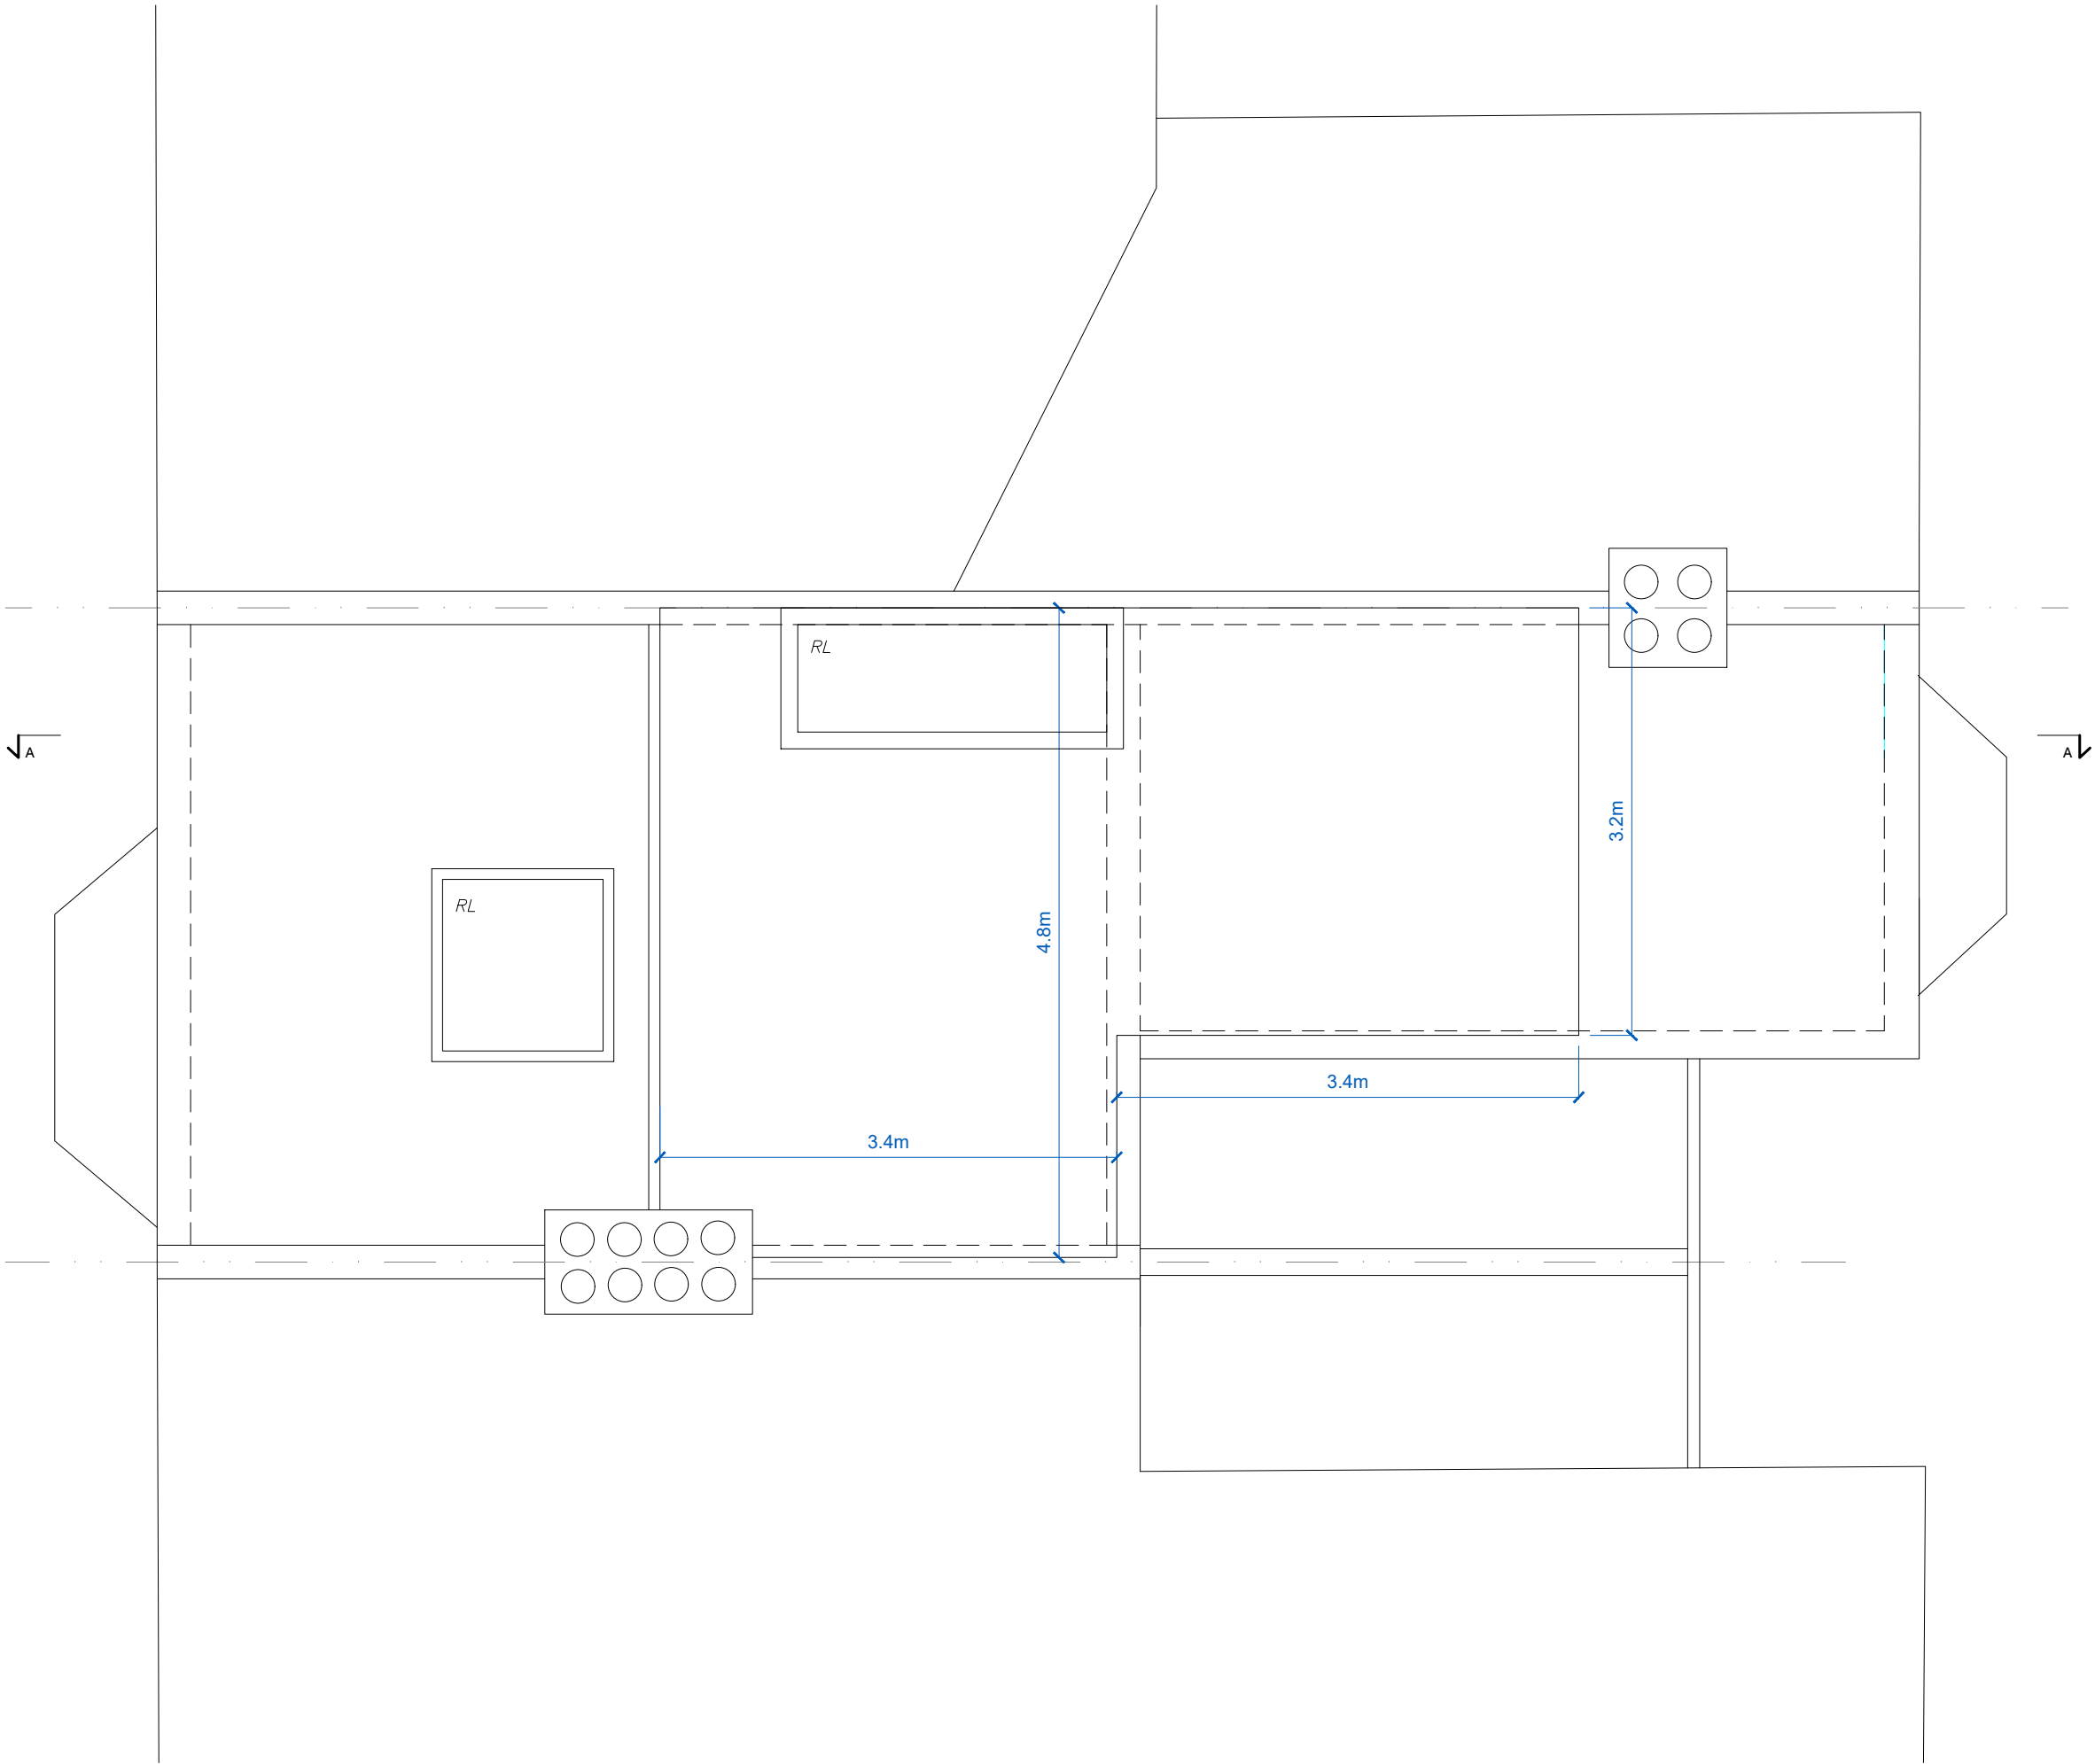



Volumetric Calculation

Main Dormer:
 $1/2 (2.2 \times 3.4 \times 4.8) = 18.0 \text{ m}^3$

Outrigger Dormer:
 $1/2 (2.6 + 1.4) \times (3.2 \times 3.4) = 21.8 \text{ m}^3$

Total:
39.8 m³

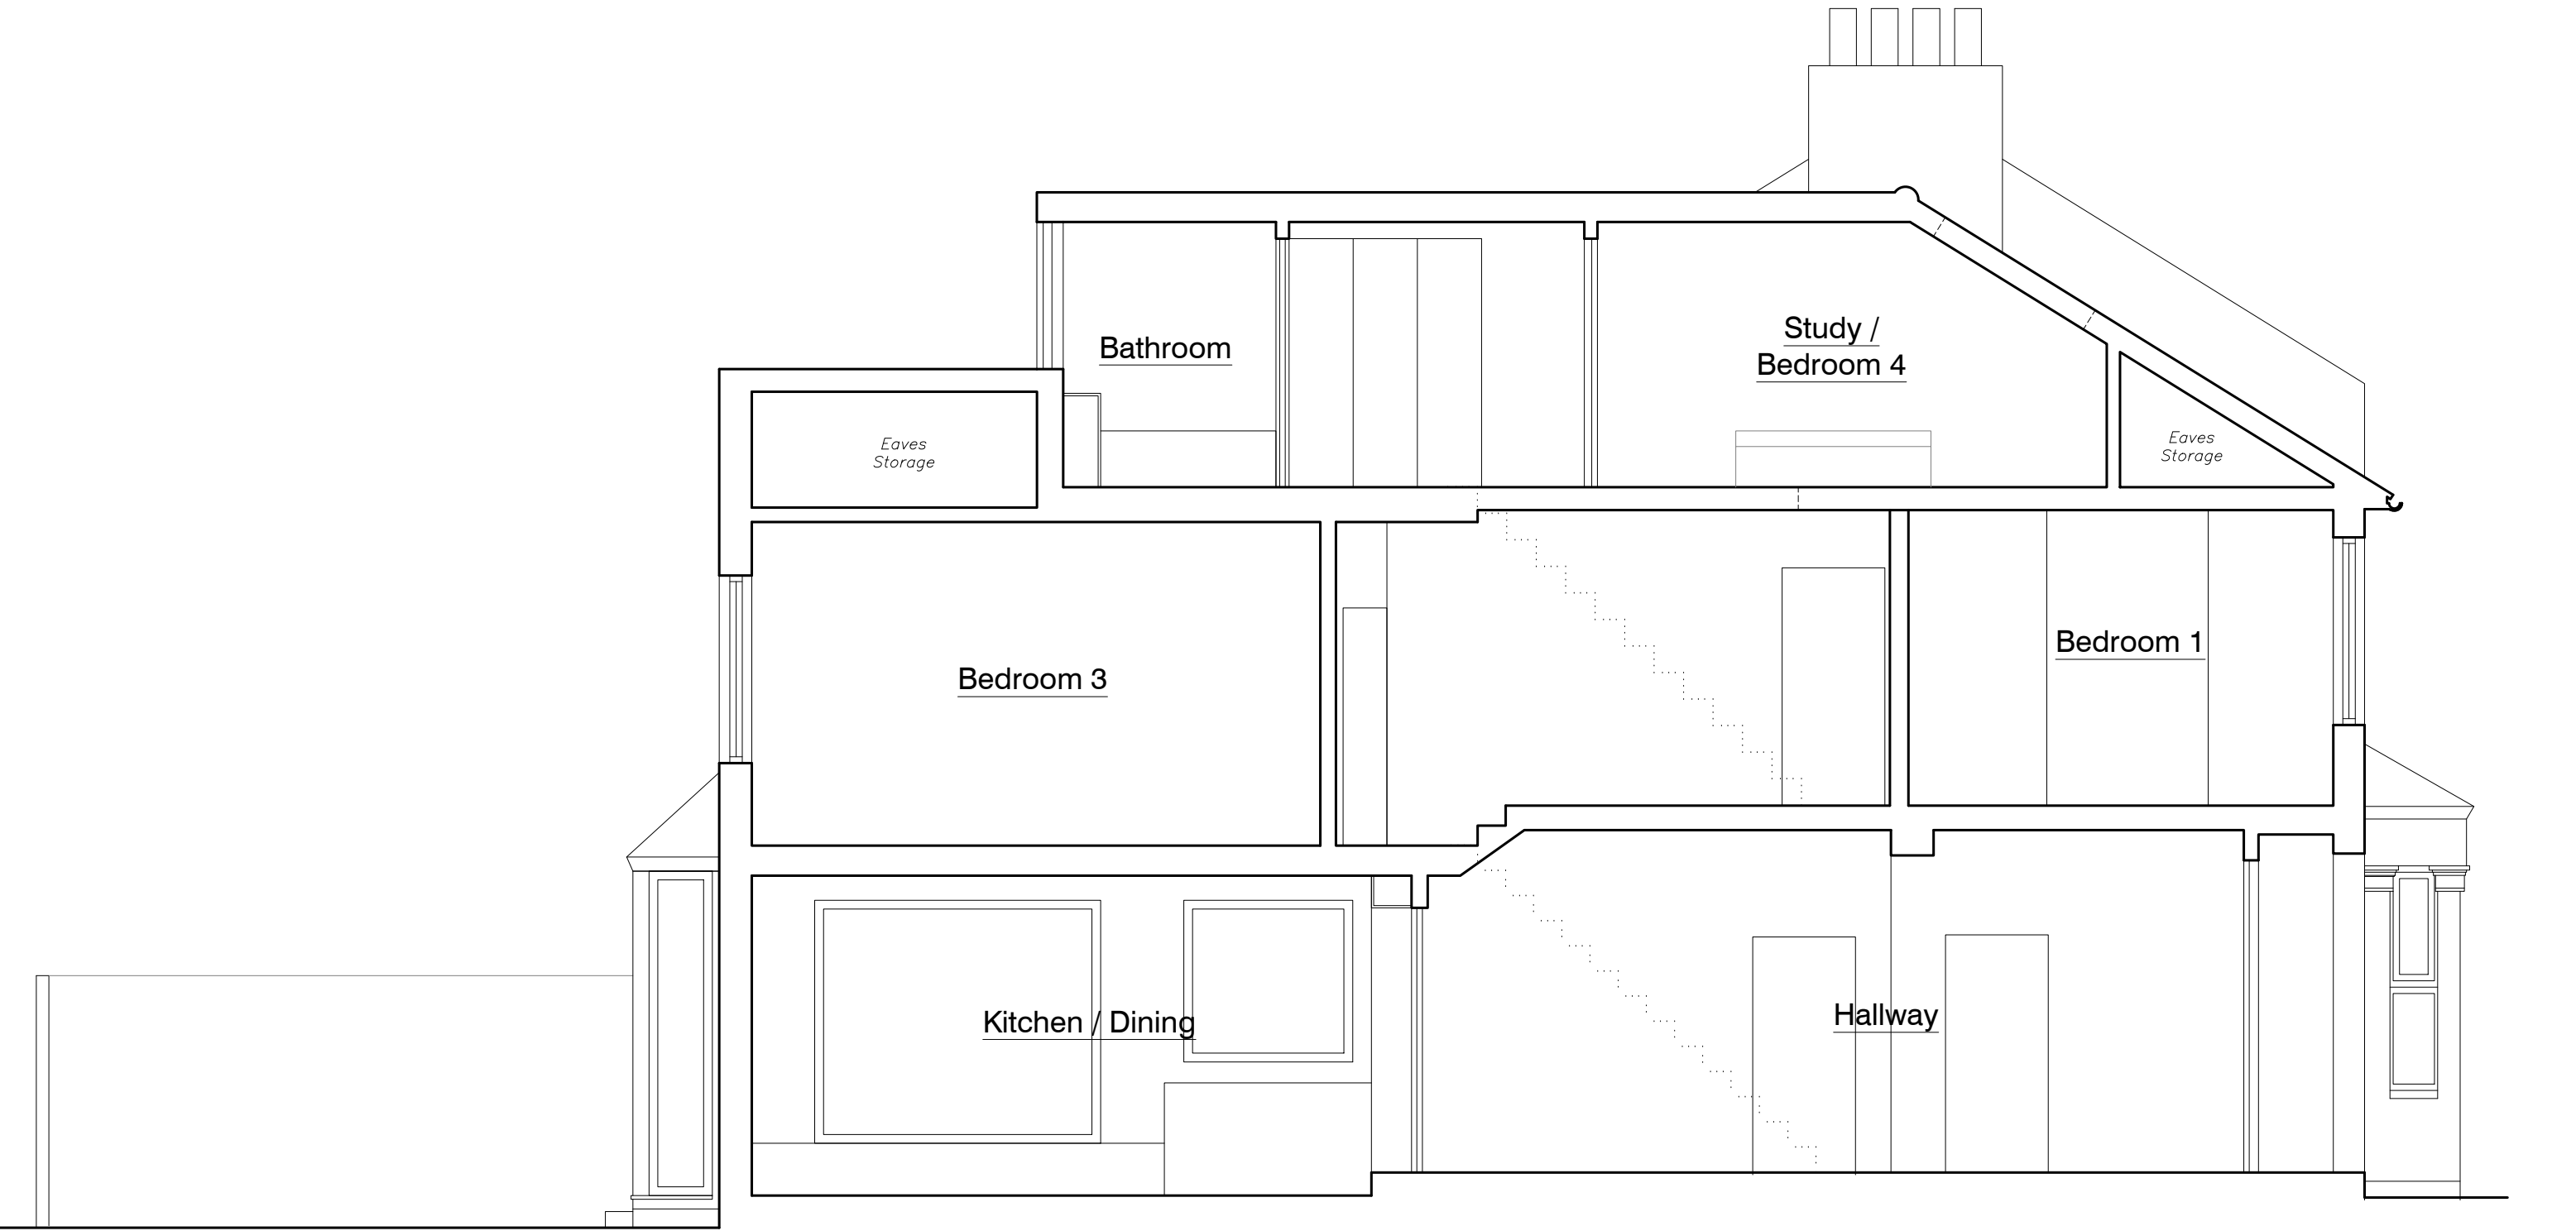

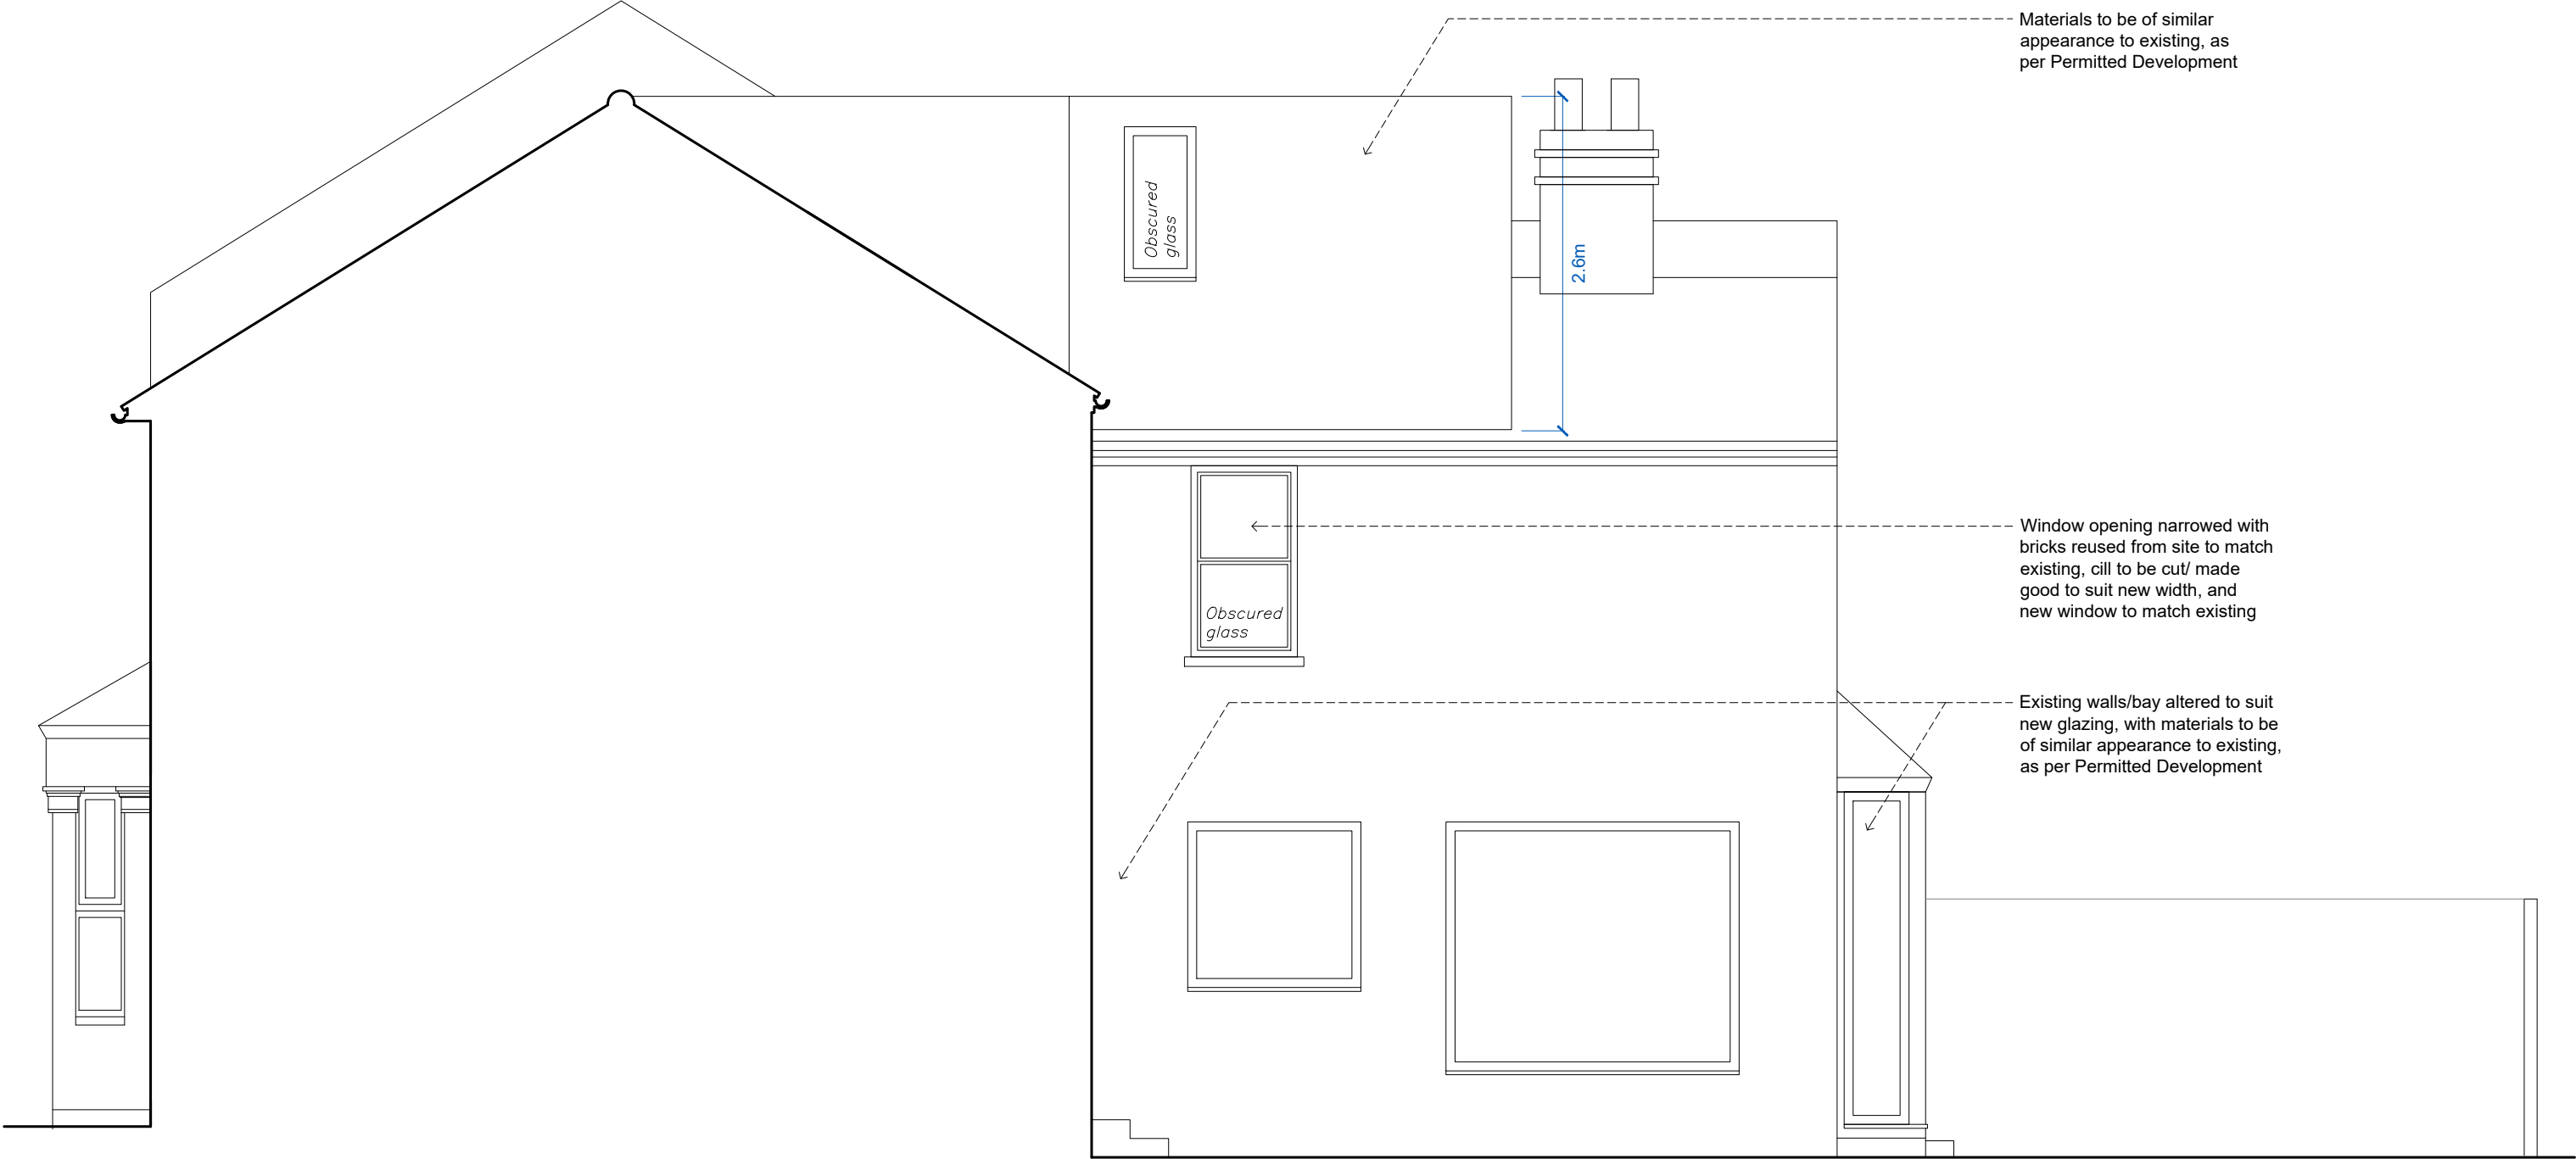

Proposed Front Elevation



Proposed Rear Elevation

