


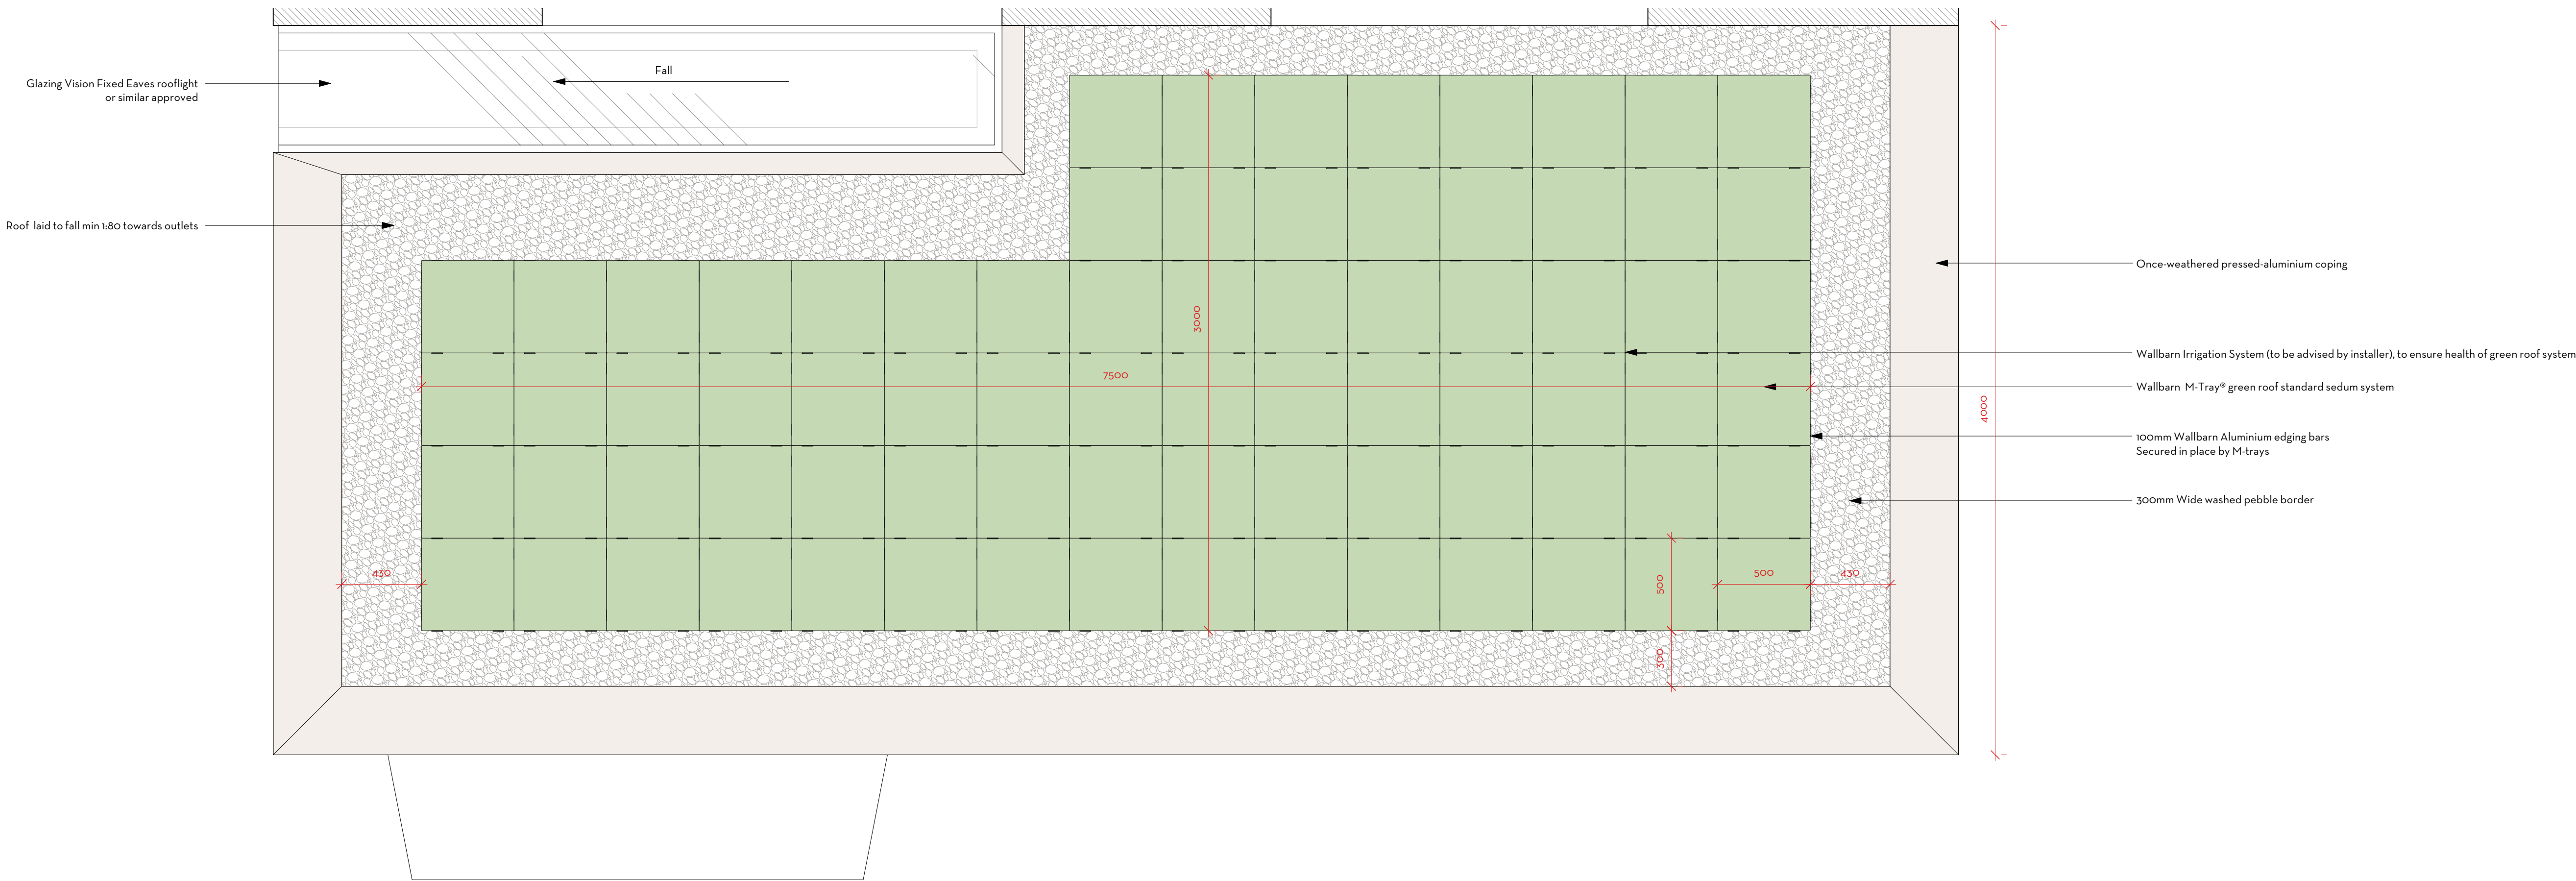



00.51.22.5

Do not scale. Use figured dimensions only
All dimensions to be checked on site
All drawings to be read in conjunction with
the Structural Engineer's drawings

FORDINGTON ROAD

GREEN ROOF PLAN

PROJECT	Fordington Road		
ADDRESS	10 Fordington Road, London N6 4TJ		
CLIENT	Simon & Sheila Fox		
AUTHOR	Jeremy		
DATE	18.12.23	SCALE	1:20 @ A1
DRAWING	274-37-701-SK01		

ARCHITECTURE
DESIGN
MUTINY

(T.F) 020 3962 8750
mutiny-architecture.com

DESCRIPTION	BY	DATE	REV
This drawing is the copyright of Mutiny Architecture Ltd. Not to be reproduced, retained or disclosed to any unauthorised person either wholly or in part without written permission.			

FOR PLANNING