


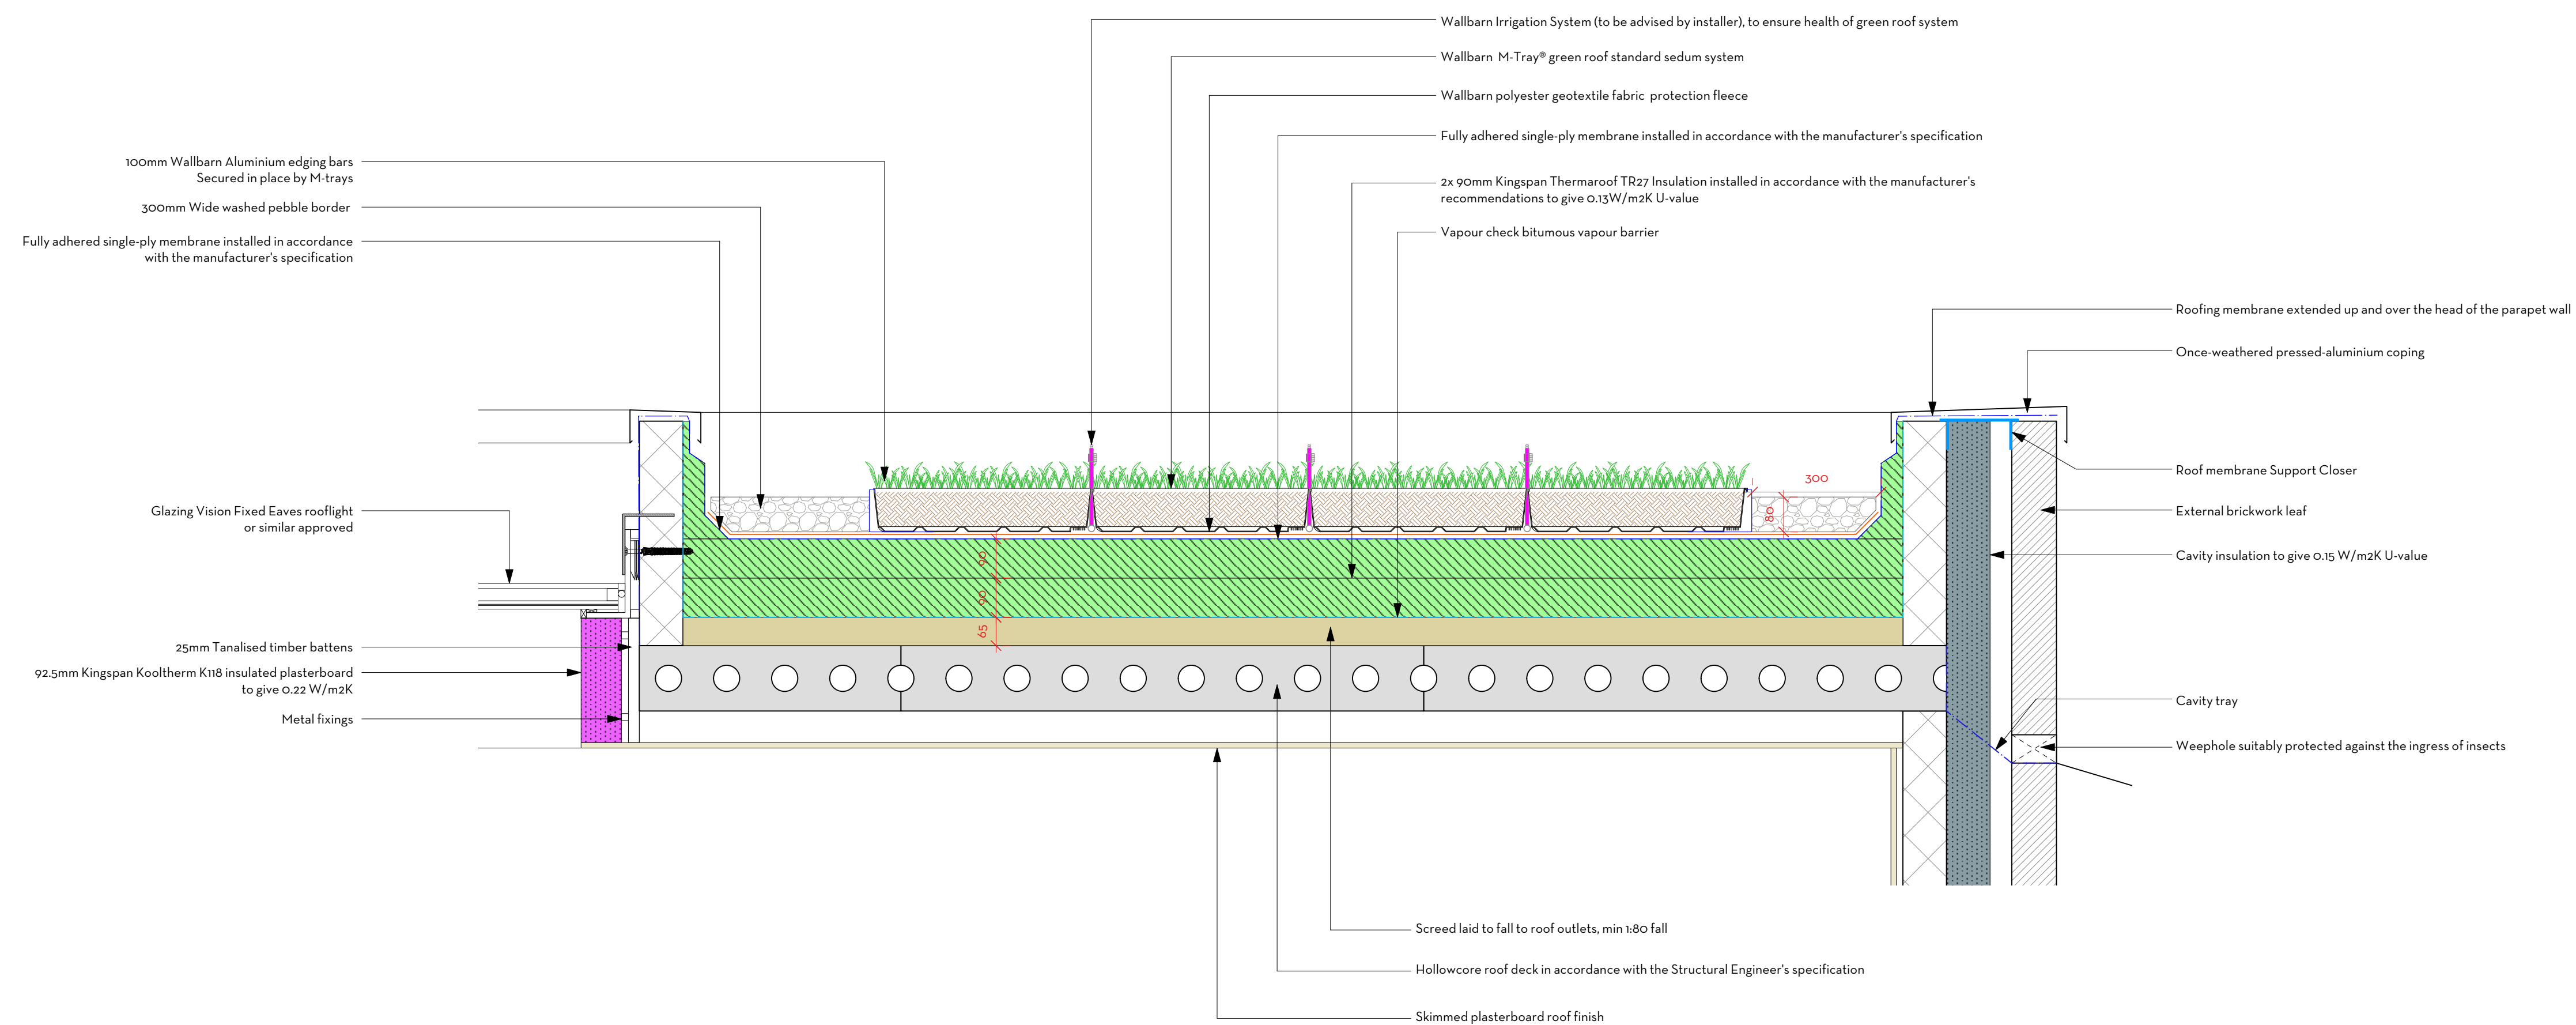

Do not scale. Use figured dimensions only
All dimensions to be checked on site
All drawings to be read in conjunction with
the Structural Engineer's drawings

FORDINGTON ROAD

GREEN ROOF SECTION DETAIL

PROJECT	Fordington Road		
ADDRESS	10 Fordington Road, London N6 4 TJ		
CLIENT	Simon & Sheila Fox		
AUTHOR	Jeremy		
DATE	18.12.23	SCALE	1:10 @ A1
DRAWING	274-37-801-PL01		



DESCRIPTION	BY	DATE	REV
This drawing is the copyright of Mutiny Architecture Ltd. Not to be reproduced, retained or disclosed			

FOR PLANNING