


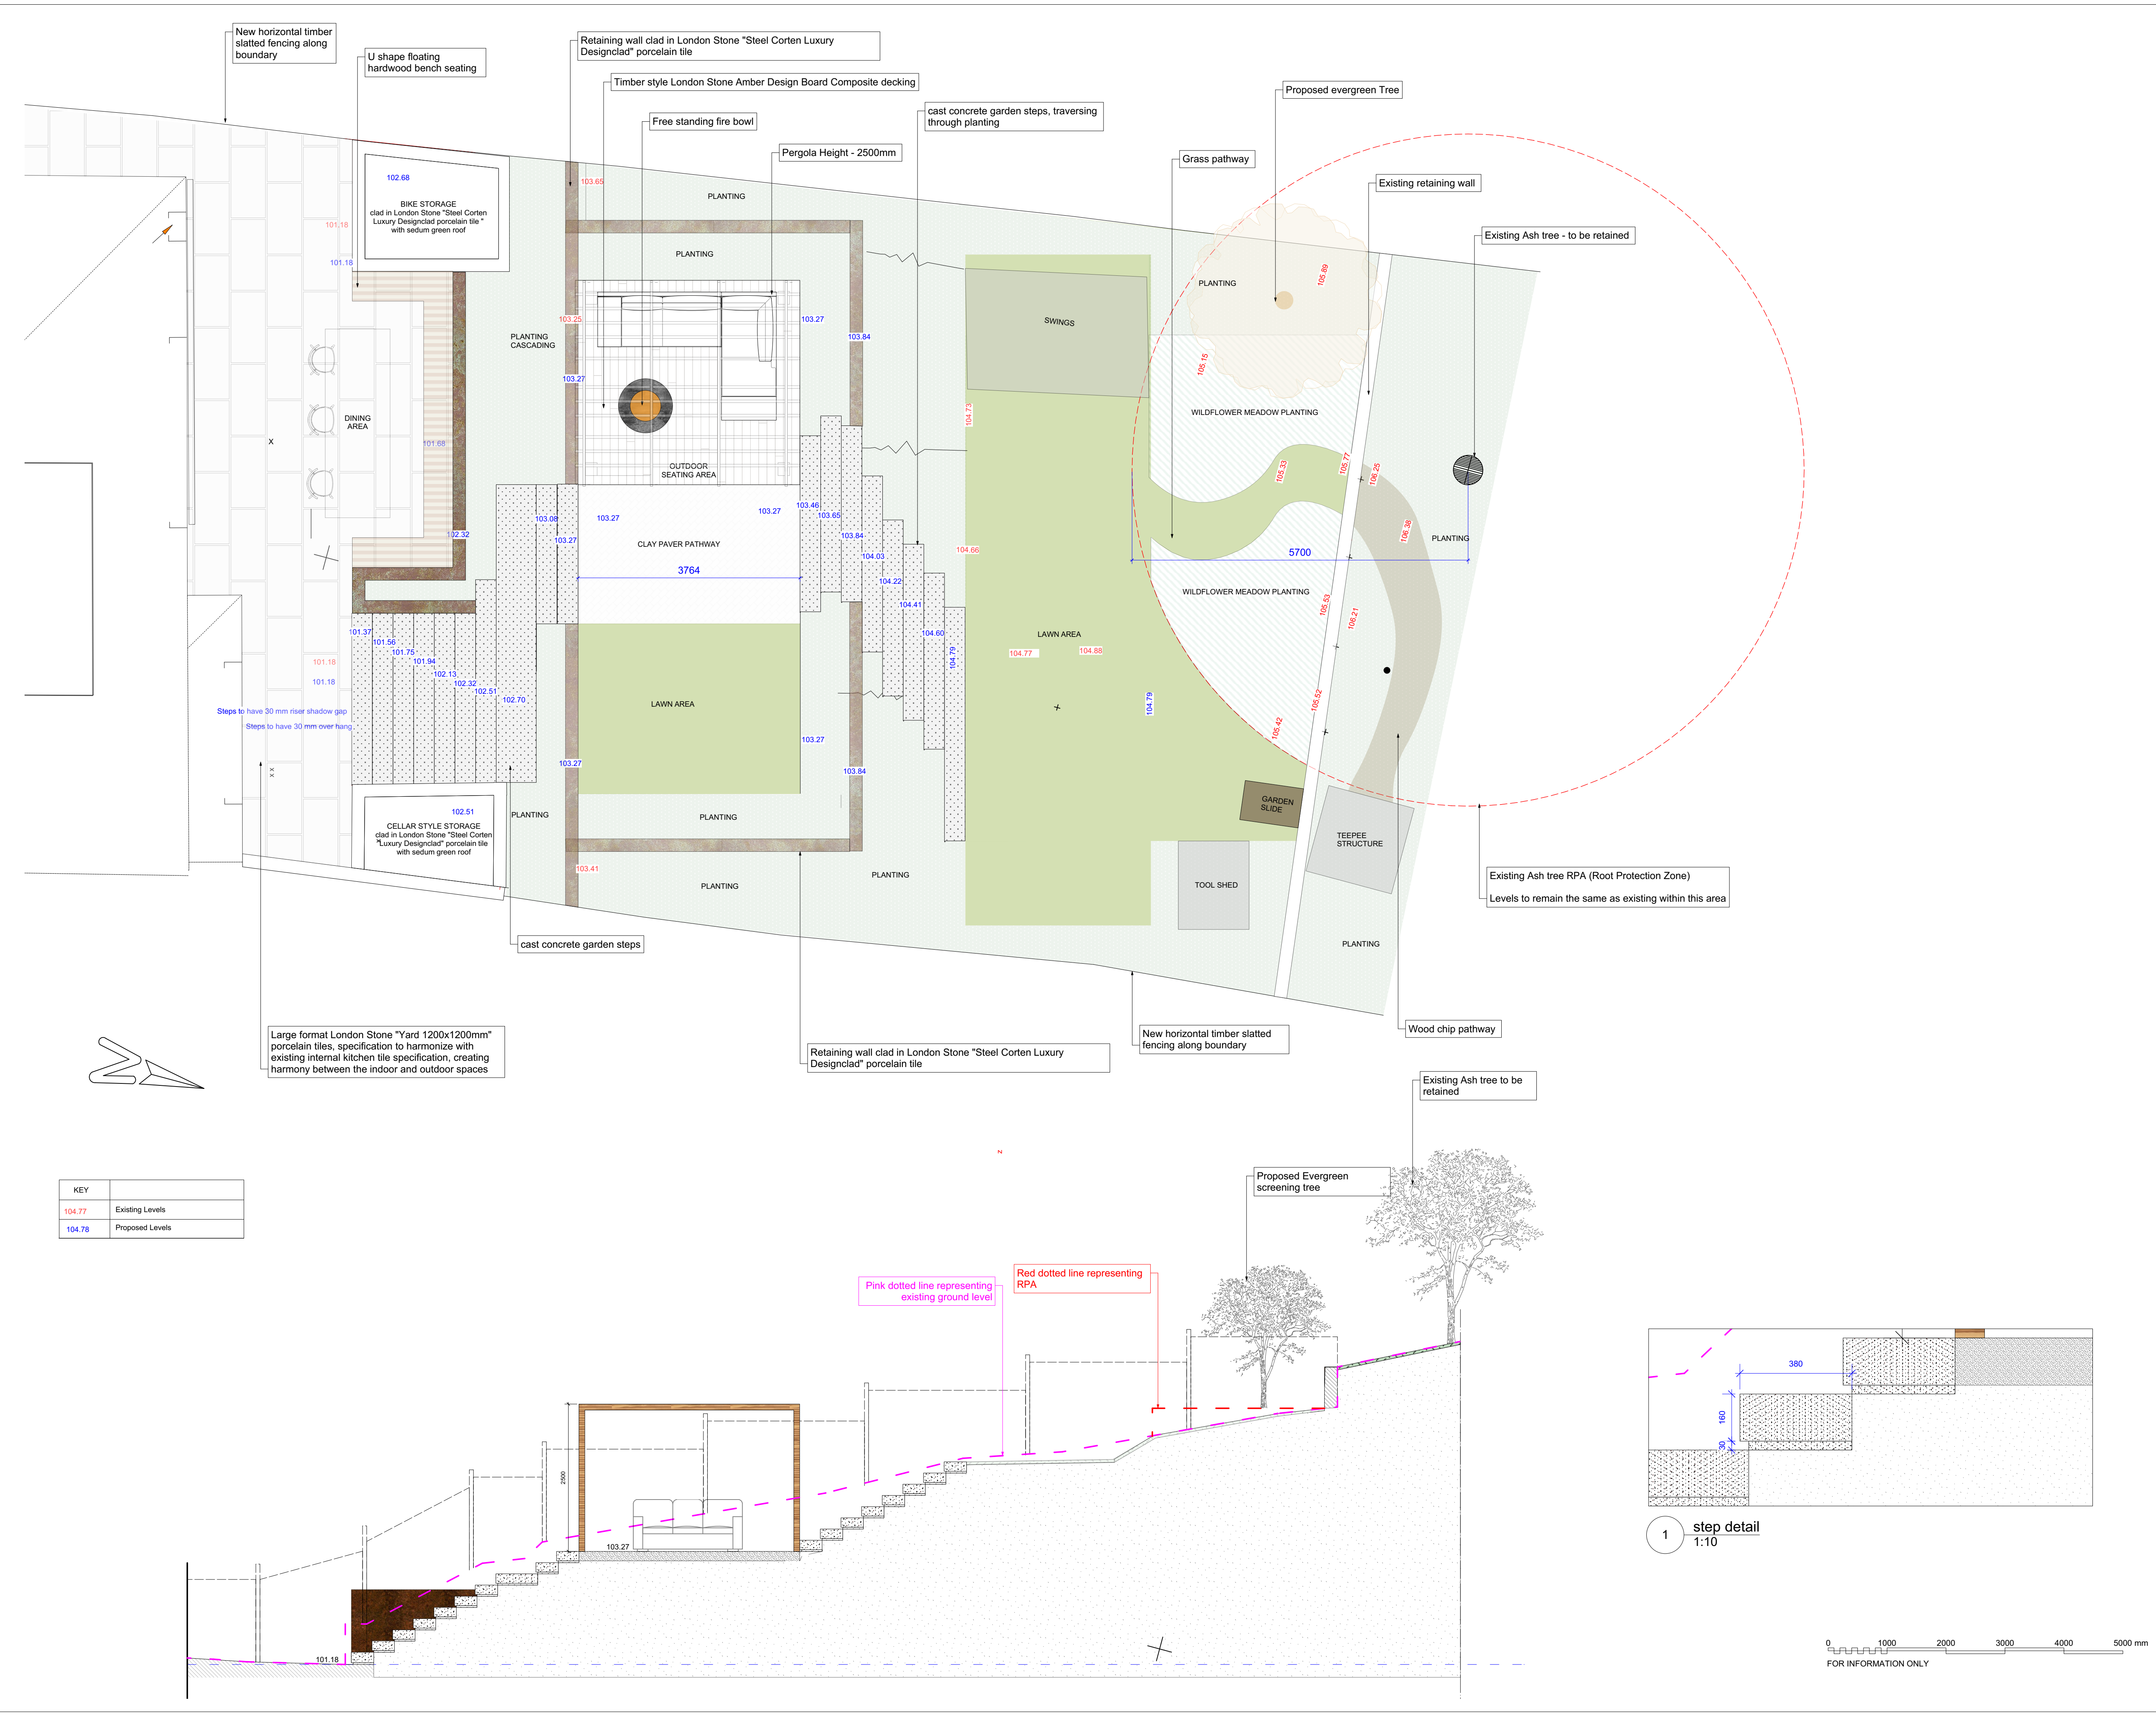

KEY	
104.77	Existing Levels
104.78	Proposed Levels

Notes :

Contractor to check all measures on site.

Location of existing services to be confirmed by utility companies.

All design and specification output by Levene Landscapes is for aesthetic design and aesthetic specification purposes only.

Do not scale from this drawing.

This drawing must be printed in colour.

Rev 1.0 - Drawn : M.L- Date : 22.11.22 - Notes :
- Issued for Pre-Application

Rev 1.1 - Drawn : M.L- Date : 23.11.23 - Notes :
- Amend level changes re Ash Tree RPA

Issue Reg :	Checked :
-------------	-----------

Client approved for production
Sign :
Print :
Date :

Project : 53 Cholmeley Crescent - N6 5EX
Drawing : Rear - Proposed Hard landscaping
Rev : 1.1
Status : Planning
Scale : @A1 - 1:50

