




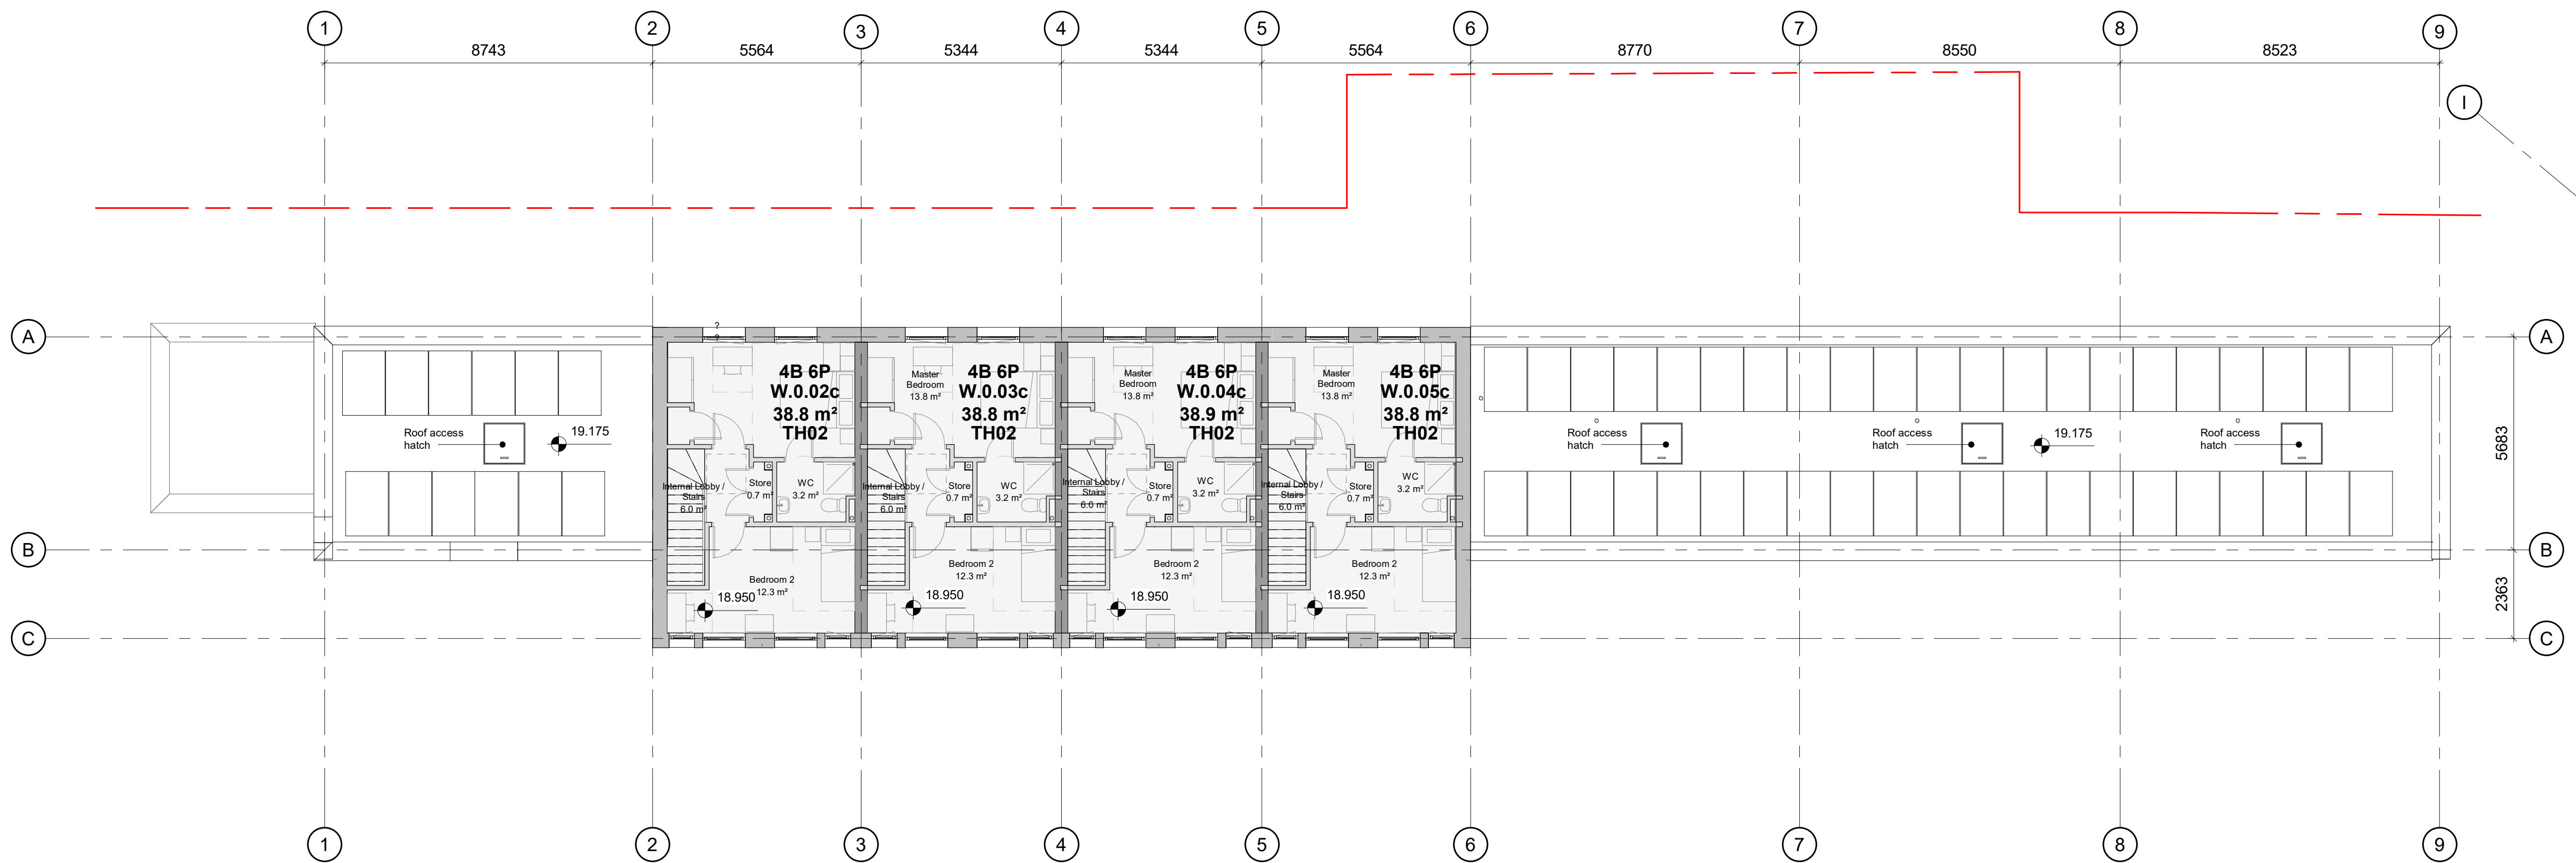


1 Townhouses Second Floor GA Plan
1 : 100

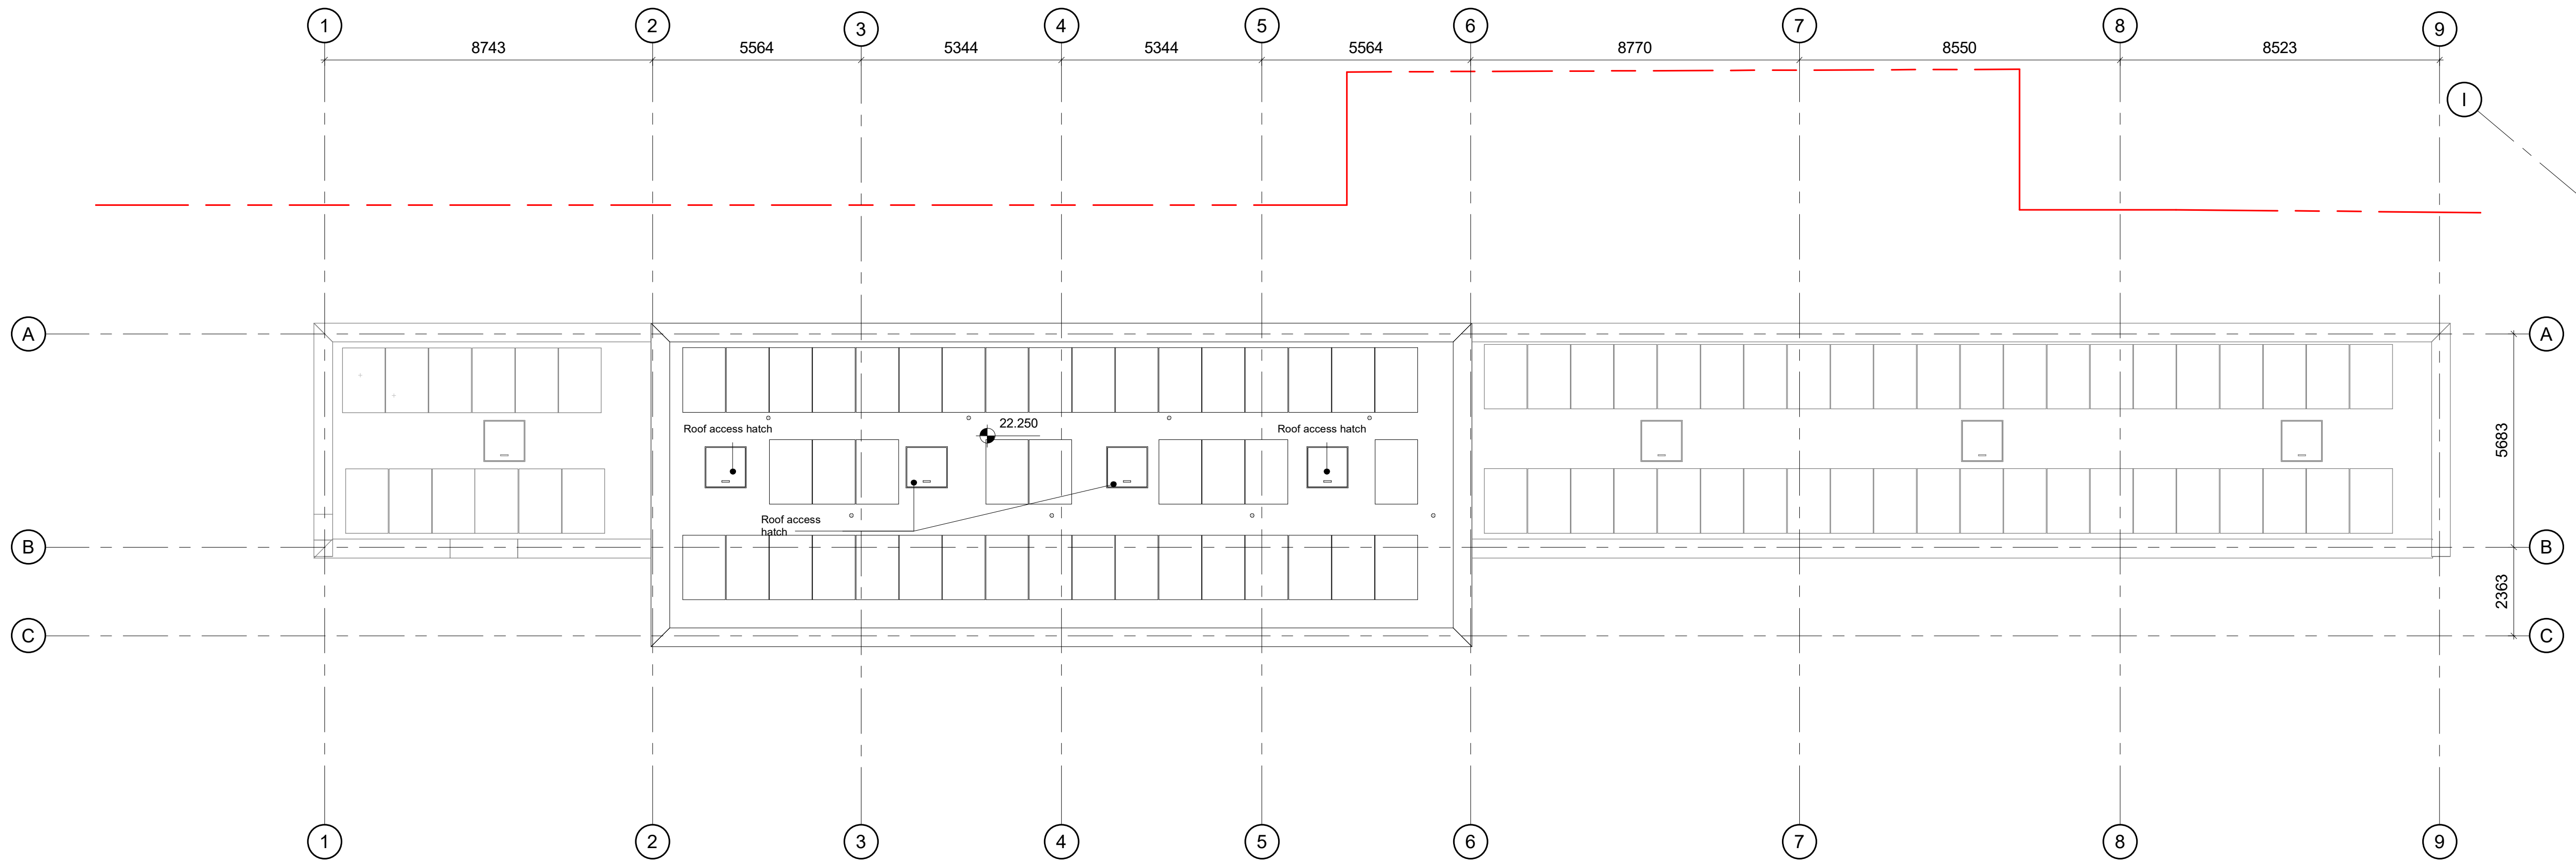

2 Townhouses Roof GA Plan
1 : 100

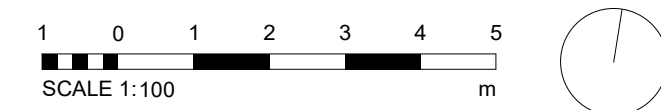

Copyright reserved
All dimensions to be checked on site before work commences.
Figured dimensions to be taken in preference to scaled dimensions.
If in doubt please ask.

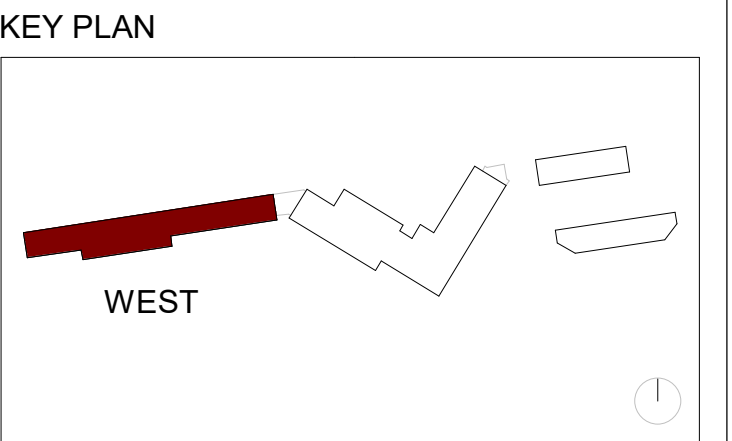

GENERAL NOTES

1. All levels shown in plan are FFL.

C4	General Update	23/01/24
C3	Issued for construction / Revised as clouded	17/03/23
C2	Issued for construction / Revised as clouded	20/02/23
C1	General Update	31/10/22

Revision	Description	Date
----------	-------------	------

STATUS

For Construction

PROJECT

Remington Road

DRAWING

2nd Floor and Roof GA Plan West - Townhouses

DRAWN BY	CHECKED BY	DATE
LB	CB	May 2022

SCALE (@ A1)	PROJECT NUMBER
As indicated	21019

DRAWING NUMBER	REV
RER - DAR - ZW - XX - DR - A - 0121	C4

Project Identifier	Originator	Zone	Level	Type	Discipline	Number	Revision
--------------------	------------	------	-------	------	------------	--------	----------

