



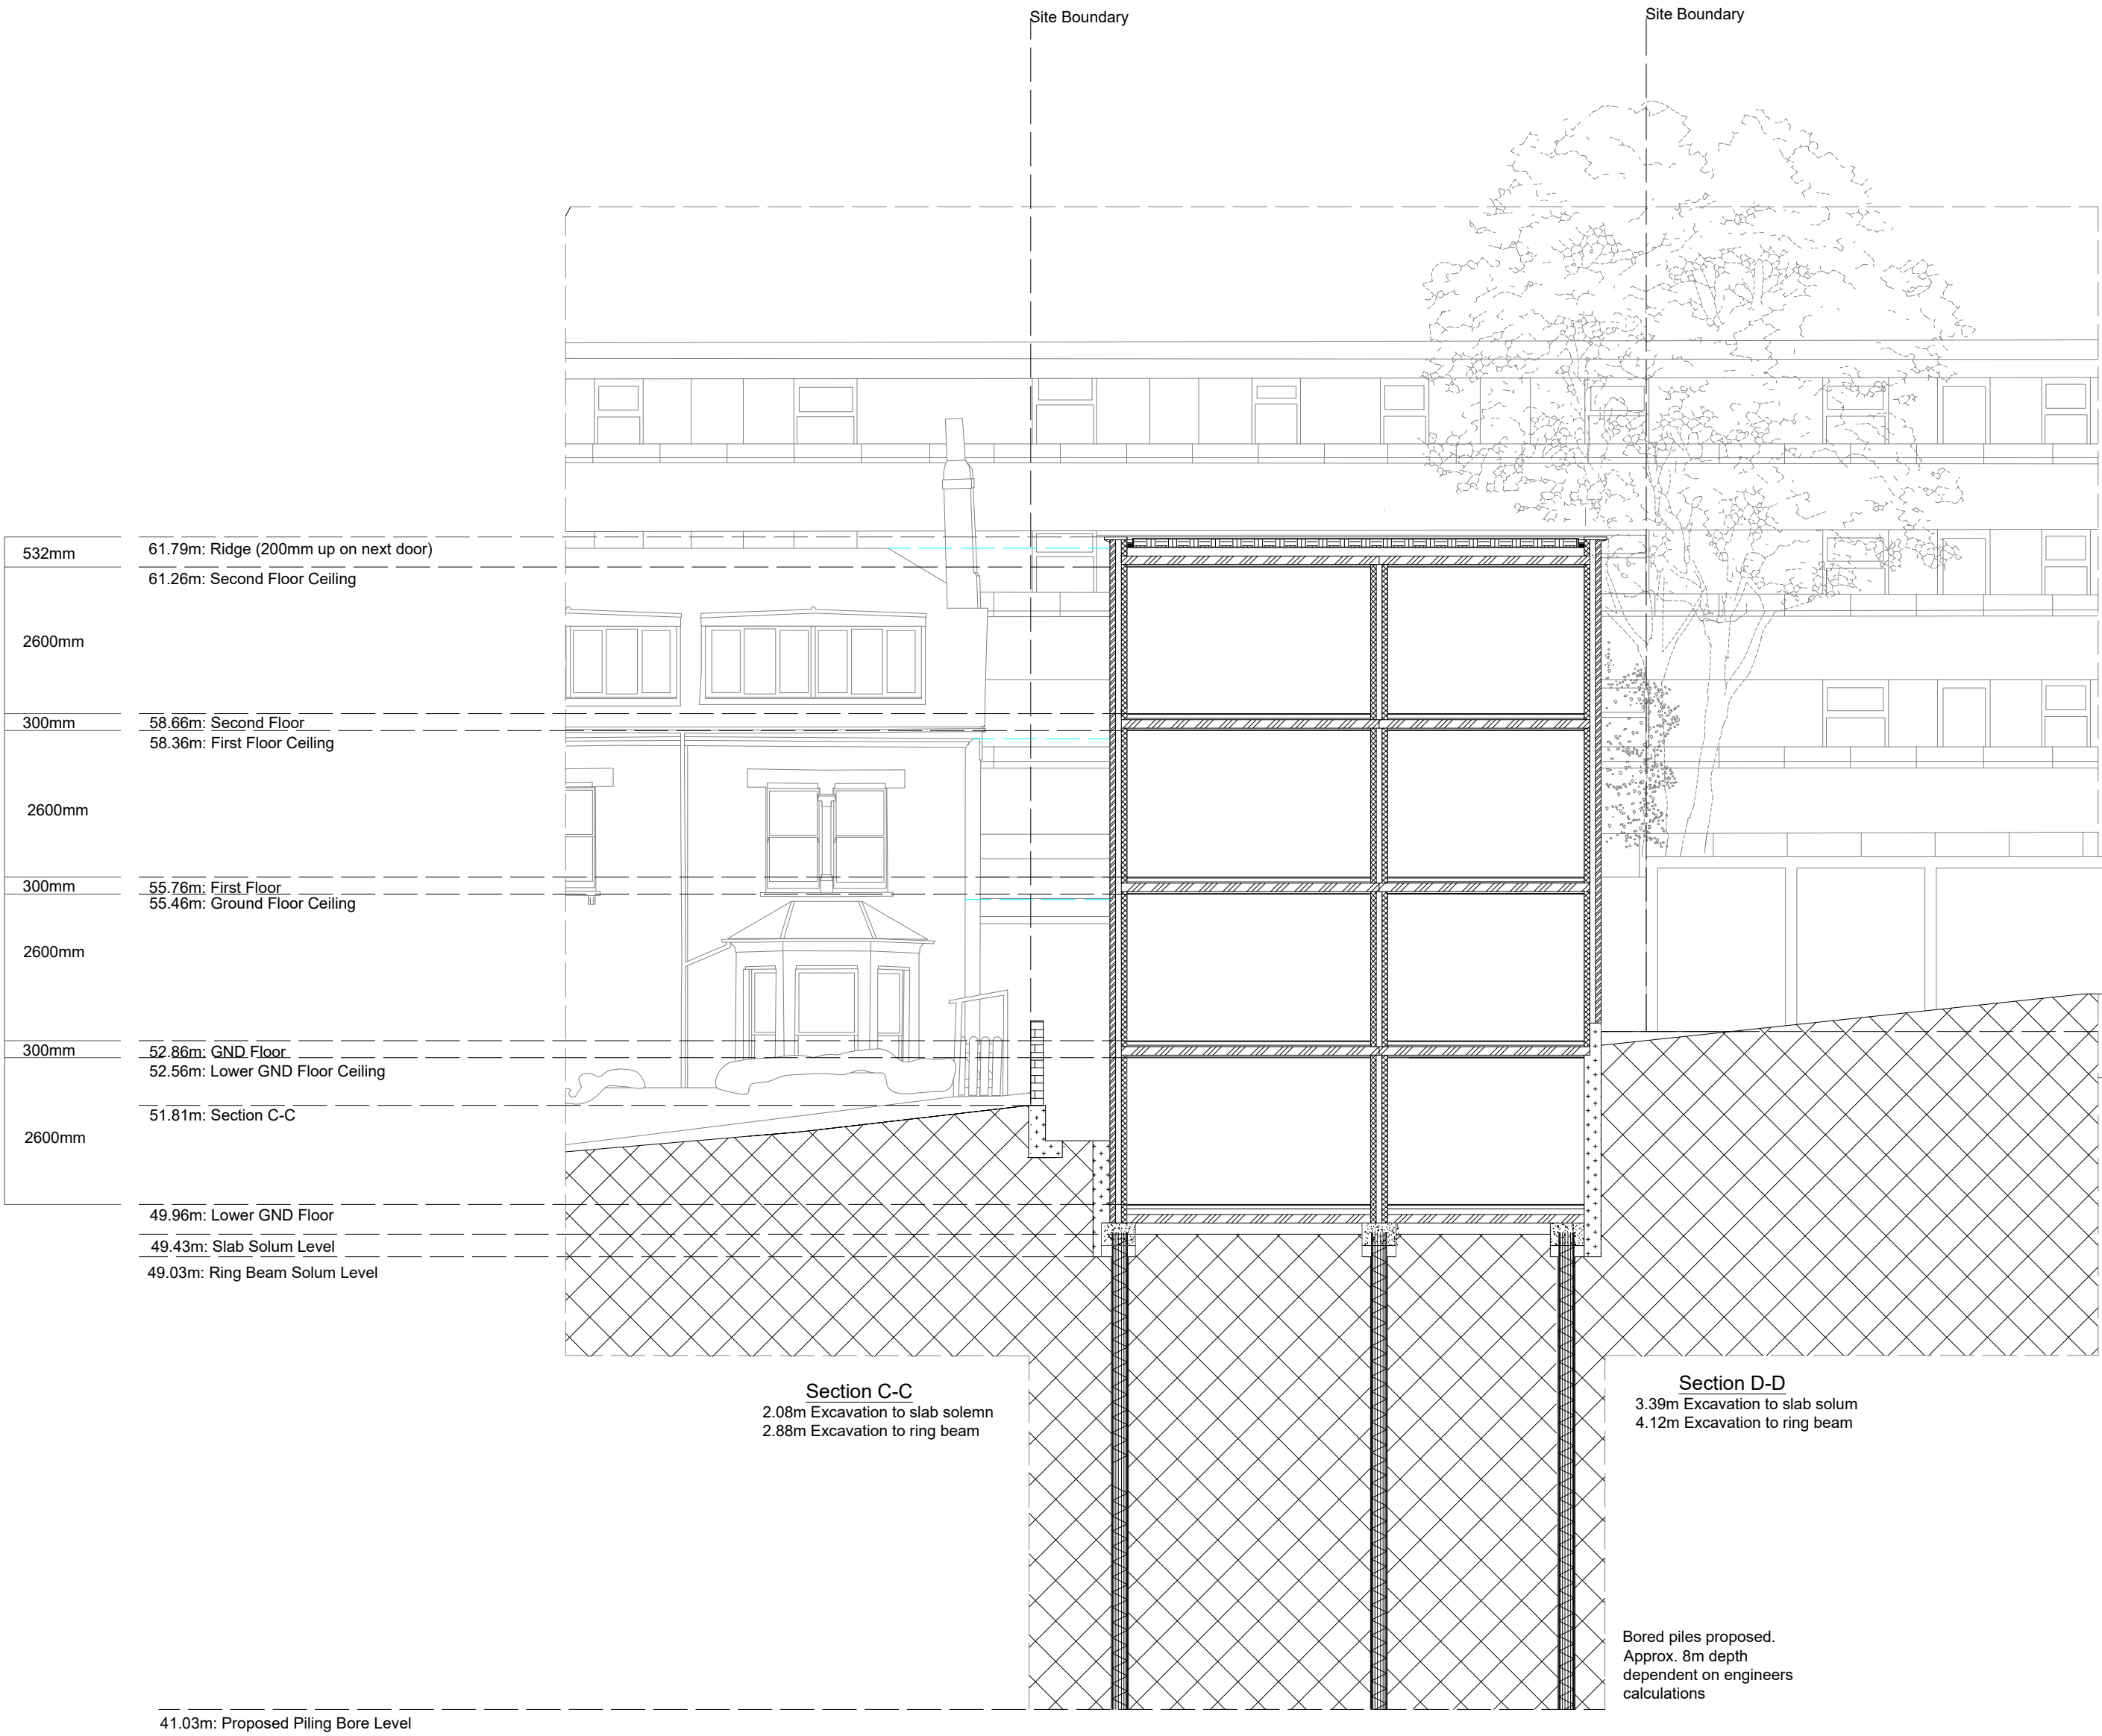

Transverse Section

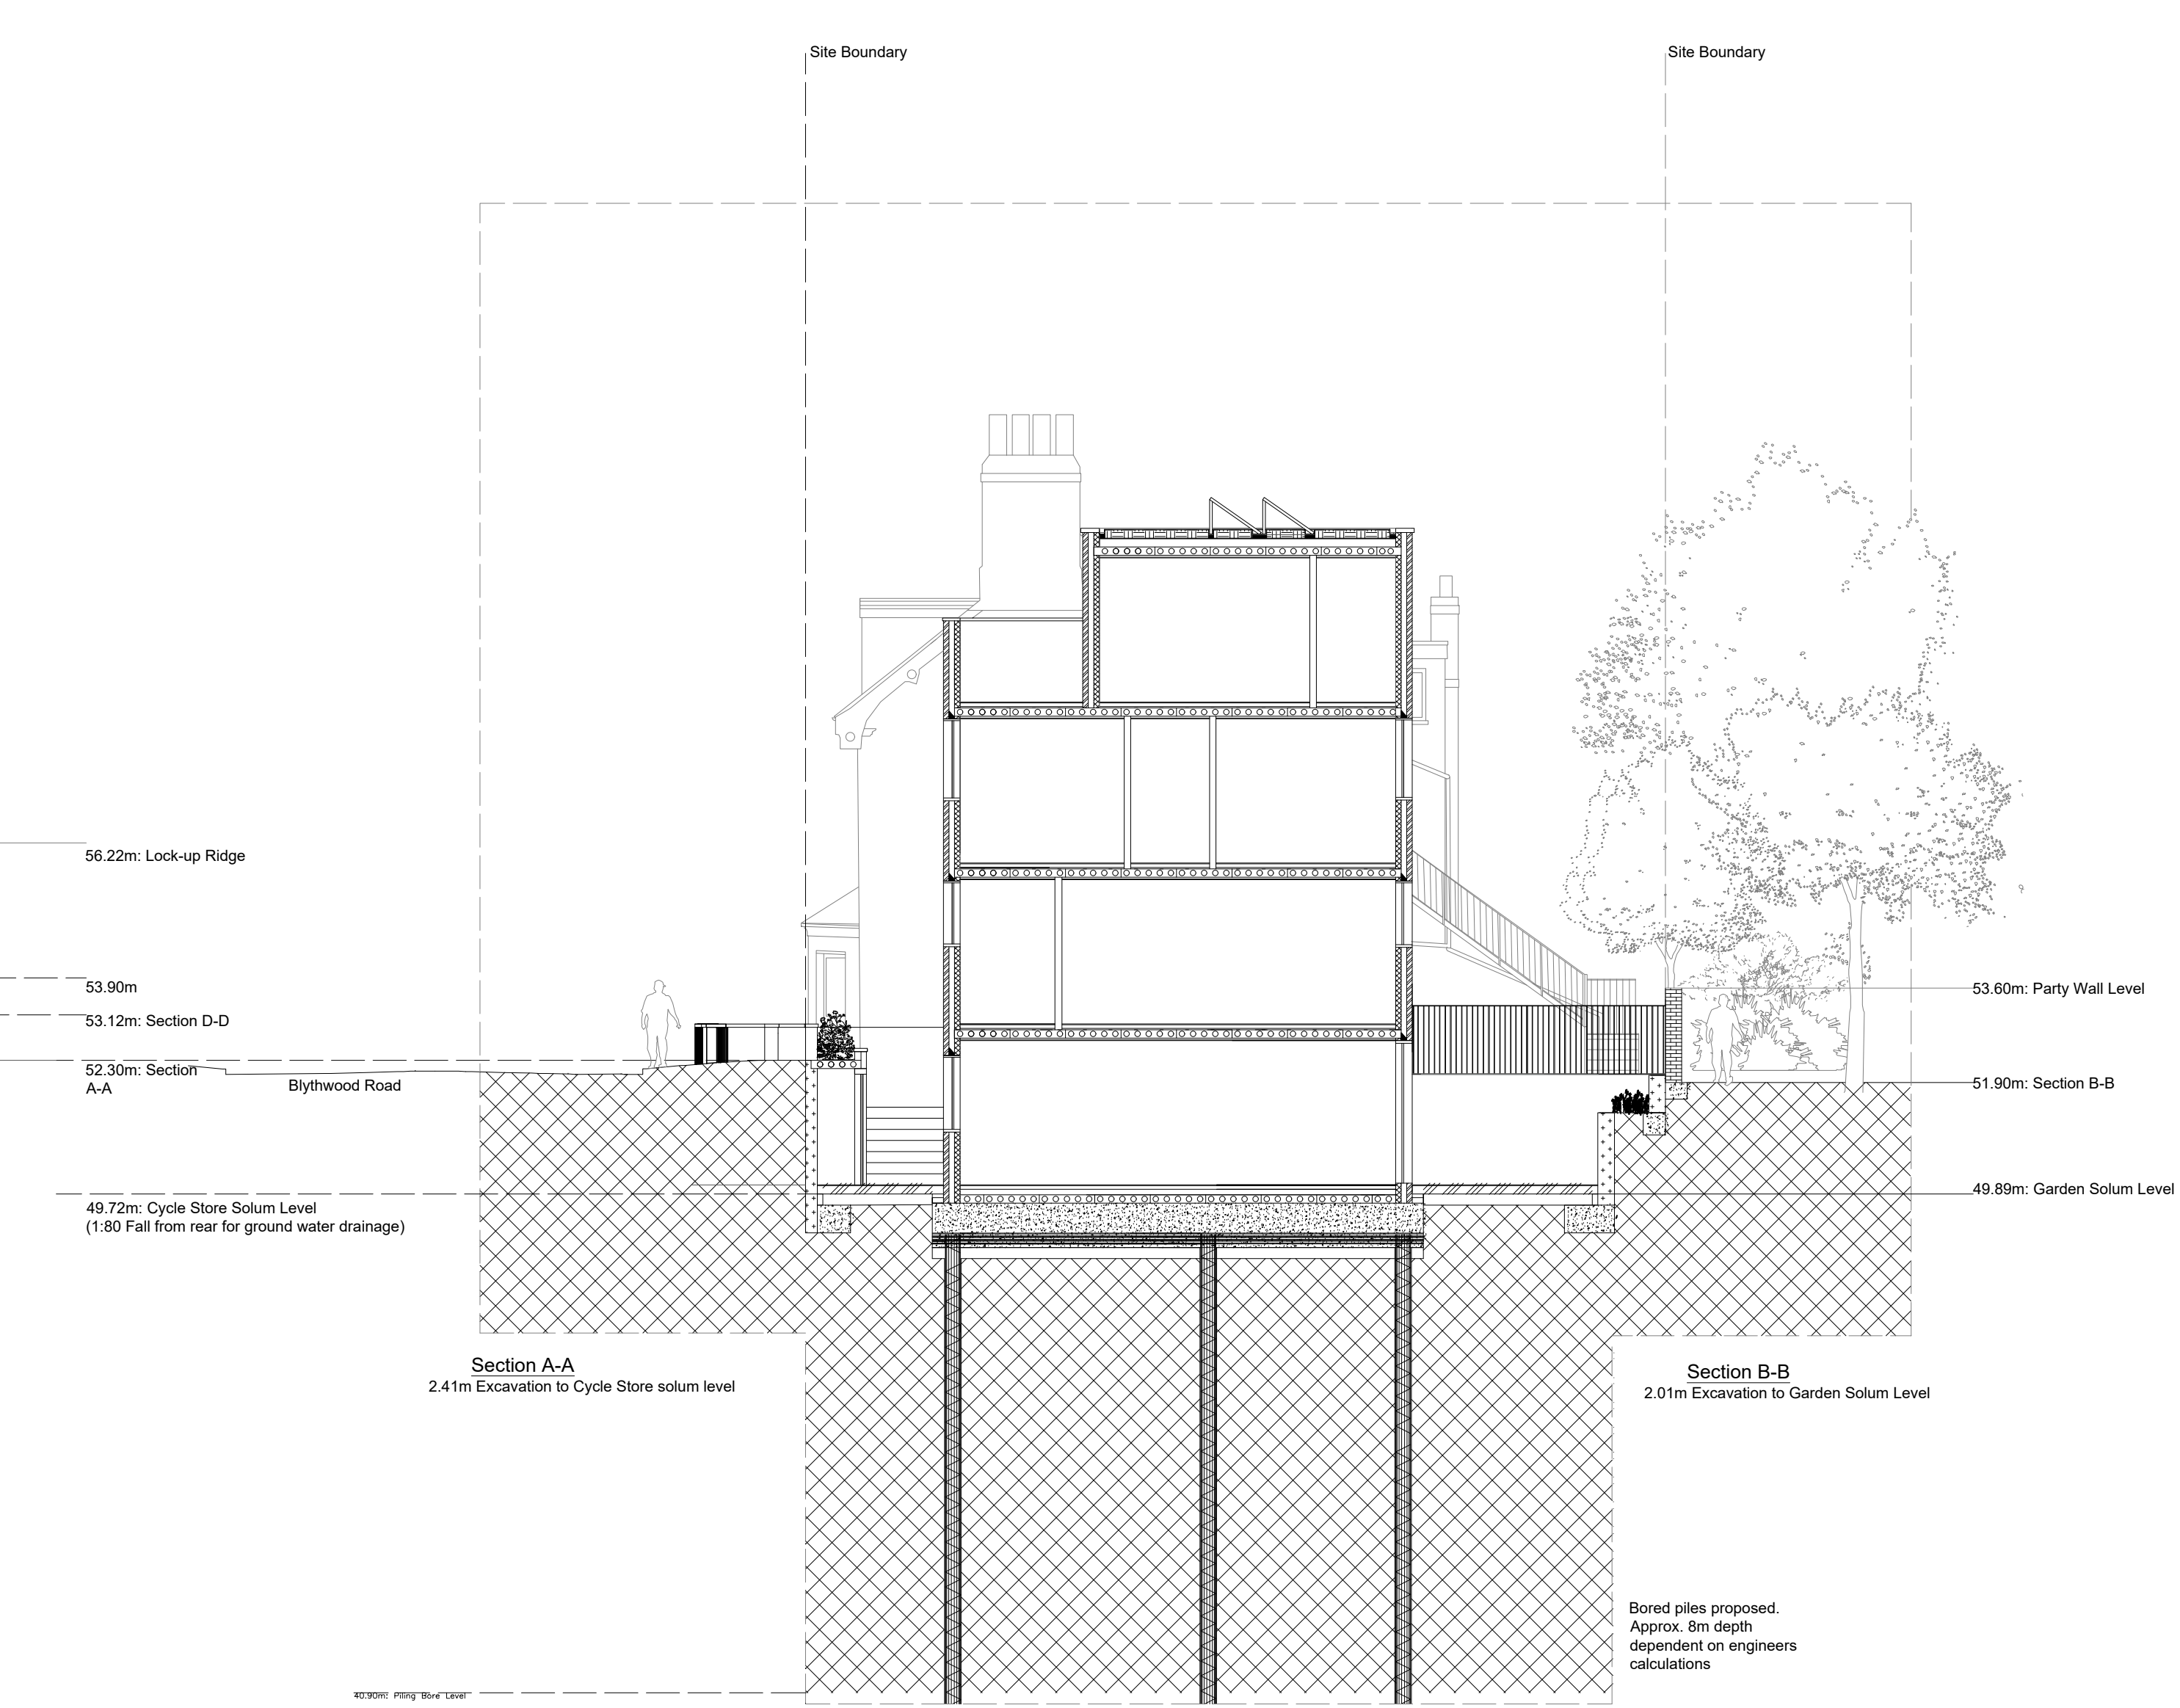

Longitudinal Section

Floor Levels (Relative to Sea Level)	
Ridge Height	61.79m
Second Floor	58.66m
First Floor	55.76m
Ground Floor	52.86m
Lower Ground Floor	49.96m

Floor Construction

Roof Construction
Greenroof - Substrate or soil
Fleece
Movement Membrane
Single Ply membrane
~Movement Membrane
150mm Kingspan
150mm Hollow-core planks
45mm Suspended Ceiling
Total: 345mm

Mid Floor Construction
15mm Finish
65mm Screed Inclu
25mm Kingspan
150mm Hollow-core planks
45mm Suspended Ceiling
Total: 300mm

Ground Floor Construction
15mm Finish
65mm Screed inclu UF Heat
100mm Jablite
~ 1000 gauge DPM
150mm Hollow-core planks
Total: 330mm