



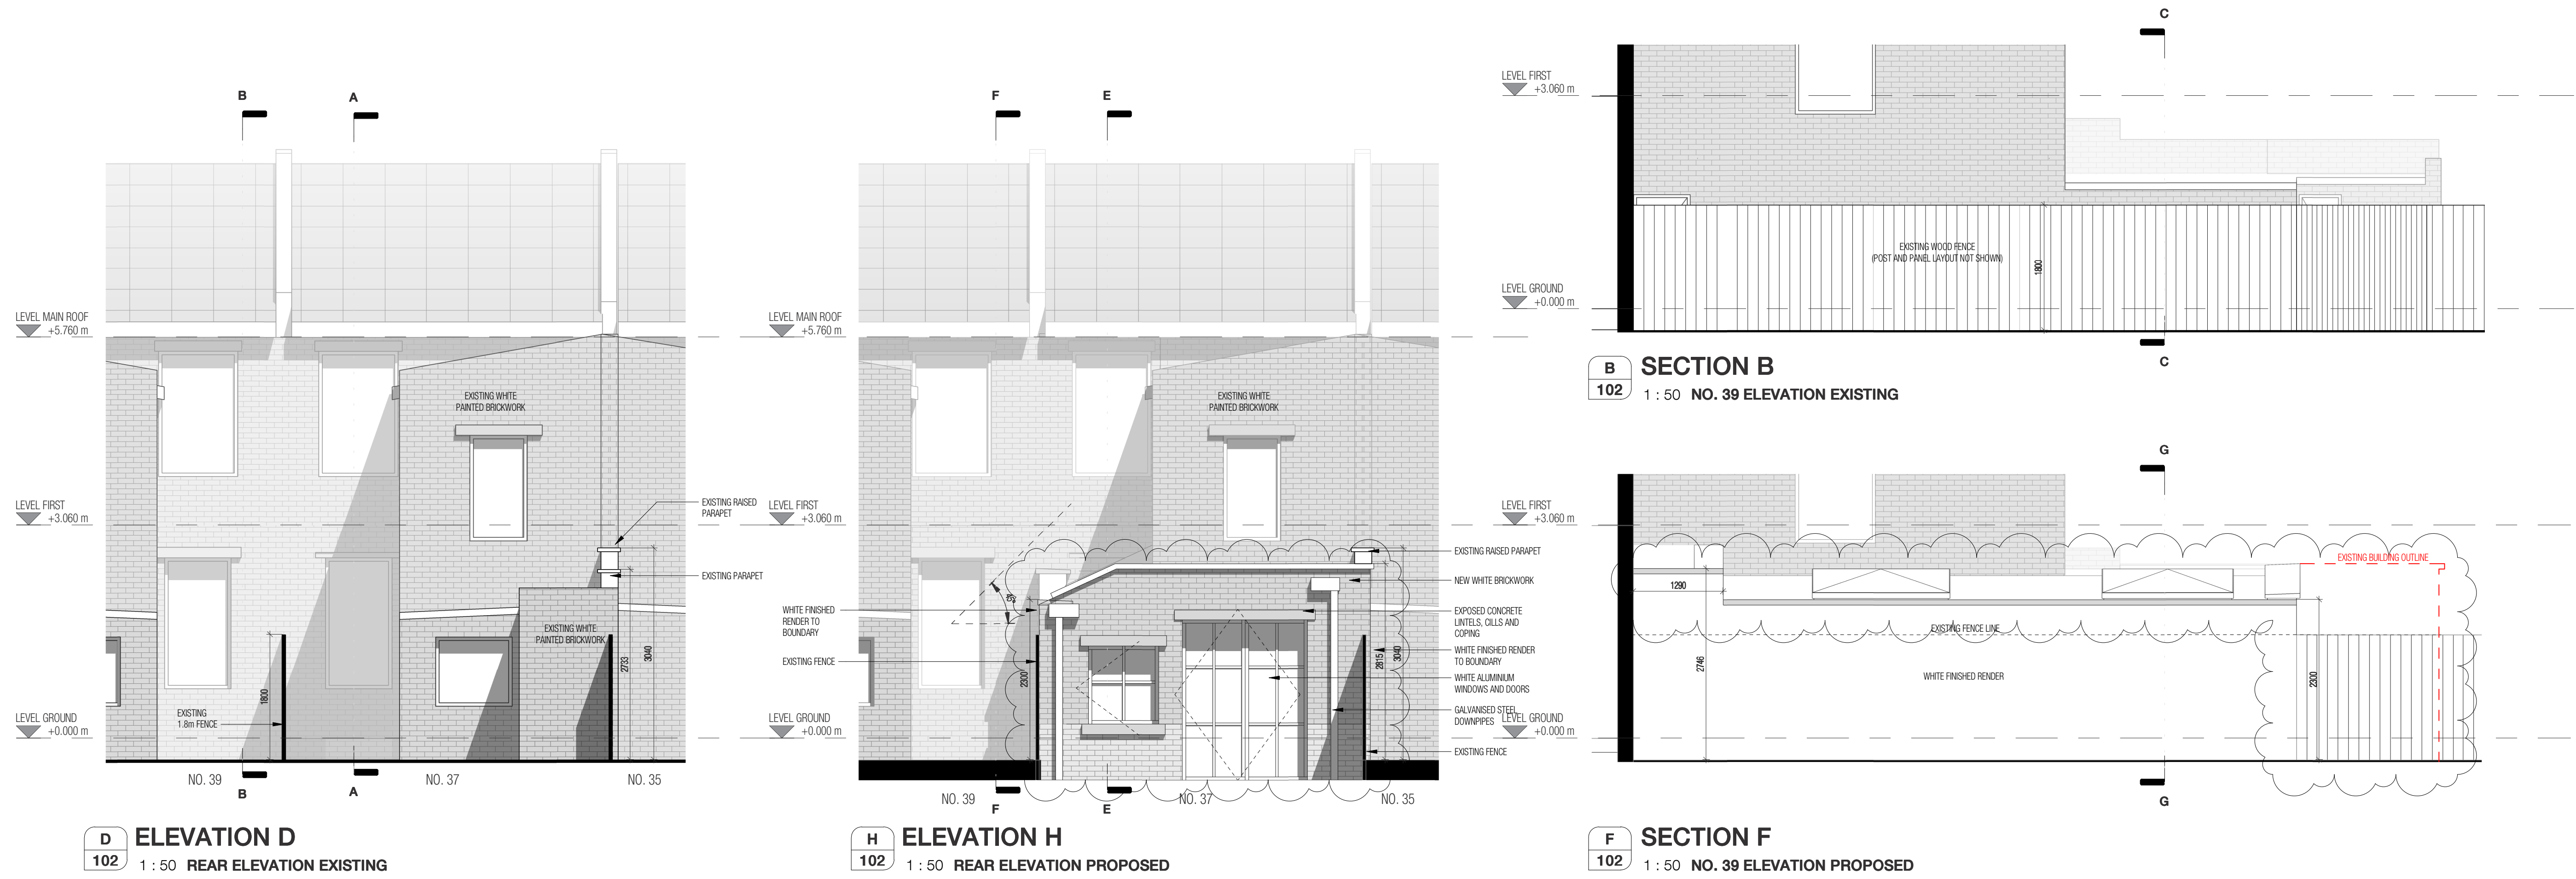

REVISIONS		
No.	DESCRIPTION	DATE
A	DRAFT FOR CONSULTATION	17/10/23
B	PLANNING	14/11/23
C	PLANNING - REVISED	05/02/23

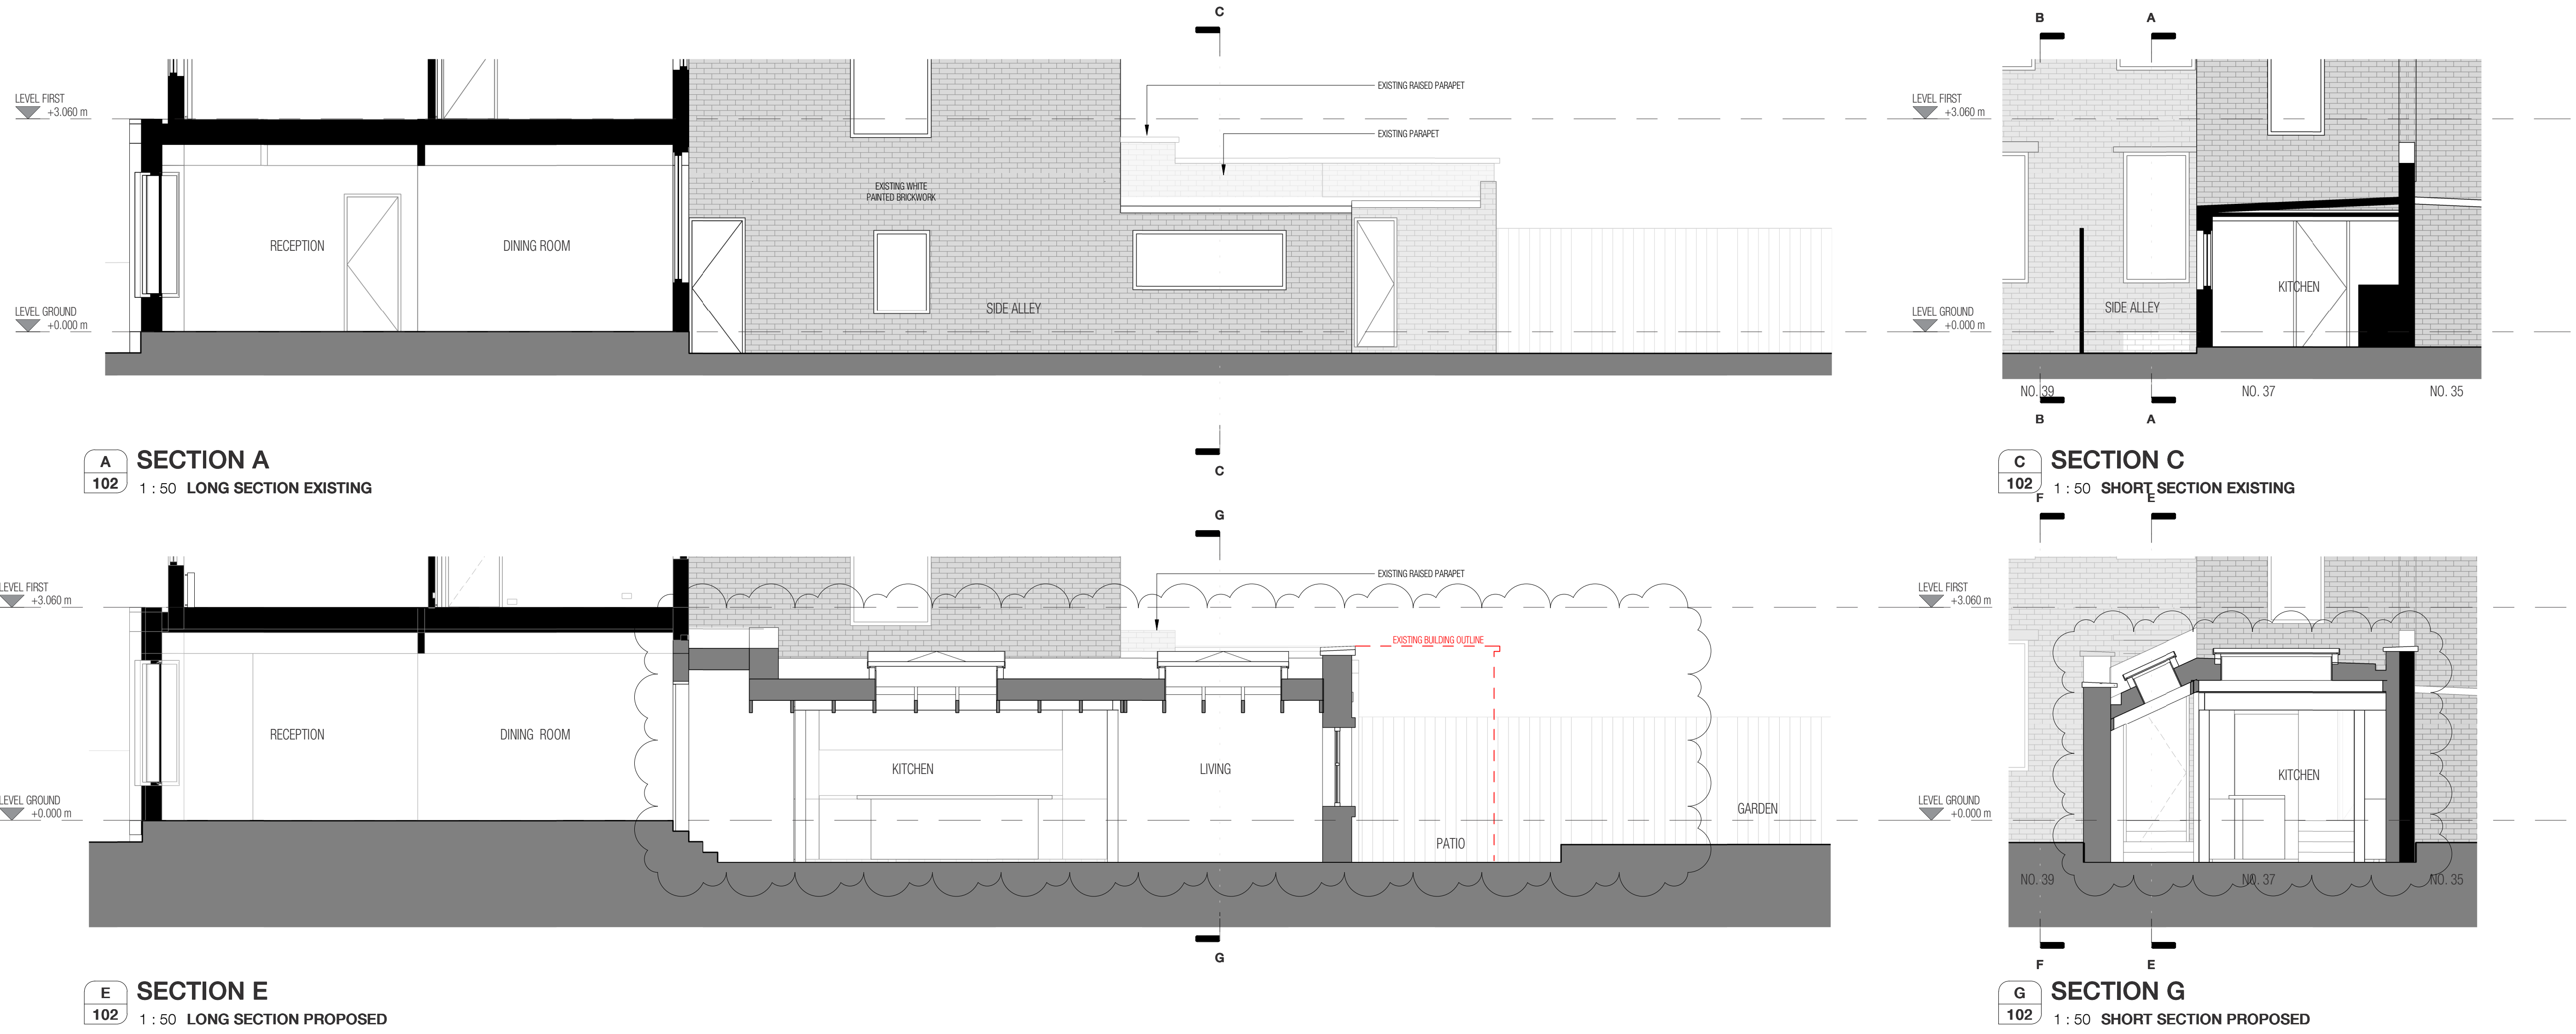

LEGEND	
	EXISTING
	PROPOSED

PROJECT		37 PARK RIDINGS	
TITLE		SECTIONS AND ELEVATIONS PLANNING	
SCALE		1 : 50 @ A1	
DATE		18/10/23	
REF		37PR	
DRAWN		AA	
REVIEWED		AA	
DRAWING NAME		PROJECT ORIGINATOR	
37PR		SYN	
STATUS		SUITABILITY DESCRIPTION	
REVISION		C	
REVISION DESCRIPTION		PLANNING	
REVISION DESCRIPTION		REVISION DESCRIPTION	

