


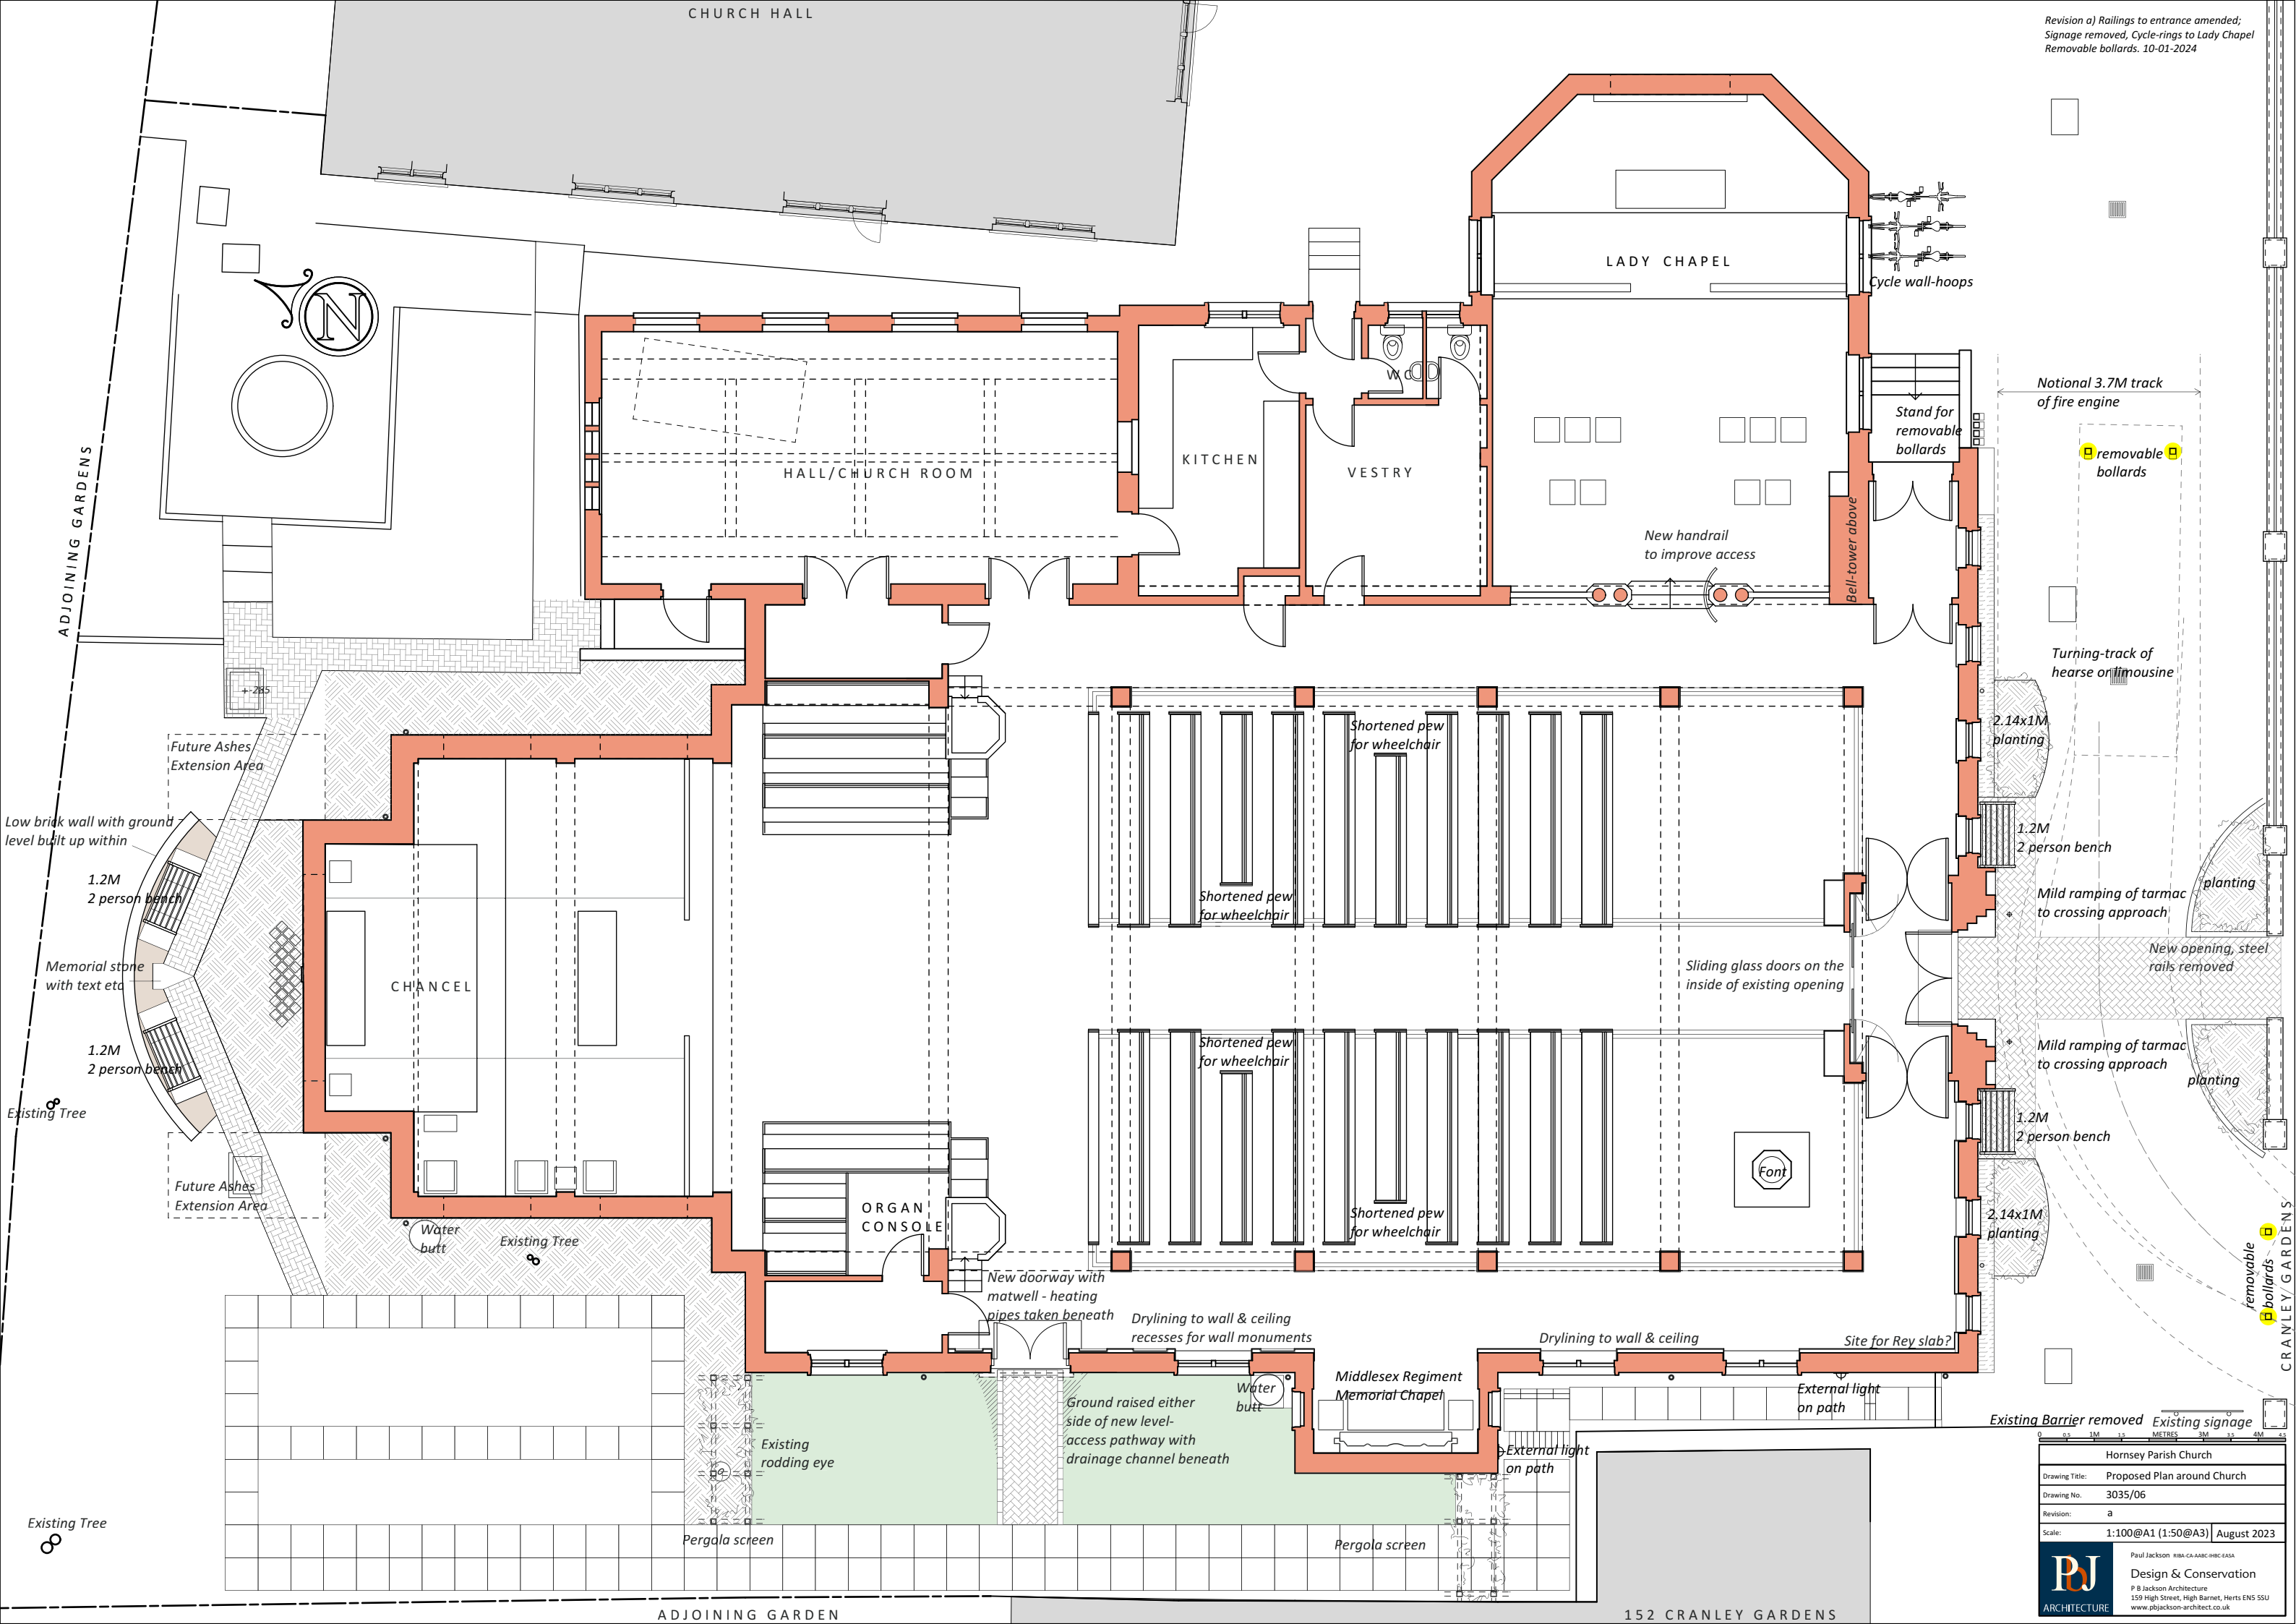

Revision a) Railings to entrance amended;
Signage removed, Cycle-rings to Lady Chapel
Removable bollards. 10-01-2024

Notional 3.7M track
of fire engine

removable
bollards

Turning-track of
hearse or limousine

2.14x1M
planting

1.2M
2 person bench

Mild ramping of tarmac
to crossing approach

planting

New opening, steel
rails removed

Mild ramping of tarmac
to crossing approach

planting

1.2M
2 person bench

2.14x1M
planting

removable
bollards

CRANLEY GARDENS

Existing Barrier removed Existing signage

Hornsey Parish Church			
Drawing Title: Proposed Plan around Church			
Drawing No. 3035/06			
Revision: a			
Scale: 1:100@A1 (1:50@A3) August 2023			



Paul Jackson RIBA-CA-AABC-IMBC-EASA
Design & Conservation
P B Jackson Architecture
159 High Street, High Barnet, Herts EN5 5SU
www.pbjackson-architect.co.uk

152 CRANLEY GARDENS