


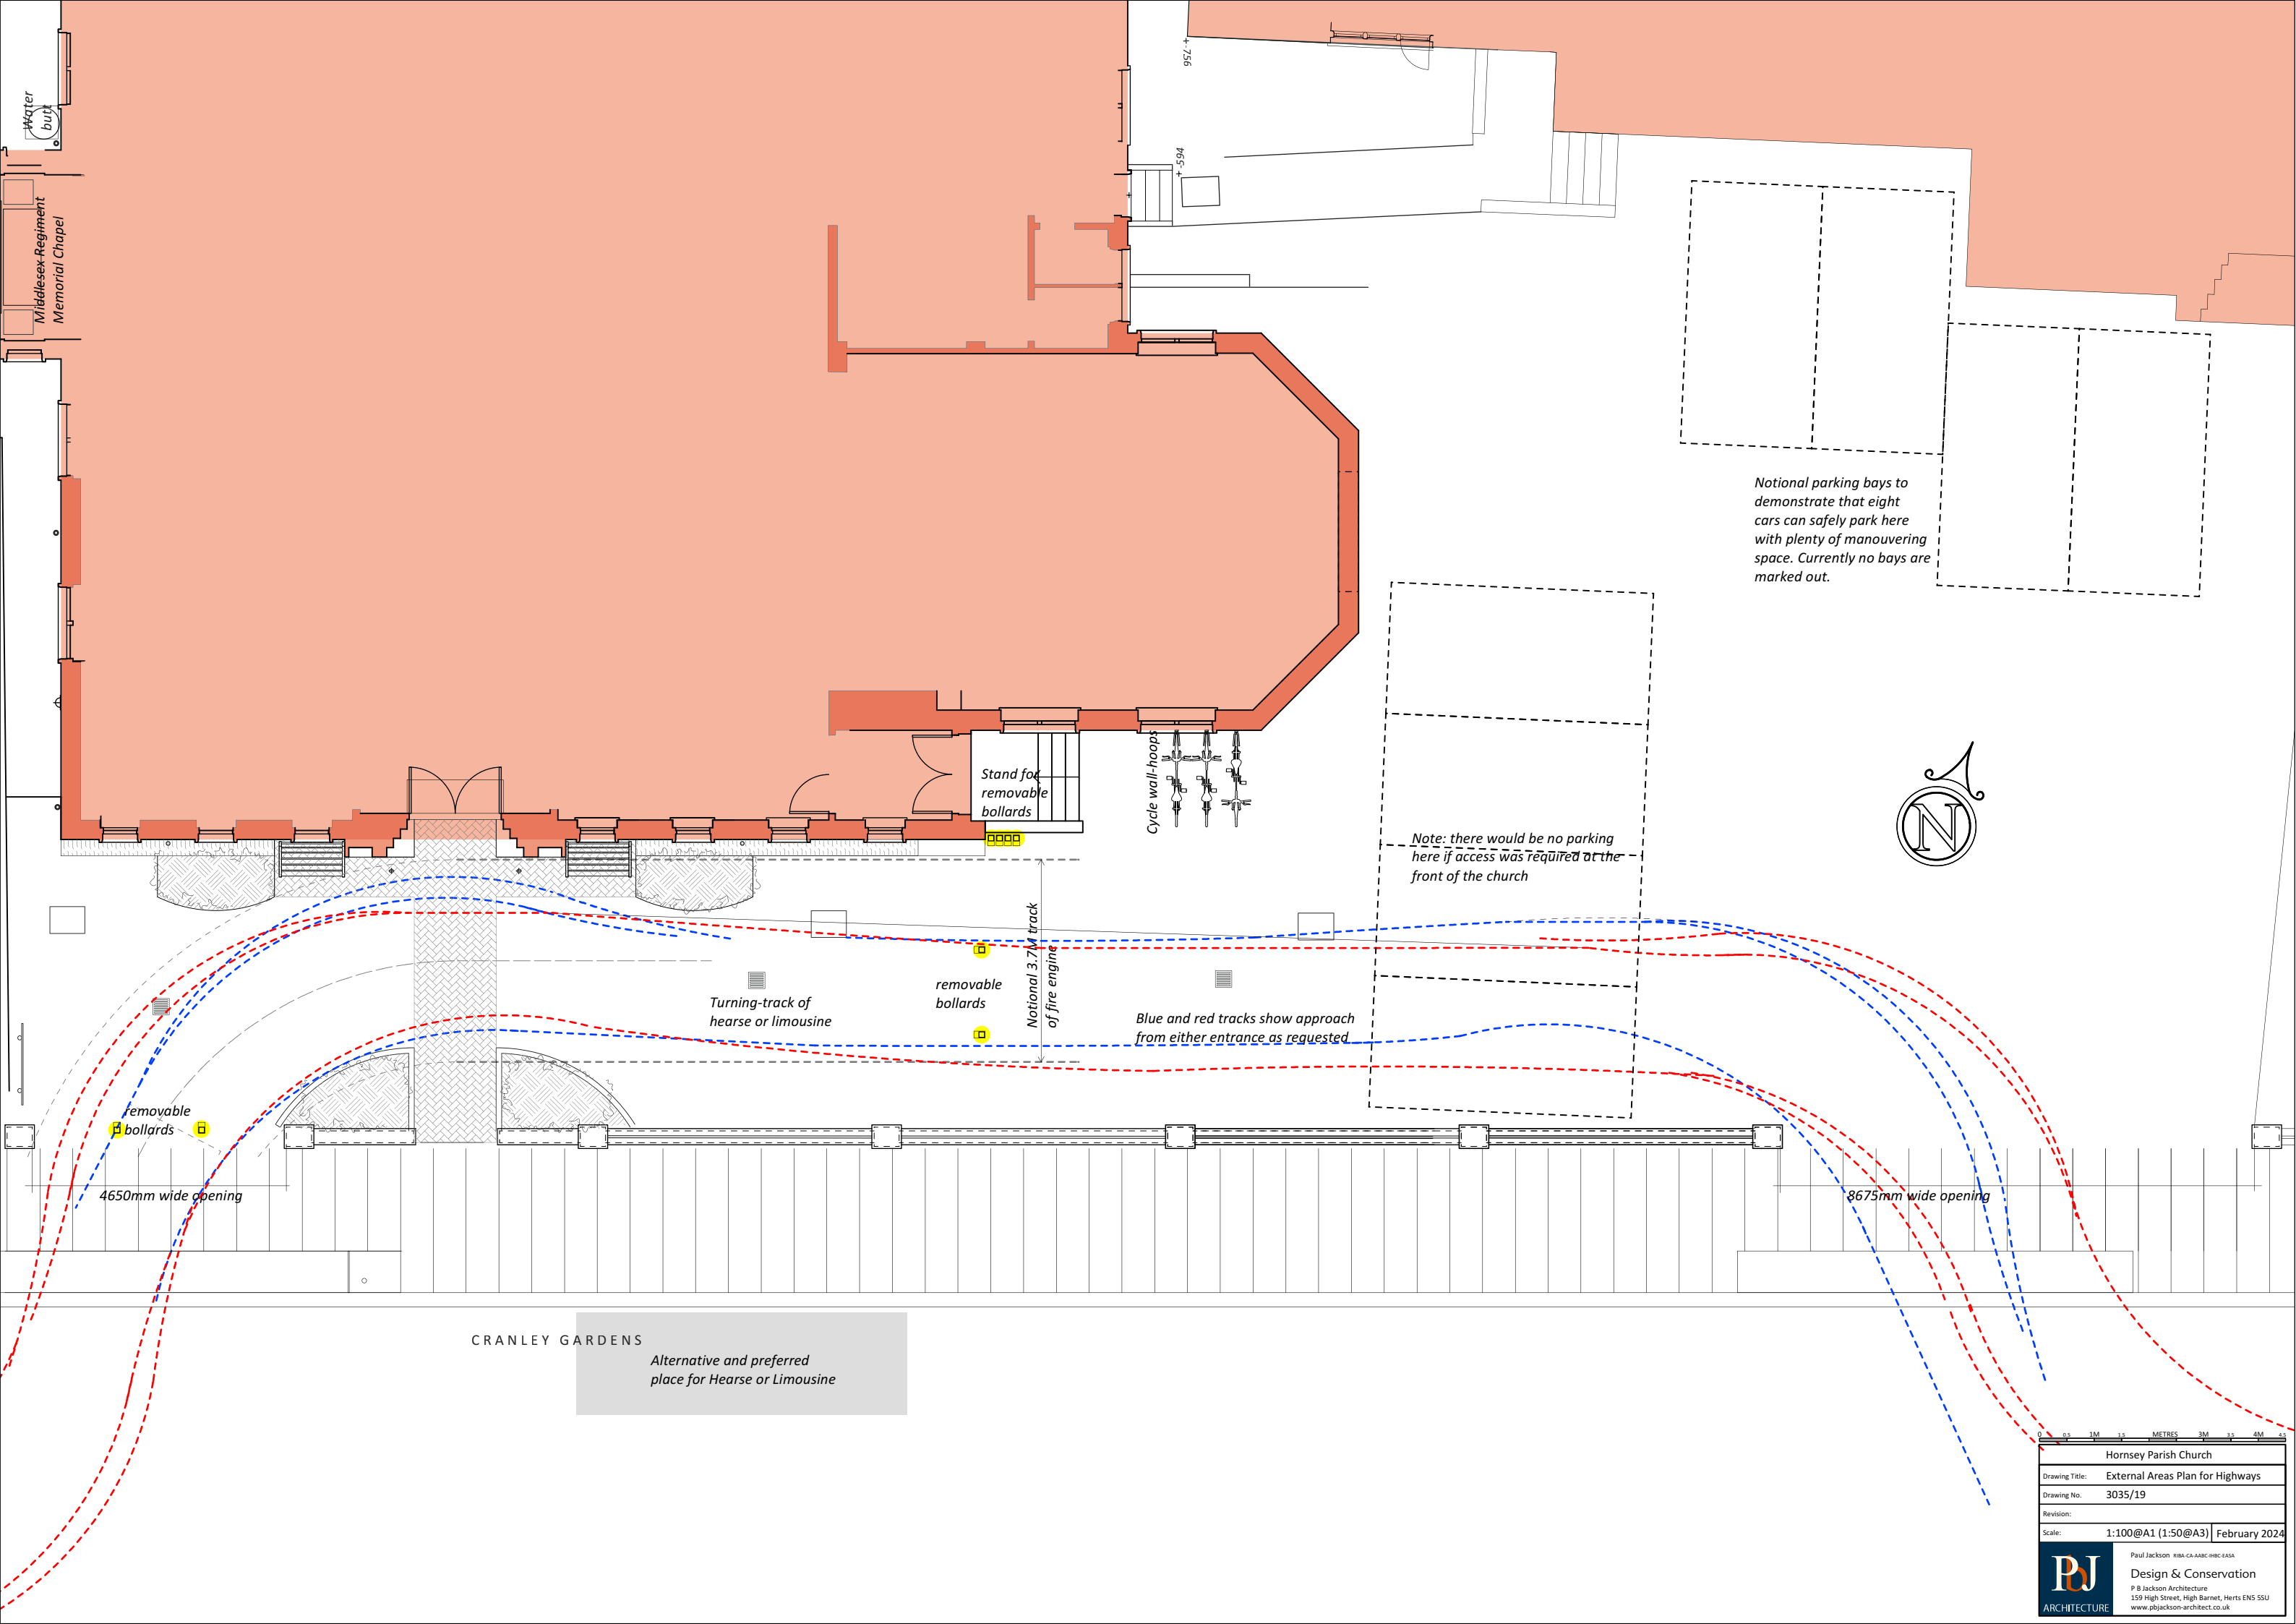

Water butt

Middlesex Regiment Memorial Chapel

Stand for removable bollards

Cycle wall-hoops

Note: there would be no parking here if access was required at the front of the church

Turning-track of hearse or limousine

removable bollards

Notional 3.7M track of fire engine

Blue and red tracks show approach from either entrance as requested

removable bollards

4650mm wide opening

8675mm wide opening

CRANLEY GARDENS

Alternative and preferred place for Hearse or Limousine



Hornsey Parish Church	
Drawing Title: External Areas Plan for Highways	
Drawing No. 3035/19	
Revision:	
Scale: 1:100@A1 (1:50@A3)	February 2024



Paul Jackson RIBA-CA-AABC-IMBC-EASA
Design & Conservation
P B Jackson Architecture
159 High Street, High Barnet, Herts EN5 5SU
www.pbjackson-architect.co.uk