


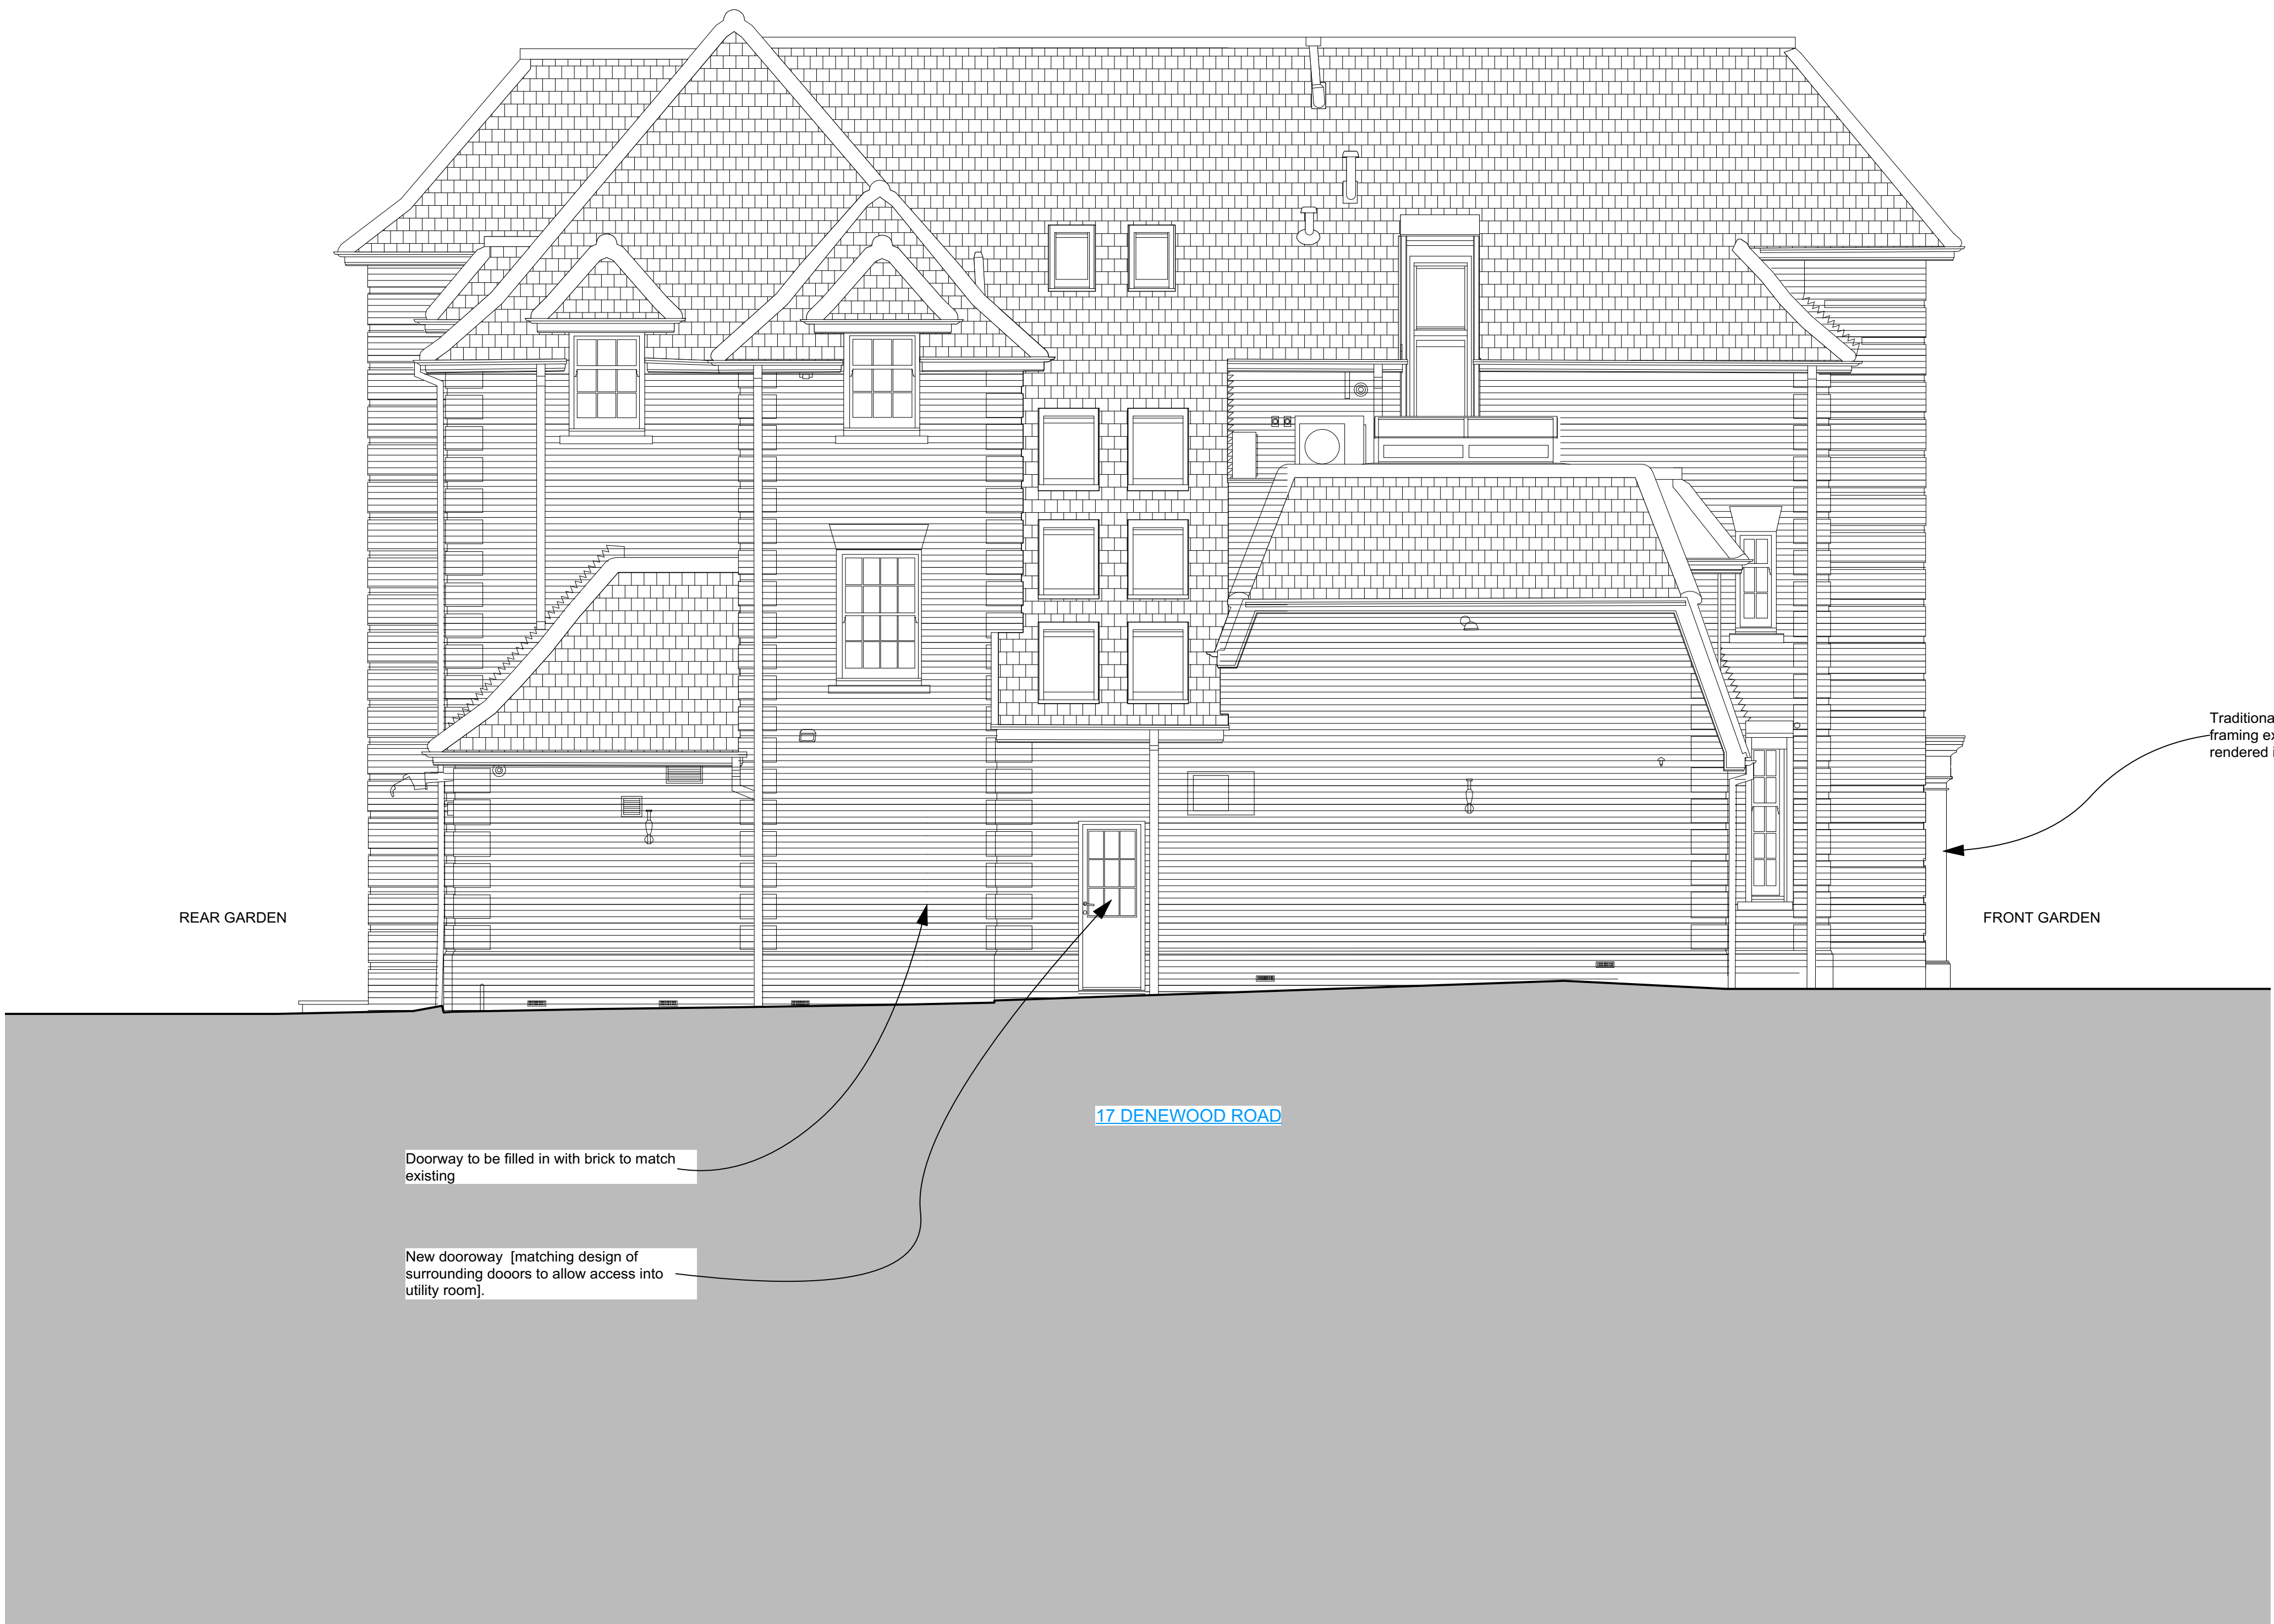

Traditional stucco render white portico
framing existing doorway with white
rendered internal reveals.

FRONT GARDEN

17 DENEWOOD ROAD

Doorway to be filled in with brick to match
existing

New doorway [matching design of
surrounding doors to allow access into
utility room].

REAR GARDEN

Orientation:

N/A

Revision	Date	Description:
01	21/04/2023	Issued for PLANNING APPLICATION
02	26/04/2023	Issued for PLANNING APPLICATION
03	24/07/2023	Issued for PLANNING APPLICATION

BASTET
DESIGN HOUSE

Project:
17 Denewood Road, Highgate, London, N6 4AQ

Drawing Title
(PL) Planning Submission
Proposed Side Elevation

Project No: **BDH222** Package: **(PL)** Doc No: **023.2_**

Key: Ownership boundary Existing Fabric Proposed Fabric Demolished Fabric

Scale: 0 0.50 1.0 1.5 2.0 2.5m 1:100 @ A3 / 1:50 @A1

1. Do not build from this drawing (this is purely for a planning application submission).
2. Copyright is retained by BASTET DESIGN HOUSE LTD