


GW02
view from outside (1 : 15)

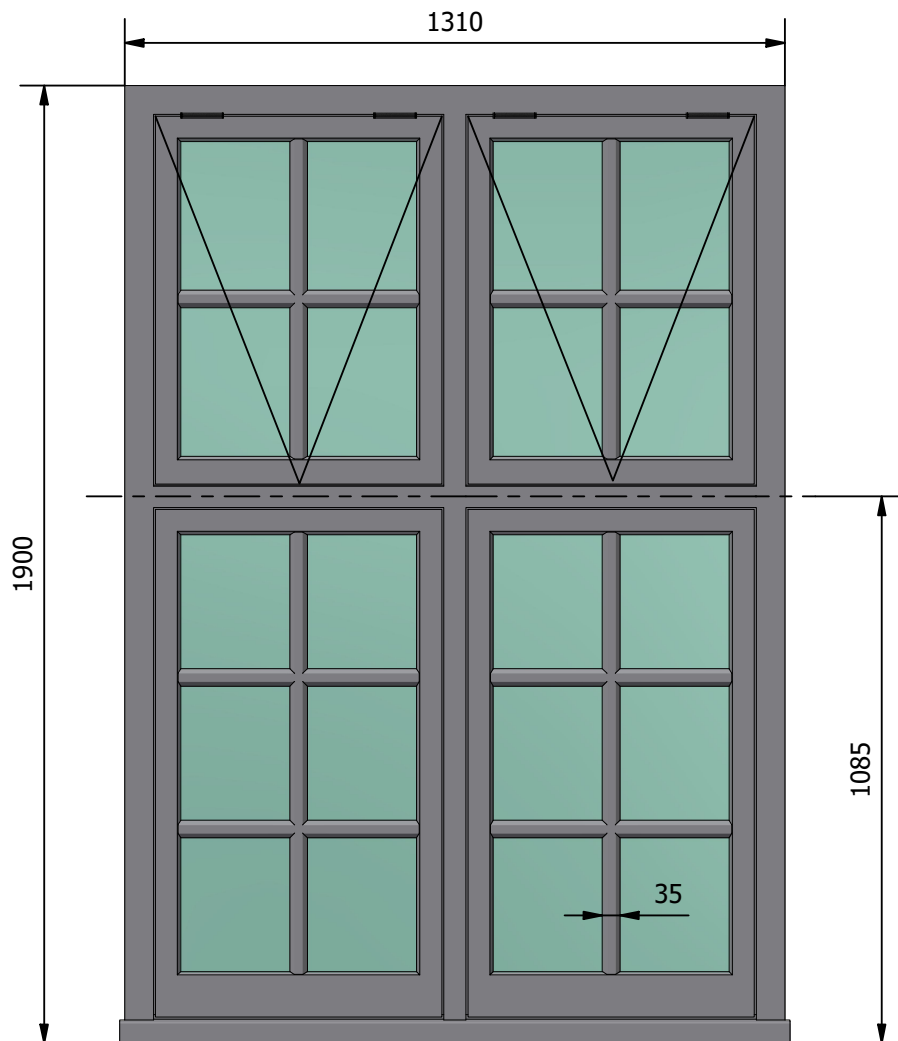

GW02 - English casement window / ground floor / front aspect / hallway
1900 (H) x 1310 (W) - 1 pcs.

Timber: engineered Redwood + meranti sill

DGU: top lights 4-12Ar-4LowE

lower casements 4-12Ar-4LowE

Paint: SATIN RAL9003 (white)

Ironmongery: butt hinges finish TBC / stays style & finish TBC

Fitting notes: finished with beading on outside / finished with window board on inside


SCALE (1 : 15)

200mm 600mm 1m


0 100mm 400mm 800mm

ALL DIMENSIONS TO BE CHECKED ON SITE BEFORE COMMENCING WORK. NO DIMENSIONS TO BE SCALED FROM THIS DRAWING. If this drawing or any part thereof is used for any purpose other than assessing the design and/or specification of Ayrton Bespoke Ltd without the express written permission of Ayrton Bespoke Ltd, a fee will be charged being the actual cost of production of the drawing or its value to the user, whichever is the greater.					
Designed by Giedrius Bulikas	Date 12/02/2024			Edition	Sheet 1 / 14
AYRTON WINDOWS & DOORS		AYRTON BESPOKE LTD. 406 MERTON ROAD LONDON SW18 5AD Phone: 0208 877 8920 Fax: 0208 871 9157 www.ayrtonbespoke.com			
		15055 - AS Design (43 Cholmeley Park, N6 5EL)			



elevation section
A-A (1 : 15)

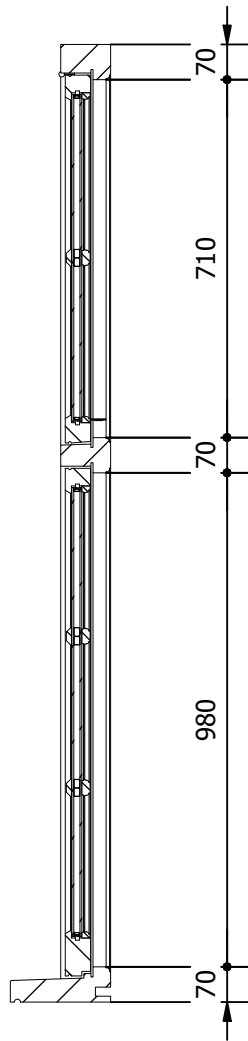

GW02
view from inside (1 : 15)

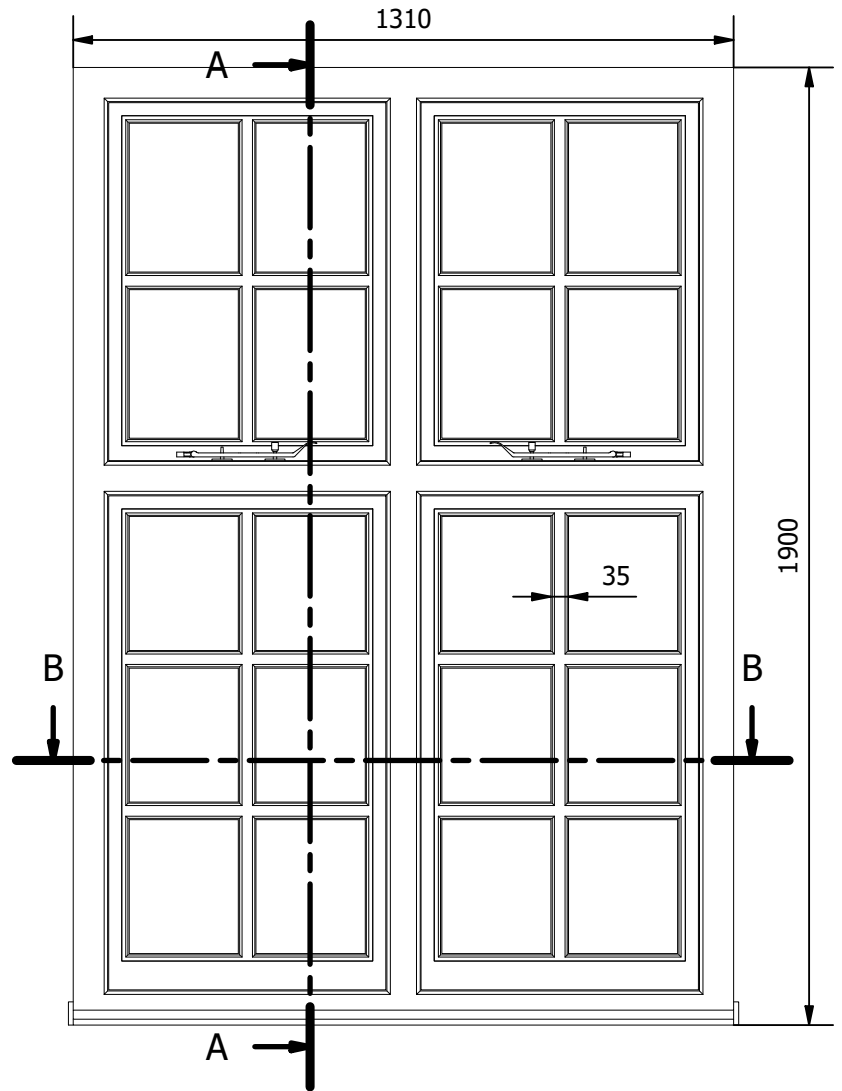


plan section
B-B (1 : 15)

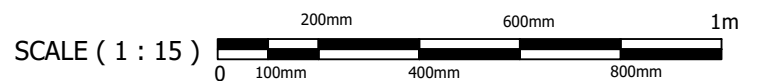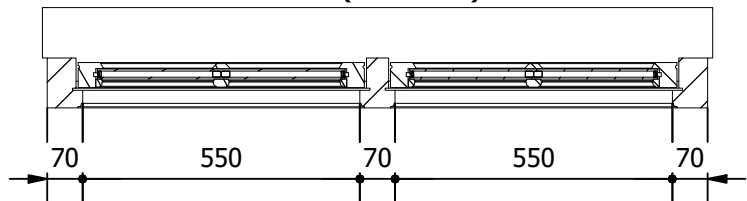

ALL DIMENSIONS TO BE CHECKED ON SITE BEFORE COMMENCING WORK. NO DIMENSIONS TO BE SCALED FROM THIS DRAWING. If this drawing or any part thereof is used for any purpose other than assessing the design and/or specification of Ayrton Bespoke Ltd without the express written permission of Ayrton Bespoke Ltd, a fee will be charged being the actual cost of production of the drawing or its value to the user, whichever is the greater.					
Designed by Giedrius Bulikas	Date 12/02/2024			Edition	Sheet 2 / 14
		15055 - AS Design (43 Cholmeley Park, N6 5EL)			
		AYRTON BESPOKE LTD. 406 MERTON ROAD LONDON SW18 5AD Phone: 0208 877 8920 Fax: 0208 871 9157 www.ayrtonbespoke.com			

1W02
view from outside (1 : 15)

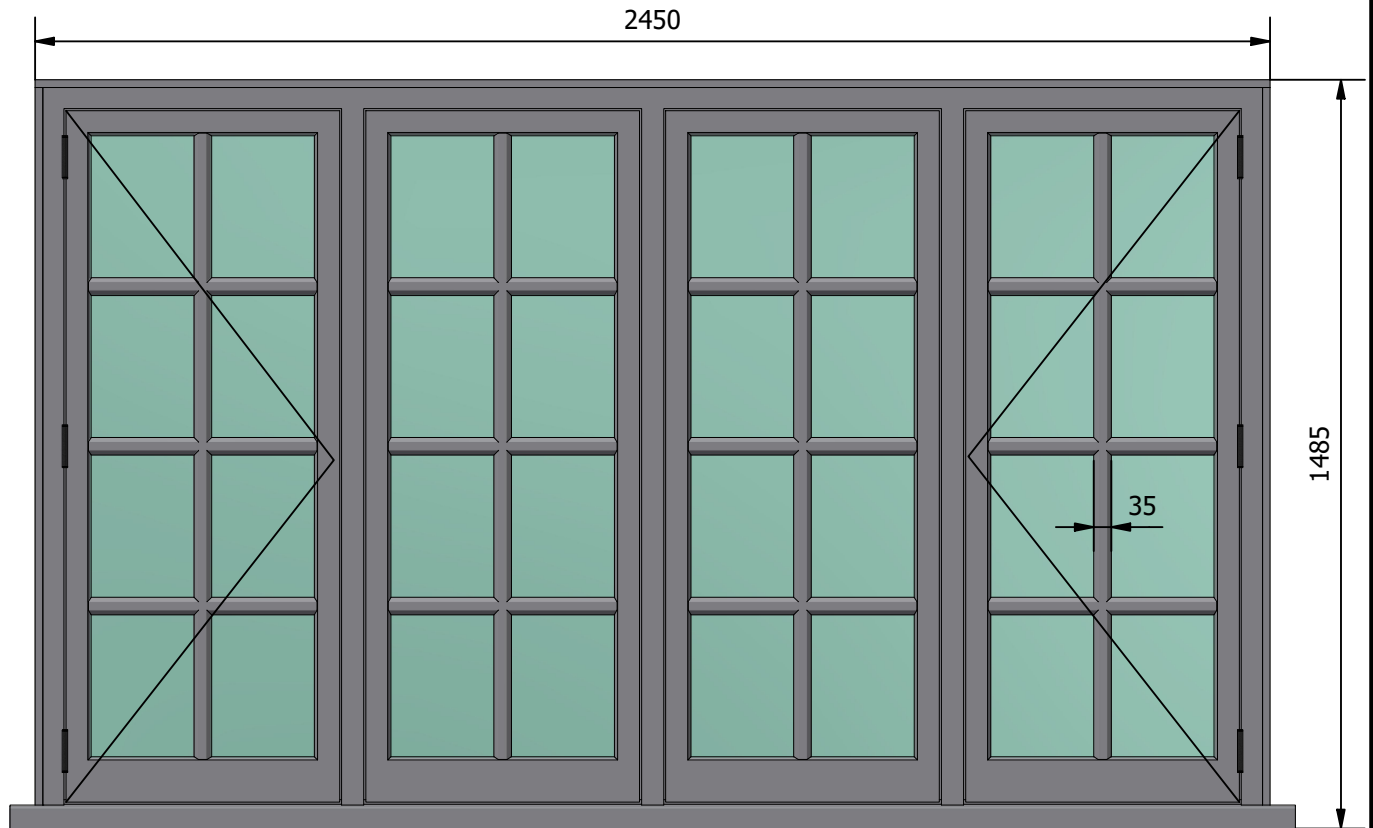

1W02 - English casement window 4 section / first floor / front aspect / hallway
1485 (H) x 2450 (W) - 1 pcs.

Timber: engineered Redwood + meranti sill

DGU: 4-12Ar-4LowE

Paint: SATIN RAL9003 (white)


Ironmongery: butt hinges finish TBC / handle & stays style & finish TBC

Fitting notes: finished with beading on outside / finished with window board on inside


SCALE (1 : 15)

ALL DIMENSIONS TO BE CHECKED ON SITE BEFORE COMMENCING WORK. NO DIMENSIONS TO BE SCALED FROM THIS DRAWING. If this drawing or any part thereof is used for any purpose other than assessing the design and/or specification of Ayrton Bespoke Ltd without the express written permission of Ayrton Bespoke Ltd, a fee will be charged being the actual cost of production of the drawing or its value to the user, whichever is the greater.					
Designed by	Date			Edition	Sheet
Giedrius Bulikas	12/02/2024				3 / 14
		15055 - AS Design (43 Cholmeley Park, N6 5EL)			
		AYRTON BESPOKE LTD. 406 MERTON ROAD LONDON SW18 5AD Phone: 0208 877 8920 Fax: 0208 871 9157 www.ayrtonbespoke.com			


1W02
view from inside (1 : 15)

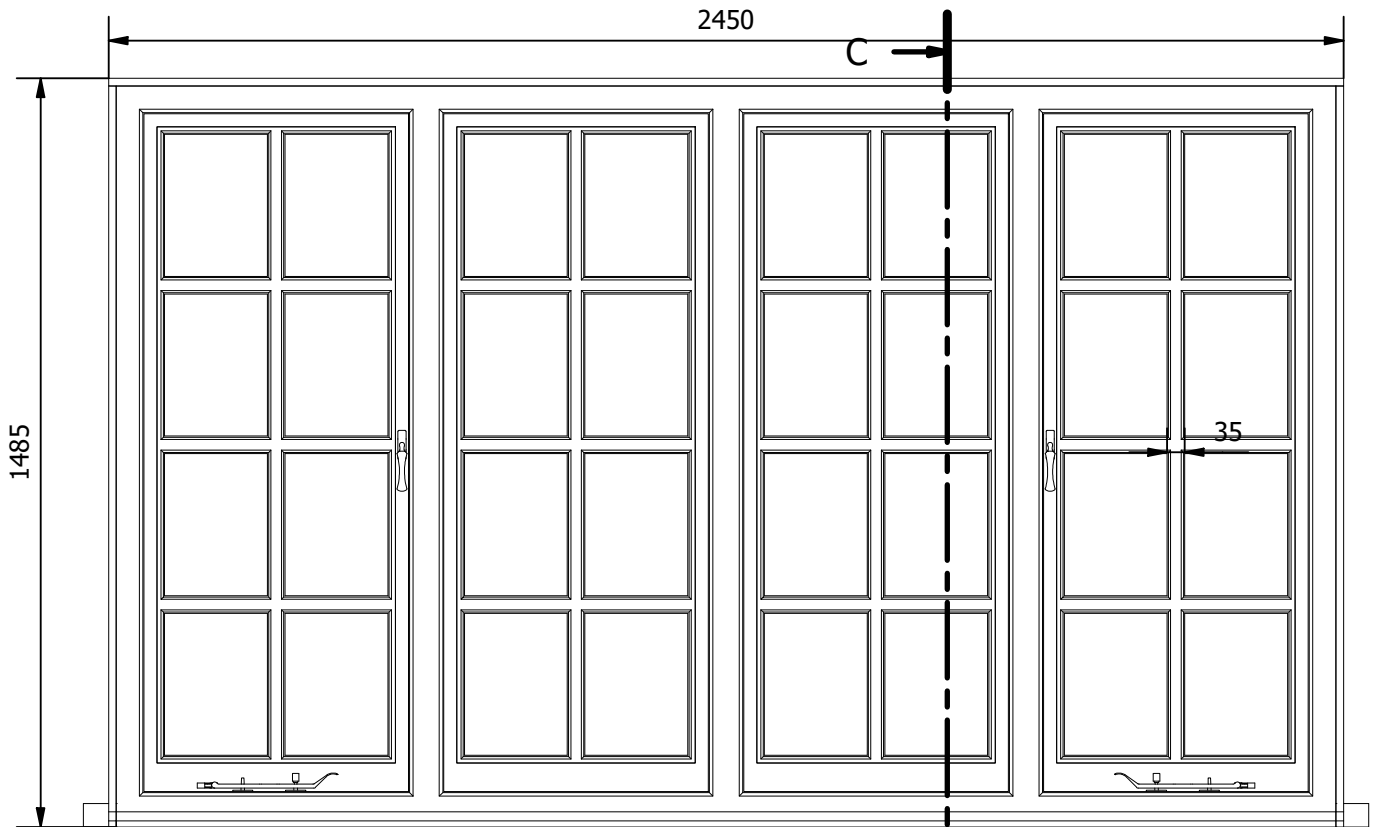

elevation section
C-C (1 : 15)

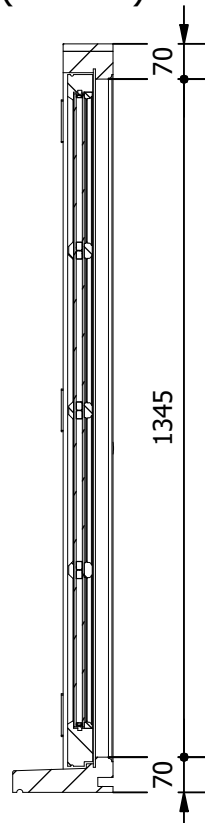

SCALE (1 : 15)

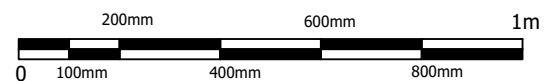

ALL DIMENSIONS TO BE CHECKED ON SITE BEFORE COMMENCING WORK. NO DIMENSIONS TO BE SCALED FROM THIS DRAWING.
If this drawing or any part thereof is used for any purpose other than assessing the design and/or specification of Ayrton Bespoke Ltd without the express written permission of Ayrton Bespoke Ltd, a fee will be charged being the actual cost of production of the drawing or its value to the user, whichever is the greater.


Designed by Giedrius Bulikas	Date 12/02/2024			Edition	Sheet 4 / 14
---------------------------------	--------------------	--	--	---------	-----------------

AYRTON
WINDOWS & DOORS


AYRTON BESPOKE LTD.
406 MERTON ROAD
LONDON SW18 5AD
Phone: 0208 877 8920
Fax: 0208 871 9157
www.ayrtonbespoke.com

15055 - AS Design (43 Cholmeley Park, N6 5EL)

1W02
view from inside (1 : 15)

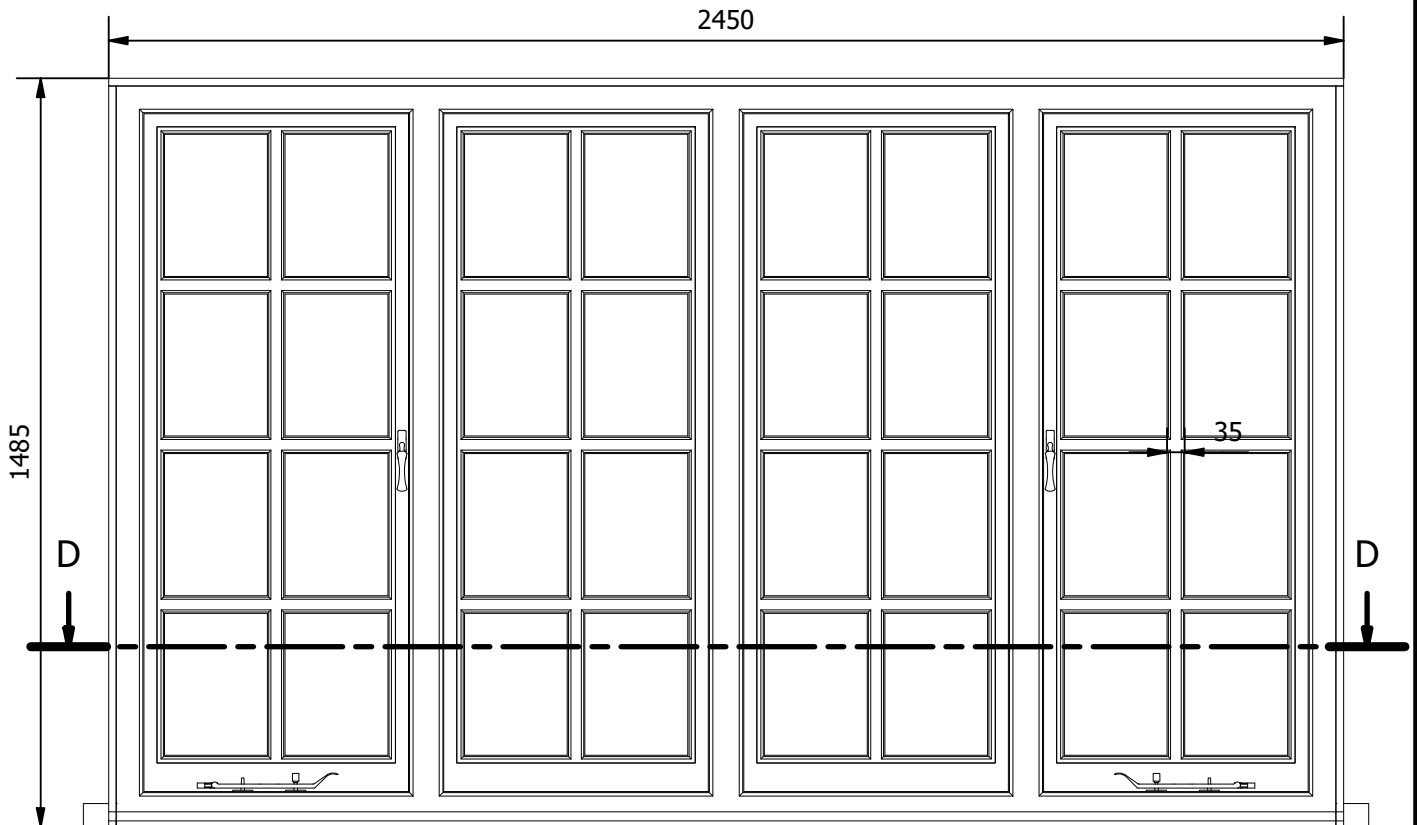


plan section
D-D (1 : 15)

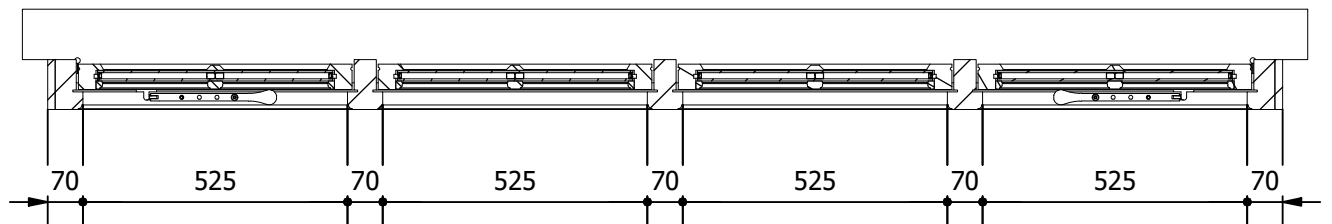

SCALE (1 : 15)

ALL DIMENSIONS TO BE CHECKED ON SITE BEFORE COMMENCING WORK. NO DIMENSIONS TO BE SCALED FROM THIS DRAWING. If this drawing or any part thereof is used for any purpose other than assessing the design and/or specification of Ayrton Bespoke Ltd without the express written permission of Ayrton Bespoke Ltd, a fee will be charged being the actual cost of production of the drawing or its value to the user, whichever is the greater.					
Designed by Giedrius Bulikas	Date 12/02/2024			Edition	Sheet 5 / 14
		15055 - AS Design (43 Cholmeley Park, N6 5EL)			
		AYRTON BESPOKE LTD. 406 MERTON ROAD LONDON SW18 5AD Phone: 0208 877 8920 Fax: 0208 871 9157 www.ayrtonbespoke.com			

GW04, GW05
view from outside (1 : 20)

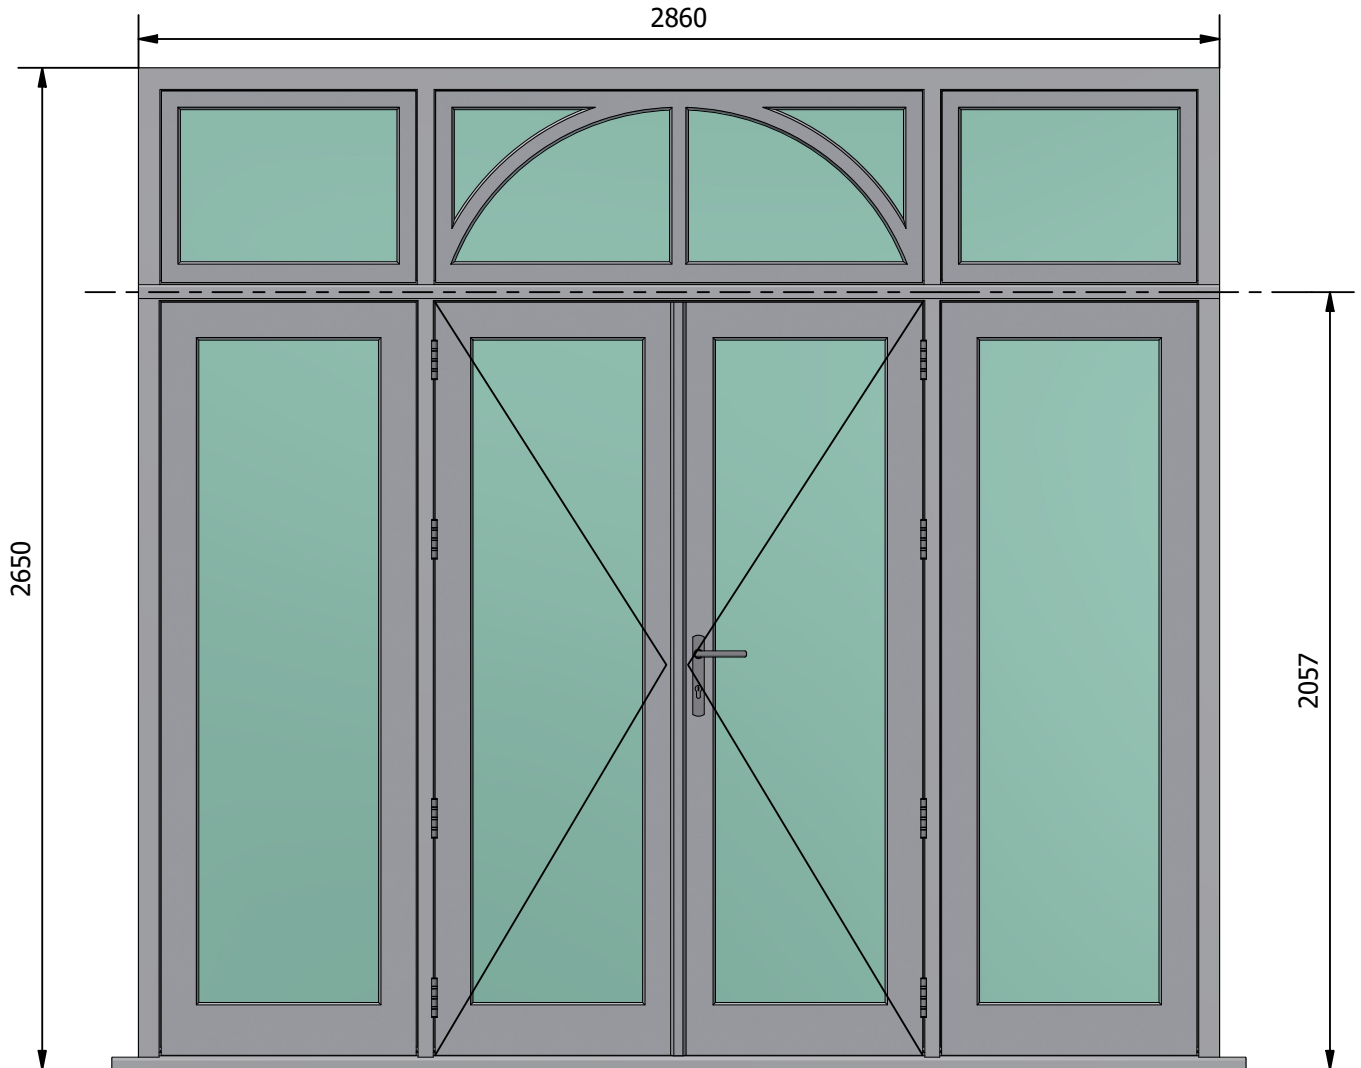

GW04, GW05 - French door / ground floor / rear aspect / kitchen
2650 (H) x 2860 (W) - 2 pcs.

Timber: engineered Redwood + meranti sill

DGU: top lights 4-12Ar-4LowE

lower casements 4-12Ar-4LowE

Paint: SATIN RAL9003 (white)

Ironmongery: 3D hinges / multipoint locking system / handle style & finish TBC



Fitting notes: finished with beading on outside / finished with window board on inside

SCALE (1 : 20)

ALL DIMENSIONS TO BE CHECKED ON SITE BEFORE COMMENCING WORK. NO DIMENSIONS TO BE SCALED FROM THIS DRAWING. If this drawing or any part thereof is used for any purpose other than assessing the design and/or specification of Ayrton Bespoke Ltd without the express written permission of Ayrton Bespoke Ltd, a fee will be charged being the actual cost of production of the drawing or its value to the user, whichever is the greater.					
Designed by	Date			Edition	Sheet
Giedrius Bulikas	12/02/2024				6 / 14
		15055 - AS Design (43 Cholmeley Park, N6 5EL)			
		AYRTON BESPOKE LTD. 406 MERTON ROAD LONDON SW18 5AD Phone: 0208 877 8920 Fax: 0208 871 9157 www.ayrtonbespoke.com			


elevation section
E-E (1 : 20)

GW04, GW05
view from inside (1 : 20)

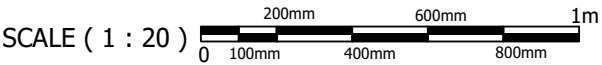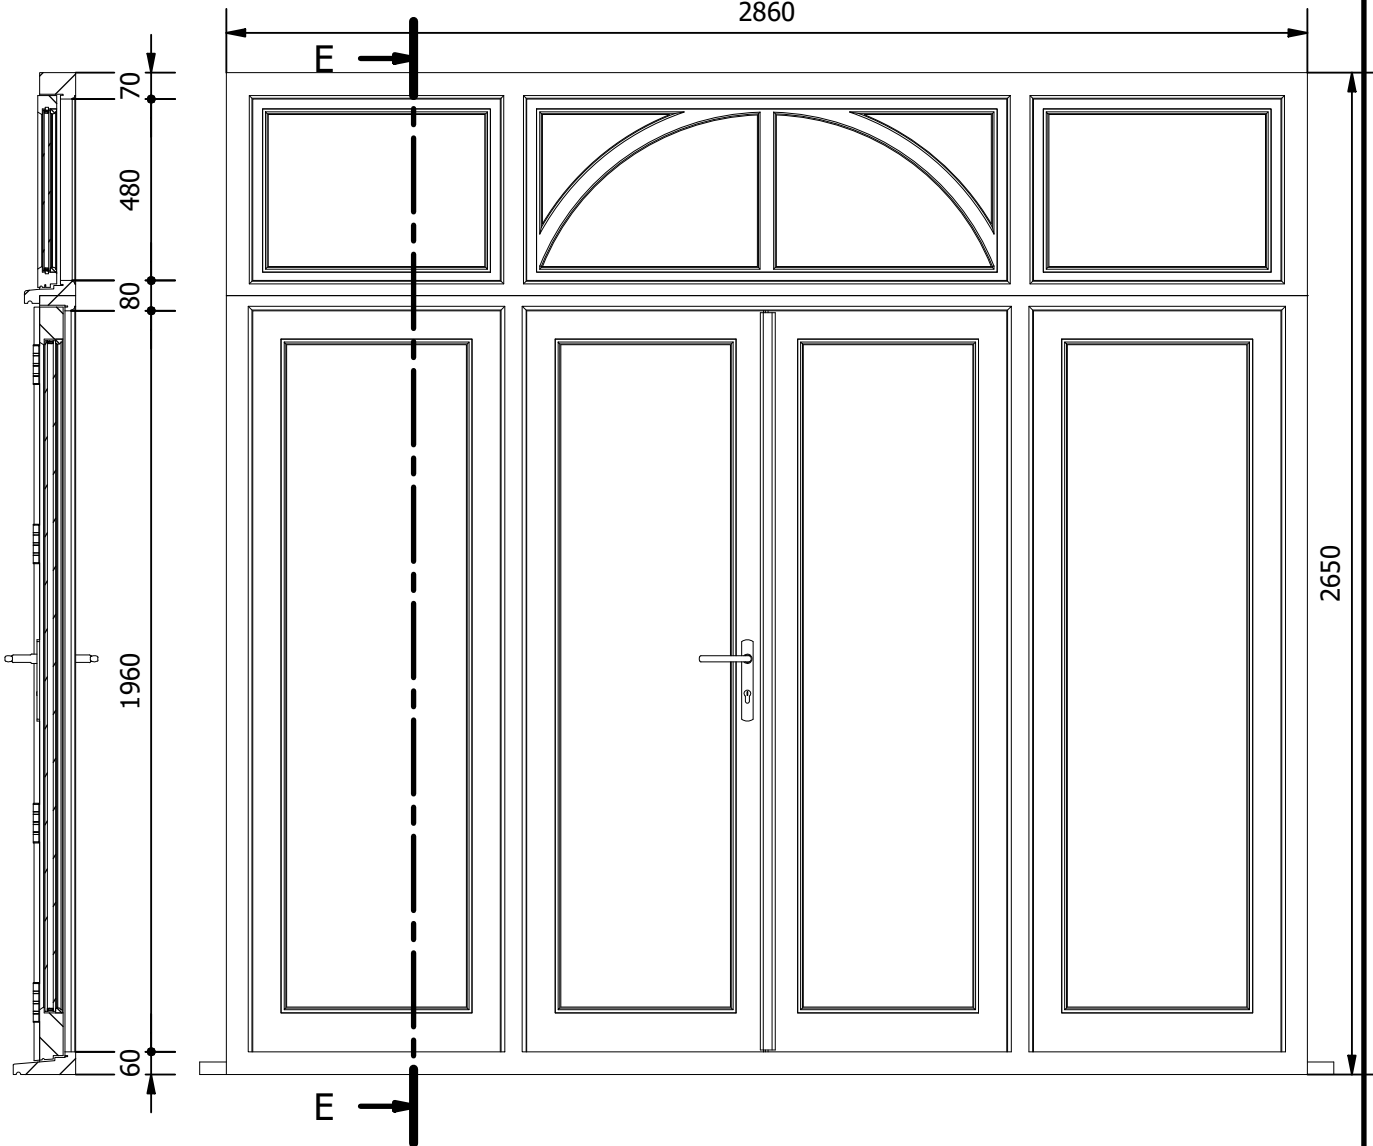


ALL DIMENSIONS TO BE CHECKED ON SITE BEFORE COMMENCING WORK. NO DIMENSIONS TO BE SCALED FROM THIS DRAWING. If this drawing or any part thereof is used for any purpose other than assessing the design and/or specification of Ayrton Bespoke Ltd without the express written permission of Ayrton Bespoke Ltd, a fee will be charged being the actual cost of production of the drawing or its value to the user, whichever is the greater.					
Designed by	Date			Edition	Sheet
Giedrius Bulikas	12/02/2024				7 /14
AYRTON WINDOWS & DOORS		AYRTON BESPOKE LTD. 406 MERTON ROAD LONDON SW18 5AD Phone: 0208 877 8920 Fax: 0208 871 9157 www.ayrtonbespoke.com		15055 - AS Design (43 Cholmeley Park, N6 5EL)	

GW04, GW05
view from inside (1 : 20)

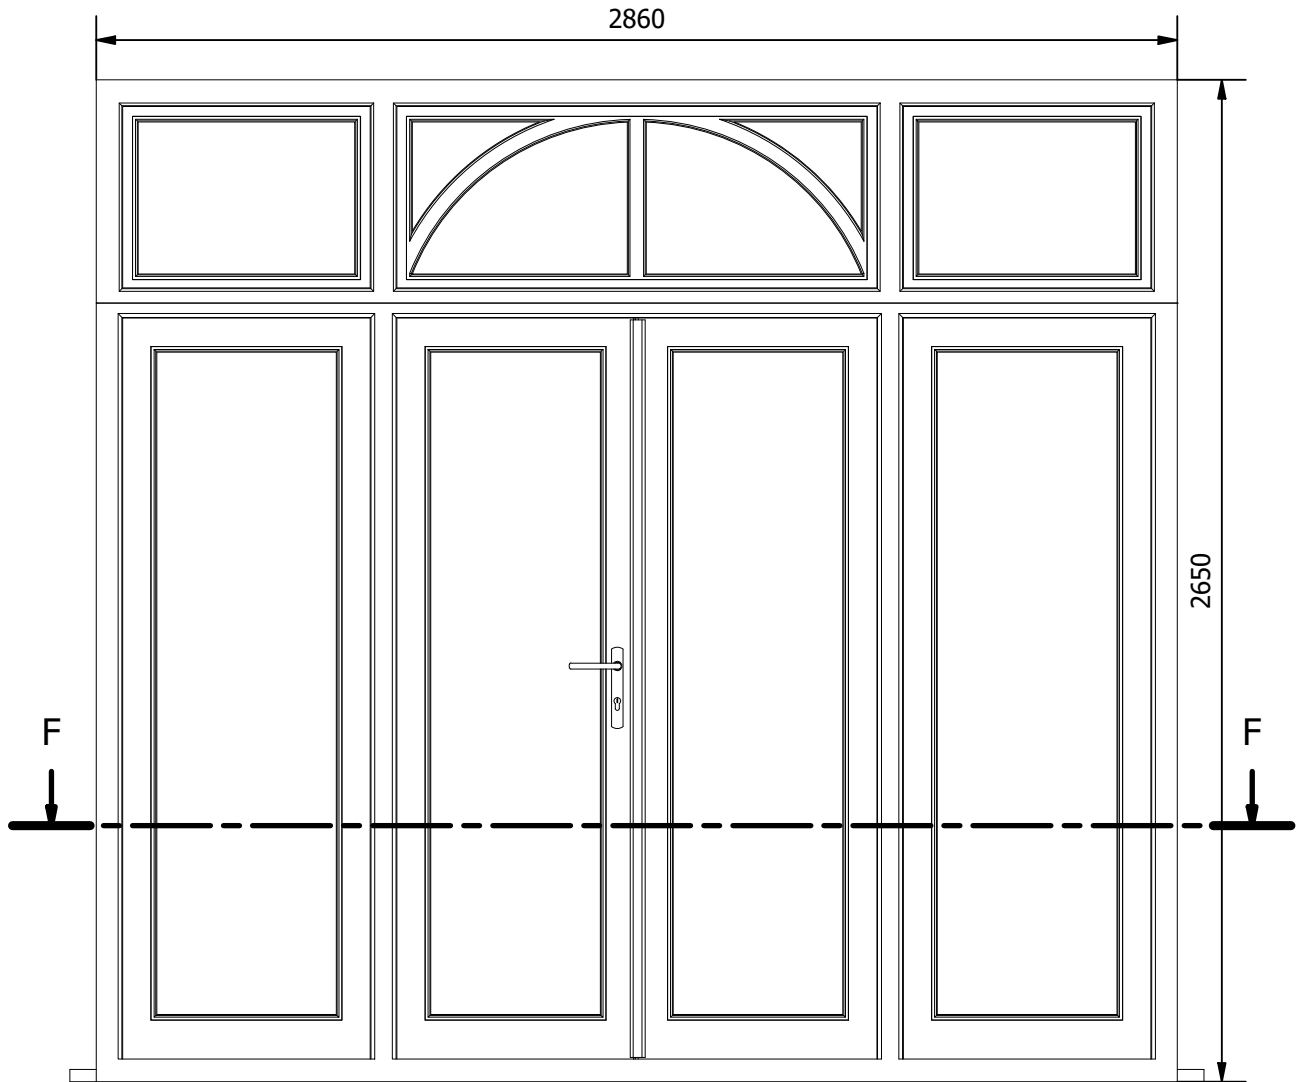


plan section
F-F (1 : 20)

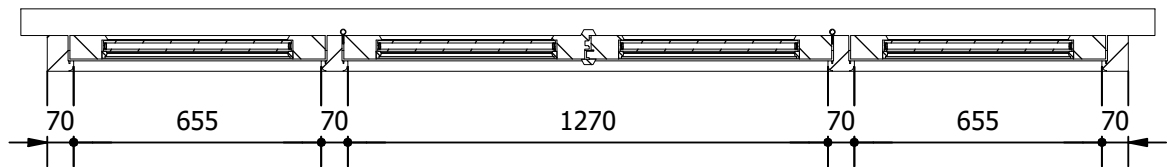

SCALE (1 : 20)

ALL DIMENSIONS TO BE CHECKED ON SITE BEFORE COMMENCING WORK. NO DIMENSIONS TO BE SCALED FROM THIS DRAWING. If this drawing or any part thereof is used for any purpose other than assessing the design and/or specification of Ayrton Bespoke Ltd without the express written permission of Ayrton Bespoke Ltd, a fee will be charged being the actual cost of production of the drawing or its value to the user, whichever is the greater.					
Designed by Giedrius Bulikas	Date 12/02/2024			Edition	Sheet 8 / 14
		15055 - AS Design (43 Cholmeley Park, N6 5EL)			
		AYRTON BESPOKE LTD. 406 MERTON ROAD LONDON SW18 5AD Phone: 0208 877 8920 Fax: 0208 871 9157 www.ayrtonbespoke.com			

1W06
view from outside (1 : 20)

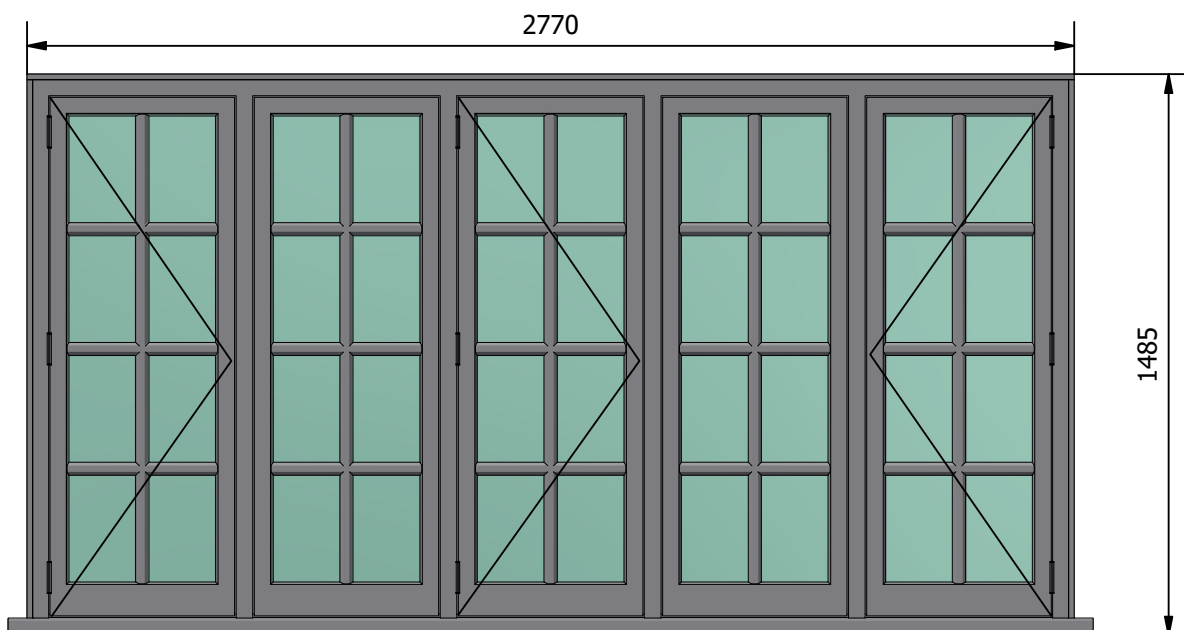

1W06 - English casement window 5 section / first floor / rear aspect / bedroom 1
1485 (H) x 2770 (W) - 1 pcs.

Timber: engineered Redwood + meranti sill

DGU: 4-12Ar-4LowE

Paint: SATIN RAL9003 (white)


Ironmongery: butt hinges finish TBC / handle & stays style & finish TBC

Fitting notes: finished with beading on outside / finished with window board on inside


SCALE (1 : 20)

ALL DIMENSIONS TO BE CHECKED ON SITE BEFORE COMMENCING WORK. NO DIMENSIONS TO BE SCALED FROM THIS DRAWING. If this drawing or any part thereof is used for any purpose other than assessing the design and/or specification of Ayrton Bespoke Ltd without the express written permission of Ayrton Bespoke Ltd, a fee will be charged being the actual cost of production of the drawing or its value to the user, whichever is the greater.					
Designed by	Date			Edition	Sheet
Giedrius Bulikas	12/02/2024				9 /14
		15055 - AS Design (43 Cholmeley Park, N6 5EL)			
		AYRTON BESPOKE LTD. 406 MERTON ROAD LONDON SW18 5AD Phone: 0208 877 8920 Fax: 0208 871 9157 www.ayrtonbespoke.com			

1W06
view from inside (1 : 20)

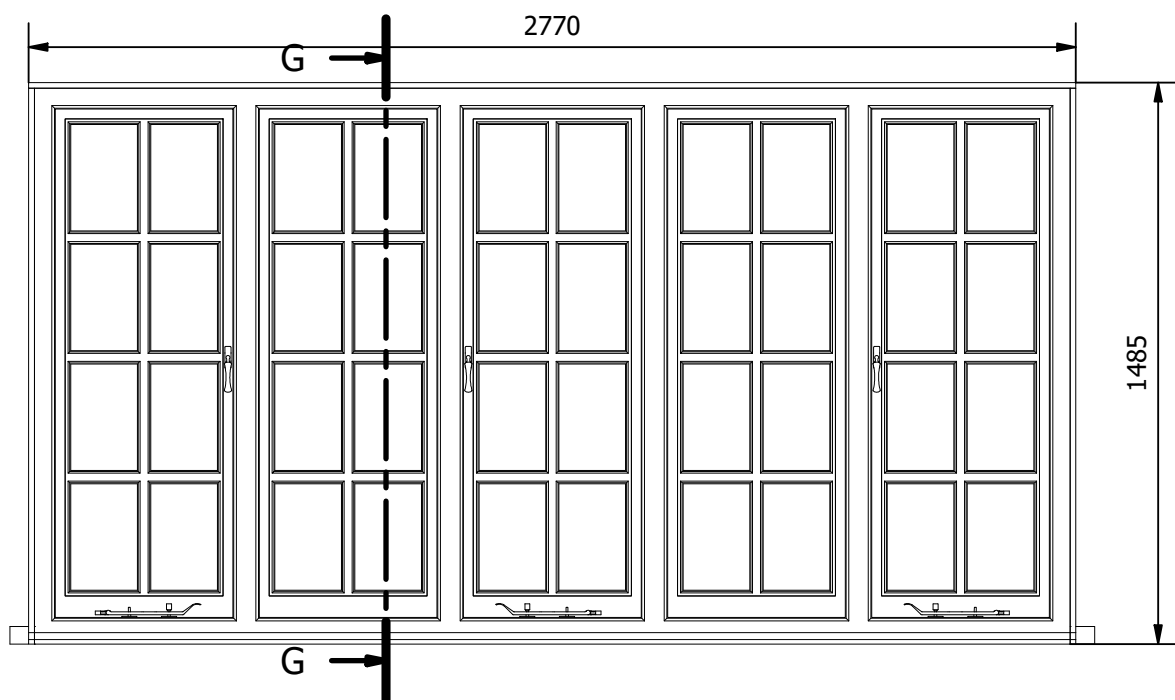


elevation section
G-G (1 : 20)

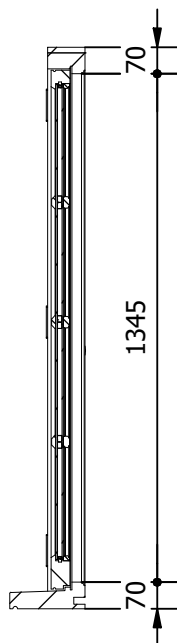


SCALE (1 : 20)

ALL DIMENSIONS TO BE CHECKED ON SITE BEFORE COMMENCING WORK. NO DIMENSIONS TO BE SCALED FROM THIS DRAWING. If this drawing or any part thereof is used for any purpose other than assessing the design and/or specification of Ayrton Bespoke Ltd without the express written permission of Ayrton Bespoke Ltd, a fee will be charged being the actual cost of production of the drawing or its value to the user, whichever is the greater.					
Designed by Giedrius Bulikas	Date 12/02/2024			Edition	Sheet 10 / 14
		15055 - AS Design (43 Cholmeley Park, N6 5EL)			
		AYRTON BESPOKE LTD. 406 MERTON ROAD LONDON SW18 5AD Phone: 0208 877 8920 Fax: 0208 871 9157 www.ayrtonbespoke.com			

1W06
view from inside (1 : 20)

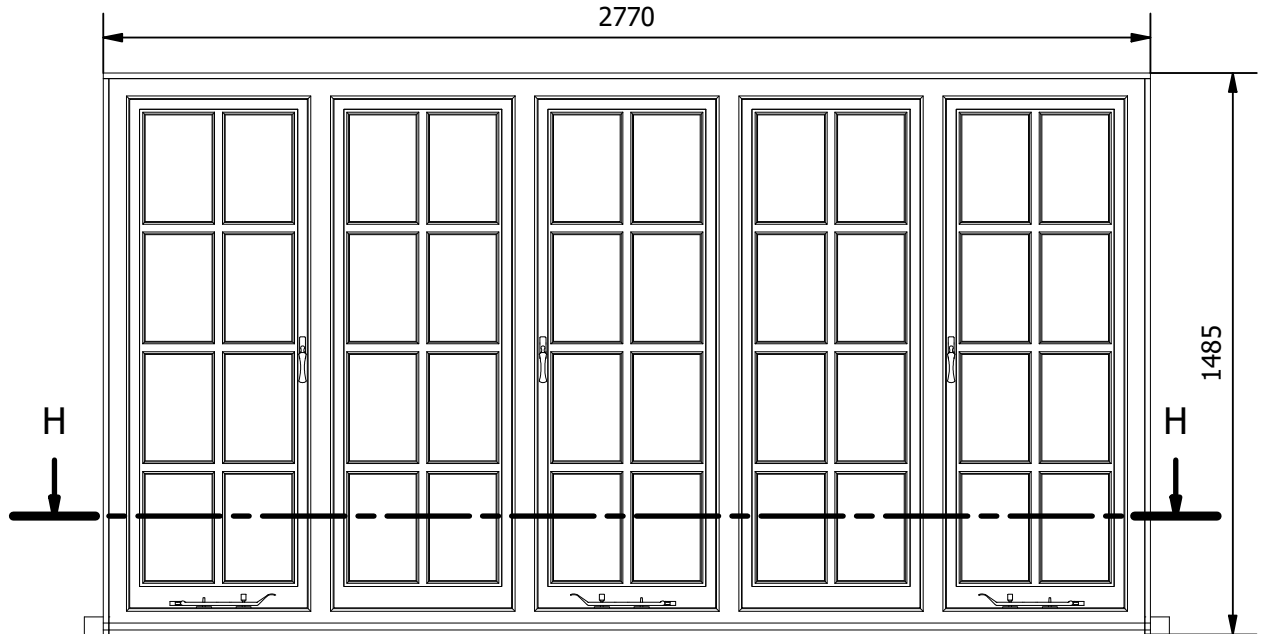


plan section
H-H (1 : 20)

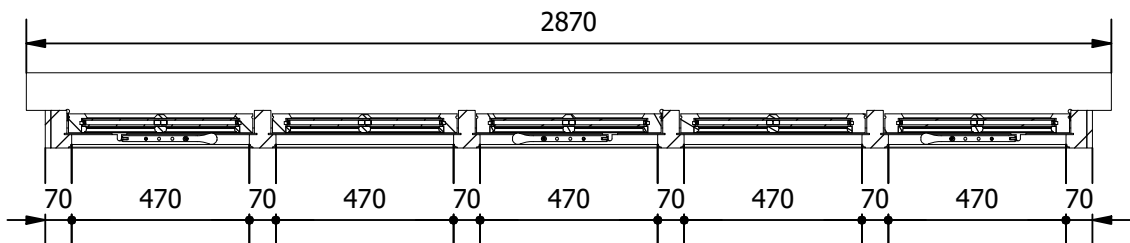

SCALE (1 : 20)

ALL DIMENSIONS TO BE CHECKED ON SITE BEFORE COMMENCING WORK. NO DIMENSIONS TO BE SCALED FROM THIS DRAWING. If this drawing or any part thereof is used for any purpose other than assessing the design and/or specification of Ayrton Bespoke Ltd without the express written permission of Ayrton Bespoke Ltd, a fee will be charged being the actual cost of production of the drawing or its value to the user, whichever is the greater.					
Designed by Giedrius Bulikas	Date 12/02/2024			Edition	Sheet 11 / 14
		15055 - AS Design (43 Cholmeley Park, N6 5EL)			
		AYRTON BESPOKE LTD. 406 MERTON ROAD LONDON SW18 5AD Phone: 0208 877 8920 Fax: 0208 871 9157 www.ayrtonbespoke.com			

1W07
view from outside (1 : 15)

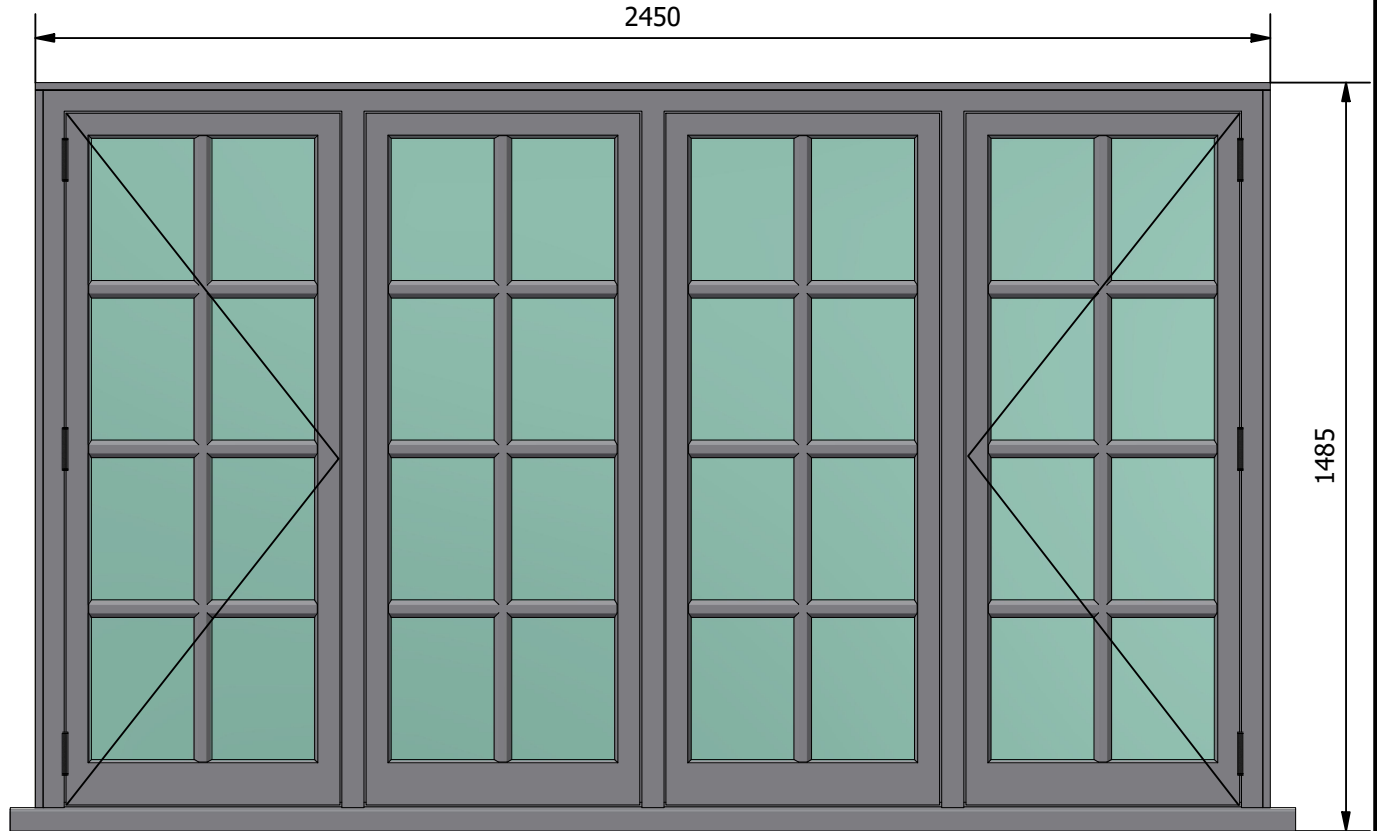

1W07 - English casement window 4 section / first floor / rear aspect / en-suite
1485 (H) x 2450 (W) - 1 pcs.

Timber: engineered Redwood + meranti sill

DGU: 4-12Ar-4LowE

Paint: SATIN RAL9003 (white)


Ironmongery: butt hinges finish TBC / handle & stays style & finish TBC

Fitting notes: finished with beading on outside / finished with window board on inside


SCALE (1 : 15)

ALL DIMENSIONS TO BE CHECKED ON SITE BEFORE COMMENCING WORK. NO DIMENSIONS TO BE SCALED FROM THIS DRAWING. If this drawing or any part thereof is used for any purpose other than assessing the design and/or specification of Ayrton Bespoke Ltd without the express written permission of Ayrton Bespoke Ltd, a fee will be charged being the actual cost of production of the drawing or its value to the user, whichever is the greater.					
Designed by Giedrius Bulikas	Date 12/02/2024			Edition	Sheet 12 / 14
		15055 - AS Design (43 Cholmeley Park, N6 5EL)			
		AYRTON BESPOKE LTD. 406 MERTON ROAD LONDON SW18 5AD Phone: 0208 877 8920 Fax: 0208 871 9157 www.ayrtonbespoke.com			


1W07
view from inside (1 : 15)

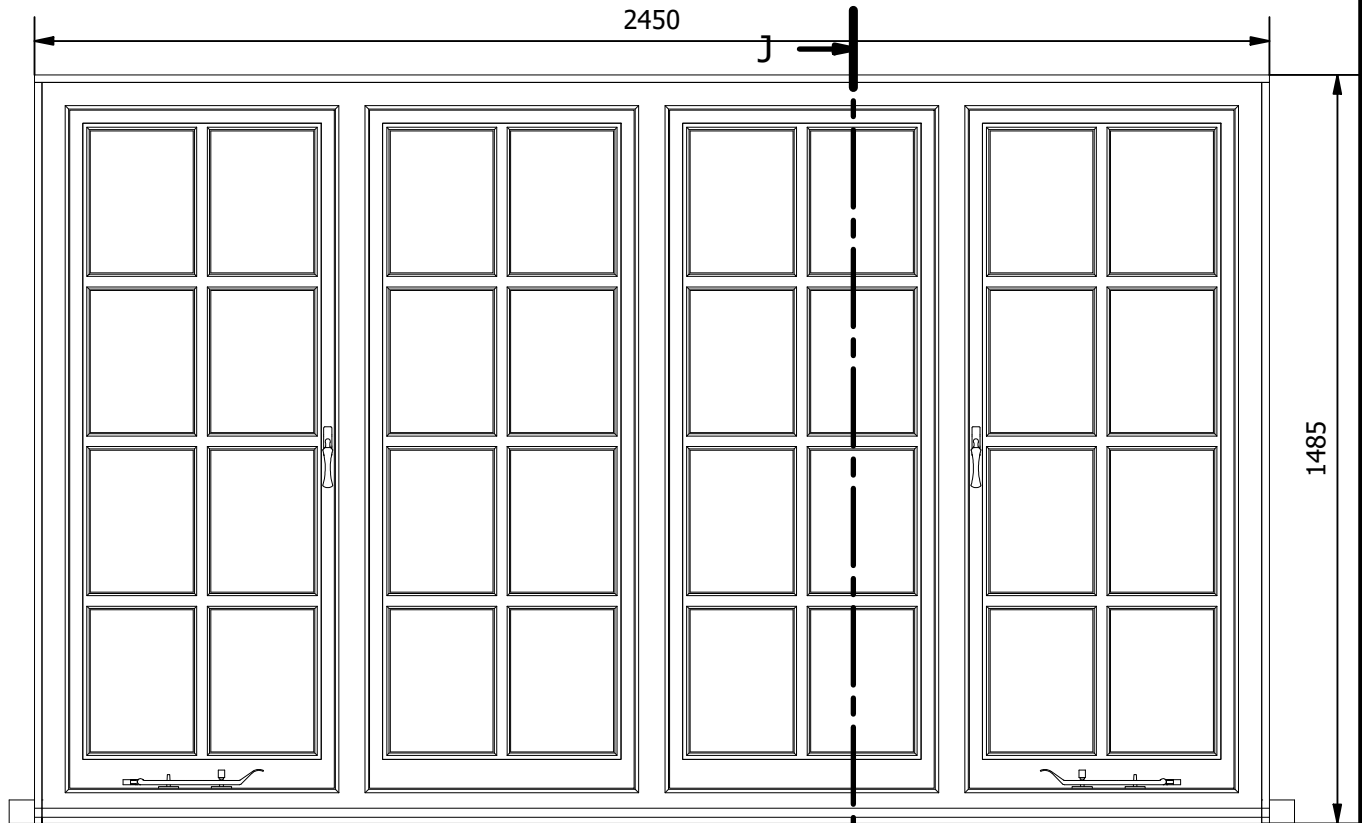

elevation section
J-J (1 : 15)

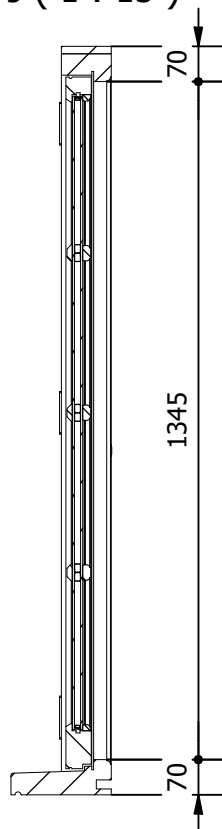


SCALE (1 : 15)


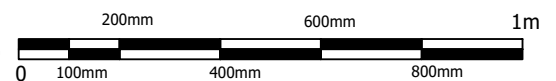


ALL DIMENSIONS TO BE CHECKED ON SITE BEFORE COMMENCING WORK. NO DIMENSIONS TO BE SCALED FROM THIS DRAWING. If this drawing or any part thereof is used for any purpose other than assessing the design and/or specification of Ayrton Bespoke Ltd without the express written permission of Ayrton Bespoke Ltd, a fee will be charged being the actual cost of production of the drawing or its value to the user, whichever is the greater.					
Designed by Giedrius Bulikas	Date 12/02/2024			Edition	Sheet 13 / 14
AYRTON WINDOWS & DOORS		AYRTON BESPOKE LTD. 406 MERTON ROAD LONDON SW18 5AD Phone: 0208 877 8920 Fax: 0208 871 9157 www.ayrtonbespoke.com			
		15055 - AS Design (43 Cholmeley Park, N6 5EL)			

1W07
view from inside (1 : 15)

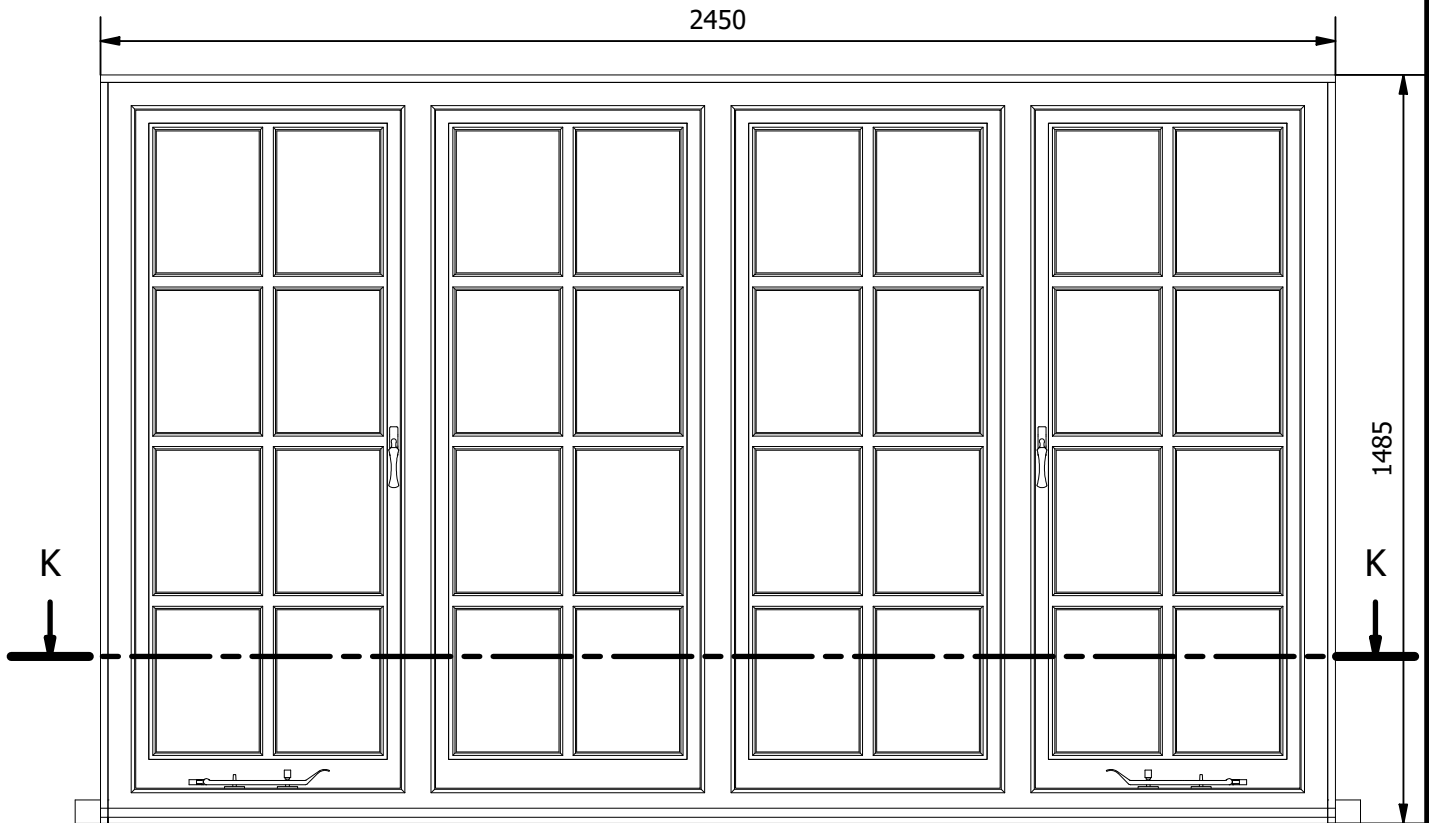

plan section
K-K (1 : 15)

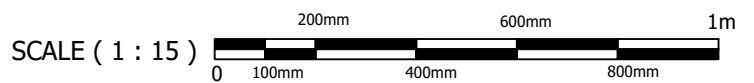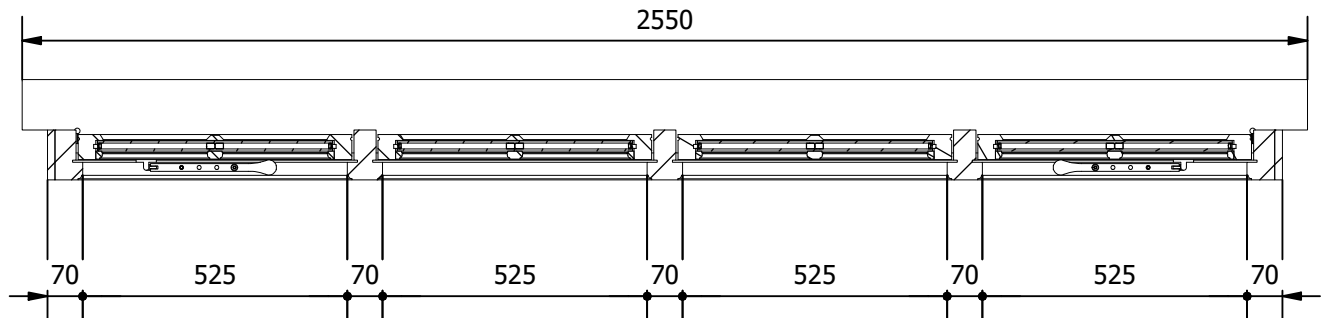

ALL DIMENSIONS TO BE CHECKED ON SITE BEFORE COMMENCING WORK. NO DIMENSIONS TO BE SCALED FROM THIS DRAWING. If this drawing or any part thereof is used for any purpose other than assessing the design and/or specification of Ayrton Bespoke Ltd without the express written permission of Ayrton Bespoke Ltd, a fee will be charged being the actual cost of production of the drawing or its value to the user, whichever is the greater.					
Designed by Giedrius Bulikas	Date 12/02/2024			Edition	Sheet 14 / 14
		15055 - AS Design (43 Cholmeley Park, N6 5EL)			
		AYRTON BESPOKE LTD. 406 MERTON ROAD LONDON SW18 5AD Phone: 0208 877 8920 Fax: 0208 871 9157 www.ayrtonbespoke.com			