


At planning stage scale this drawing using the scale bar only.
At construction stage Contractor not to scale this drawing and all dimensions to be checked by the Contractor before construction proceeds.

This drawing is the copyright of Landmark Architecture Limited and shall not be in any way used or reproduced without their prior written consent.

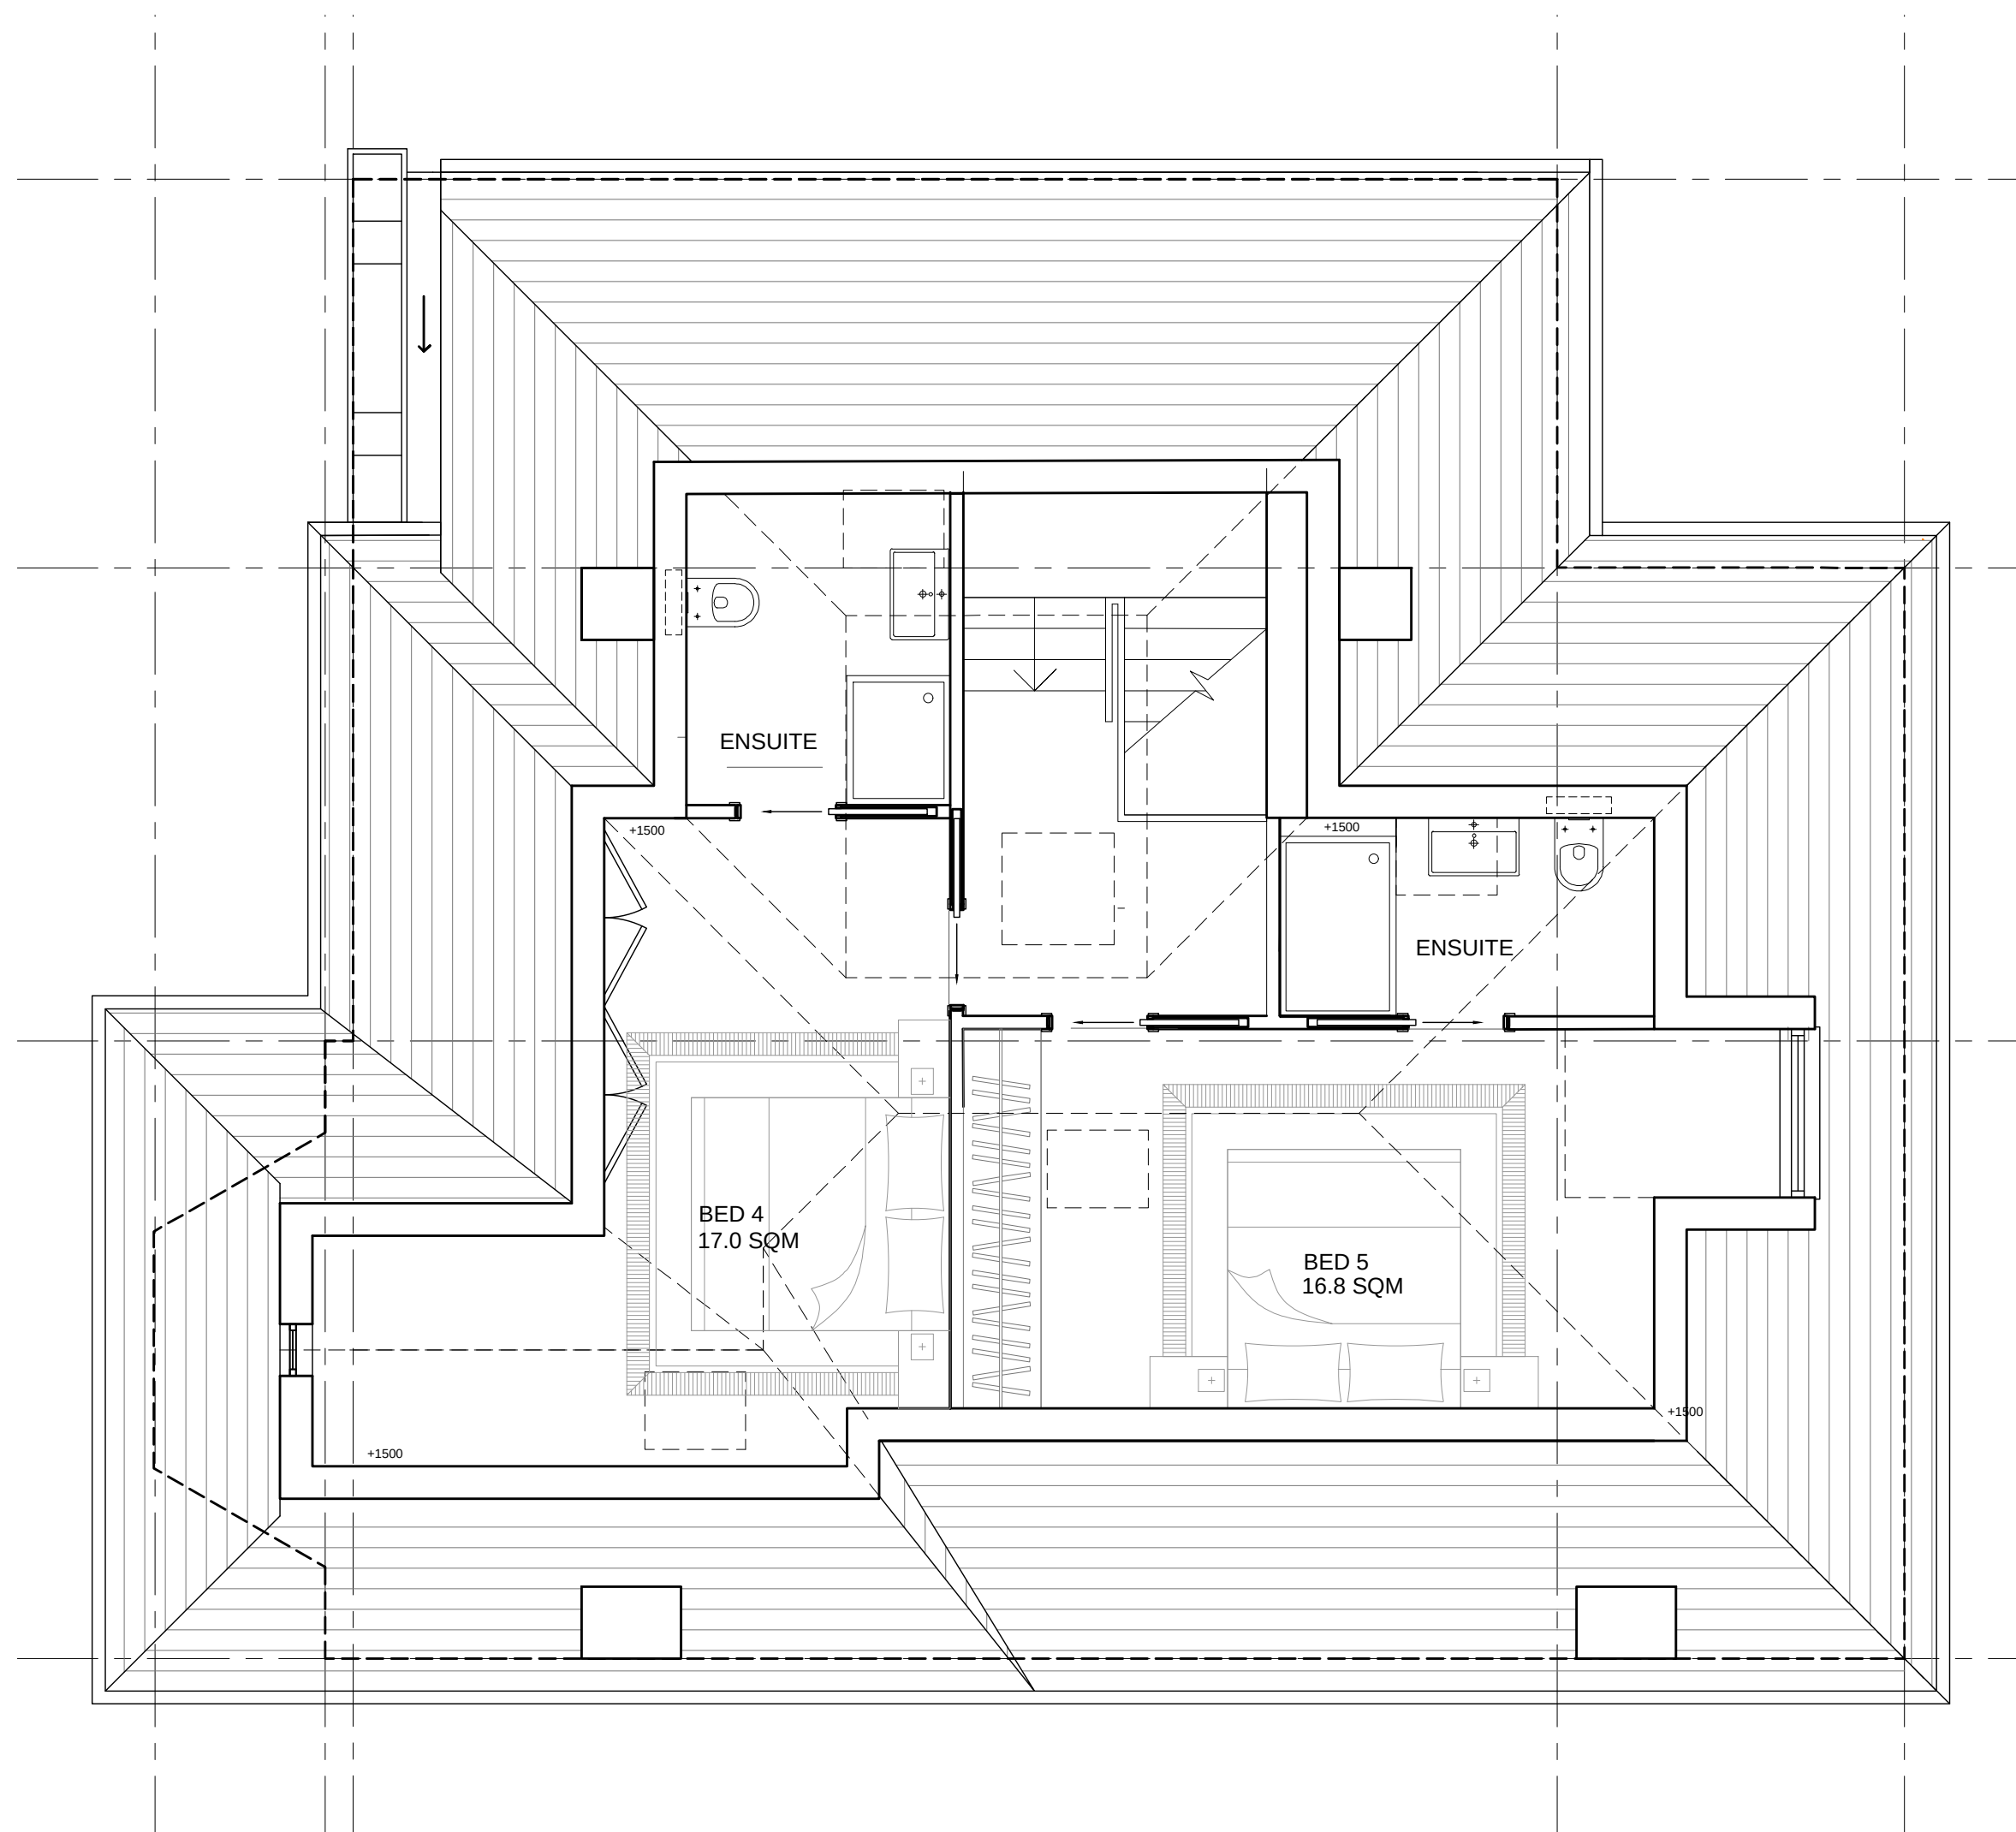



D	AMENDED AS CHO COMMENTS	30.01.24	TT
C	AMENDED AS CHO COMMENTS	19.01.23	TT
B	AMENDED AS CHO COMMENTS	13.10.23	TT
A	ISSUED FOR PLANNING	31.07.23	TT
rev.		date,	own.

 LANDMARK ARCHITECTURE LIMITED 1st Floor 19 Northfields Project I Northfields London SW18 1PE T 0203 358 0358 F 0208 870 3511 E lol@landmarkarchitecture.co.uk	
project	24 CHOLMELEY CRESCENT N6
title	PROPOSED SECOND FLOOR AND ROOF PLAN
scale	dwn 1:50 @ A1 1:100@A3 APRIL 2023
date	chk RM
drp no.	rev D
797/107	