


Notes

At planning stage scale this drawing using the scale bar only.
At construction stage Contractor not to scale this drawing and all dimensions to be checked by the Contractor before construction proceeds.
This drawing is the copyright of Landmark Architecture Limited and shall not be in any way used or reproduced without their prior written consent.

MATERIALS KEY

- ① RED MULTI STOCK BRICK SIMILAR TO EXISTING HOUSE
② BRICK QUOINS DETAIL (4 COURSES AS EXISTING)
③ TILED ROOF TO MATCH EXISTING HOUSE
④ K REND SILICONE RENDER (OFF WHITE) SCRAPPED TOP COAT FINISH
⑤ HERRINGBONE BRICK INFILL TO PROJECTING BAY WITH BLACK PAINTED HALF TIMBERED DETAILING SURROUND
⑥ A RATED - HERITAGE STYLE ALUMINIUM WINDOW / DOOR SYSTEM IN WHITE FINISH
⑦ WHITE PAINTED SUPPORT BRACKET TO ROOF OVERHANG. DETAILS TO MATCH EXISTING STYLE OF HOUSE
⑧ BRETT MARTIN CASCADE CAST EFFECT GUTTERING HERITAGE BLACK
⑨ TILED DORMER CHEEKS WITH CEDRAL FIBRE CEMENT FASCIA AND SOFFITS IN WHITE.
⑩ SOLID OAK, ARTS AND CRAFTS STYLE GATE, NATURAL FINISH
⑪ NEW TIMBER FENCING TO BOUNDARY
⑫ BRICK PIER IN SIMILAR RED STOCK BRICK AND WALL TO FRONT BOUNDARY WITH STONE COPING
⑬ ALUMINIUM SLIDING DOOR SYSTEM
⑭ CHIMNEY IN ARTS AND CRAFTS / METRO LAND STYLE
⑮ PAINTED TIMBER FRONT DOOR WITH GLAZED SIDE WINDOWS IN ARTS AND CRAFT STYLE
⑯ RECESSED WINDOW REVEAL
⑰ CONSERVATION ROOFLIGHTS
⑱ STONE AND MULLION SURROUNDS TO WINDOW
⑲ HEAT PUMP/ STORE ENCLOSURE, CONSTRUCTED FROM RED WESTERN CEDAR, WITH HORIZONTAL OPEN SLAT CLADDING AND SEDUM GREEN ROOF
⑳ SOLAR PV PANELS ARRAY
㉑ HALF TIMBERED DETAILING WITH GLASS INFILL
㉒ BRICK ON EDGE PARAPET WITH TILE CREASE OVERSAILING COURSE
㉓ TILE RIDGE TO EDGE OF FLAT ROOF
㉔ RED WESTERN CEDAR SLATTED TIMBER DOORS TO CONCEAL BIN STORE


A

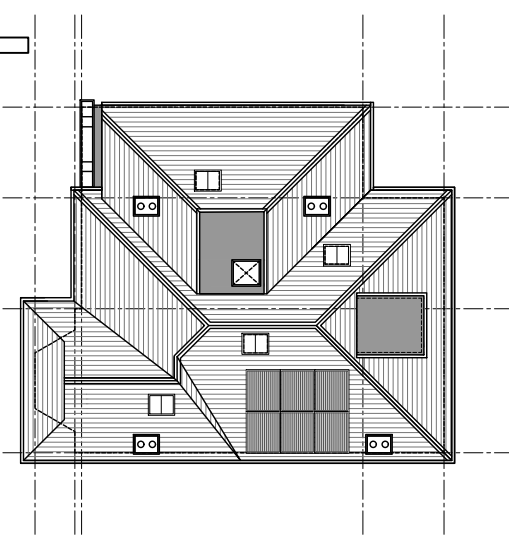

D	AMENDED AS CHO COMMENTS	30.01.24	TT
C	AMENDED AS CHO COMMENTS	19.01.23	TT
B	AMENDED AS CHO COMMENTS	13.10.23	TT
A	ISSUED FOR PLANNING	31.07.23	TT
REV.		date.	dwn.



project	24 CHOLMELEY CRESCENT N6		
title	PROPOSED STREET ELEVATION A		
scale	1:50 @ A1 1:100@A3 APRIL 2023	dwn	TT
date		chk	RM
drg no.	797/108	rev	D

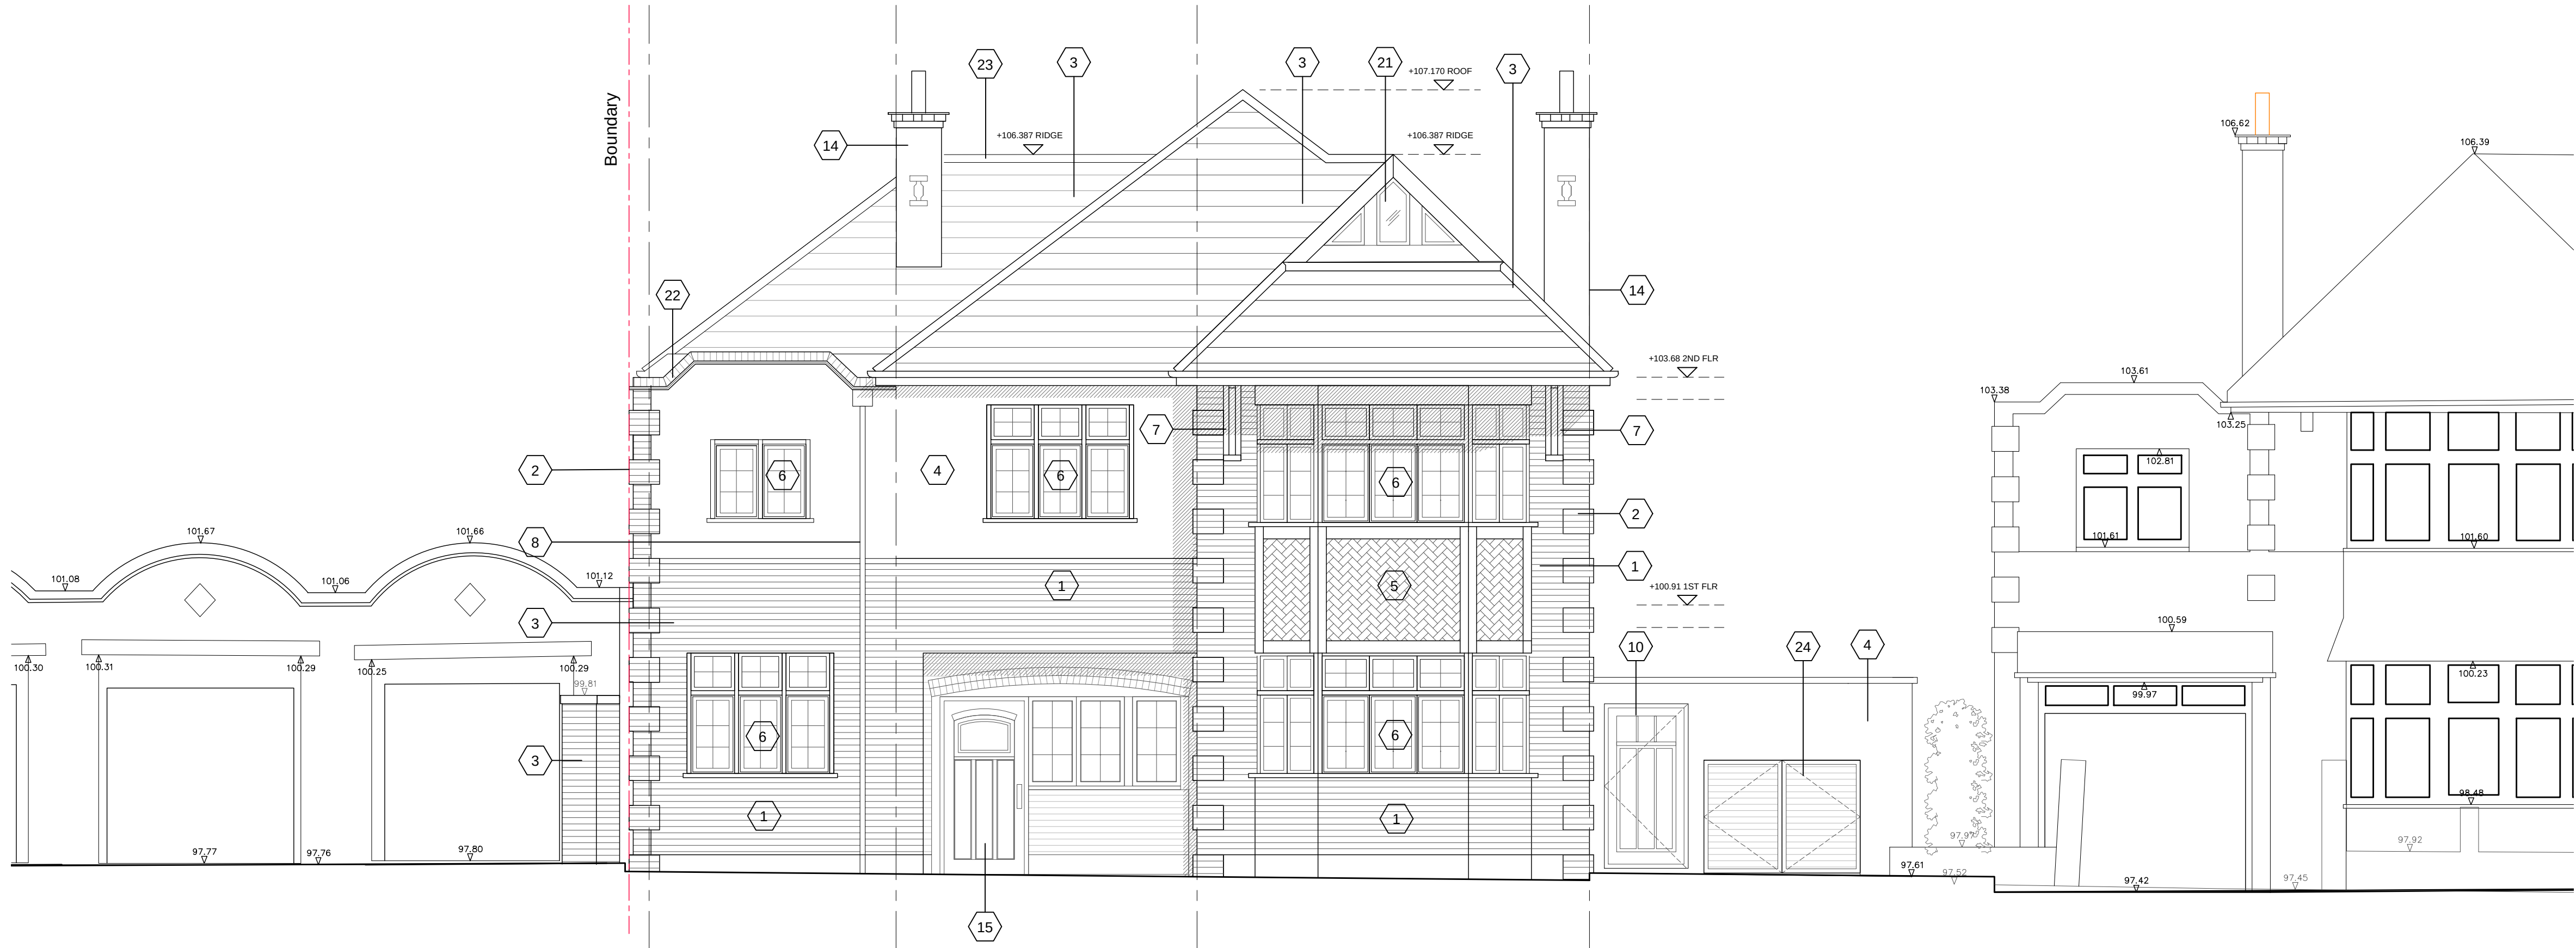

PROPOSED STREET ELEVATION A



PROPOSED STREET ELEVATION A - BOUNDARY TREATMENT

