
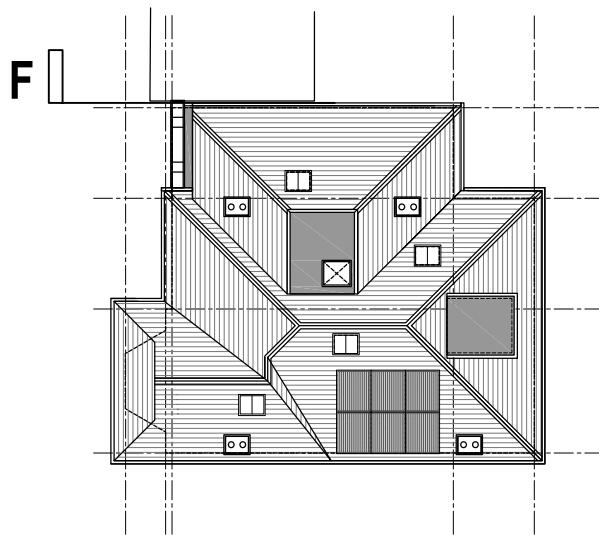



Notes

At planning stage scale this drawing using the scale bar only.  
At construction stage Contractor not to scale this drawing and all dimensions to be checked by the Contractor before construction proceeds.

This drawing is the copyright of Landmark Architecture Limited and shall not be in any way used or reproduced without their prior written consent.

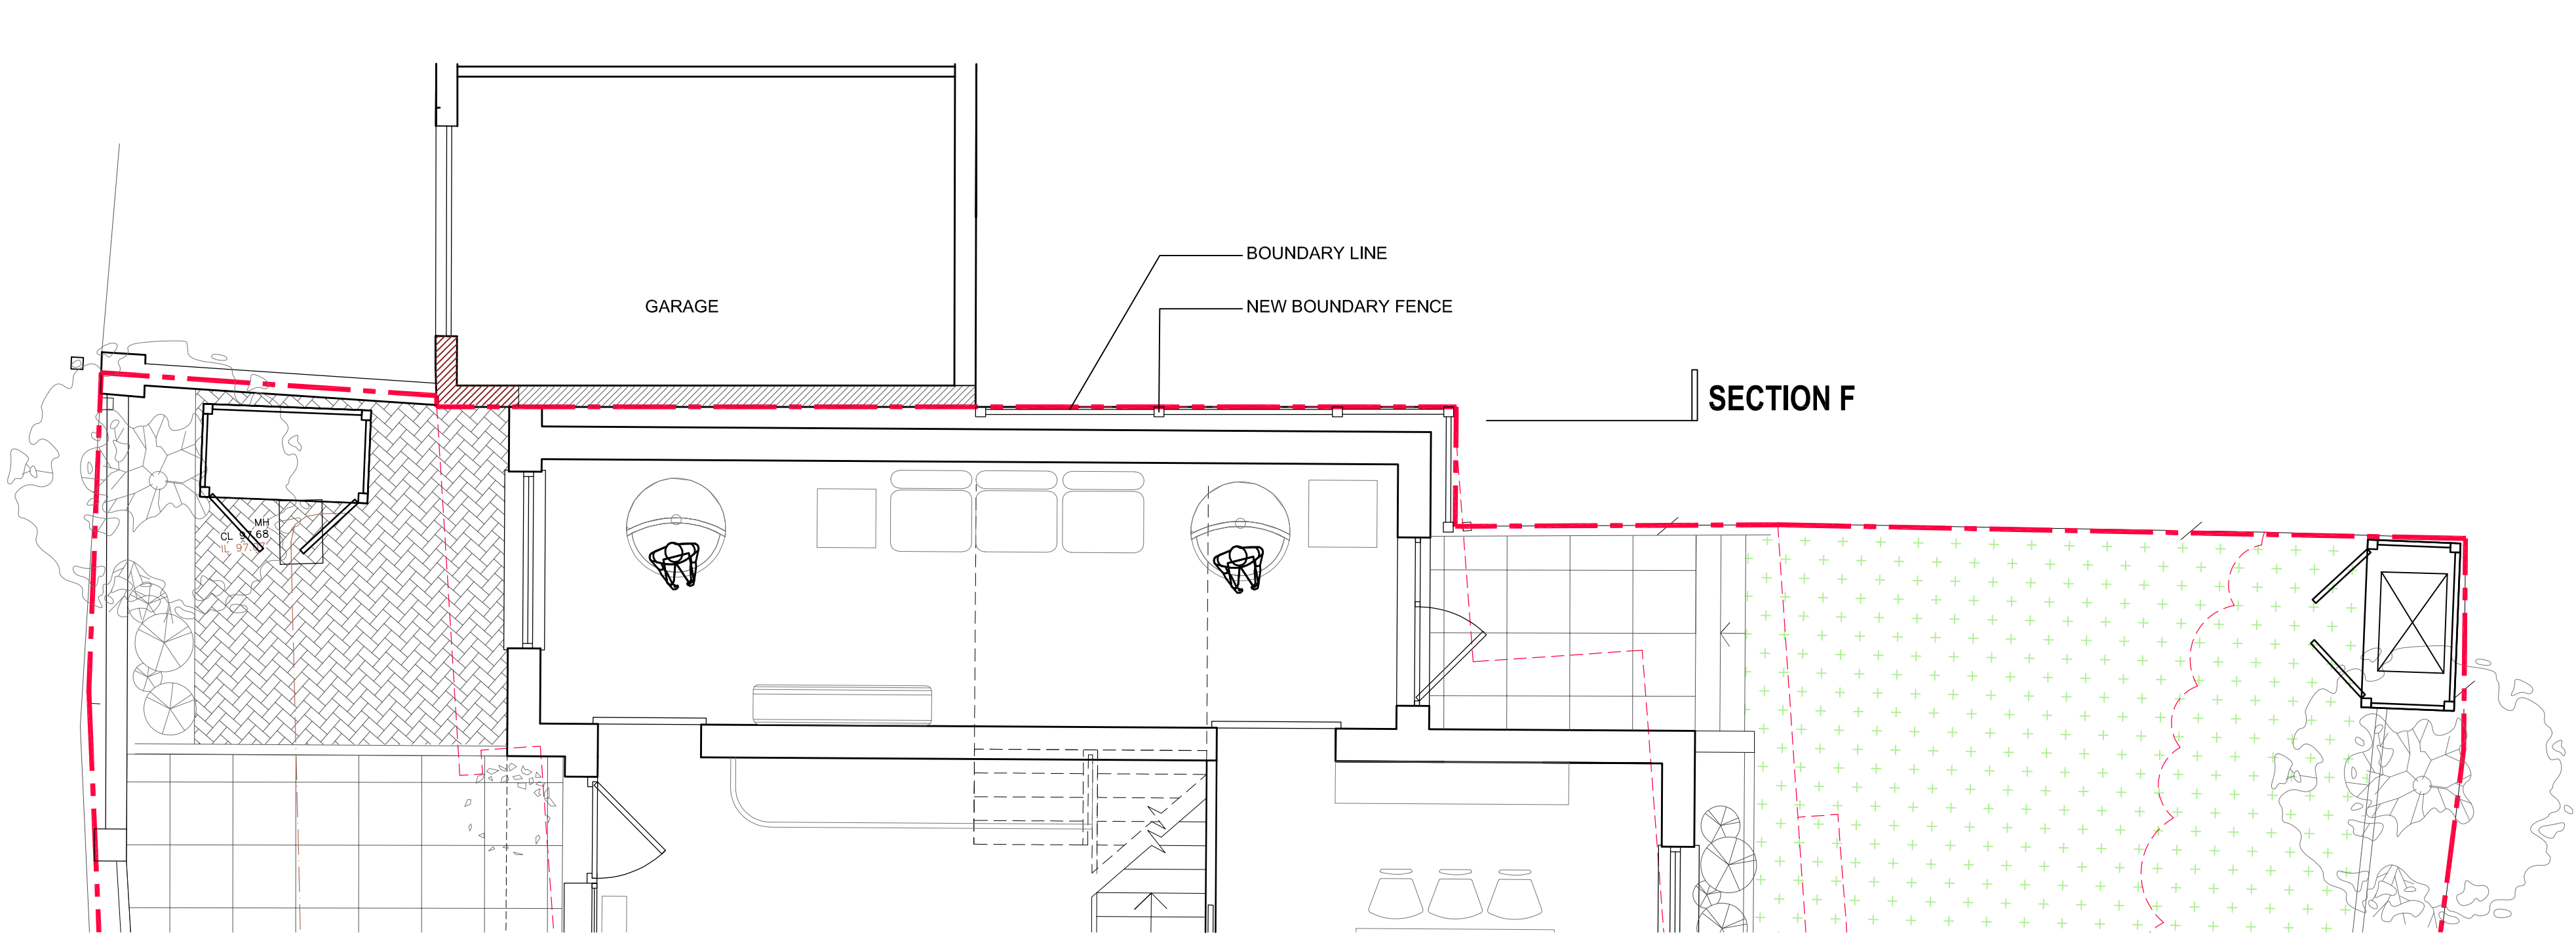


PLAN OF GARAGE IN RELATION TO 24 CHOLMELEY CRESCENT

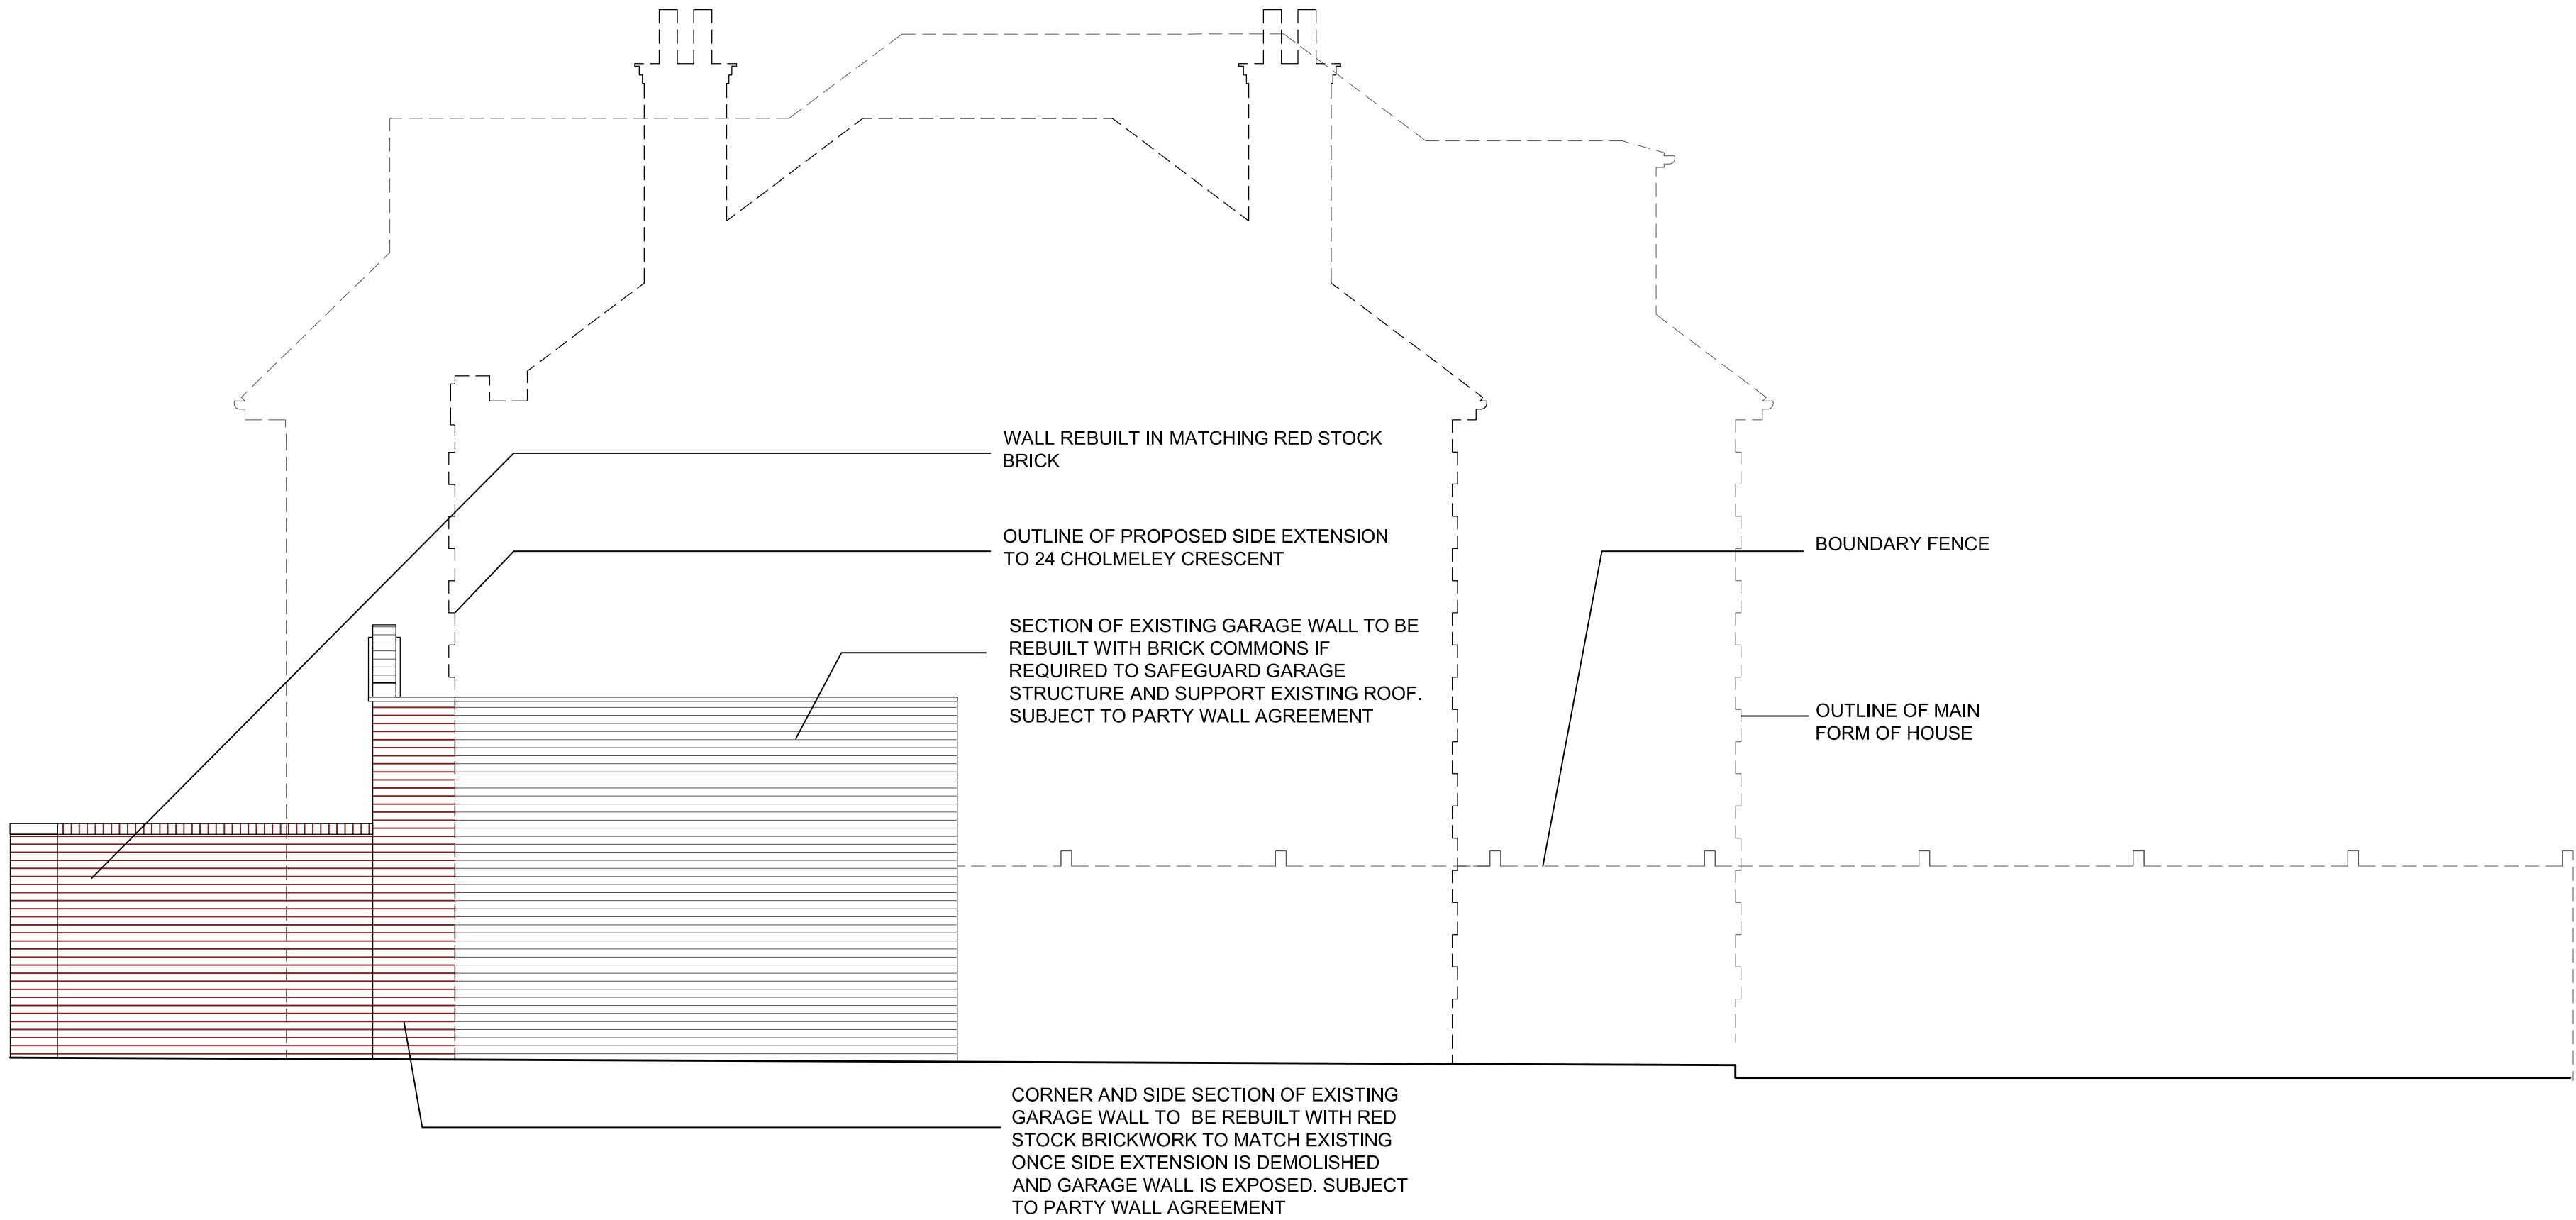

PROPOSED SECTION F - SIDE GARAGE WALL

|      |                     |          |      |
|------|---------------------|----------|------|
| A    | ISSUED FOR PLANNING | 30.01.24 | TT   |
| rev. |                     | date     | own. |

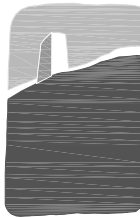

LANDMARK ARCHITECTURE LIMITED

1st Floor | 19 Northfields Prospect |  
Northfields | London | SW18 1PE

T 0203 358 0358  
F 0208 870 3511  
E loi@landmarkarchitecture.co.uk

|         |                                                       |     |    |
|---------|-------------------------------------------------------|-----|----|
| project | 24 CHOLMELEY CRESCENT<br>N6                           |     |    |
| title   | PROPOSED SECTION F - GARAGE AND<br>BOUNDARY TREATMENT |     |    |
| scale   | 1:50 @ A1                                             | dwn | TT |
| date    | 1:100@A3<br>APRIL 2023                                | chk | RM |
| drg no. | 797/112                                               | rev | A  |