



Notes:

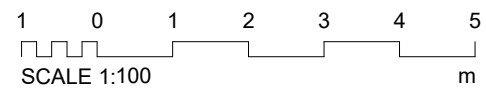

Proposed Northern Elevation
1:100

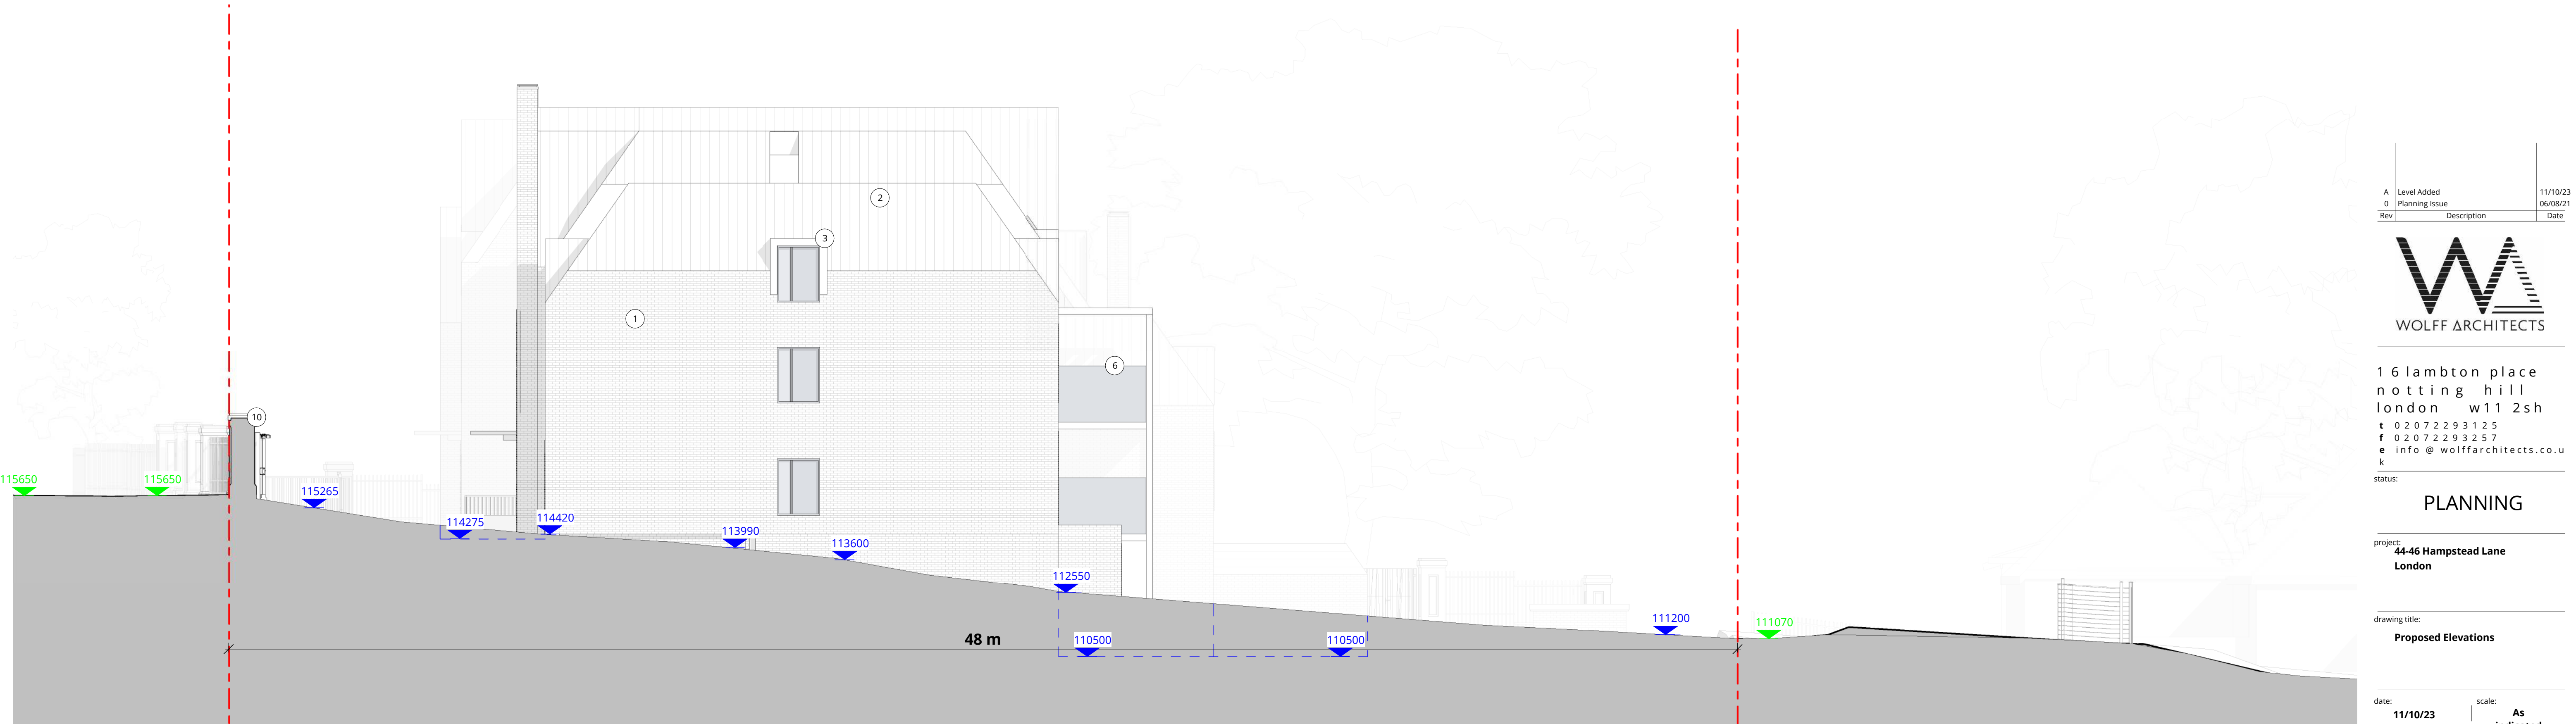

Proposed Eastern Elevation
1:100

A	Level Added	11/10/23
0	Planning Issue	06/08/21
Rev	Description	Date



16 lambton place
notting hill
london w11 2sh
t 02072293125
f 02072293257
e info@wolffarchitects.co.uk

status:

PLANNING

project:
44-46 Hampstead Lane
London

drawing title:
Proposed Elevations

date:
11/10/23

scale:
As
indicated

dwg no:
1627-PL-218

rev no:
A