

This drawing is protected under Copyright and at no time should any portion of this drawing be reproduced or copied without the permission of the Architect (Design Copyright Act 1968).
This drawing must not be used for purposes other than that for which it was provided. It is supplied without liability for any errors or omissions.
Drawings only to be scaled for planning application purposes, all dimensions to be checked on site. All drawings subject to Statutory Authority Approval.

Notes:



1 0 1 2 3 4 5
SCALE 1:100 m

Key

- Existing Property outline
- 1.5m Cut line
- 1.8m Cut line
- Boundary line
- Root Protection Zone
- Existing Trees
- Trees to be removed
- Existing Level
- Proposed Level

A	Level Added	11/10/23
0	Planning Issue	06/08/21
Rev	Description	Date



16 lambton place
notting hill
london w11 2sh
t 0 2 0 7 2 2 9 3 1 2 5
f 0 2 0 7 2 2 9 3 2 5 7
e info@wolffarchitects.co.uk

status:


PLANNING

project:
**44-46 Hampstead Lane
London**

drawing title:
**Proposed Lower
Ground Floor**

date: 11/10/23 scale: As indicated

dwg no: 1627-PL-208 rev no: A

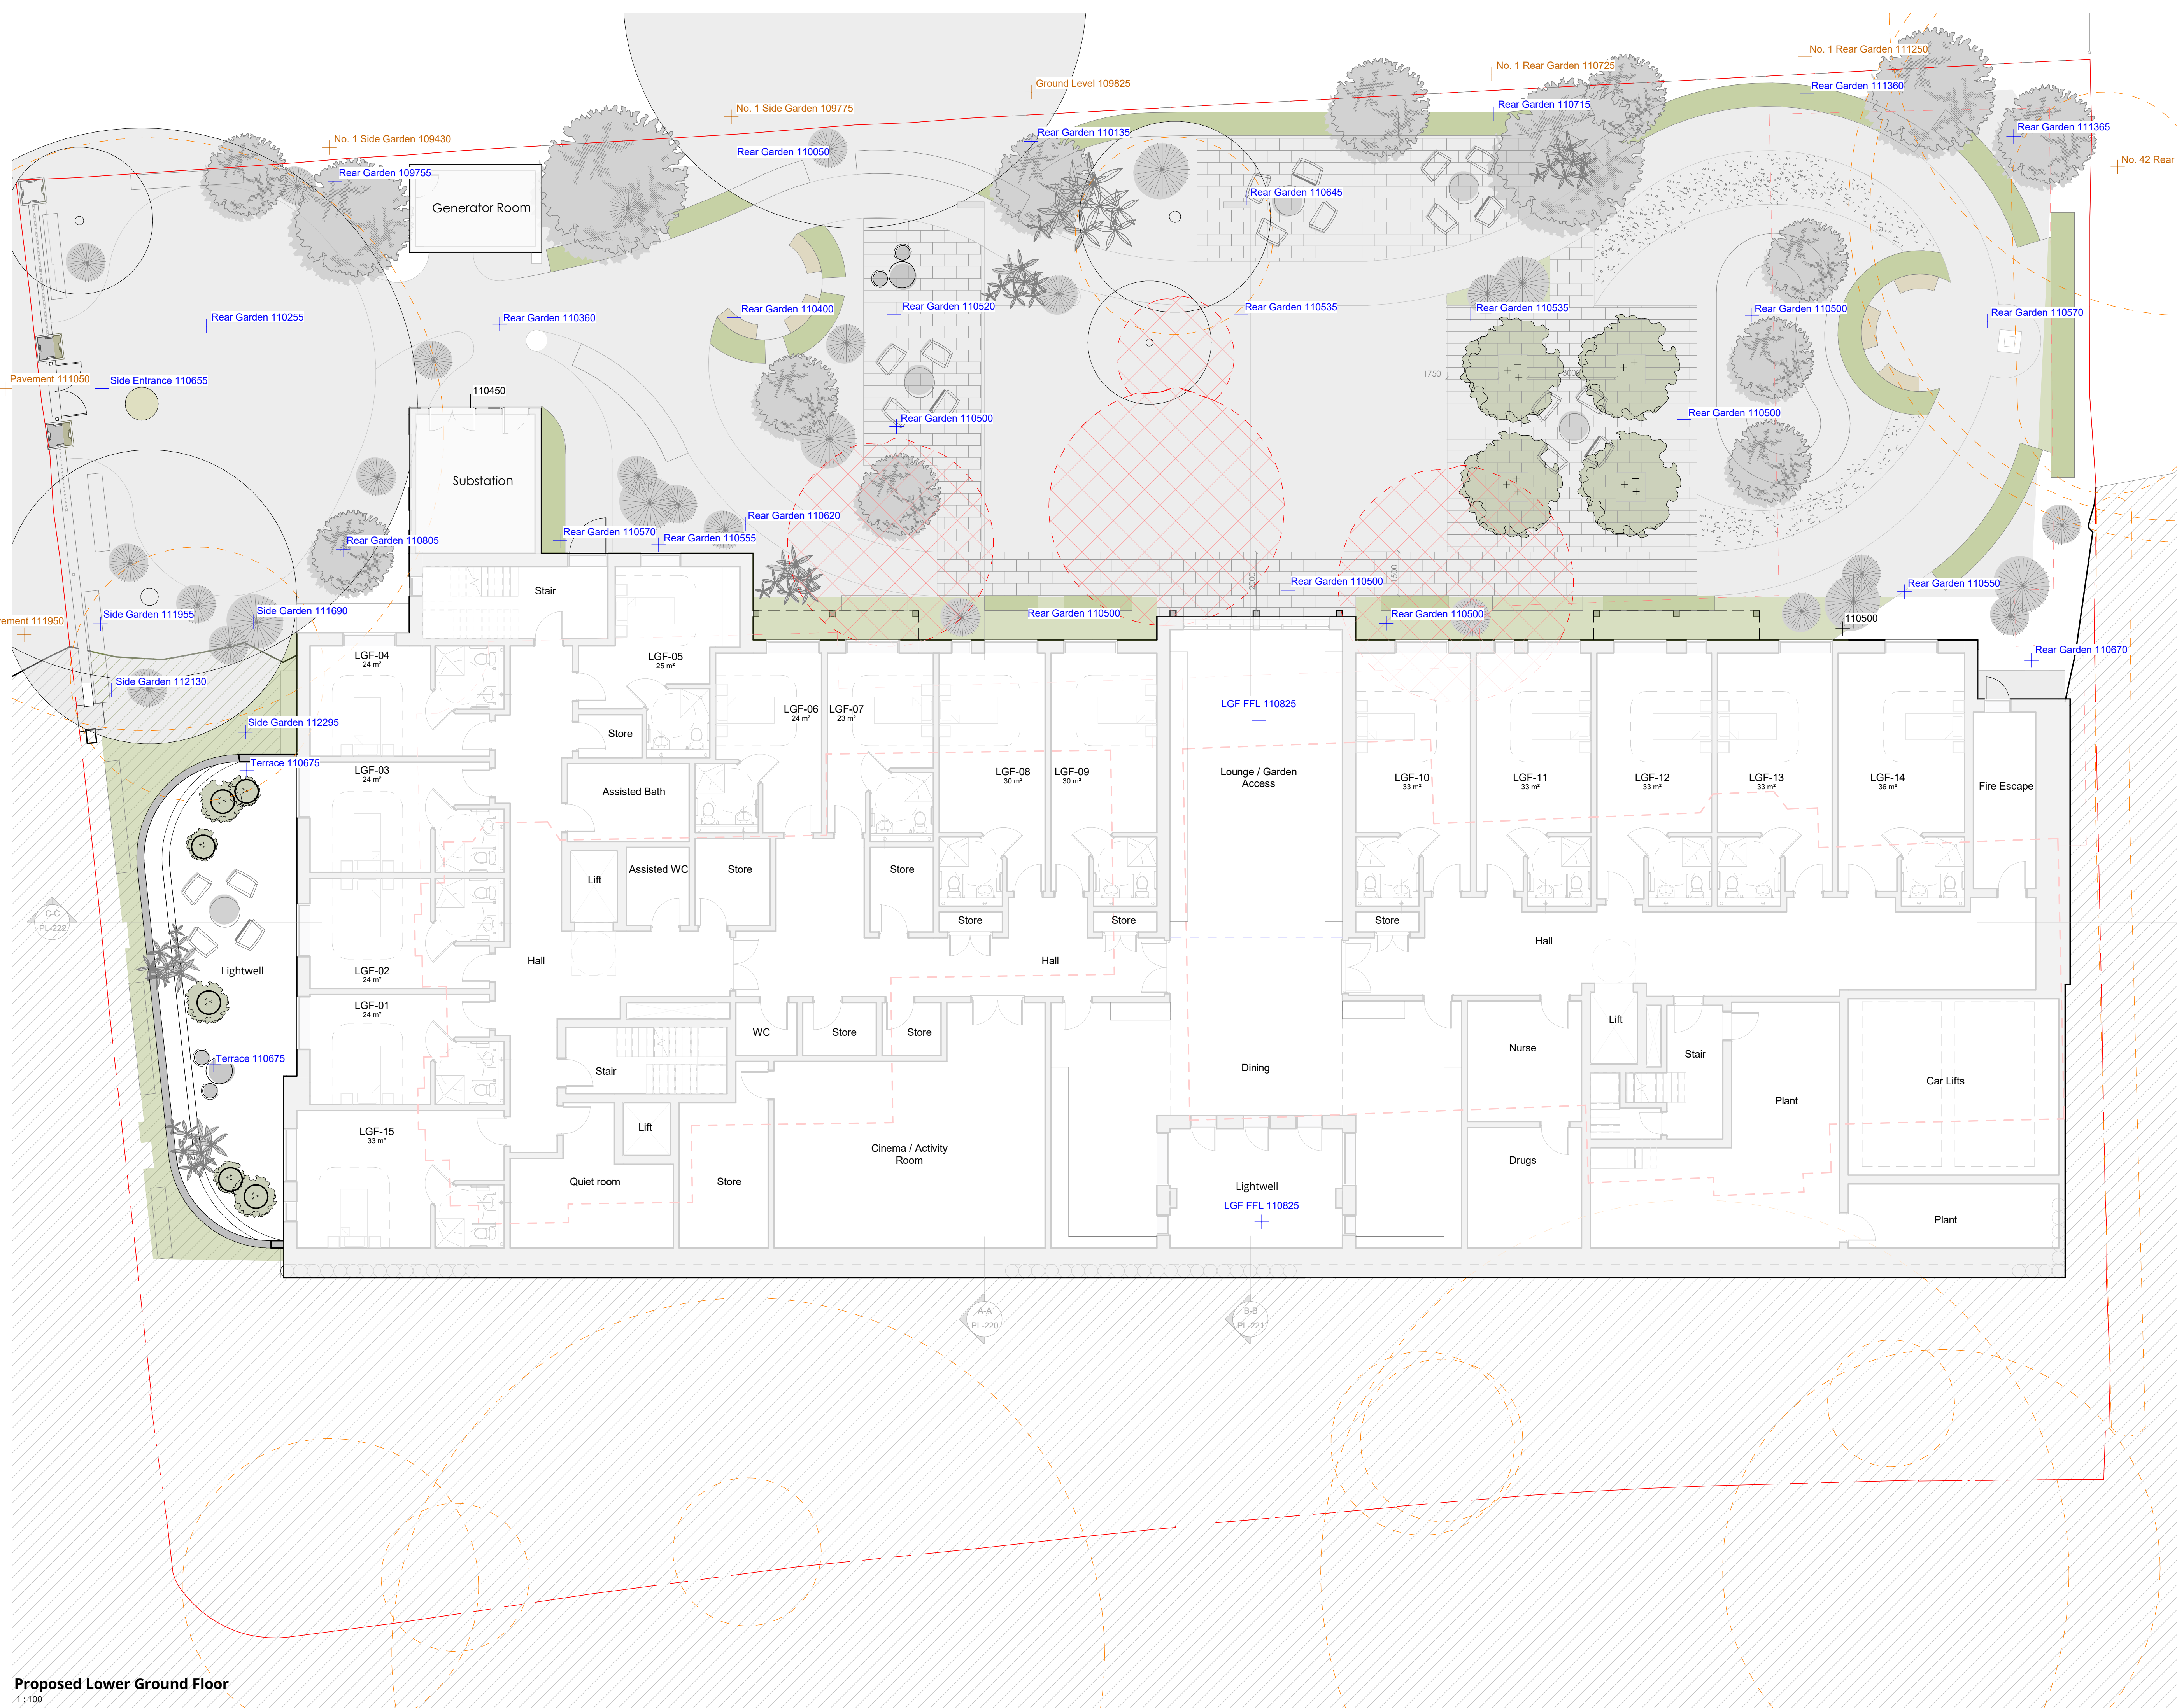

Proposed Lower Ground Floor
1:100