

1. Red multi-stock brick

2. Standing seemed bronze roof

3. Standing seemed bronze dormers

4. Decorative brick feature panel

5. Bronze aluminium window system

6. Glazed balustrades

7. Recessed metal gutters

8. Exposed timber structure

9. Glazed atrium

10. Brick and metal boundary fence

11. Brick piers

Existing property outline

Boundary Line

- Existing Level

Proposed Level


This drawing is protected under Copyright and at no time should any portion of this drawing be reproduced or copied without the permission of the Architect (Design Copyright Act 1968). This drawing must not be used for purposes other than that for which it was provided. It is supplied without liability for any errors or omissions. Drawings only to be scaled for planning application purposes, all dimensions to be checked on site. All drawings subject to Statutory Authority Approval.

Notes:

1 0 1 2 3 4 5
SCALE 1:100
m



Proposed Southern Elevation
1:100

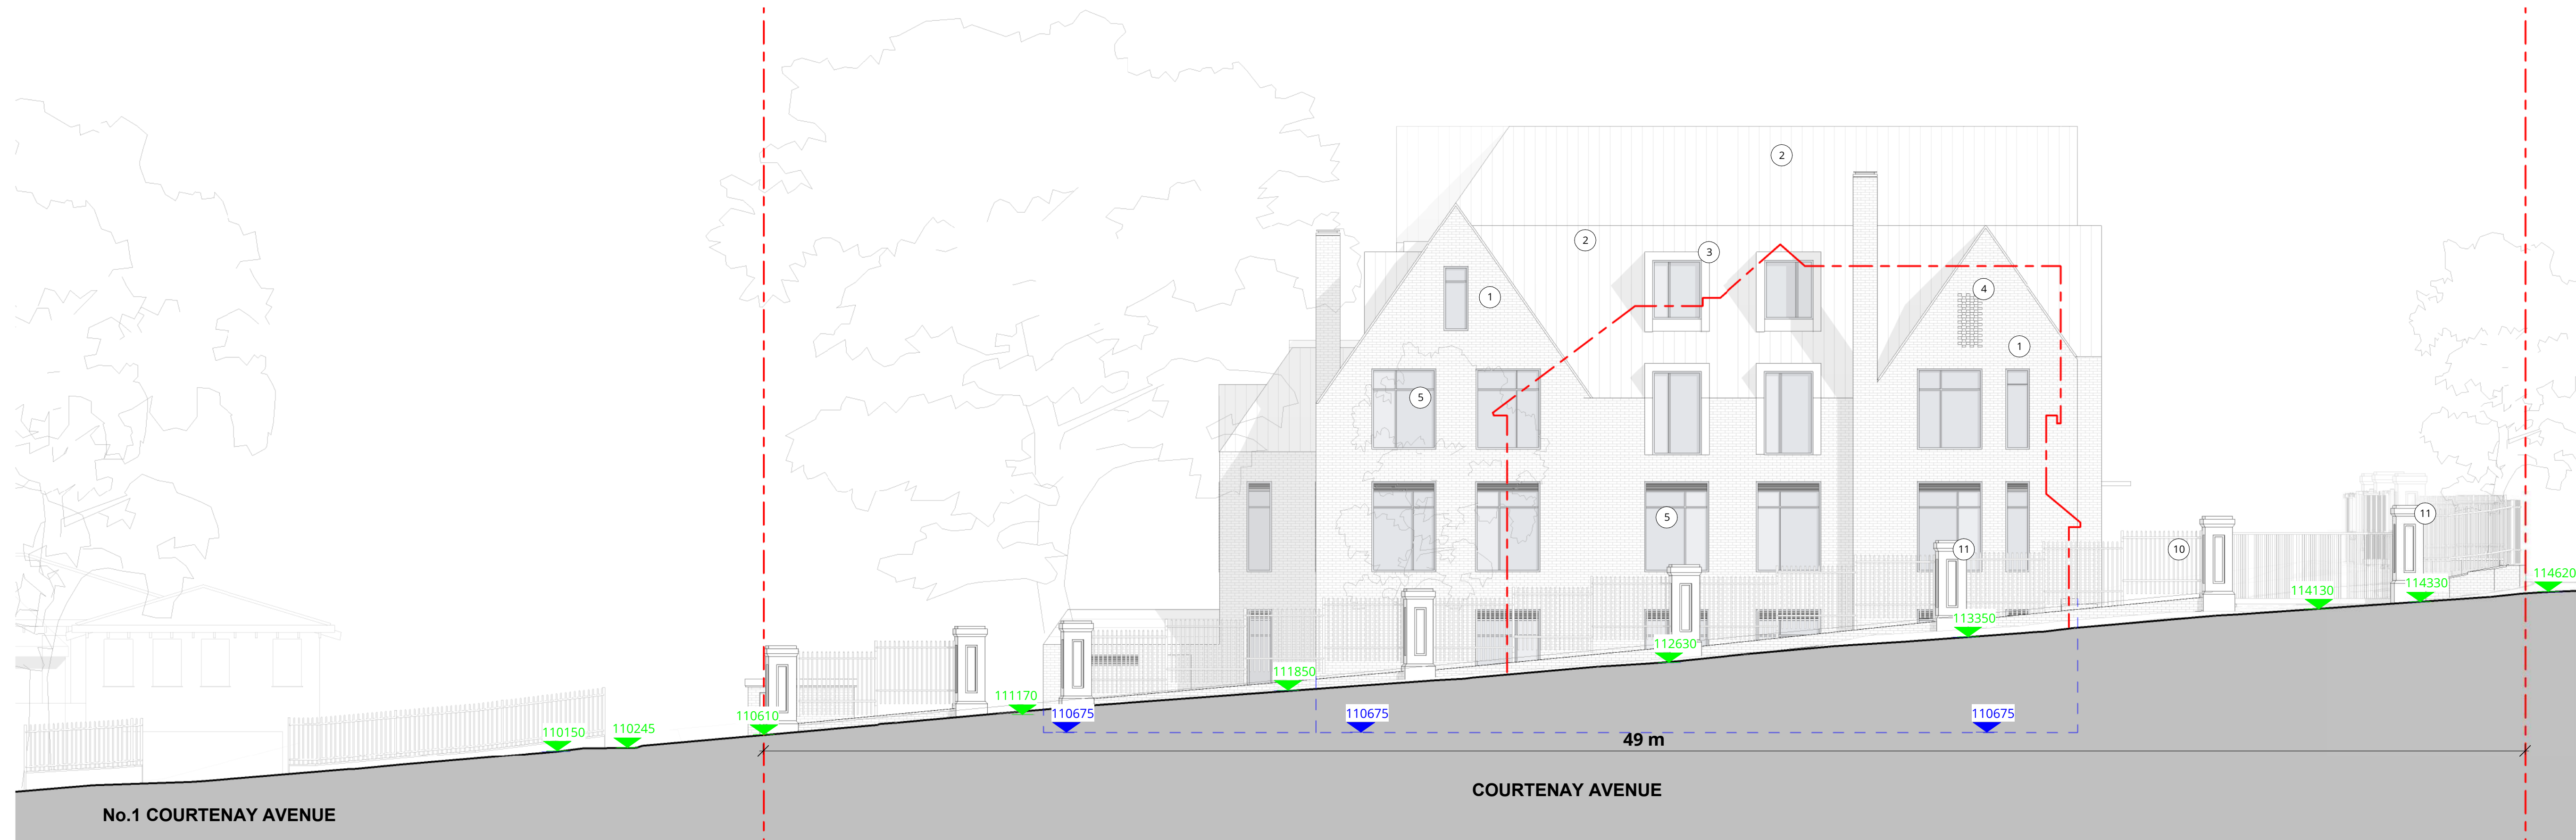

Proposed Western Elevation
1:100

A	Level Added	11/10/23
0	Planning Issue	06/08/21
Rev	Description	Date



16 lambton place
notting hill
london w11 2sh
t 0 2 0 7 2 2 9 3 1 2 5
f 0 2 0 7 2 2 9 3 2 5 7
e info@wolffarchitects.co.uk

status:

PLANNING

project:
44-46 Hampstead Lane
London

drawing title:
Proposed Elevations

date: 11/10/23
scale: As indicated
dwg no: 1627-PL-217
rev no: A