


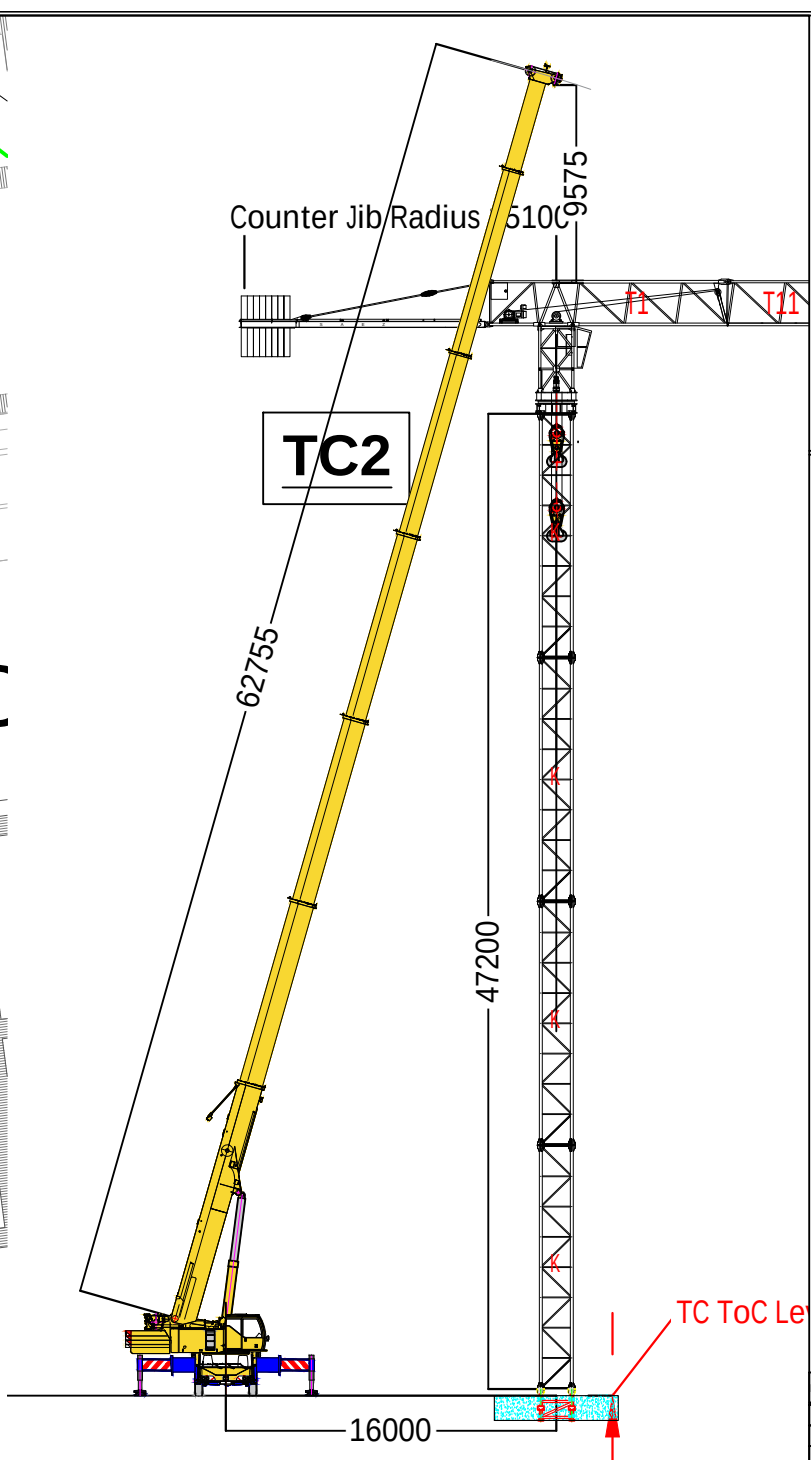




																												
THE INFORMATION CONTAINED IN THIS DRAWING IS FOR REFERENCE ONLY AND IS WITHOUT CHARGE, LIABILITY OR RESPONSIBILITY																												
Client Construction Issue Sign Off																												
I confirm the crane base positions and layouts or base levels and building elevations provided to LTC are correct and are reflected in this drawing. I confirm this drawing can be construction issue. If there are any changes required post construction issue, we the client will notify LTC to be revised and re-issued for construction. Position: _____ Name: _____ Signature: _____																												
NOTES:																												
Client Construction Issue Sign Off to be completed and emailed to one of the following email addresses: foundations@londontowercranes.co.uk To complete this layout/elevation, the following .dwg types are required as a minimum: - Coordinated site layout containing gridlines - Coordinated crane base locations - Coordinated OS Tile - Building elevations containing AOD levels - Crane base "Top of Concrete" AOD levels																												
<table border="1"><thead><tr><th>REV</th><th>BY</th><th>CHK</th><th>DATE</th><th>AMENDMENTS</th></tr></thead><tbody><tr><td colspan="2">TITLE:</td><td colspan="3">TC-2 ERECTION LIFT PLAN</td></tr><tr><td colspan="2">PROJECT:</td><td colspan="3">St Anne Road</td></tr><tr><td colspan="2">CLIENT:</td><td colspan="3">Hills</td></tr><tr><td>DRN:</td><td>-</td><td>CHK:</td><td>-</td><td>DATE: -</td></tr>
 JRL PLAN SAFE WORK SAFE 																												
London Office Unit 4, Elstree Way, Borehamwood, Hertfordshire, WD6 1RN Tel: 0208 327 4060 Manchester Office Suite 3, Deansgate, Manchester, M15 4GB Tel: 01617 100100 Peterborough Office Horseley Toll, Whittlesley Road, Peterborough, PE7 2PP Tel: 01733 612121 Email: sales@londontowercranes.co.uk																												
Status																												
OPERATIONS																												
Project No. & Option: LTC-2022-392-A.1		drawing type.: ELP.TC2	Revision: -																									
SCALE: NTS @ A1																												