

ed Gold Metal ASHP Enclosure

Light Multi Red Brick Stretcher Bond with Light Grey Mortar


Muted Gold PPC Aluminium Windows / Doors

Muted Gold Balcony with Solid Balustrades to Sides and Railing to Face

Dark Red Brick Stretcher Bond with Light Grey Mortar


Elevation - C Bay Elevation 05
Lower

1 : 25

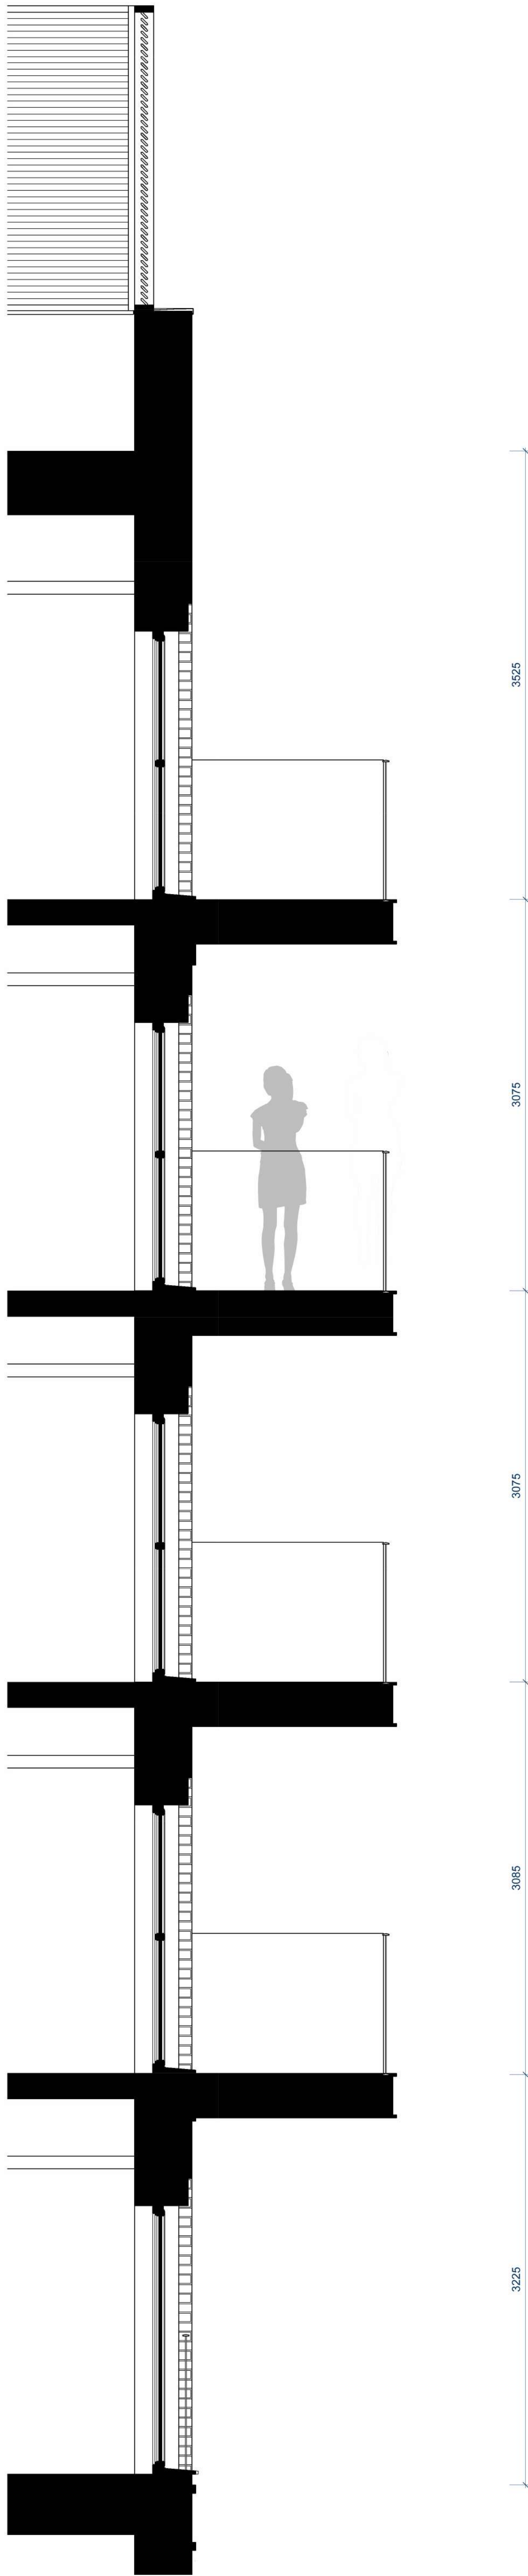

Section - C Bay Elevation -
Section 05 Lower

1 : 25

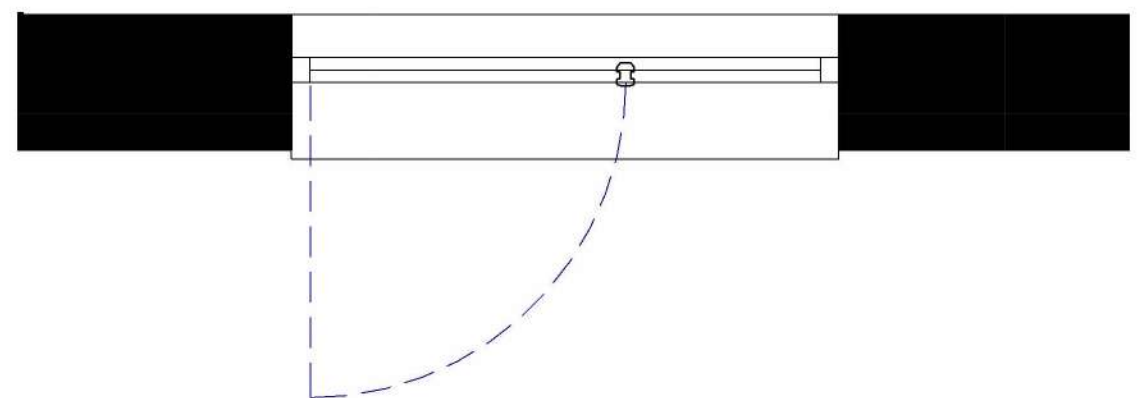

Plan - C Bay Elevation 05 Lower

1 : 25



Block C - Bay Elevation 05 3D