



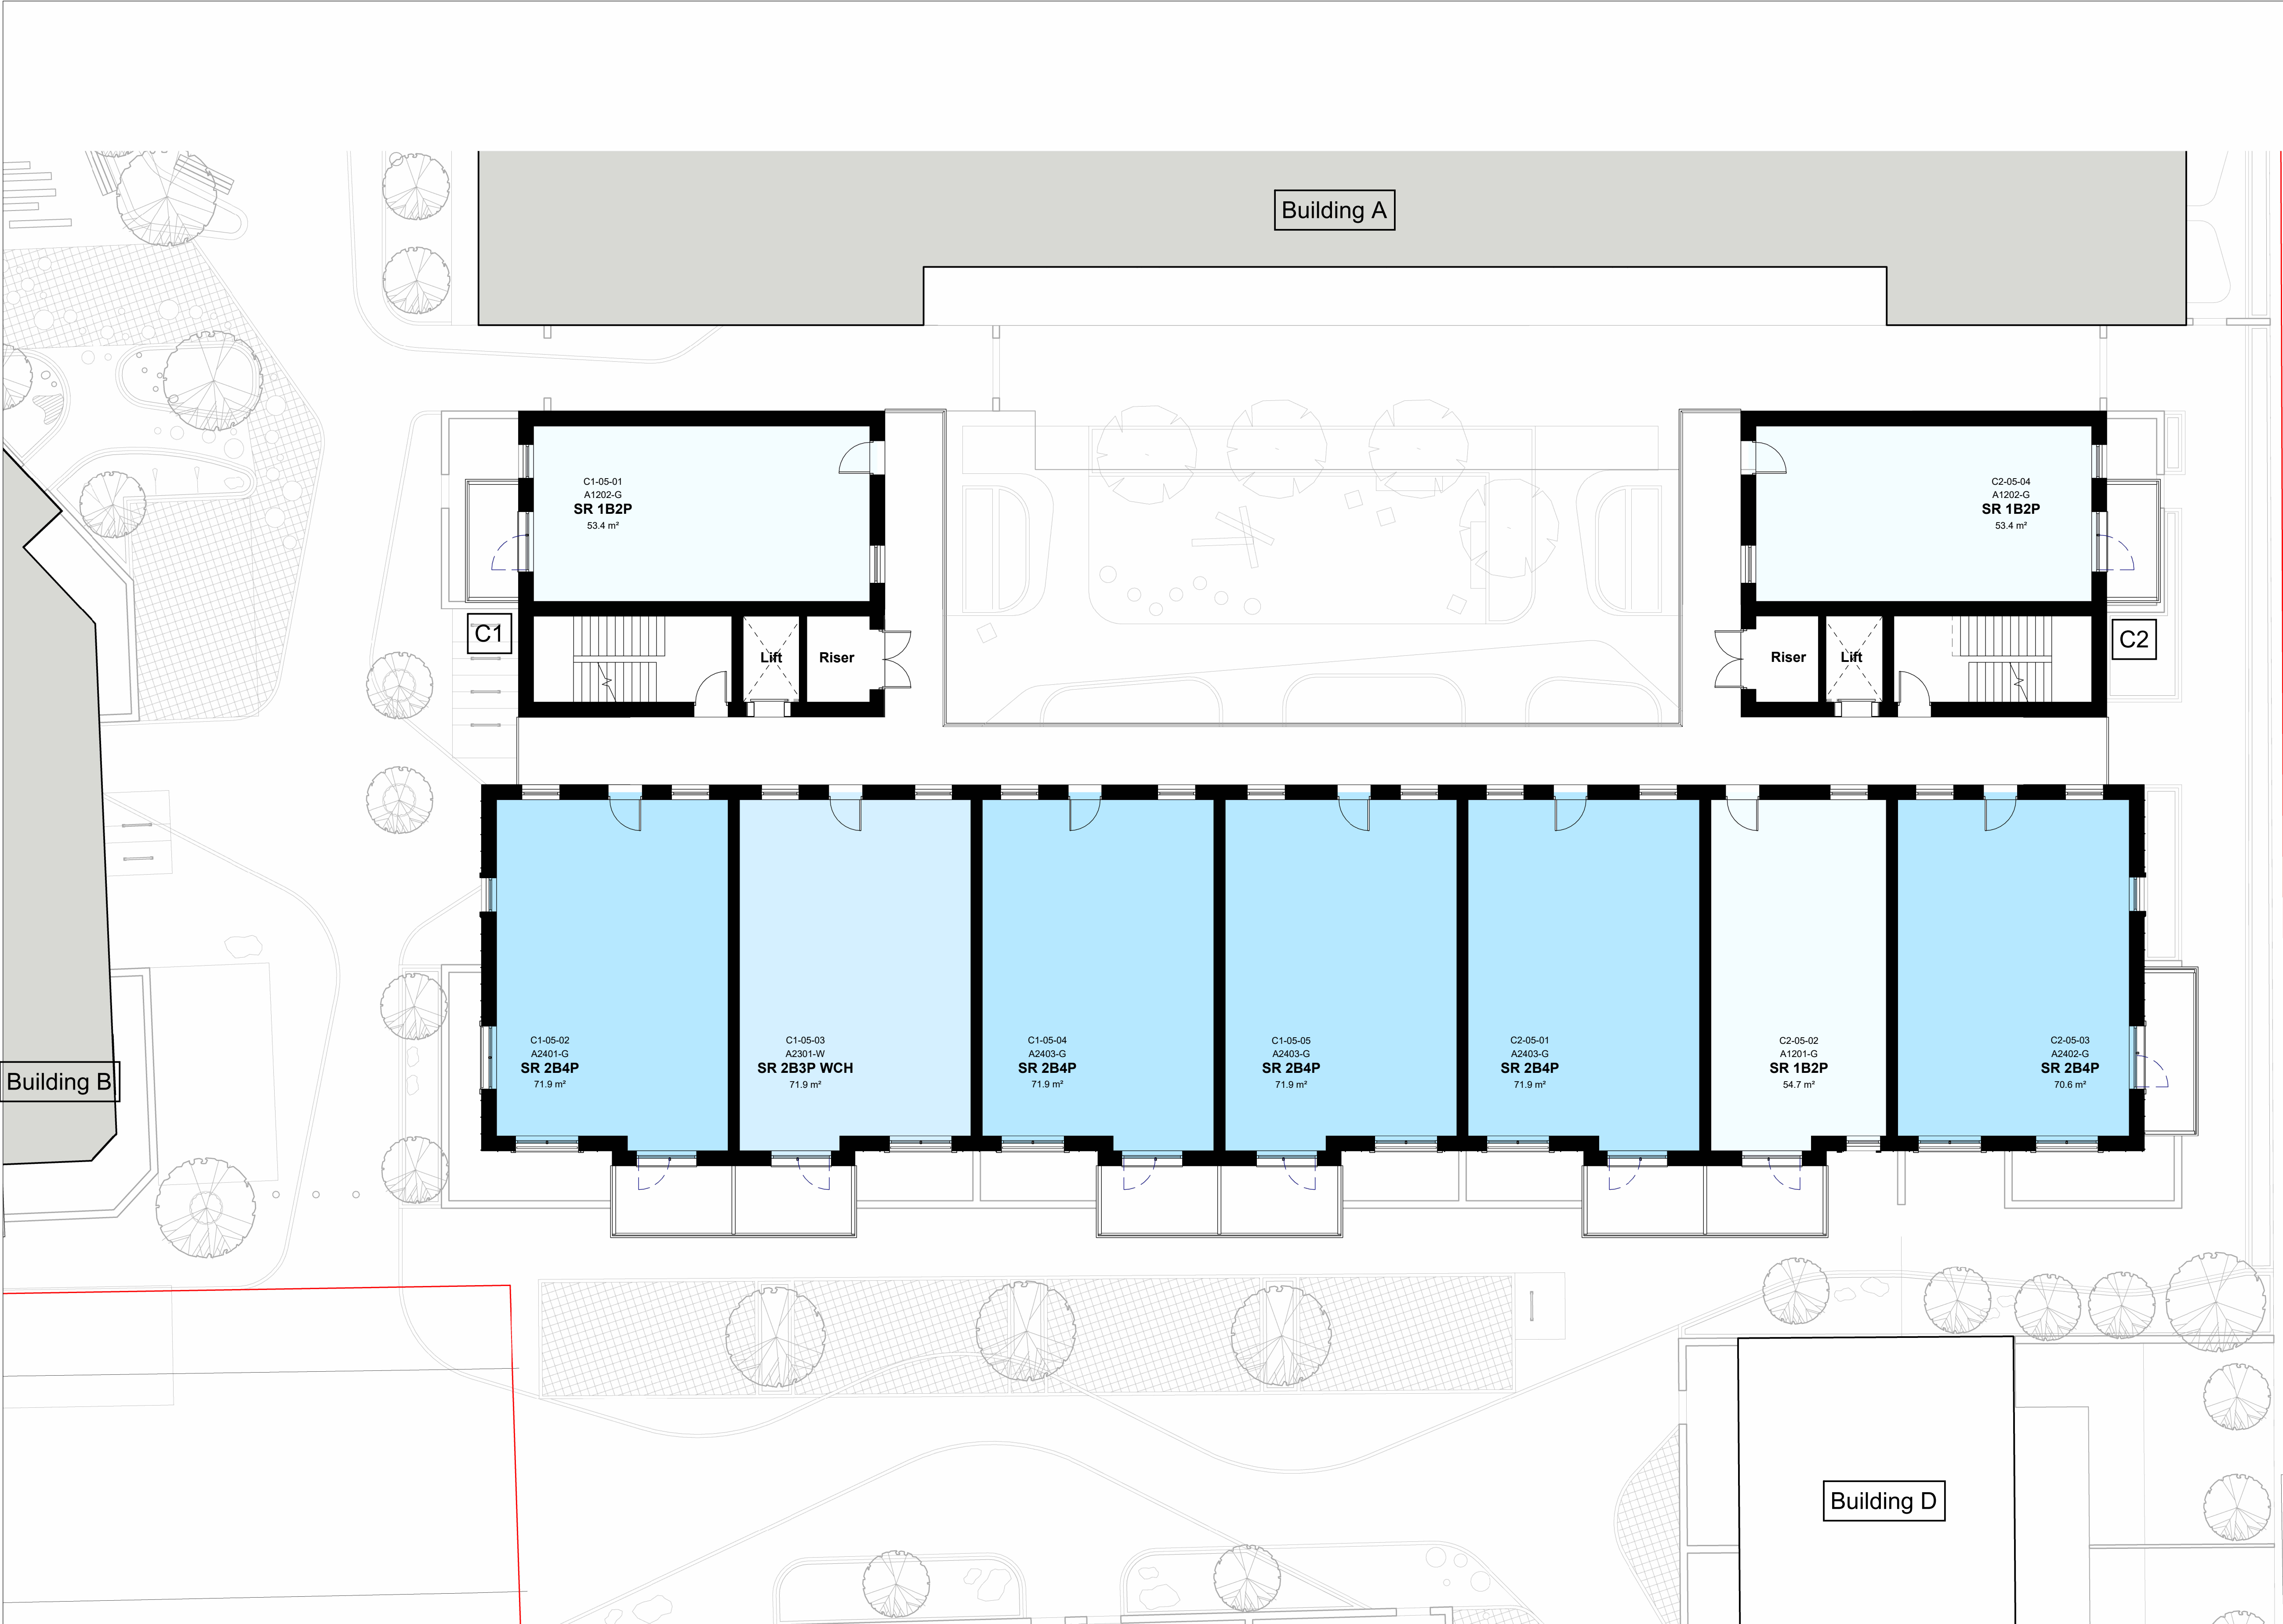


Key Plan

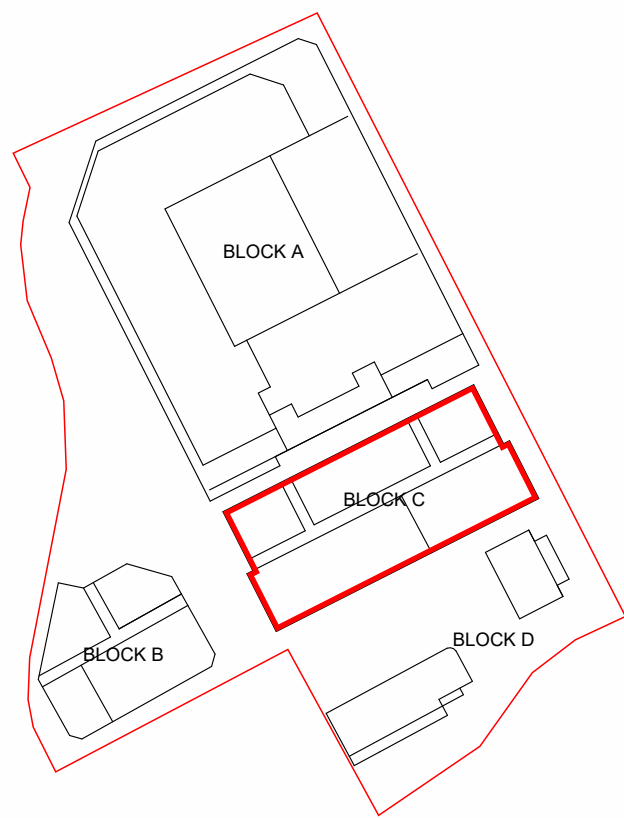

Key

- SR 1B2P
- SR 2B3P WCH
- SR 2B4P

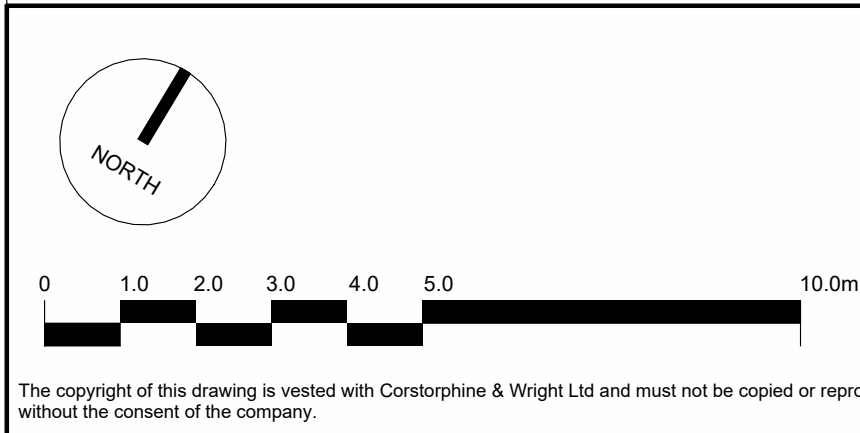

The copyright of this drawing is vested with Corstorphine & Wright Ltd and must not be copied or reproduced without the consent of the company.

P-00 Issued for Planning Submission

16/02/24 DS AB

Date Draw Chk

Client:
TRI 7 (& Fusion)

Project:
Lordship Lane, Wood Green, London

Drawing Title:
Block C-Proposed Level 05

Drawing Status:
PLANNING

Corstorphine & Wright

Stourbridge Studio
The Old Library, Hagley Road, Stourbridge, West Midlands, DY8 1QH
01354 909 850

corstorphine-wright.com

Drawing No.

21820-0185

Revision

P-00

Drawn

DS

Checked

AB

Paper Size

A1

Scale

1 : 100

Date

Sep 2023