



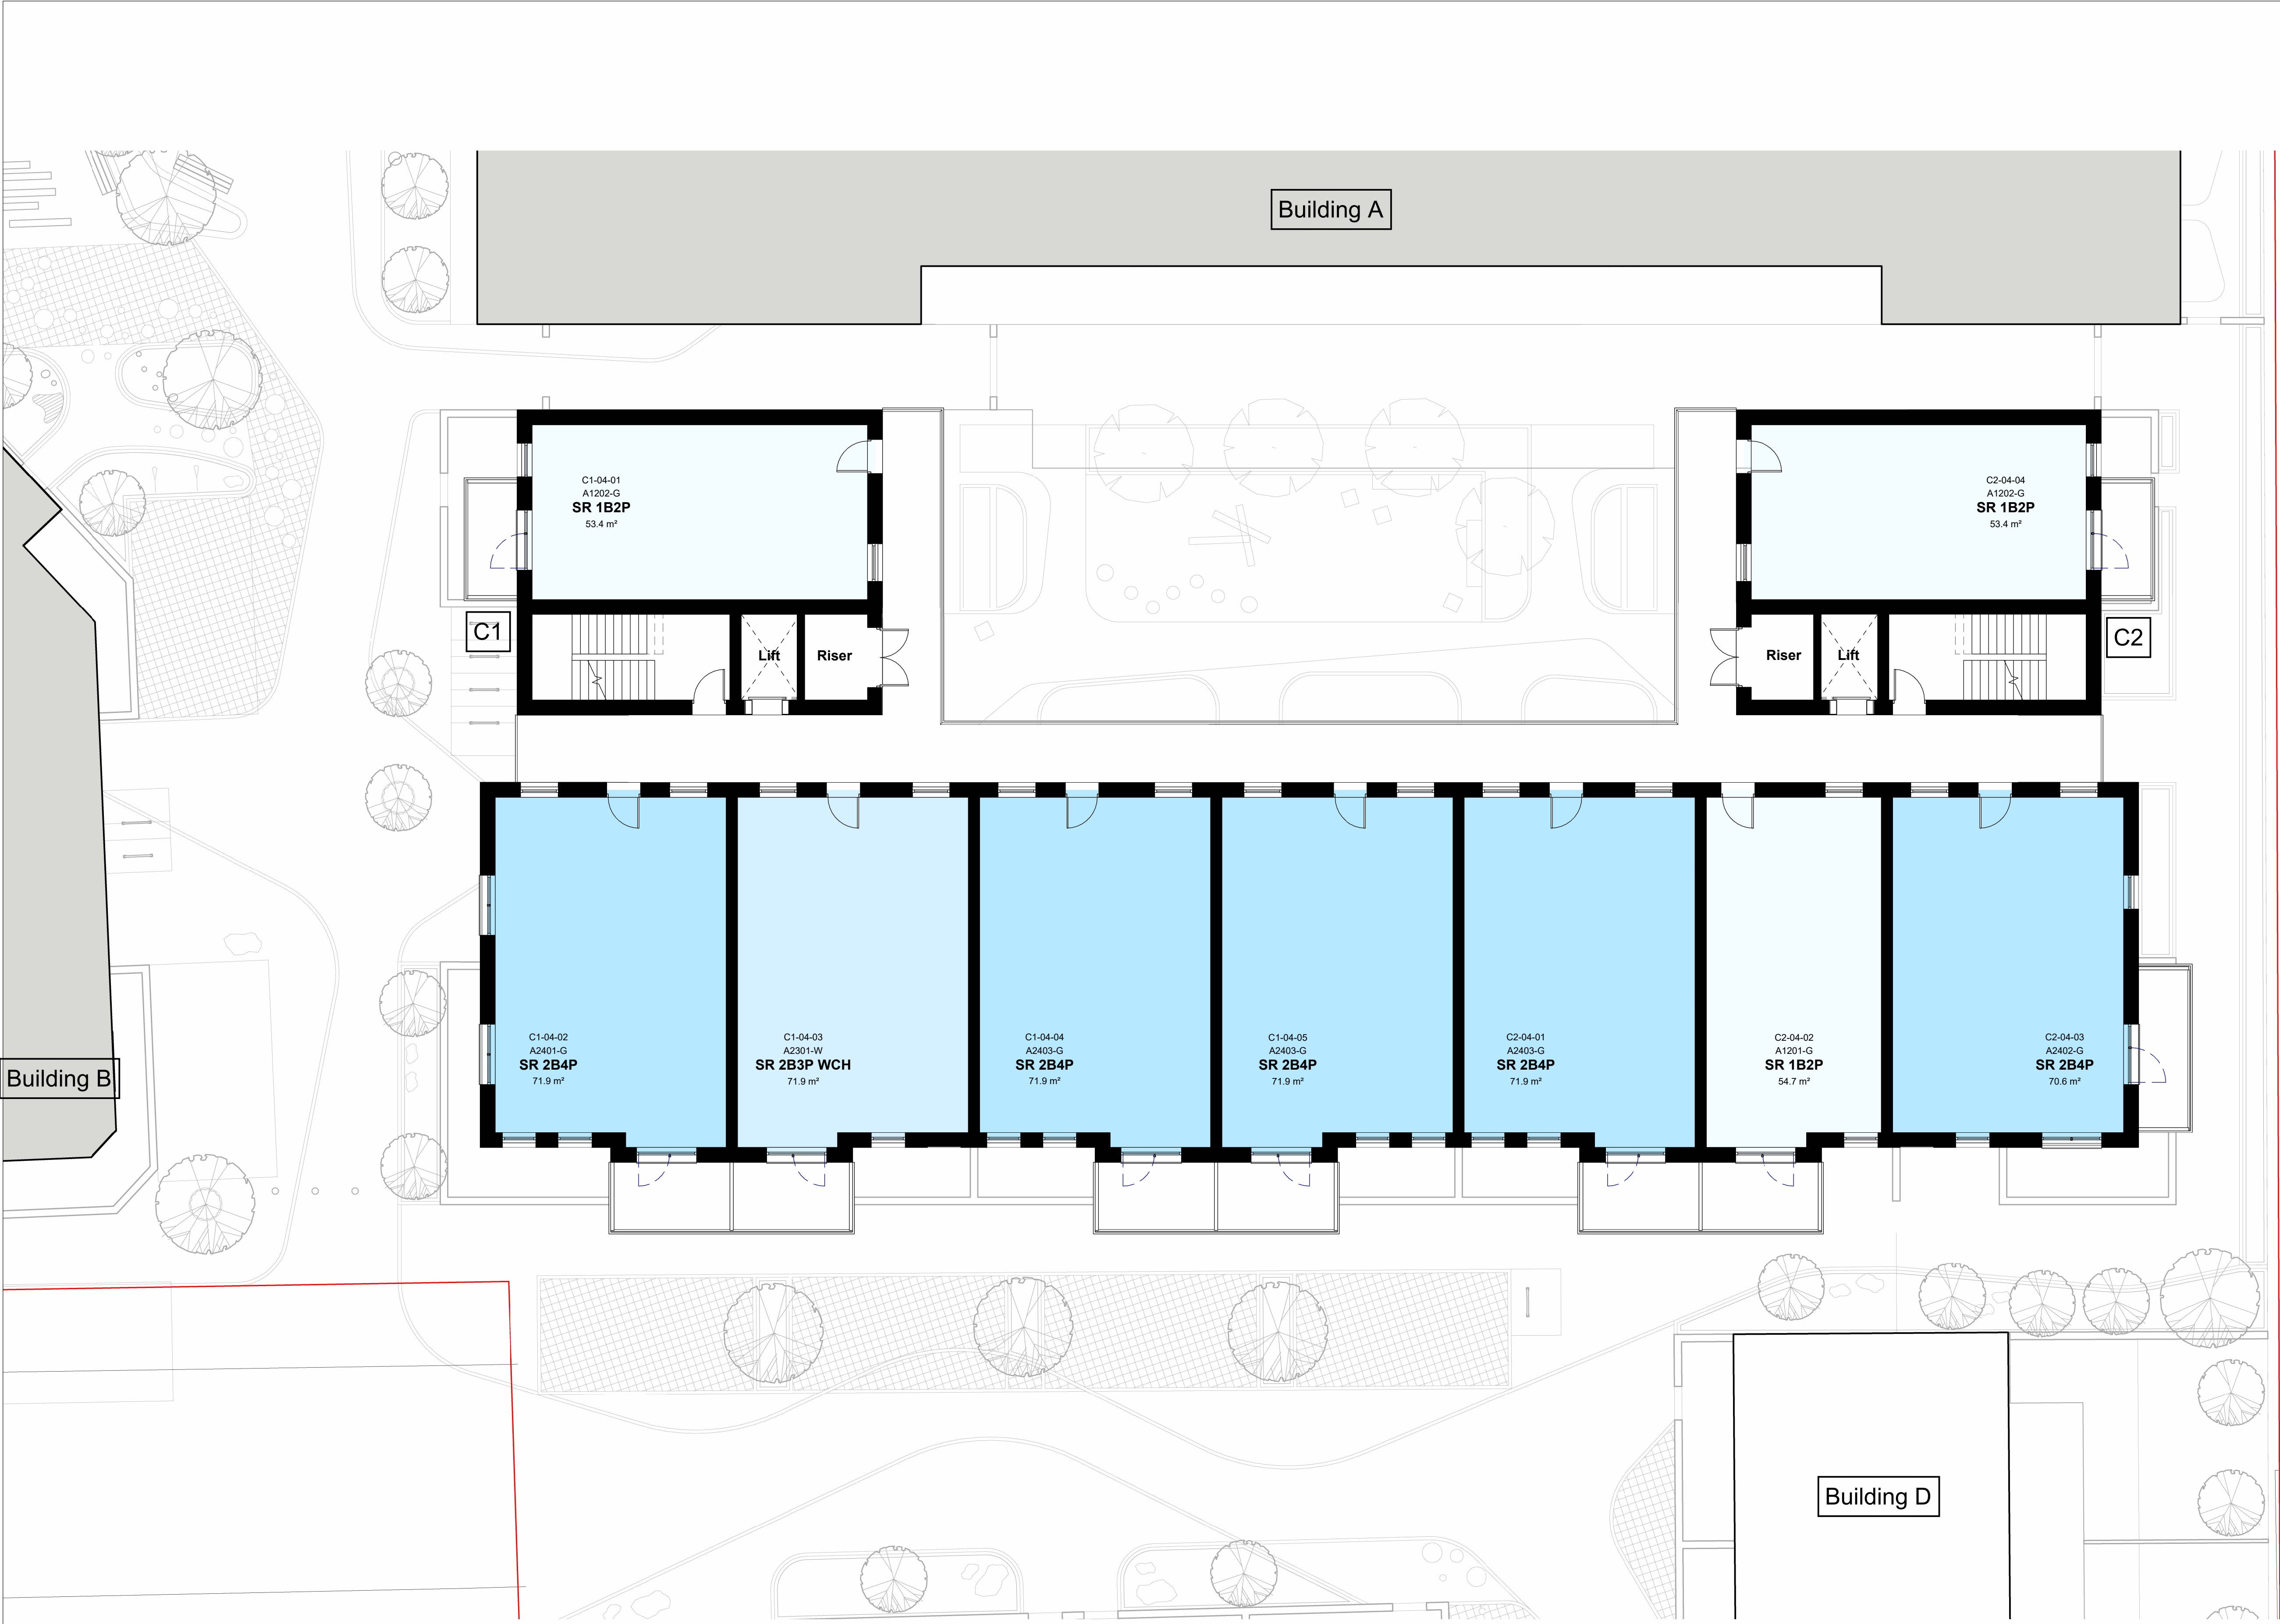


Key Plan

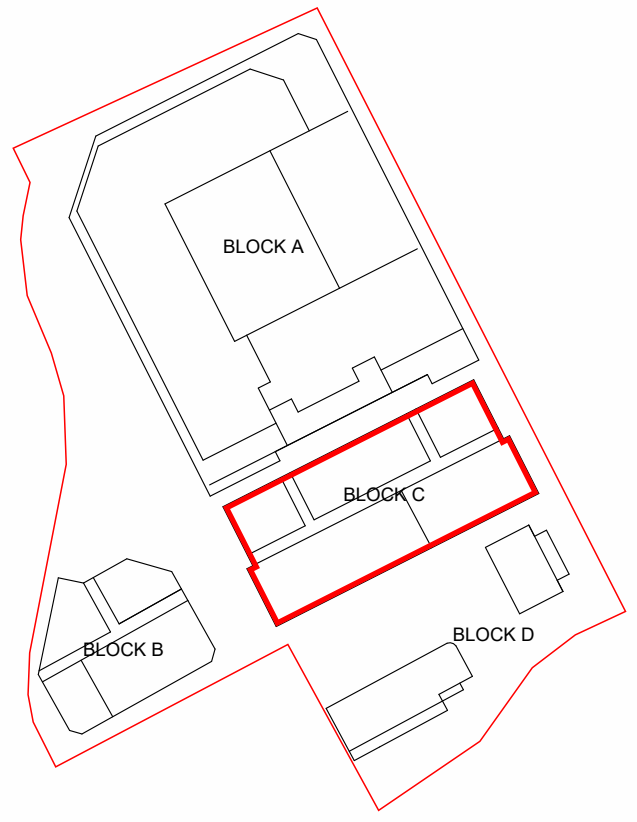

Key

- SR 1B2P
- SR 2B3P WCH
- SR 2B4P

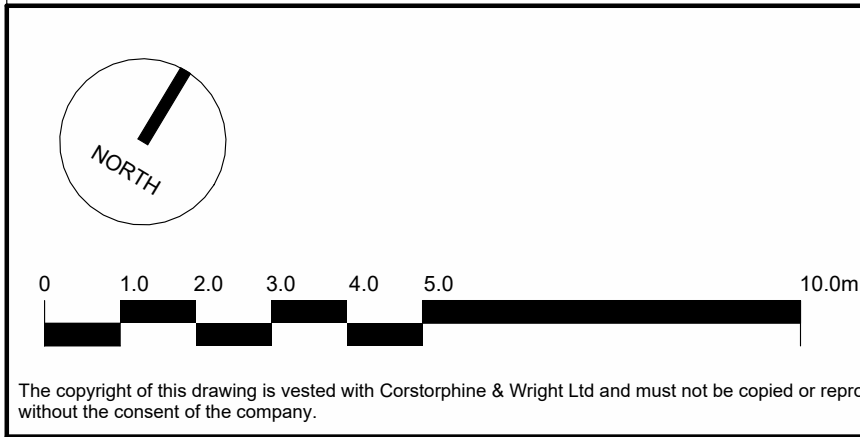

The copyright of this drawing is vested with Corstorphine & Wright Ltd and must not be copied or reproduced without the consent of the company.

16/02/24 DS AB
Date Date
Rev. Description

16/02/24 DS AB
Date Date
Rev. Description

Client:
TRI 7 (& Fusion)

Project:
Lordship Lane, Wood Green, London

Drawing Title:
Block C-Proposed Level 04

Drawing Status:
PLANNING

Corstorphine & Wright

Stourbridge Studio
The Old Library, Hagley Road, Stourbridge, West Midlands, DY8 1QH
01354 909 850

corstorphine-wright.com

Drawing No. 21820-0184 Revision P-00

Drawn DS Checked AB Paper Size A1 Scale 1 : 100 Date Sep 2023