



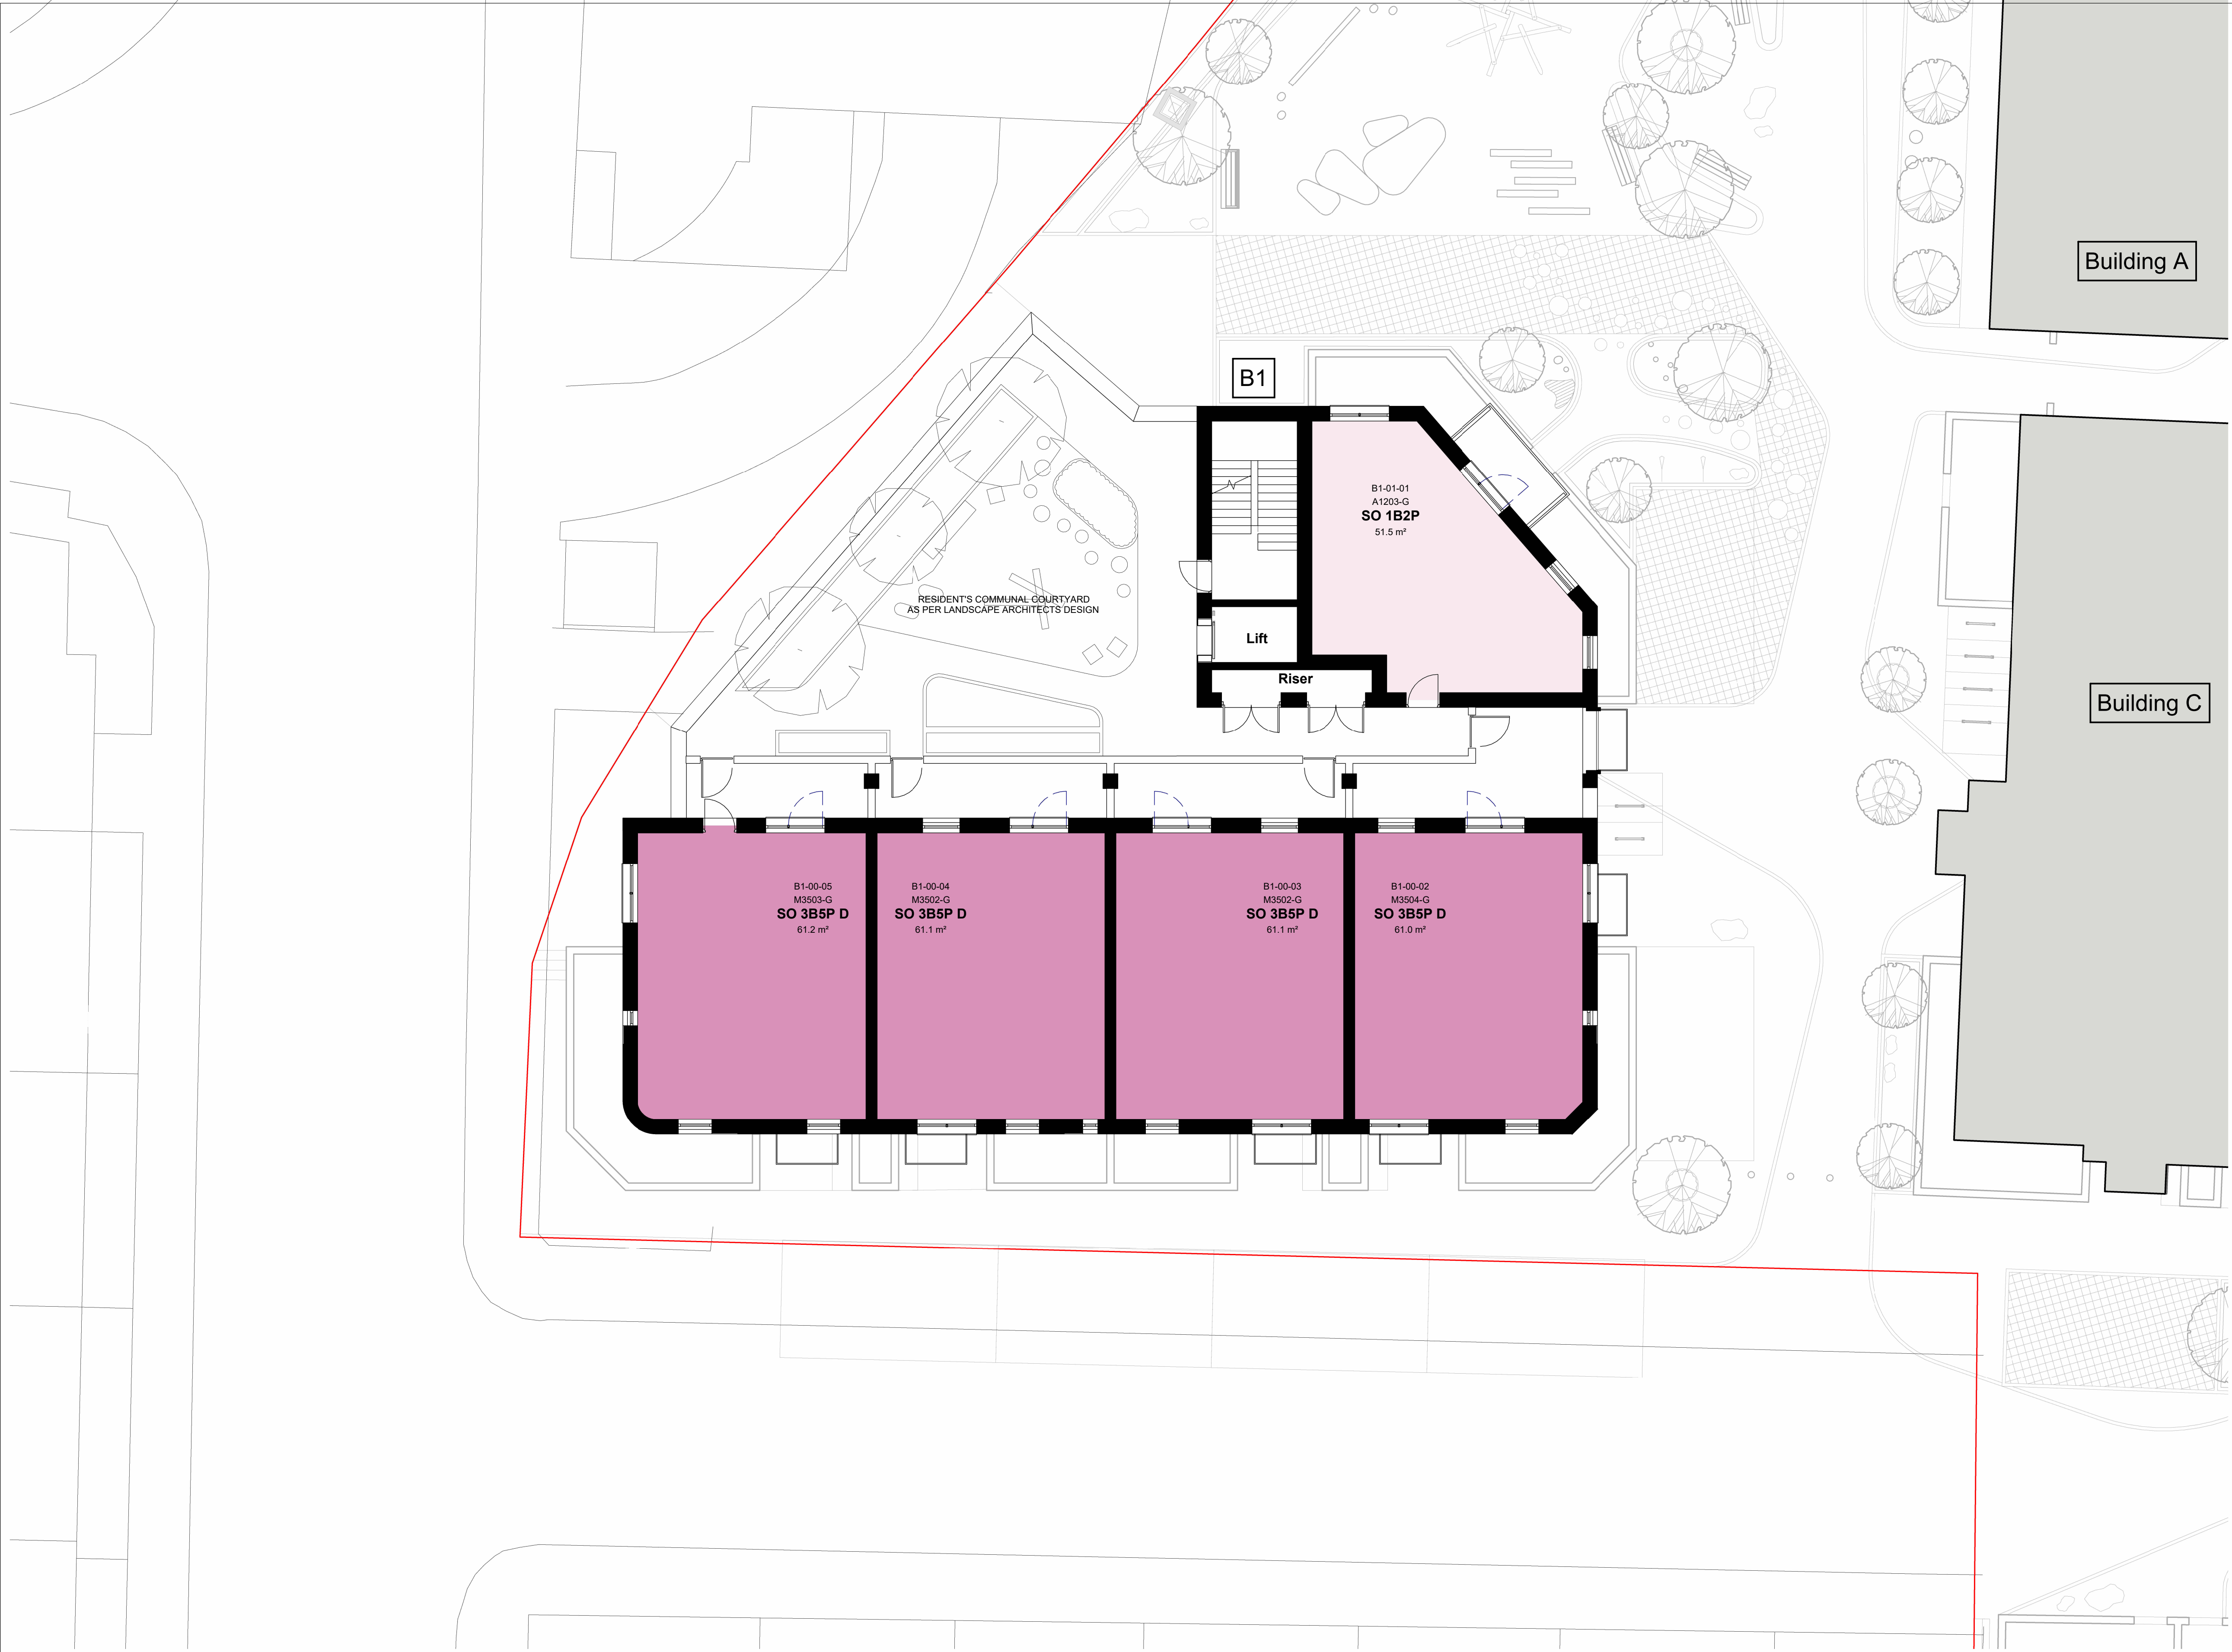


Key Plan

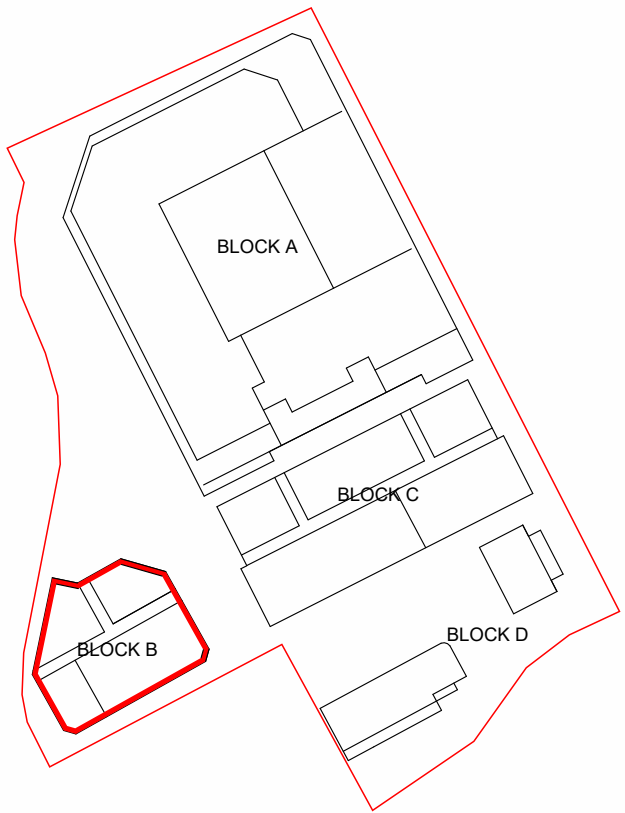

Key

- SO 1B2P
- SO 3B5P D

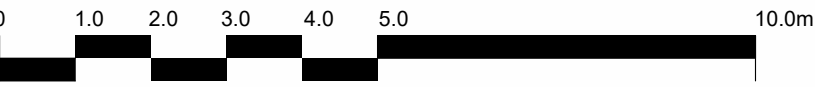

The copyright of this drawing is vested with Corstorphine & Wright Ltd and must not be copied or reproduced without the consent of the company.

P-00 Issued for Planning Submission

16/02/24 DS AB

Rev. Description

Date Draw. Chk.

Client:
TRI 7 (& Fusion)

Project:
Lordship Lane, Wood Green, London

Drawing Title:
Block B-Proposed Level 01

Drawing Status:
PLANNING

Corstorphine & Wright

Stourbridge Studio
The Old Library, Hagley Road, Stourbridge, West Midlands, DY8 1QH
01354 909 850

corstorphine-wright.com

Drawing No.

21820-0171

Revision

P-00

Drawn

DS

Checked

AB

Paper Size

A1

Scale

1 : 100

Date

Sep 2023