



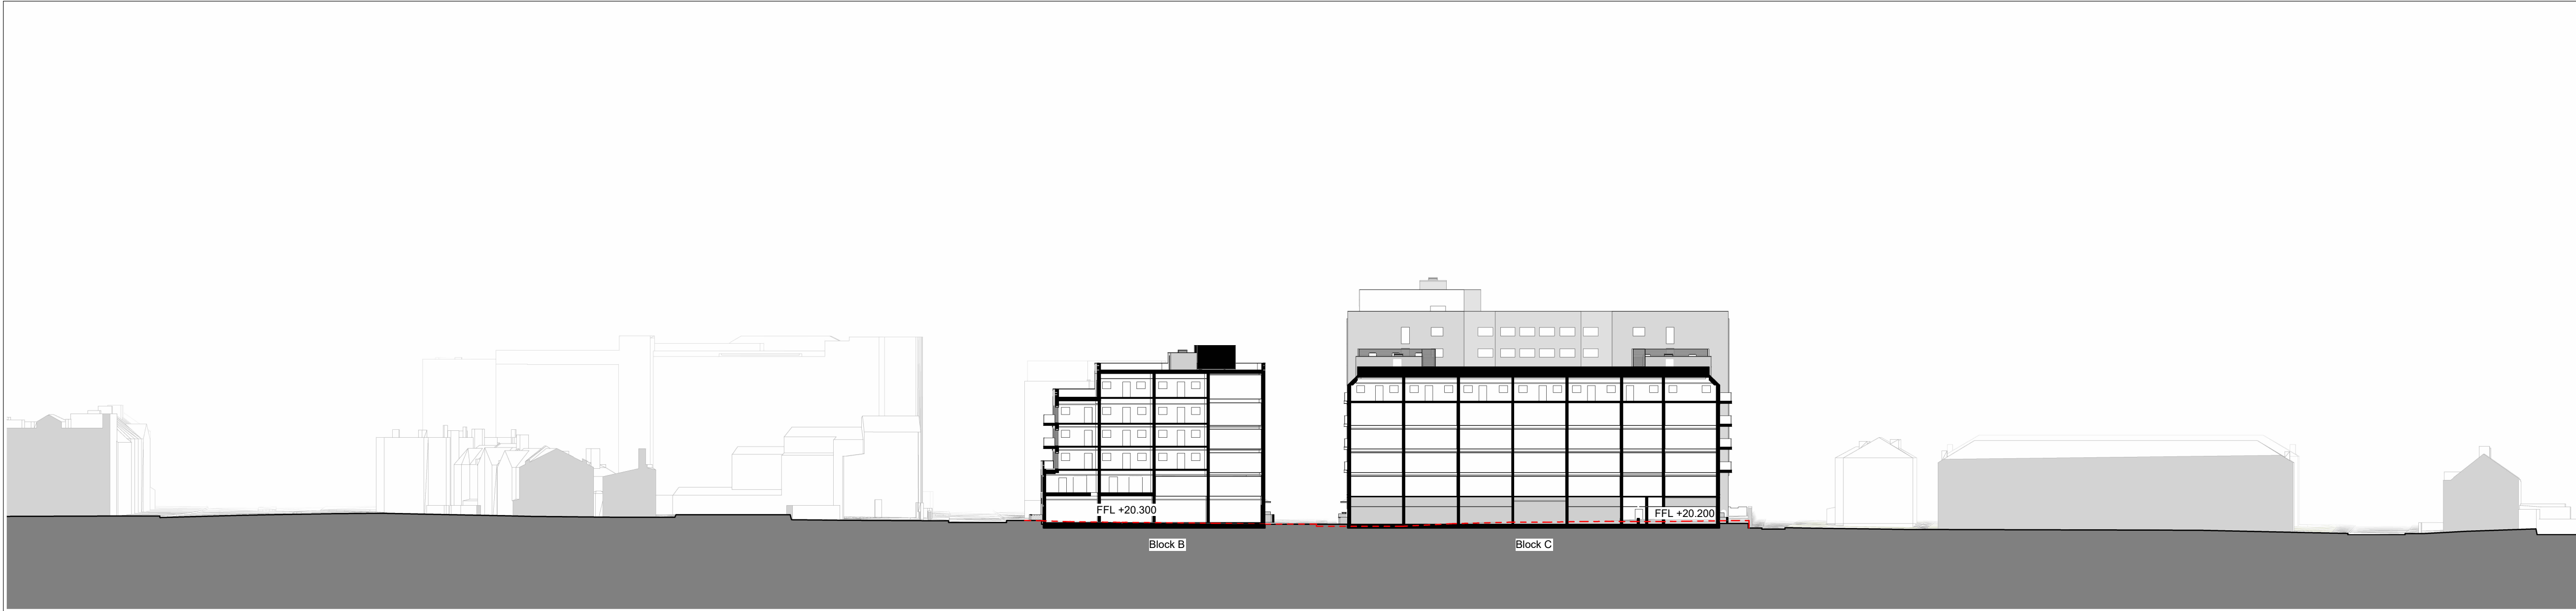


03 Site Section 03 - Block B and C
1 : 500



04 Site Section 04 - Block A
1 : 500

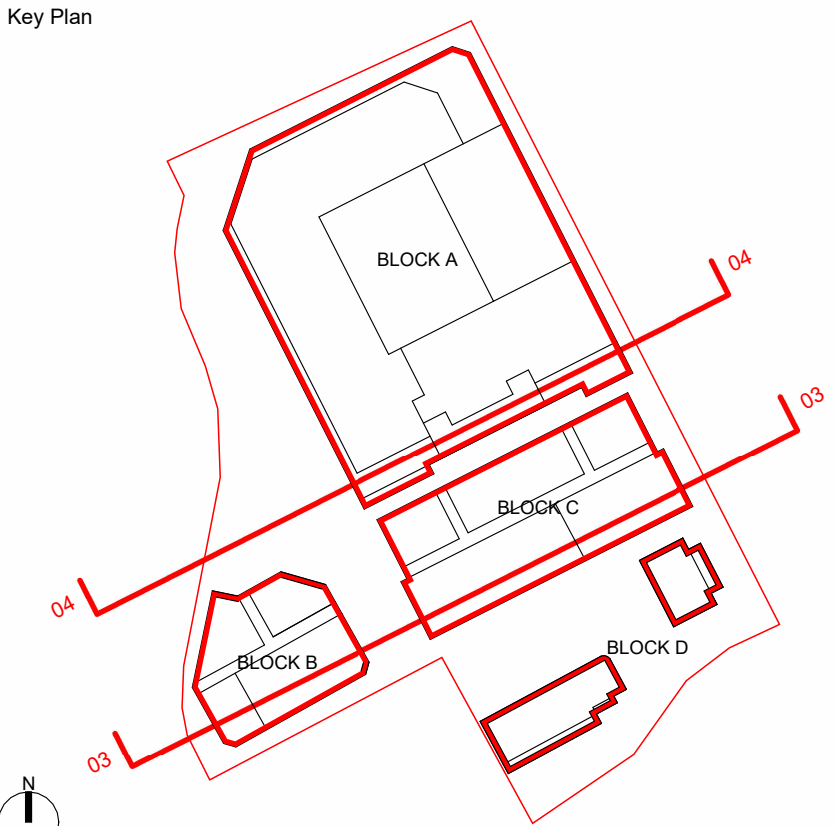

Key
--- Existing Ground Line

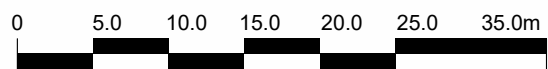

Client:
TRI 7 (& Fusion)

Project:
Lordship Lane, Wood Green, London

Drawing Title:
Proposed Site Section 02

Drawing Status:
PLANNING

Corstorphine & Wright

Stourbridge Studio
The Old Library, Hagley Road, Stourbridge, West Midlands, DY8 1QH
01354 909 850

corstorphine-wright.com

Drawing No.	Revision
21820-0136	P-00

Drawn	Checked	Paper Size	Scale	Date
DS	AB	A1	1 : 500	Sep 2023