



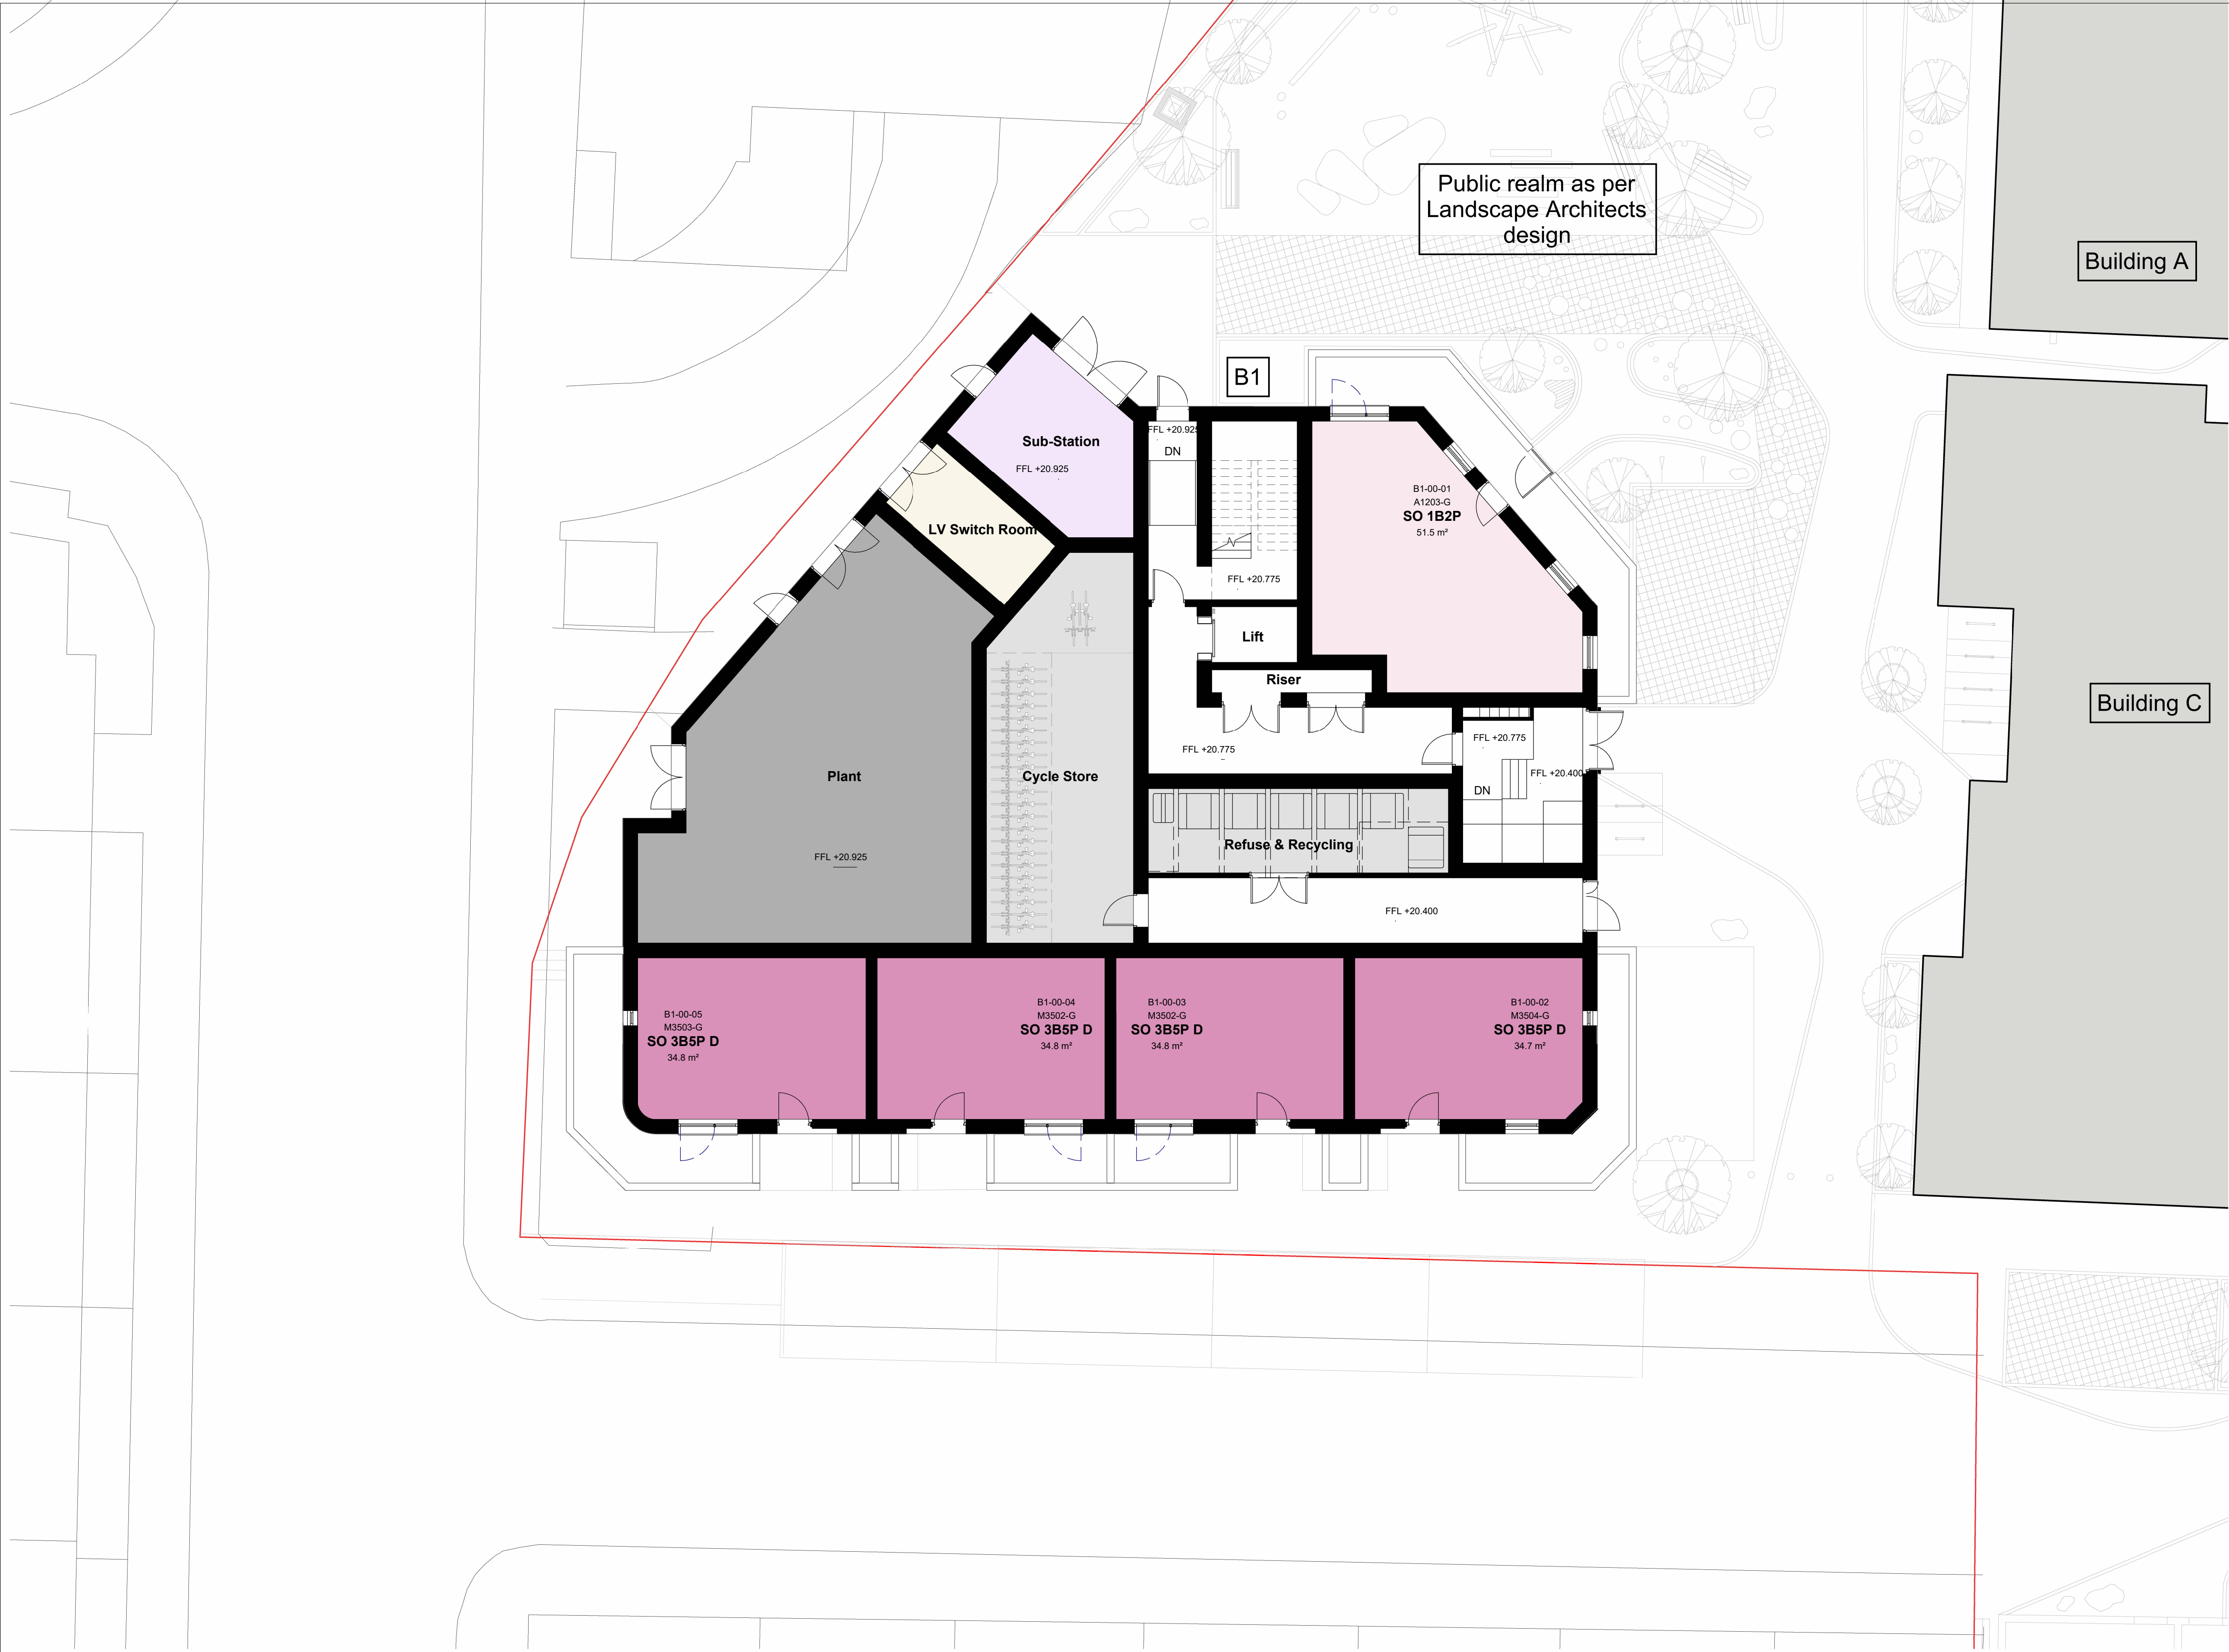

Key Plan

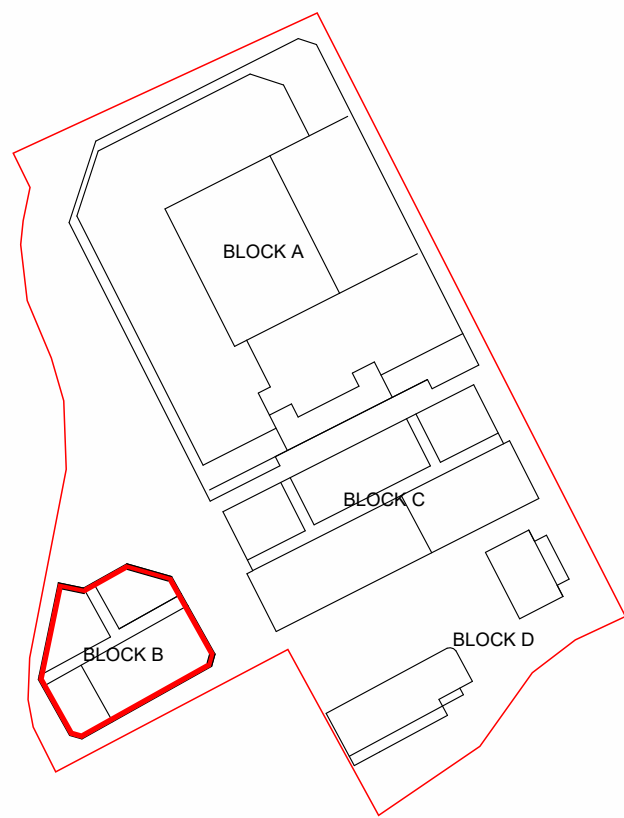

Key

- SO 1B2P
- SO 3B5P D
- Refuse & Recycling
- Cycle Store
- Plant
- LV Switch Room
- Sub-Station



The copyright of this drawing is vested with Corstorphine & Wright Ltd and must not be copied or reproduced without the consent of the company.

P-00 Issued for Planning Submission

16/02/24 DS AB

Rev. Description Date Draw. Chk.

Client:
TRI 7 (& Fusion)

Project:
Lordship Lane, Wood Green, London

Drawing Title:
Block B-Proposed Level 00

Drawing Status:
PLANNING

Corstorphine & Wright

Stourbridge Studio
The Old Library, Hagley Road, Stourbridge, West Midlands, DY8 1QH
01354 909 950

corstorphine-wright.com

Drawing No. 21820-0170 Revision P-00

Drawn DS Checked AB Paper Size A1 Scale 1 : 100 Date Sep 2023