





1 Elevation - C Bay Elevation 02
1 : 25

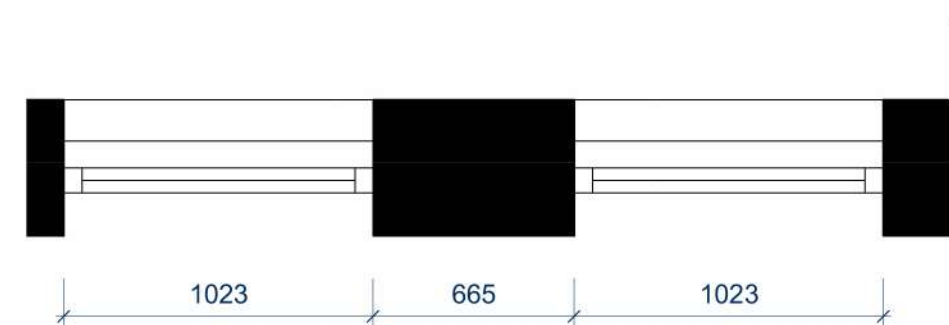

3 Plan - C Bay Elevation 02
1 : 25

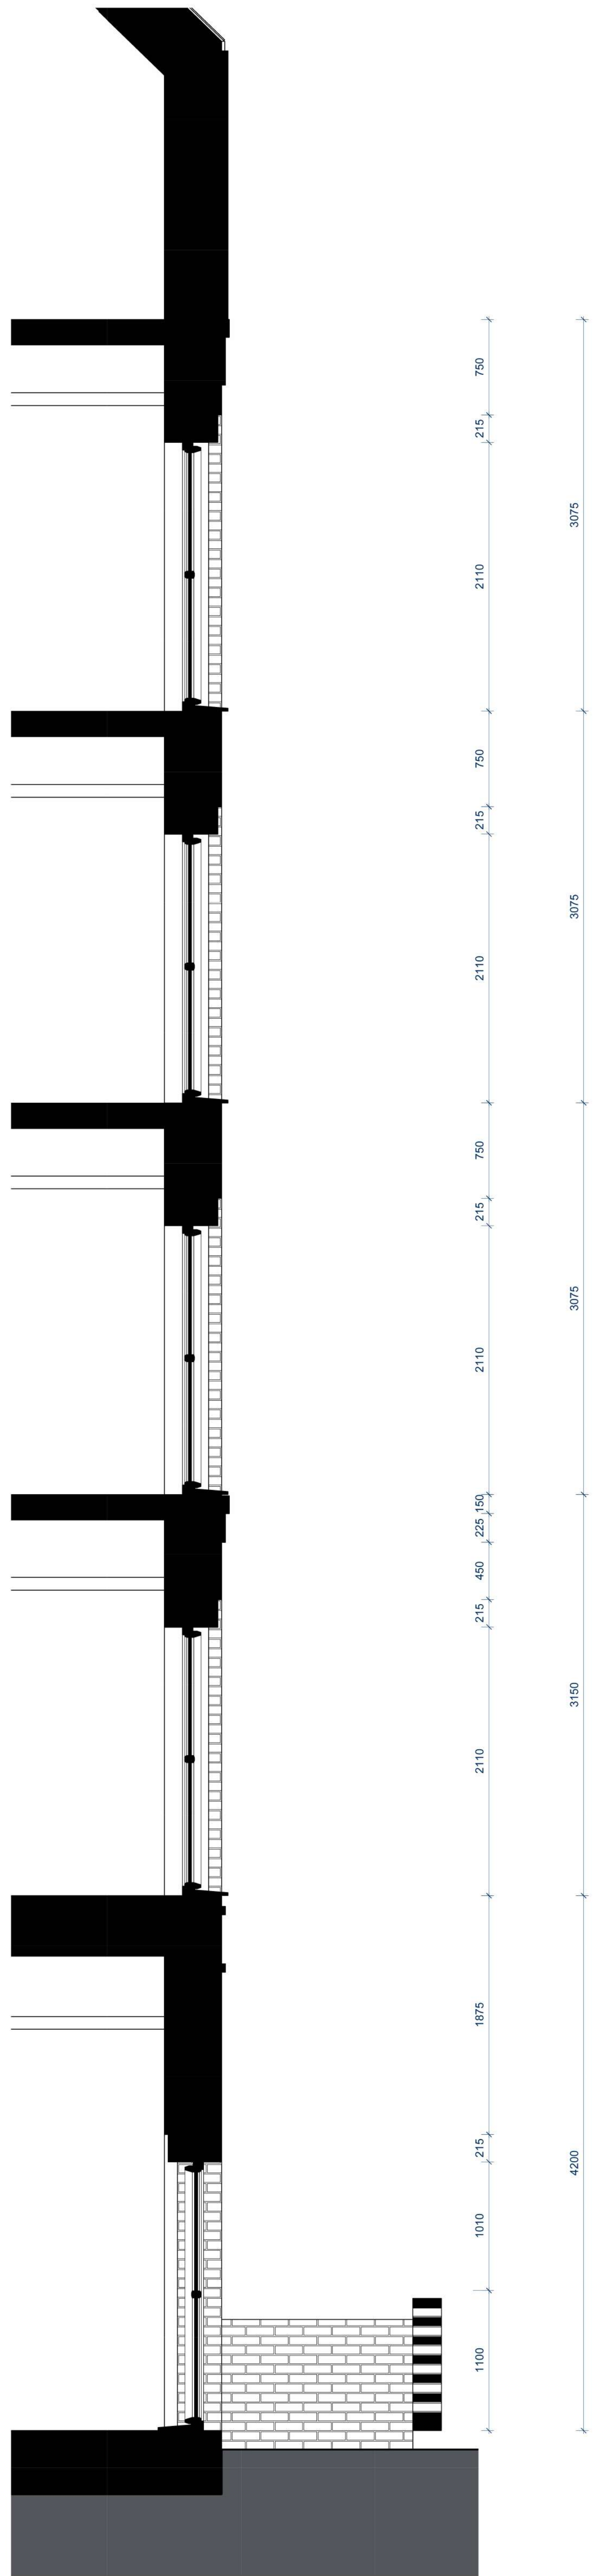

2 Section - C Bay Elevation -
Section 02
1 : 25



4 Block C - Bay Elevation 02 3D