



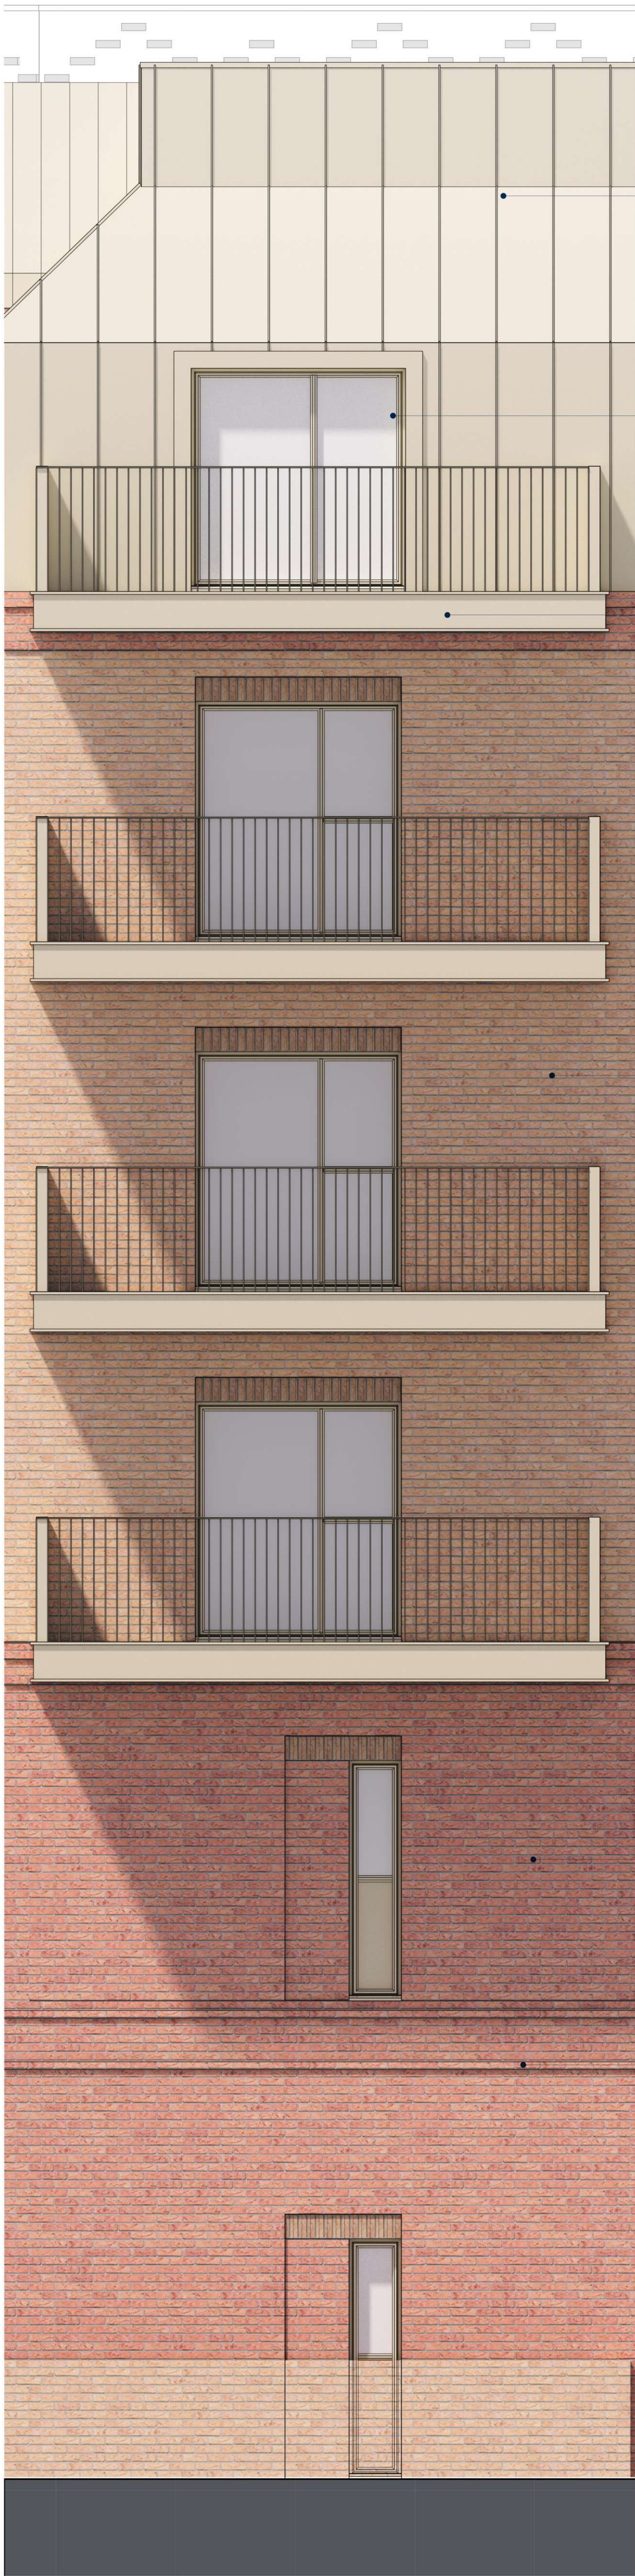


Elevation - C Bay Elevation 04
Lower

1 : 25

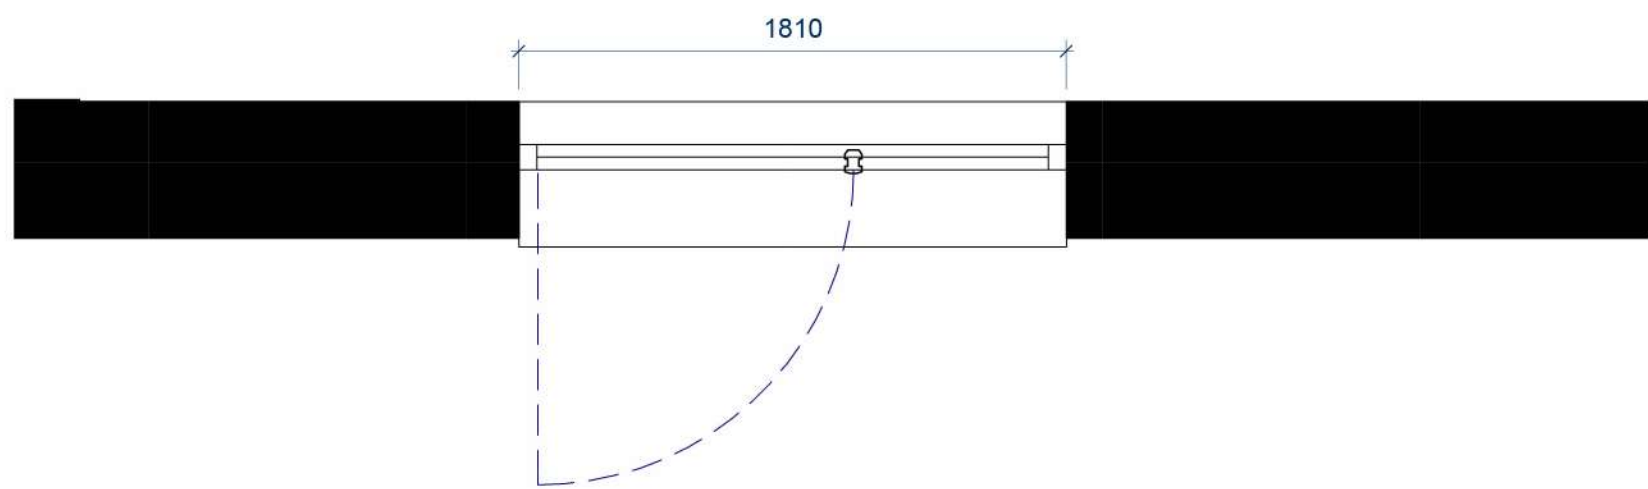

Plan - C Bay Elevation 04 Lower

1 : 25

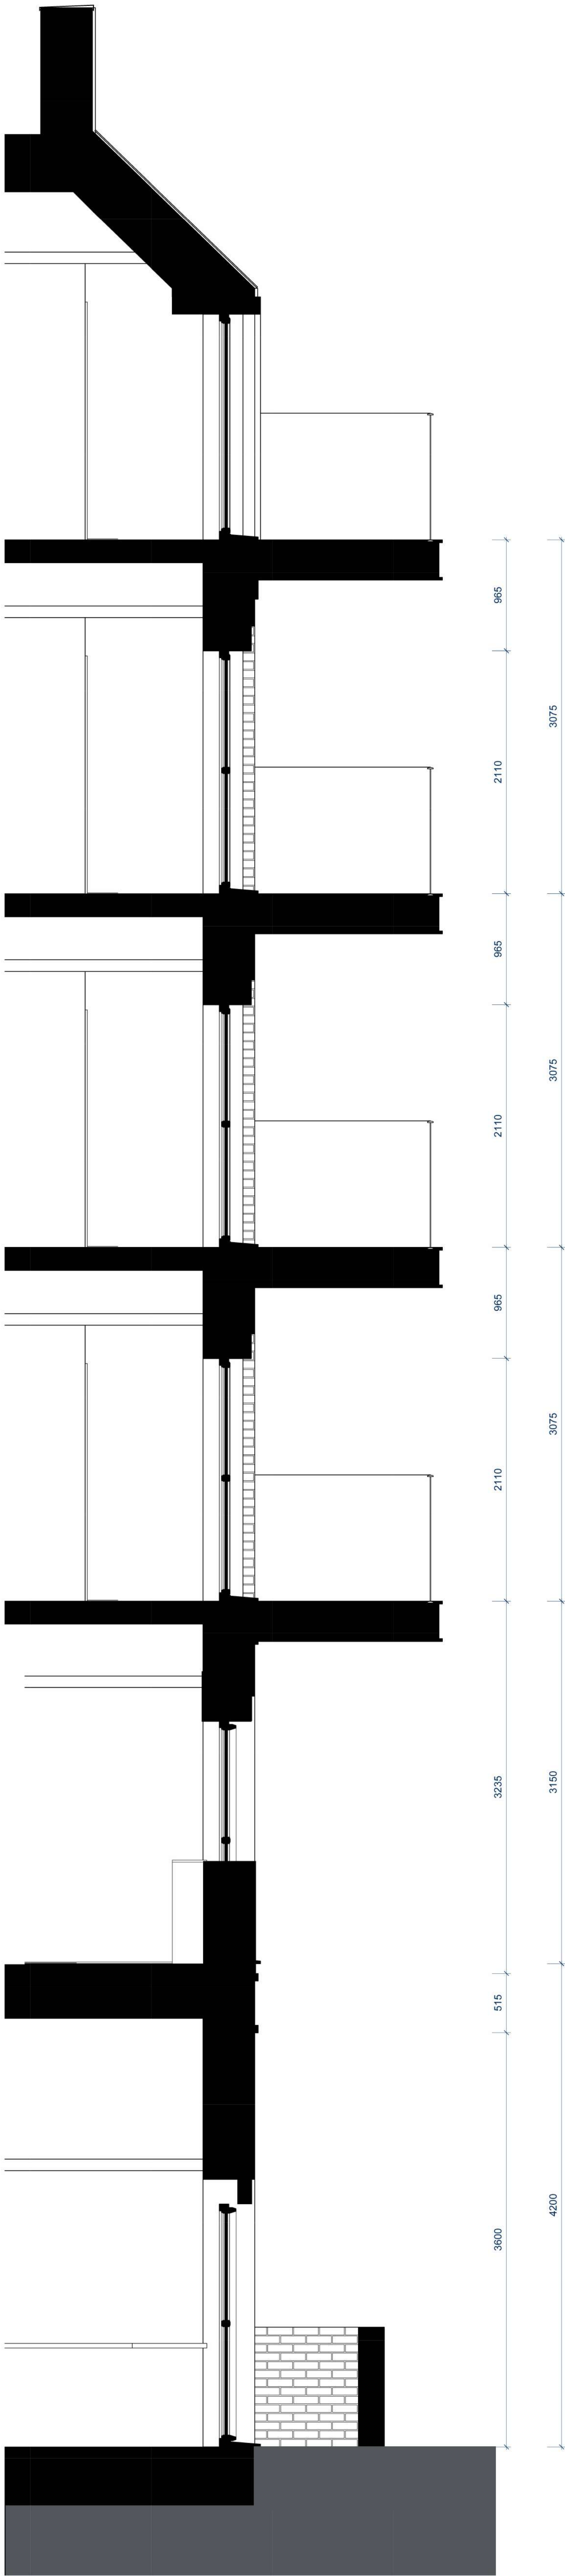

Section - C Bay Elevation -
Section 04 Lower

1 : 25



Block C -Bay Elevation 04 3D