

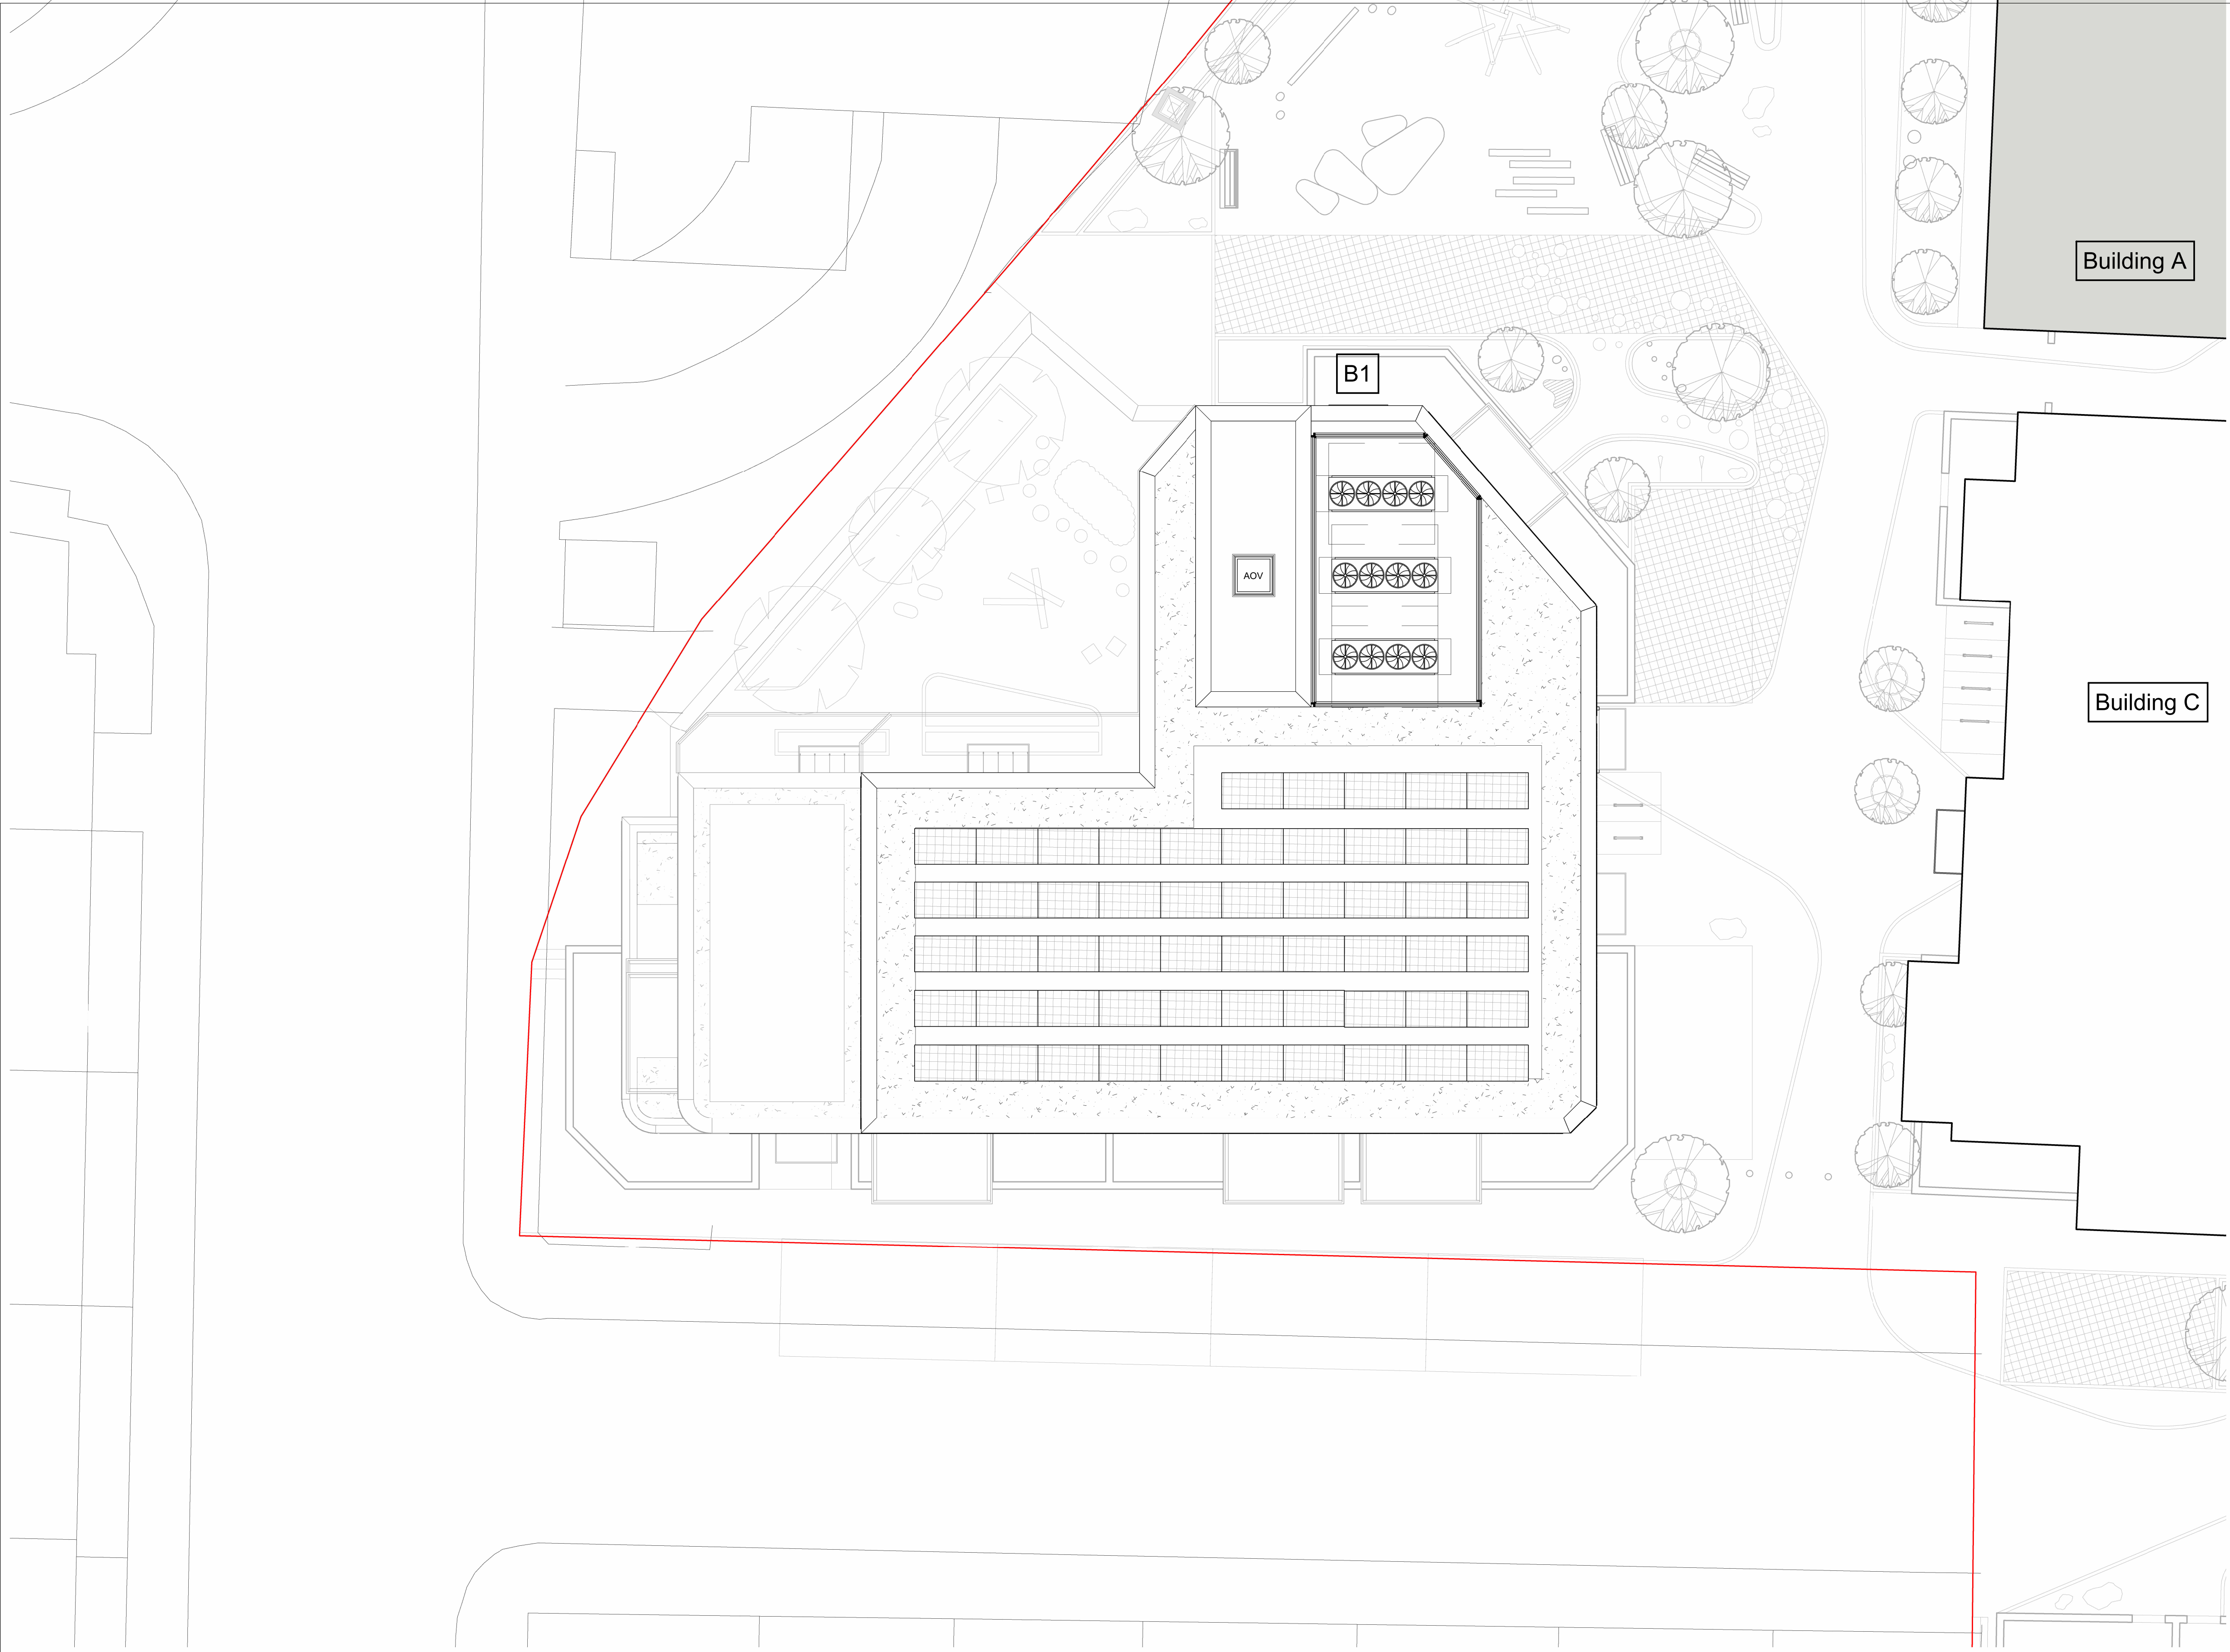


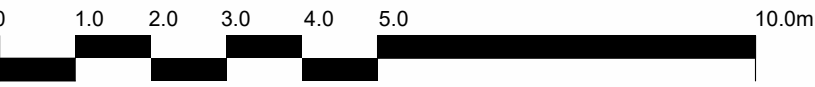

Key Plan

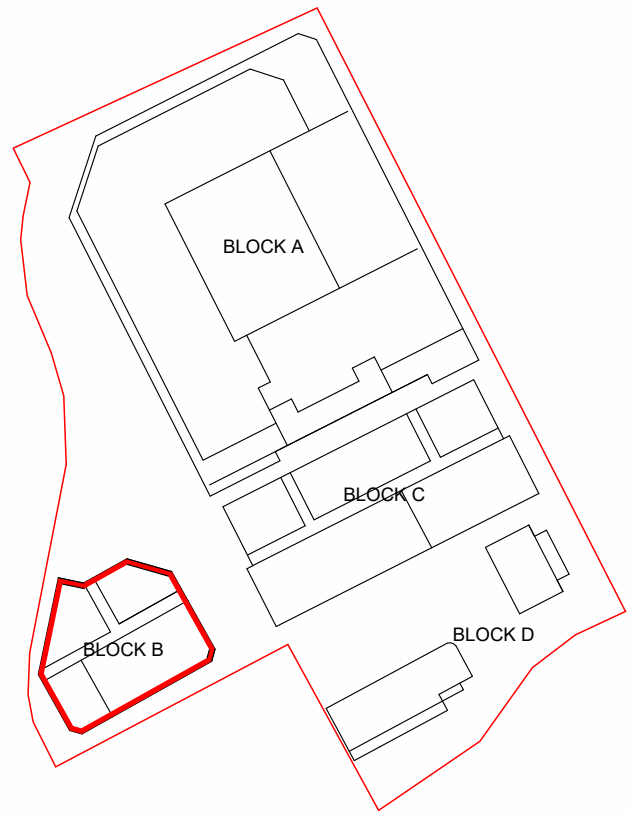

The copyright of this drawing is vested with Corstorphine & Wright Ltd and must not be copied or reproduced without the consent of the company.

P-00 Issued for Planning Submission

16/02/24 DS AB

Rev. Description

Date

Draw. Chk.

Client:
TRI 7 (& Fusion)

Project:
Lordship Lane, Wood Green, London

Drawing Title:
Block B-Proposed Level 06

Drawing Status:
PLANNING

Corstorphine & Wright

Stourbridge Studio
The Old Library, Hagley Road, Stourbridge, West Midlands, DY8 1QH
01354 909 850

corstorphine-wright.com

Drawing No.
21820-0176

Revision
P-00

Drawn
DS

Checked
AB

Paper Size
A1

Scale
1 : 100

Date
Sep 2023