




Elevation - B Bay Elevation 04
Lower

1 : 25



Plan - B Bay Elevation 04 Lower

1 : 25

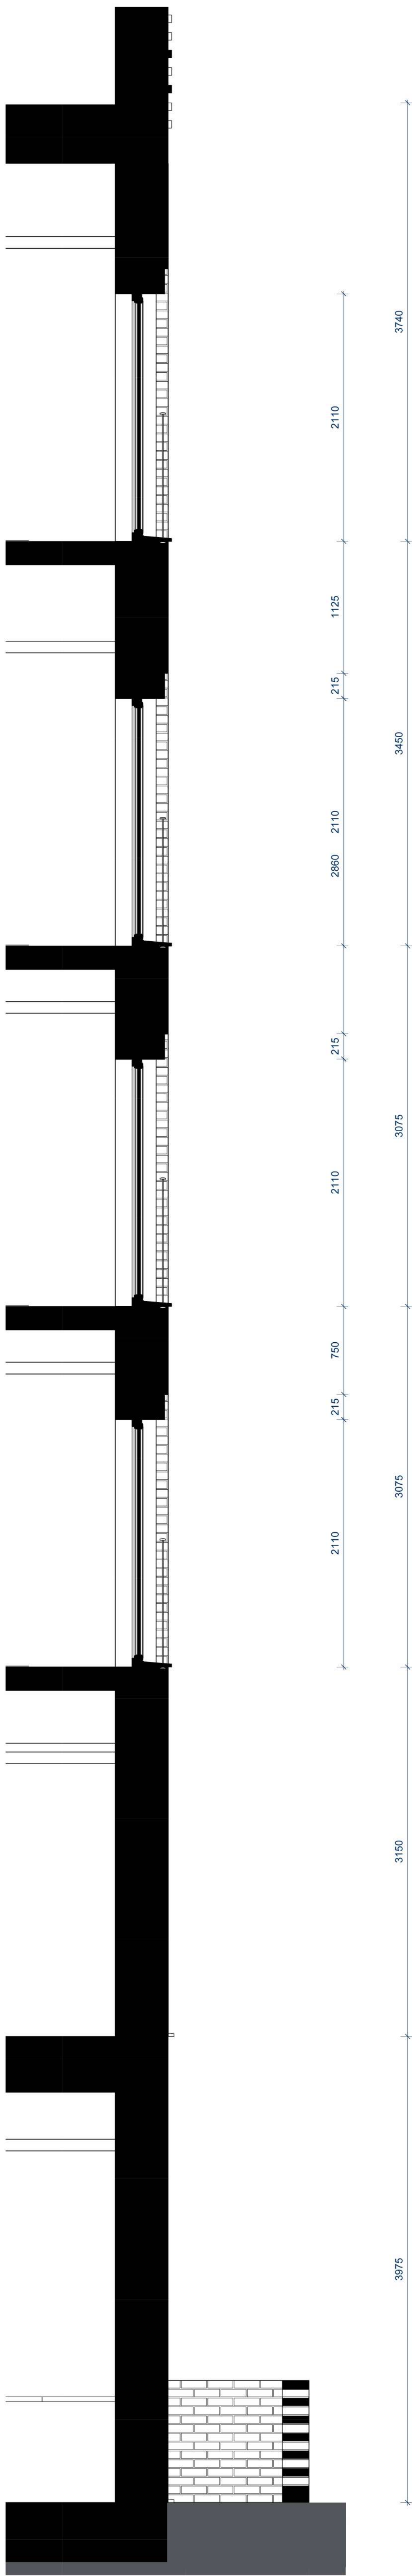

Section - B Bay Elevation -
Section 04 Lower

1 : 25



Block B - Bay Elevation 04 3D