


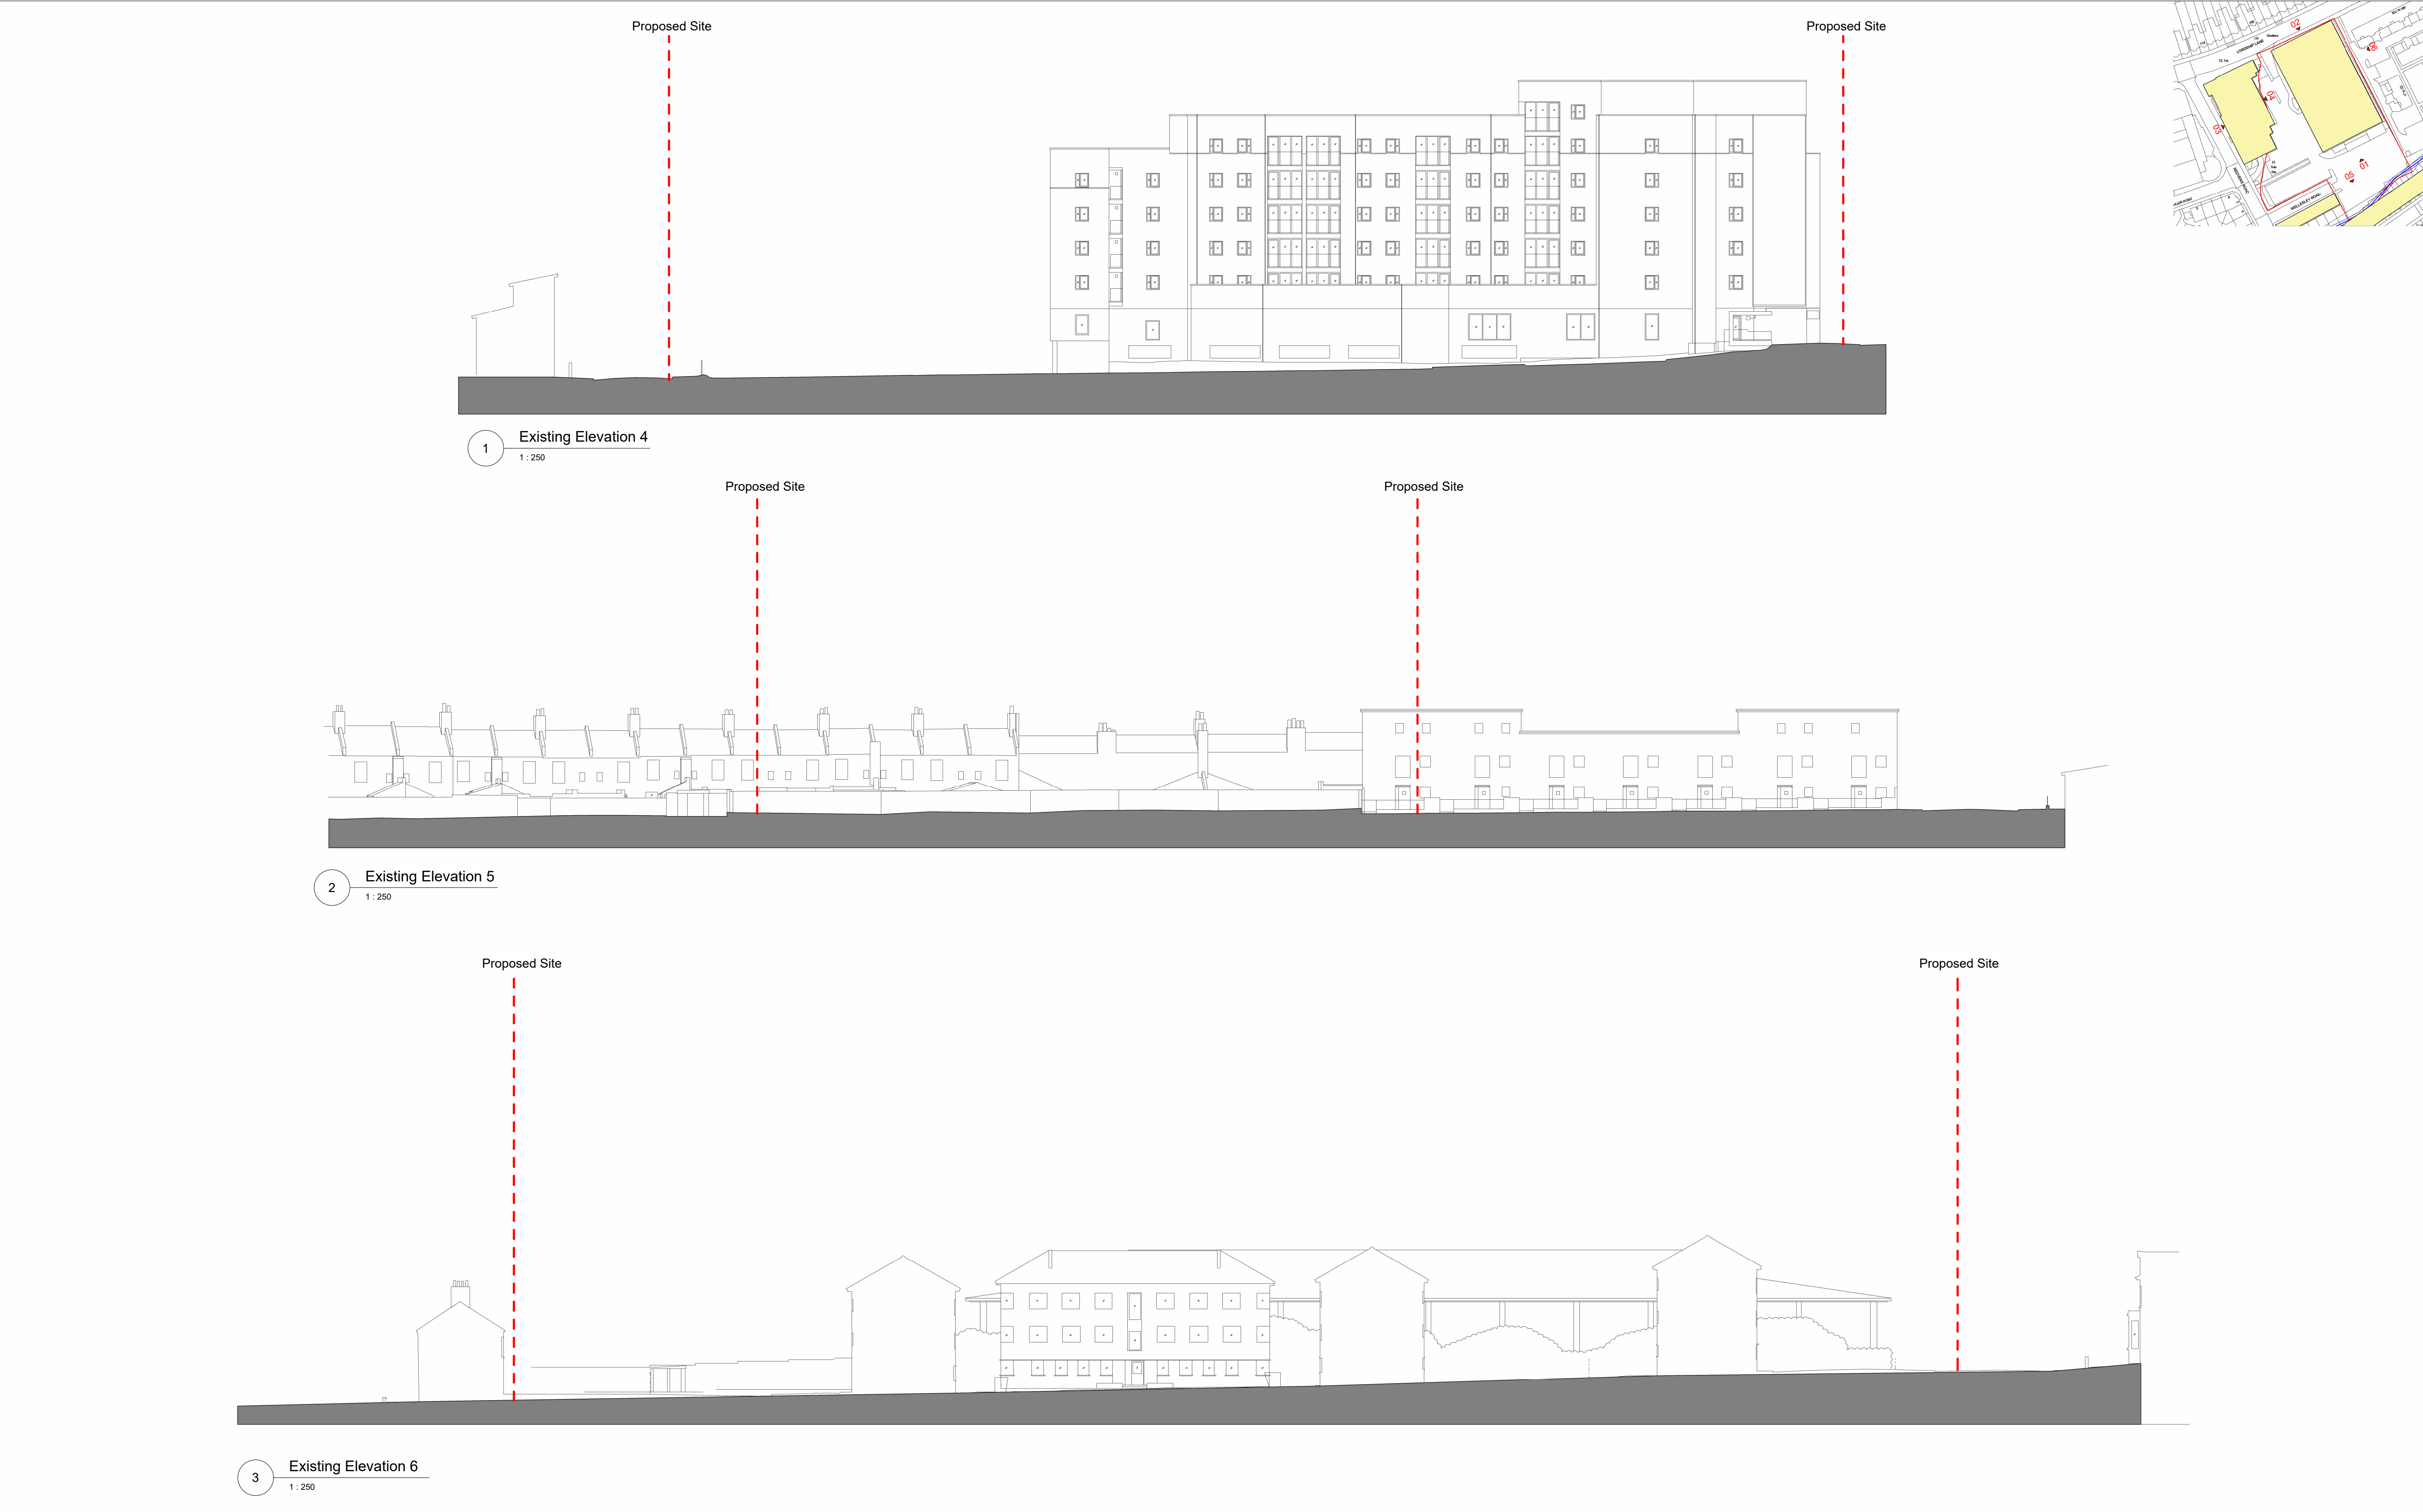



The copyright of this drawing is vested with Corstorphine & Wright Ltd and must not be copied or reproduced without the consent of the company.

16/02/24	DS	AB
Date	Draw	Chk

Client:
TRI 7 (& Fusion)

Project:
Lordship Lane, Wood Green, London

Drawing Title:
Existing Street Elevations 02

Drawing Status:
PLANNING

Stourbridge Studio
The Old Library, Hagley Road, Stourbridge, West Midlands, DY8 1QH
01354 909 850
corstorphine-wright.com

Drawing No. 21820-0106			Revision P-00	
Drawn DS	Checked AB	Paper Size A1	Scale As indicated	Date Feb 2024