
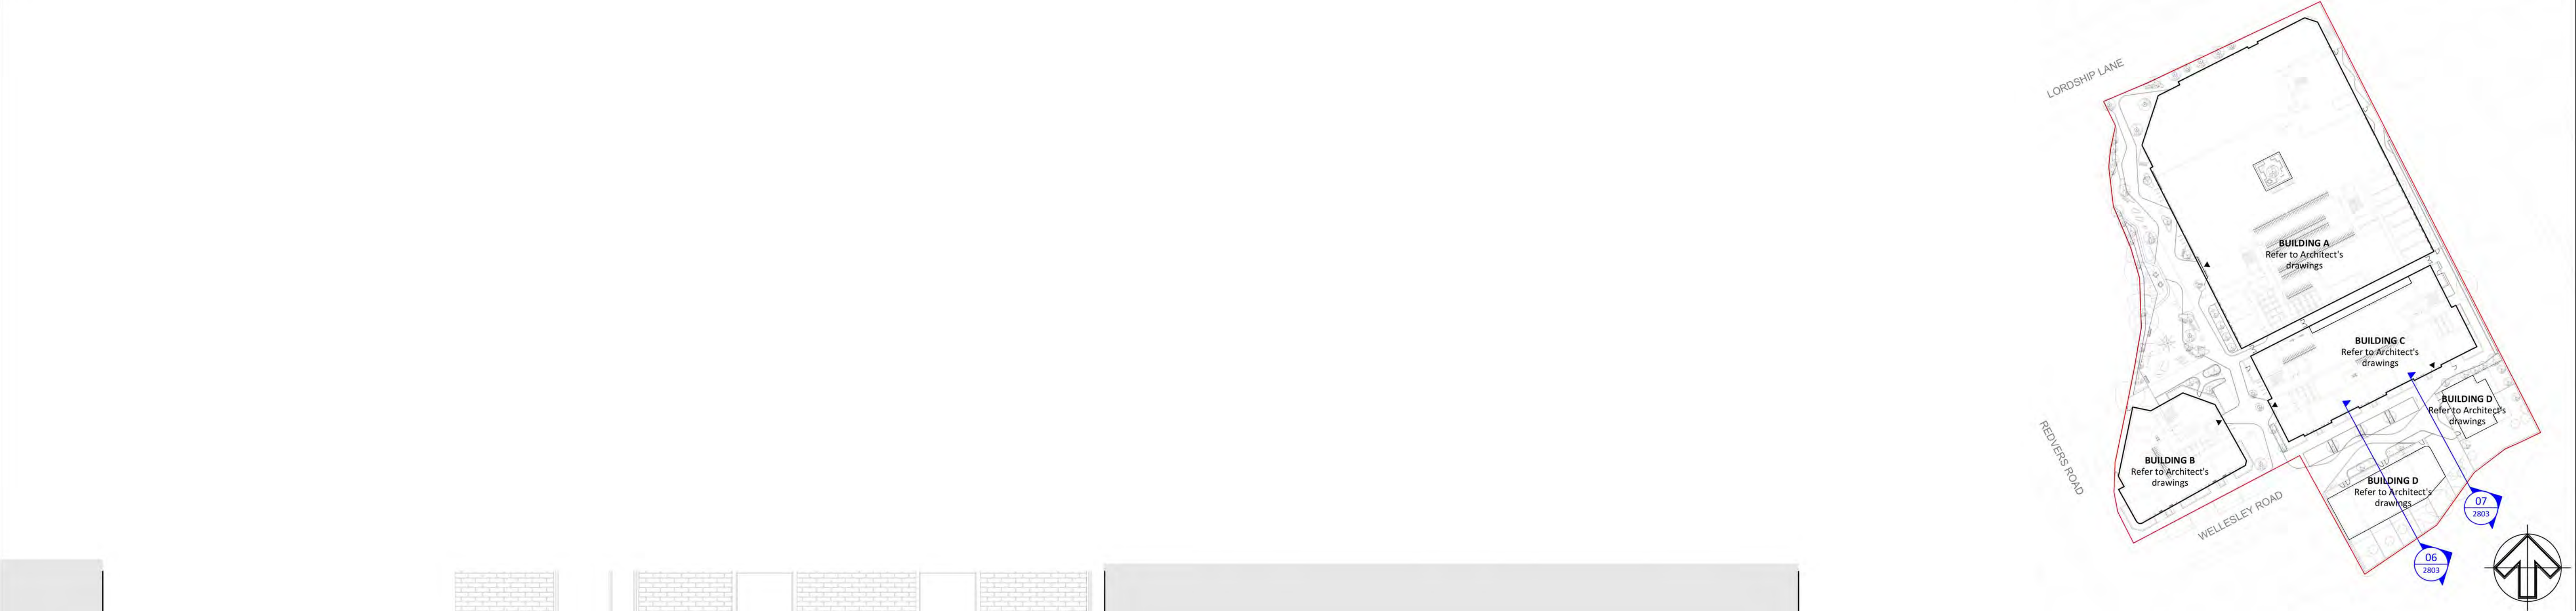


06 SECTION E-E
Section
Scale 1:50

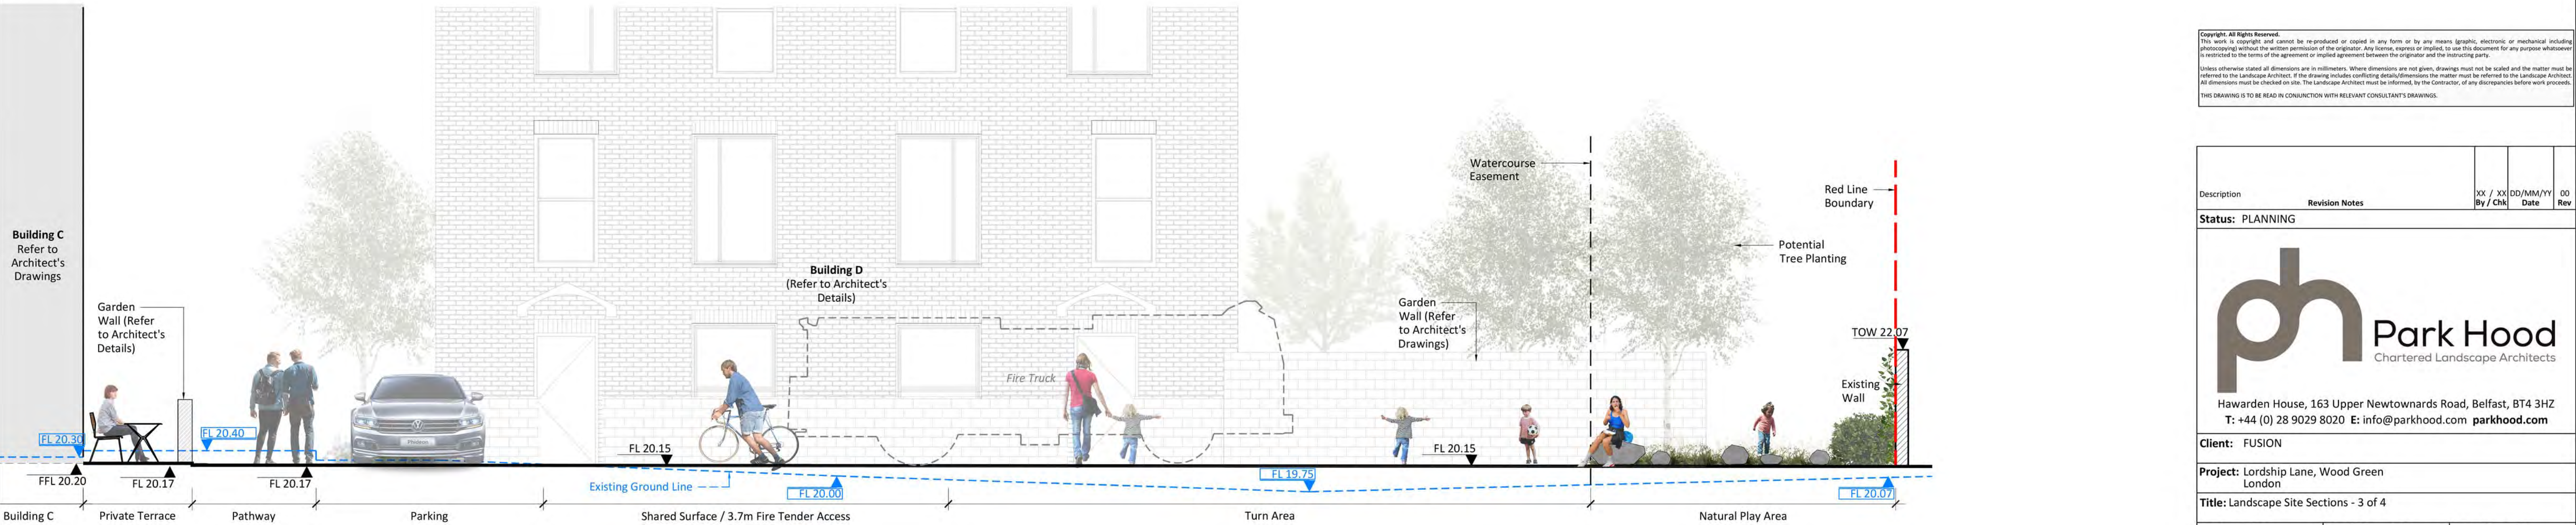

07 SECTION F-F
Section
Scale 1:50

Copyright, All Rights Reserved.
This work is copyright and cannot be reproduced or copied in any form or by any means (graphic, electronic or mechanical including photocopying) without the written permission of the originator. Any license, express or implied, to use this document for any purpose whatsoever is restricted to the terms of the agreement or implied agreement between the originator and the instructing party.
Unless otherwise stated all dimensions are in millimeters. Where dimensions are not given, drawings must not be scaled and the matter must be referred to the Landscape Architect. If the drawing includes conflicting details/dimensions the matter must be referred to the Landscape Architect. All dimensions must be checked on site. The Landscape Architect must be referred, by the Contractor, of any discrepancies before work proceeds.
THIS DRAWING IS TO BE READ IN CONJUNCTION WITH RELEVANT CONSULTANT'S DRAWINGS.

Description	Revision Notes	XX / XX	DD/MM/YY	00
By / Chk	Date	Rev		
Status: PLANNING				
 Park Hood Chartered Landscape Architects				
Hawarden House, 163 Upper Newtownards Road, Belfast, BT4 3HZ T: +44 (0) 28 9029 8020 E: info@parkhood.com parkhood.com				
Client: FUSION				
Project: Lordship Lane, Wood Green London				
Title: Landscape Site Sections - 3 of 4				
Job No: 7962		Scale@A1 1:50		Date: Nov 2023
Drawing Number				
Project	Originator	Volume	Level	Type
7962	PHL	SW	00	DR
				Role
				Number
				Revision
				00