


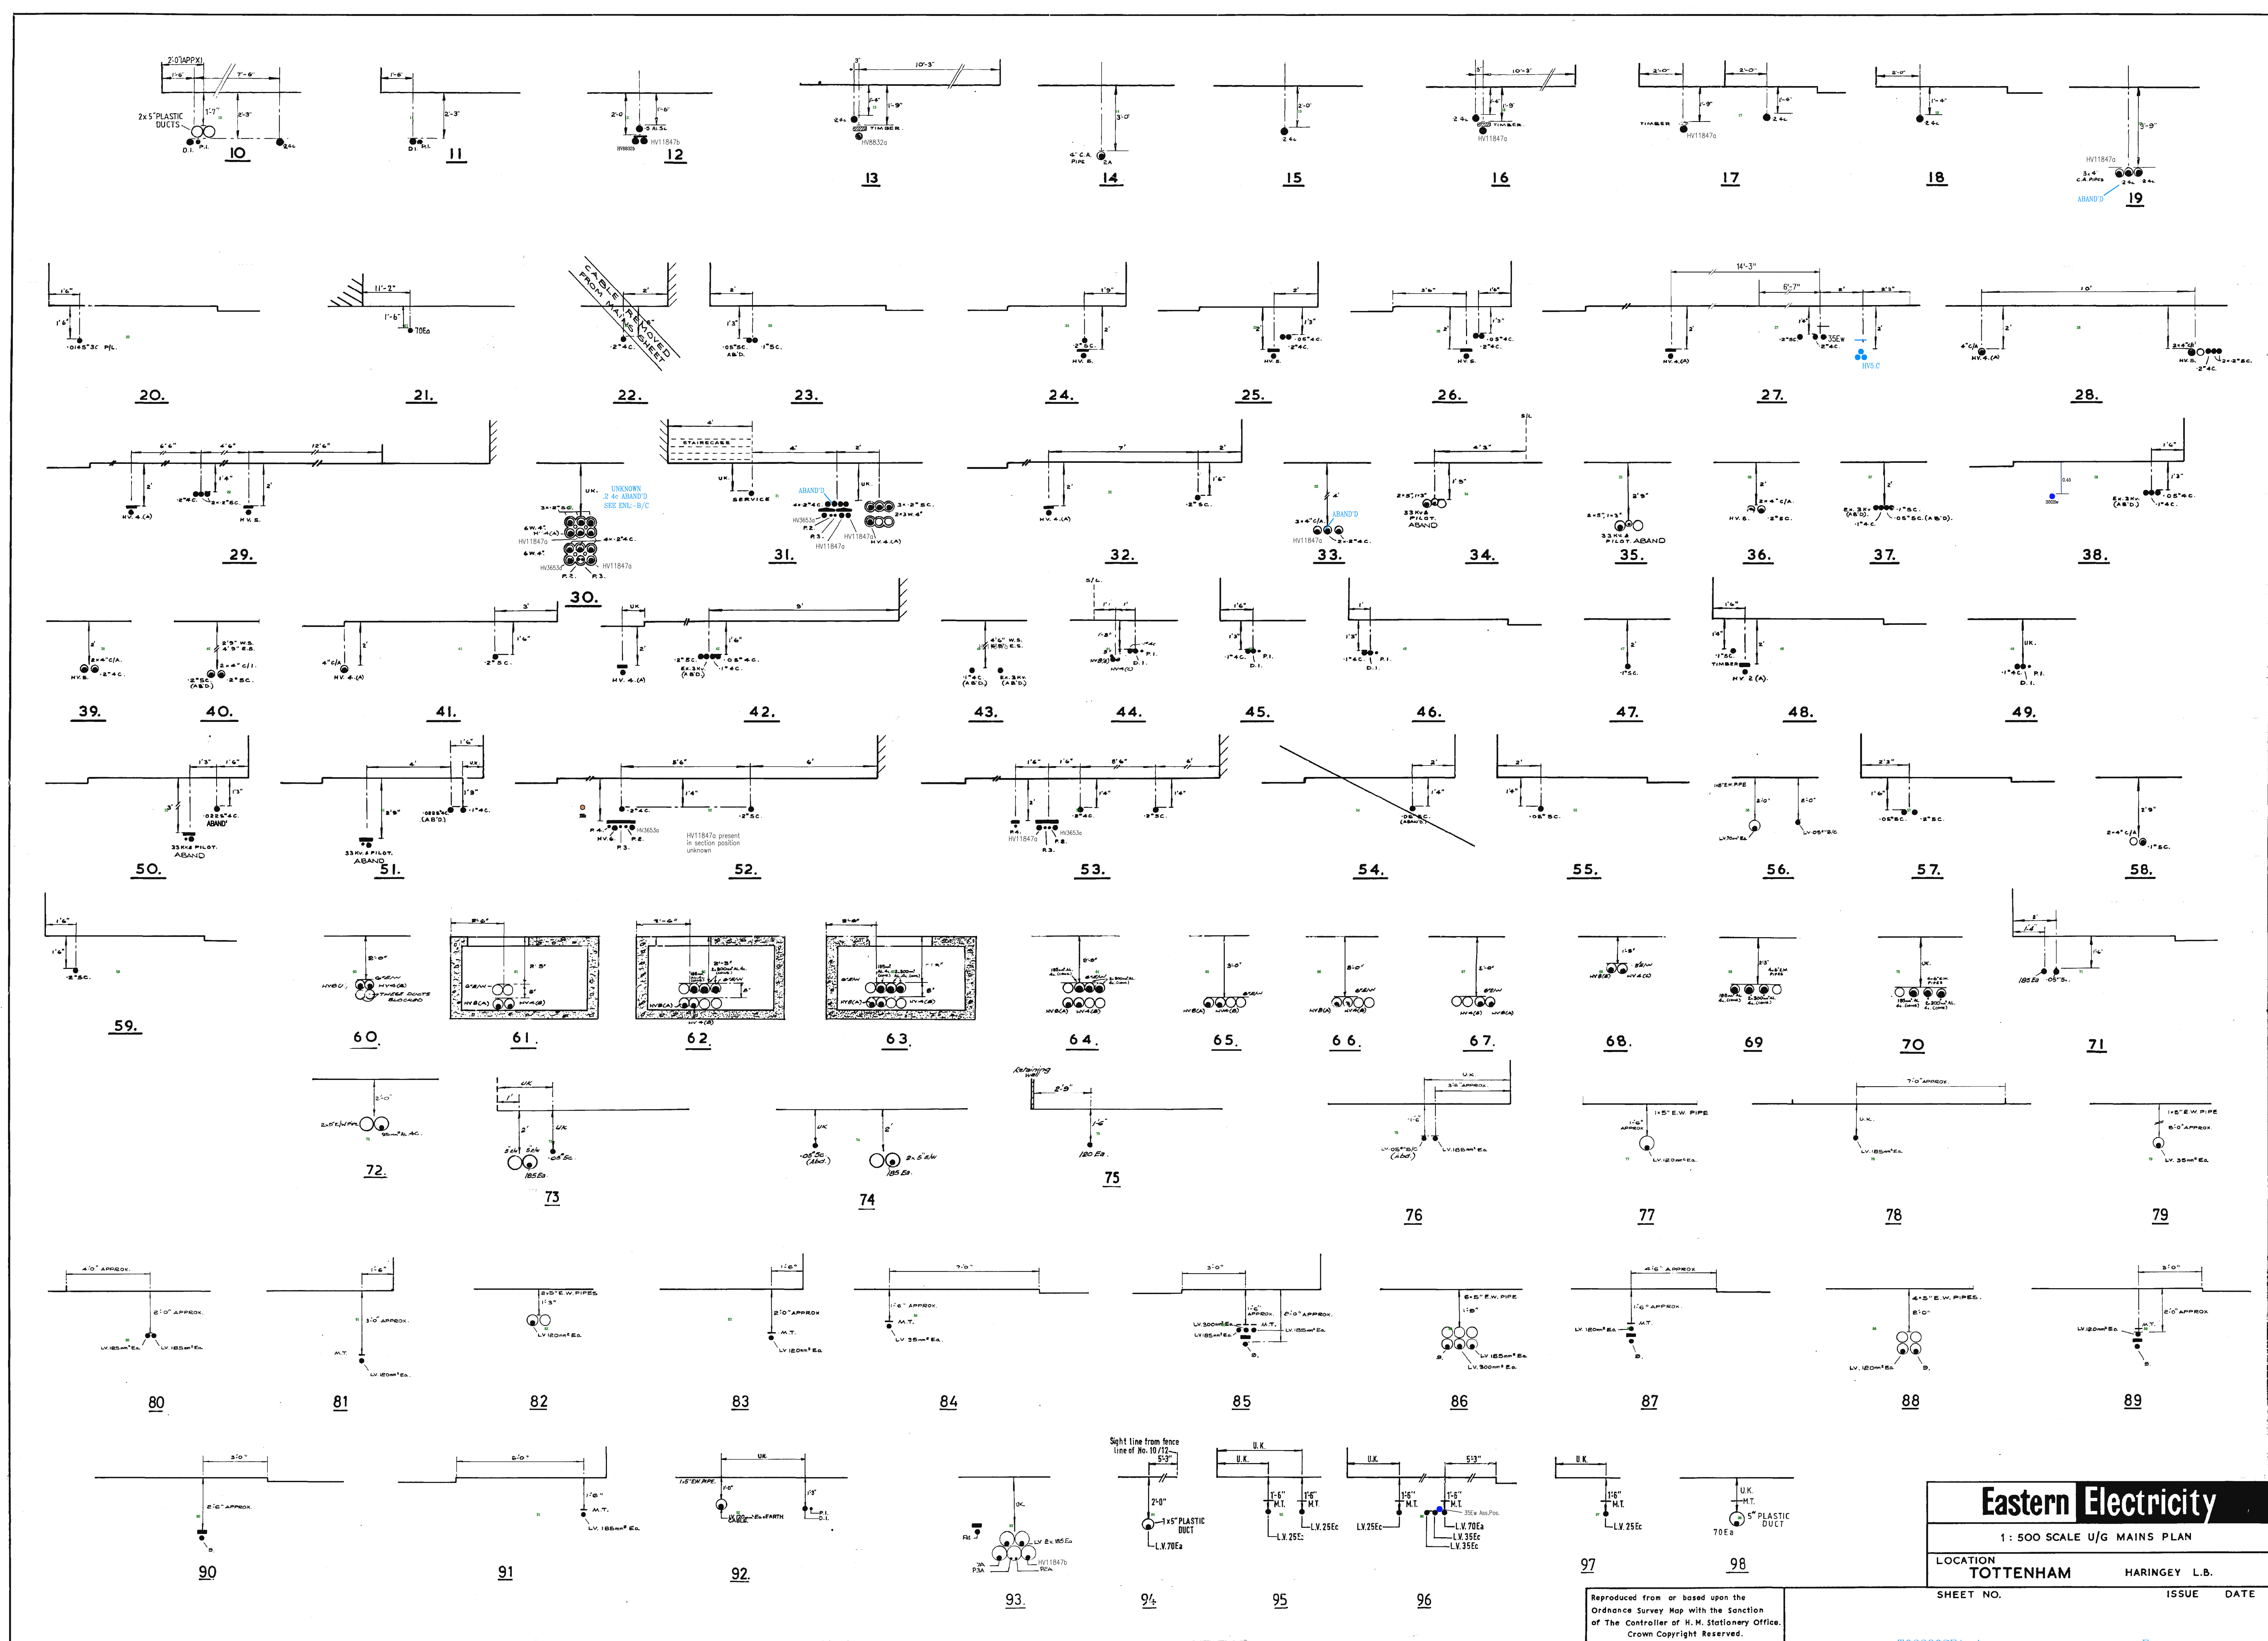

S2




eastern electricity	
SCALE	1/8 TO 1 FT
LOCATION	TOTTENHAM L.B. HARINGEY
SHEET NO.	TQ 3389 SEA/2
ISSUE	DATE


REPRODUCED FROM OR BASED UPON THE ORDNANCE SURVEY MAP WITH THE PERMISSION OF THE CONTROLLER OF HM STATIONERY OFFICE. CROWN COPYRIGHT RESERVED.

TQ3389SEA.s2

B 01-05-01

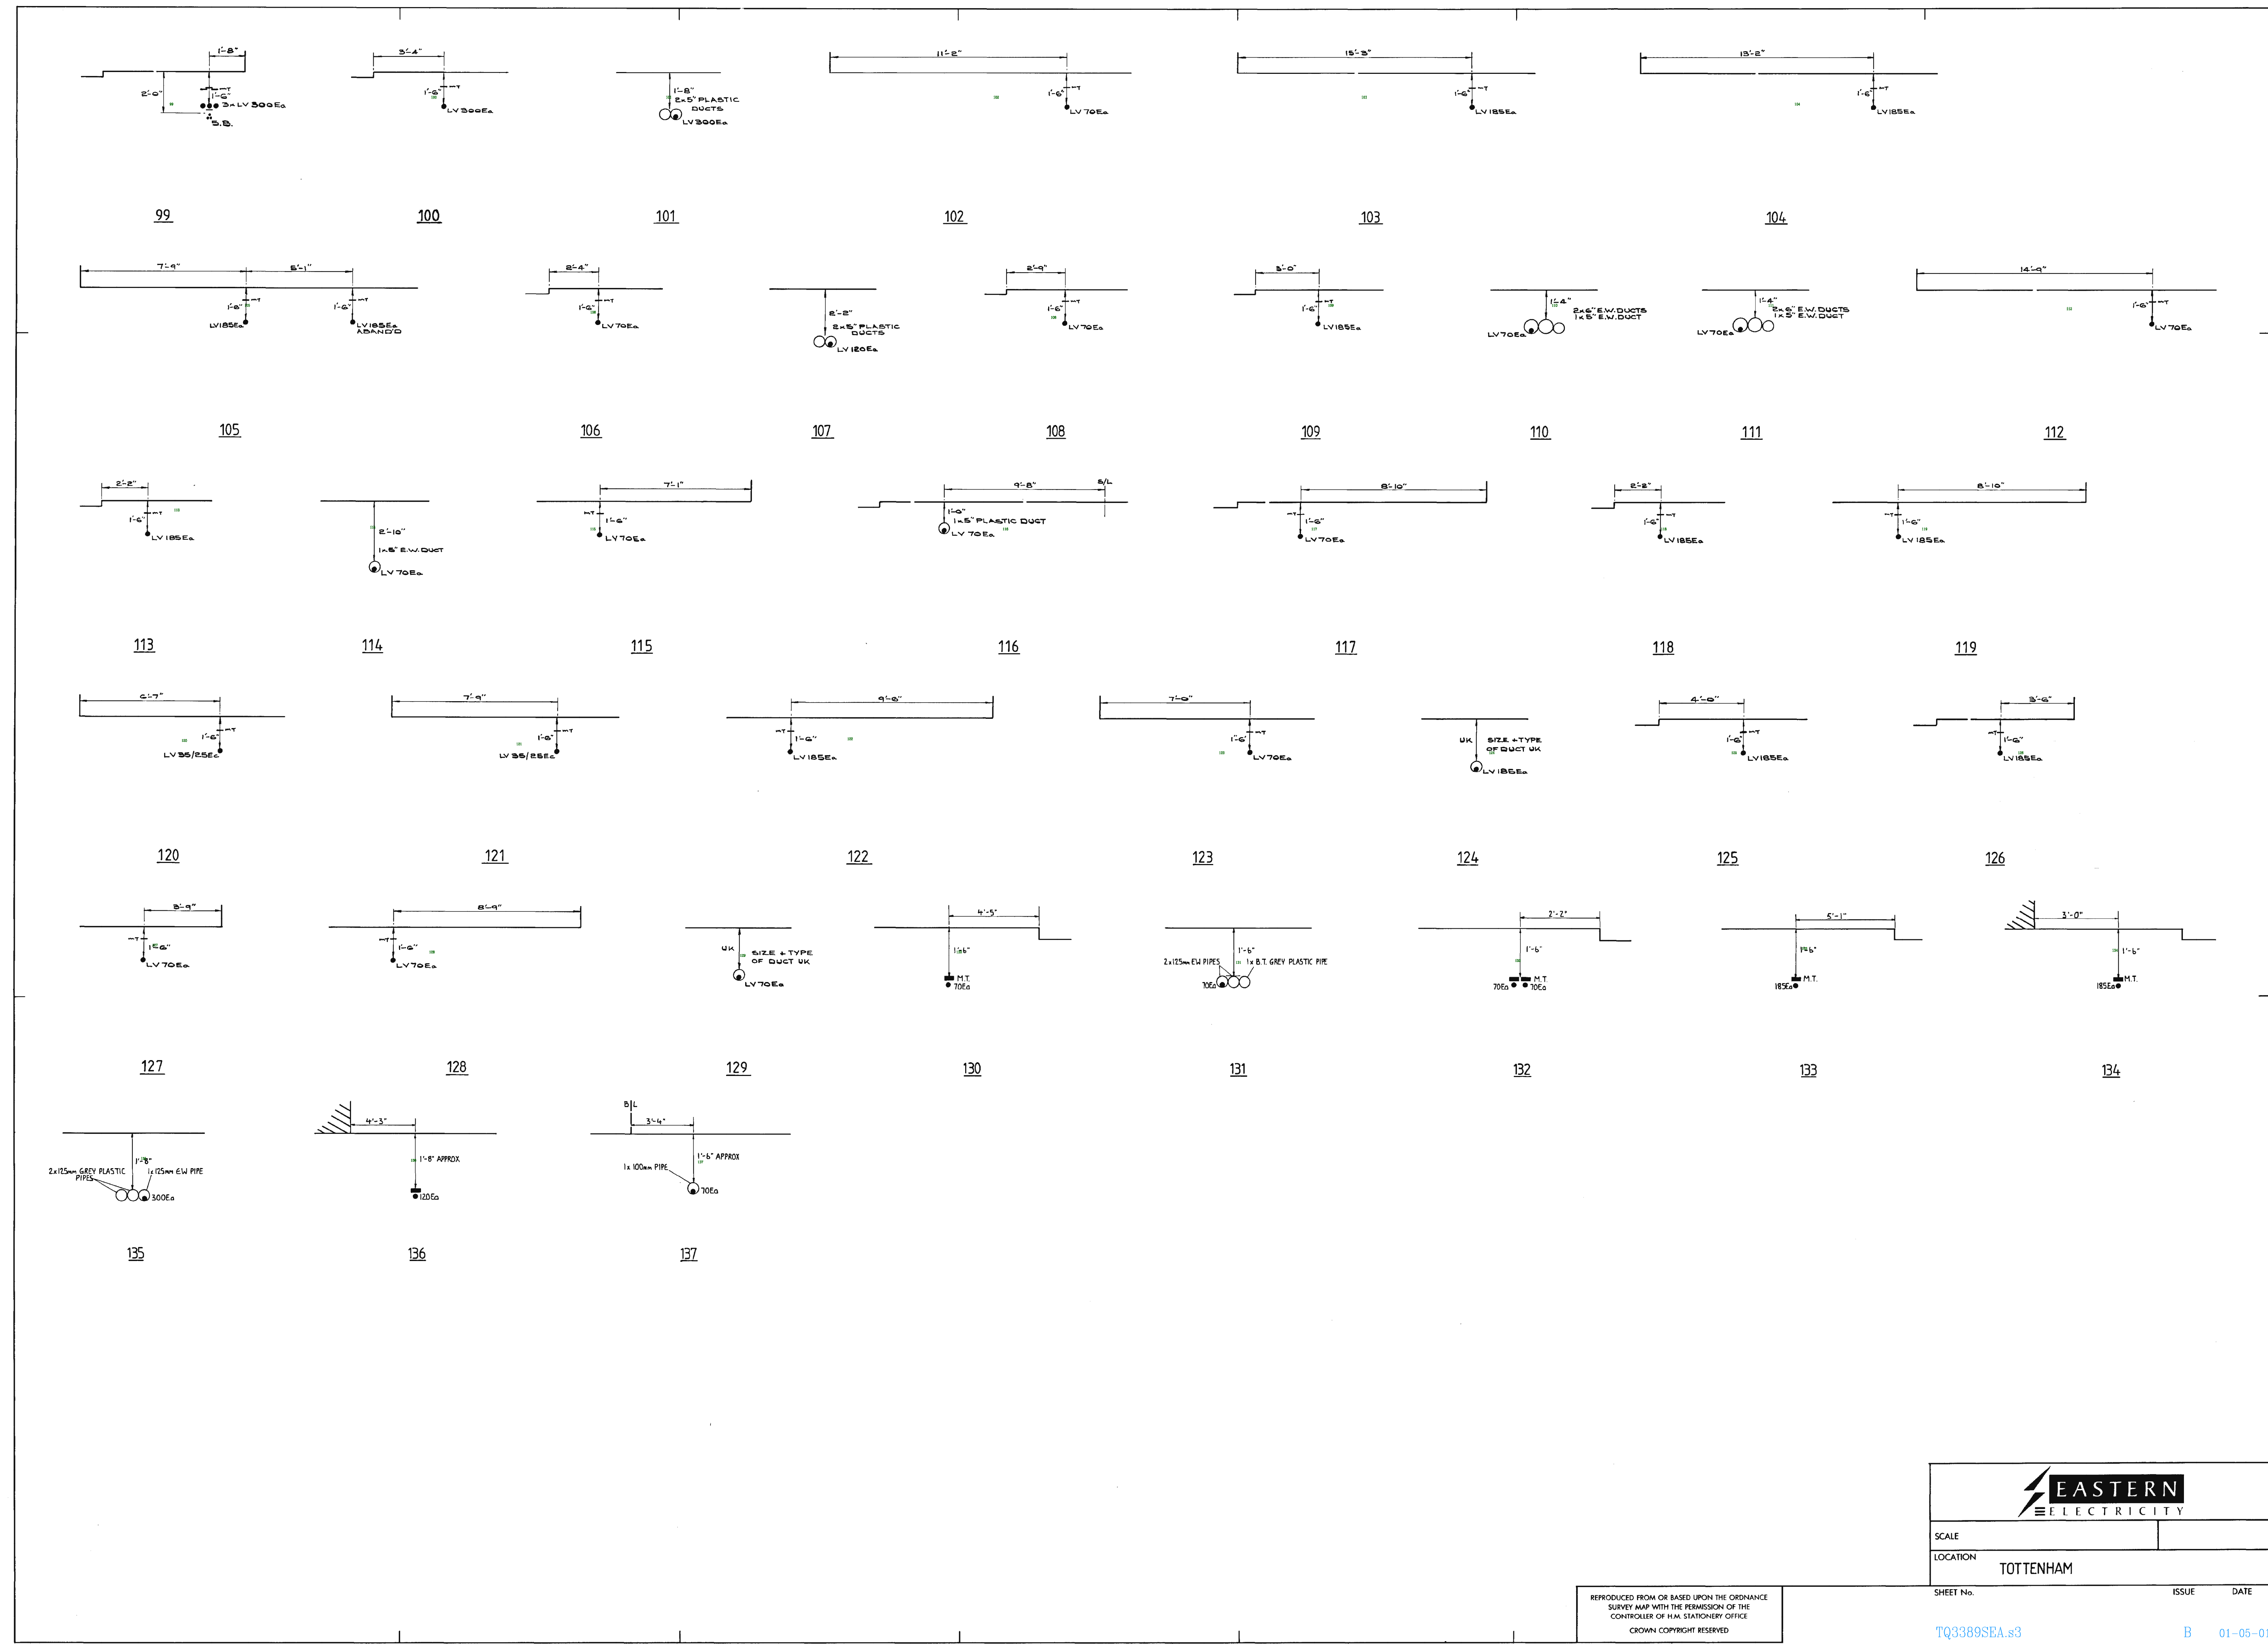


TQ3389SEB 1:500 LV

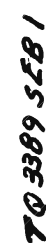

s1

TQ3389SEB.s1

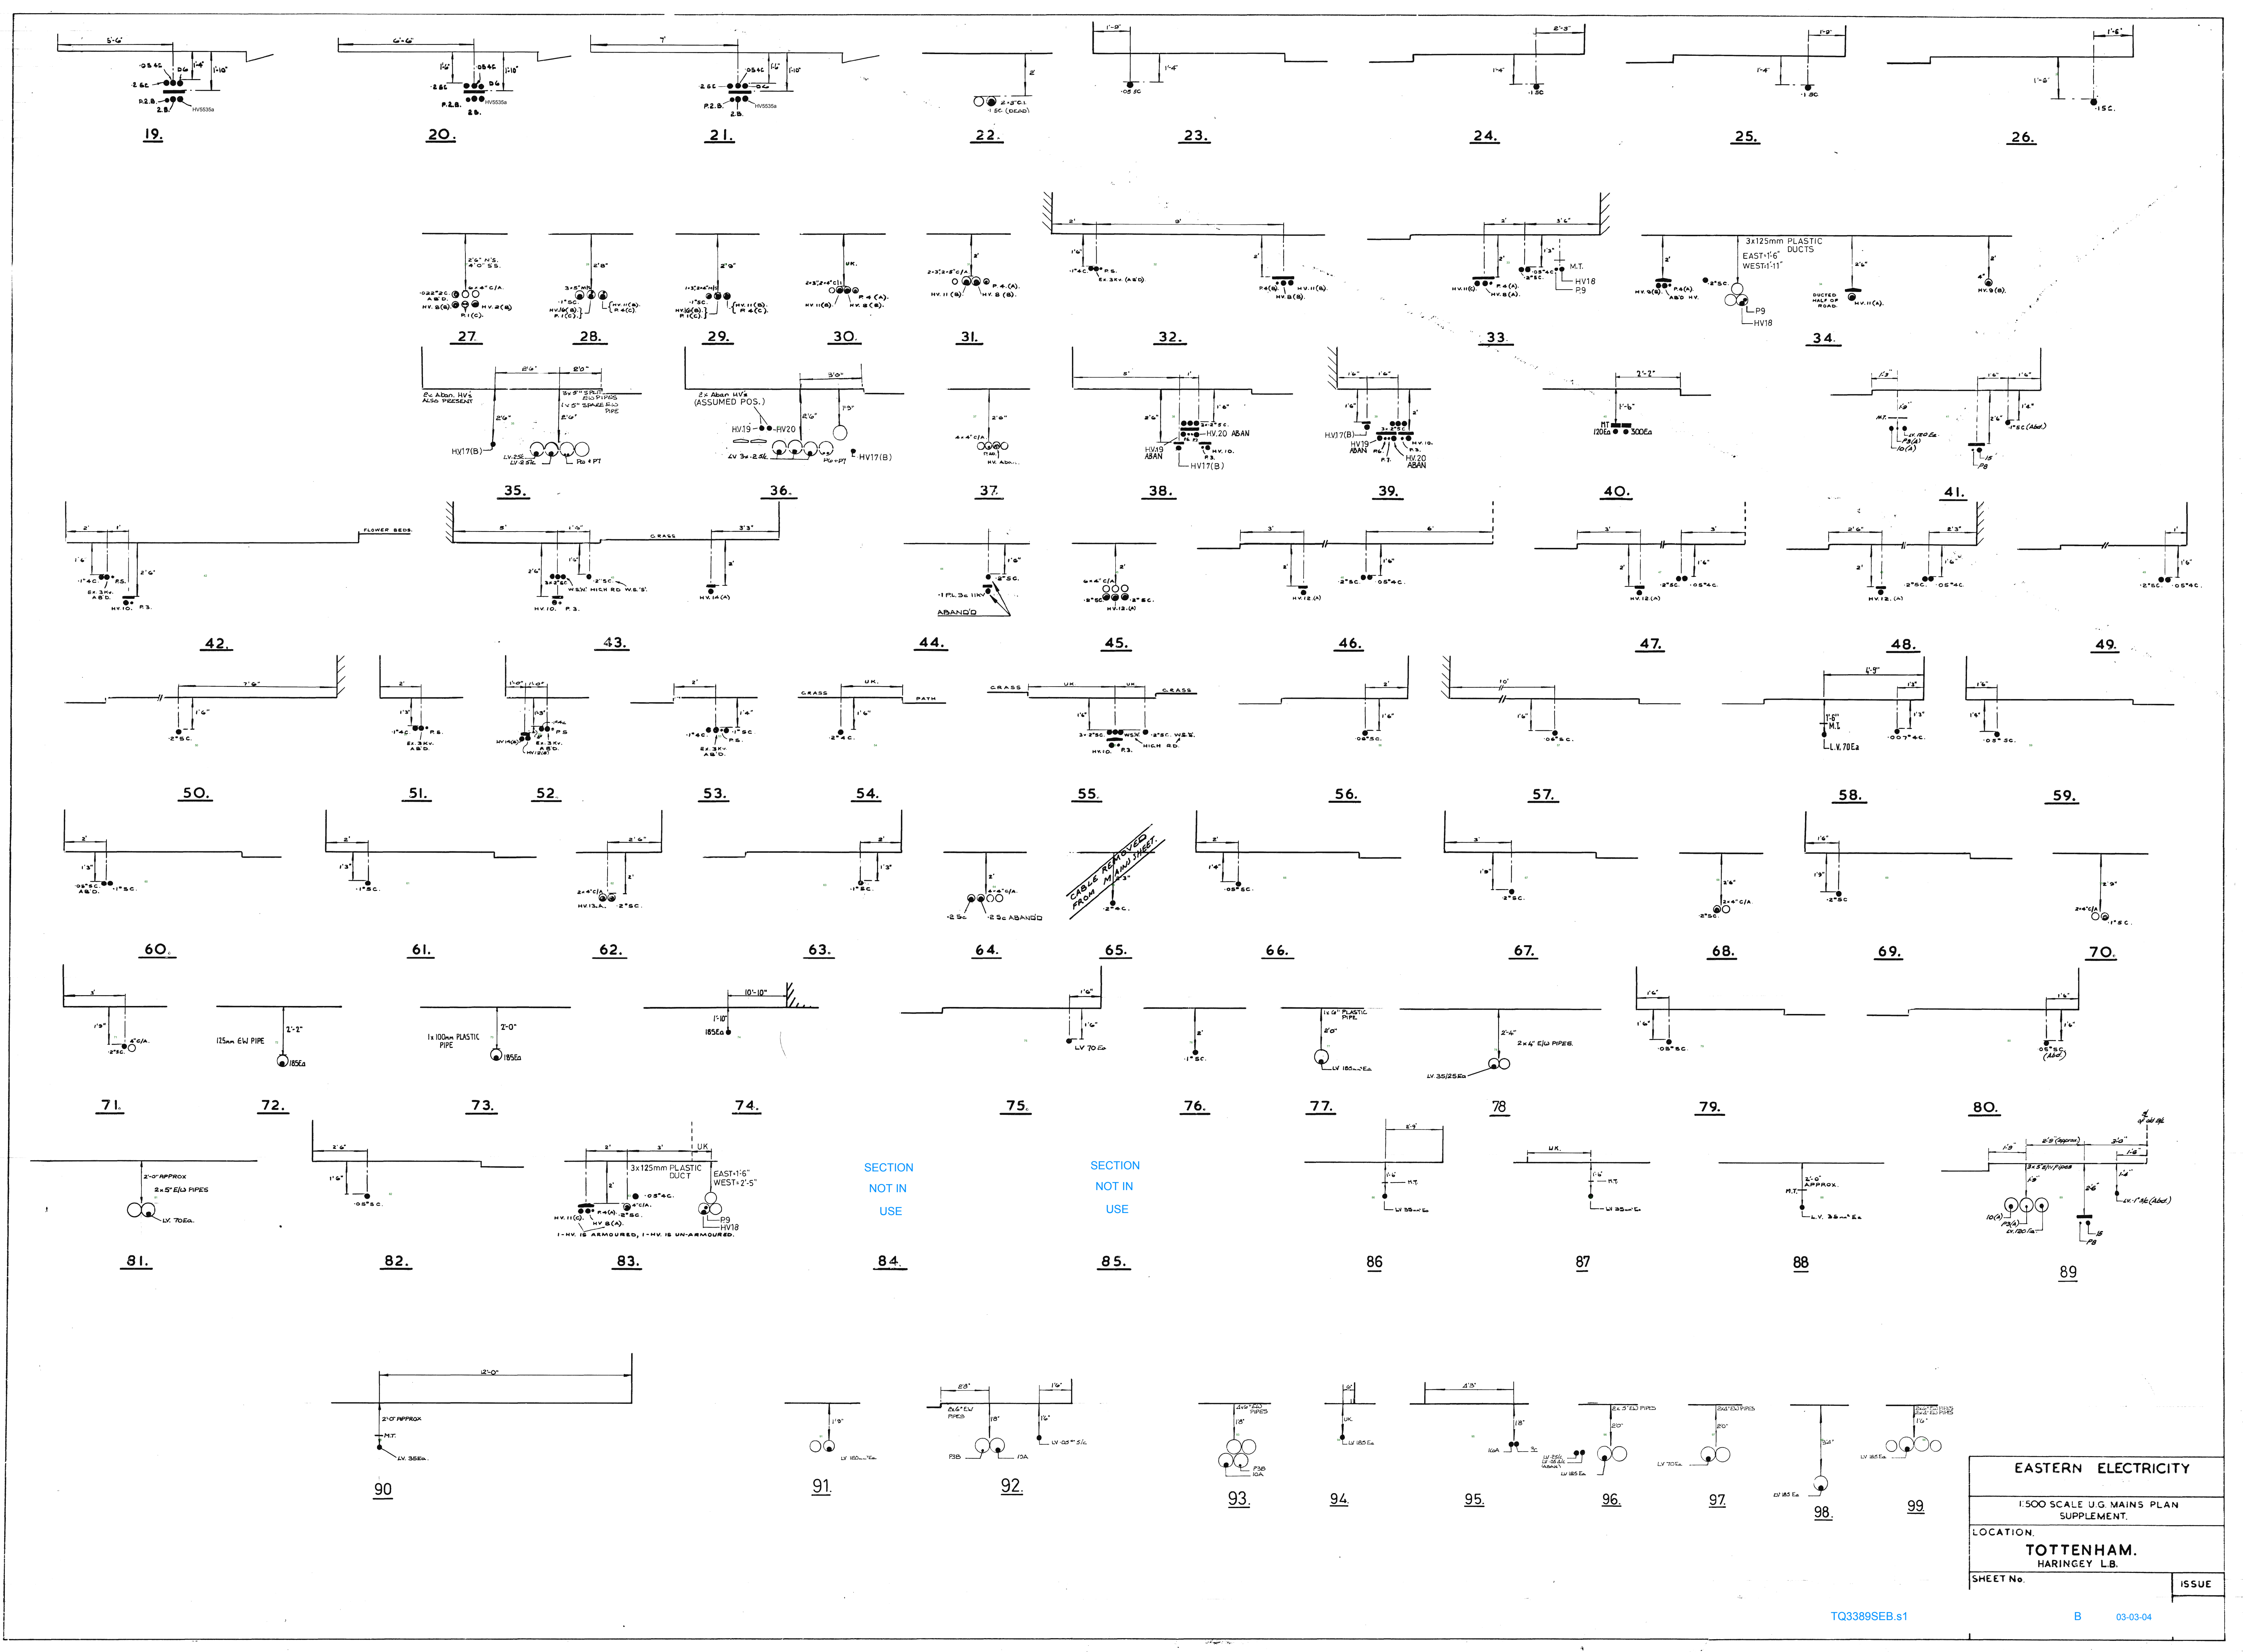

EASTERN ELECTRICITY	
1:500 SCALE U.G. MAINS PLAN SUPPLEMENT	
LOCATION	
TOTTENHAM.	
HARINGEY L.B.	
SHEET No.	ISSUE

TQ3389SEB.s1

B 03-03-04