



1 EXISTING ISOMETRIC

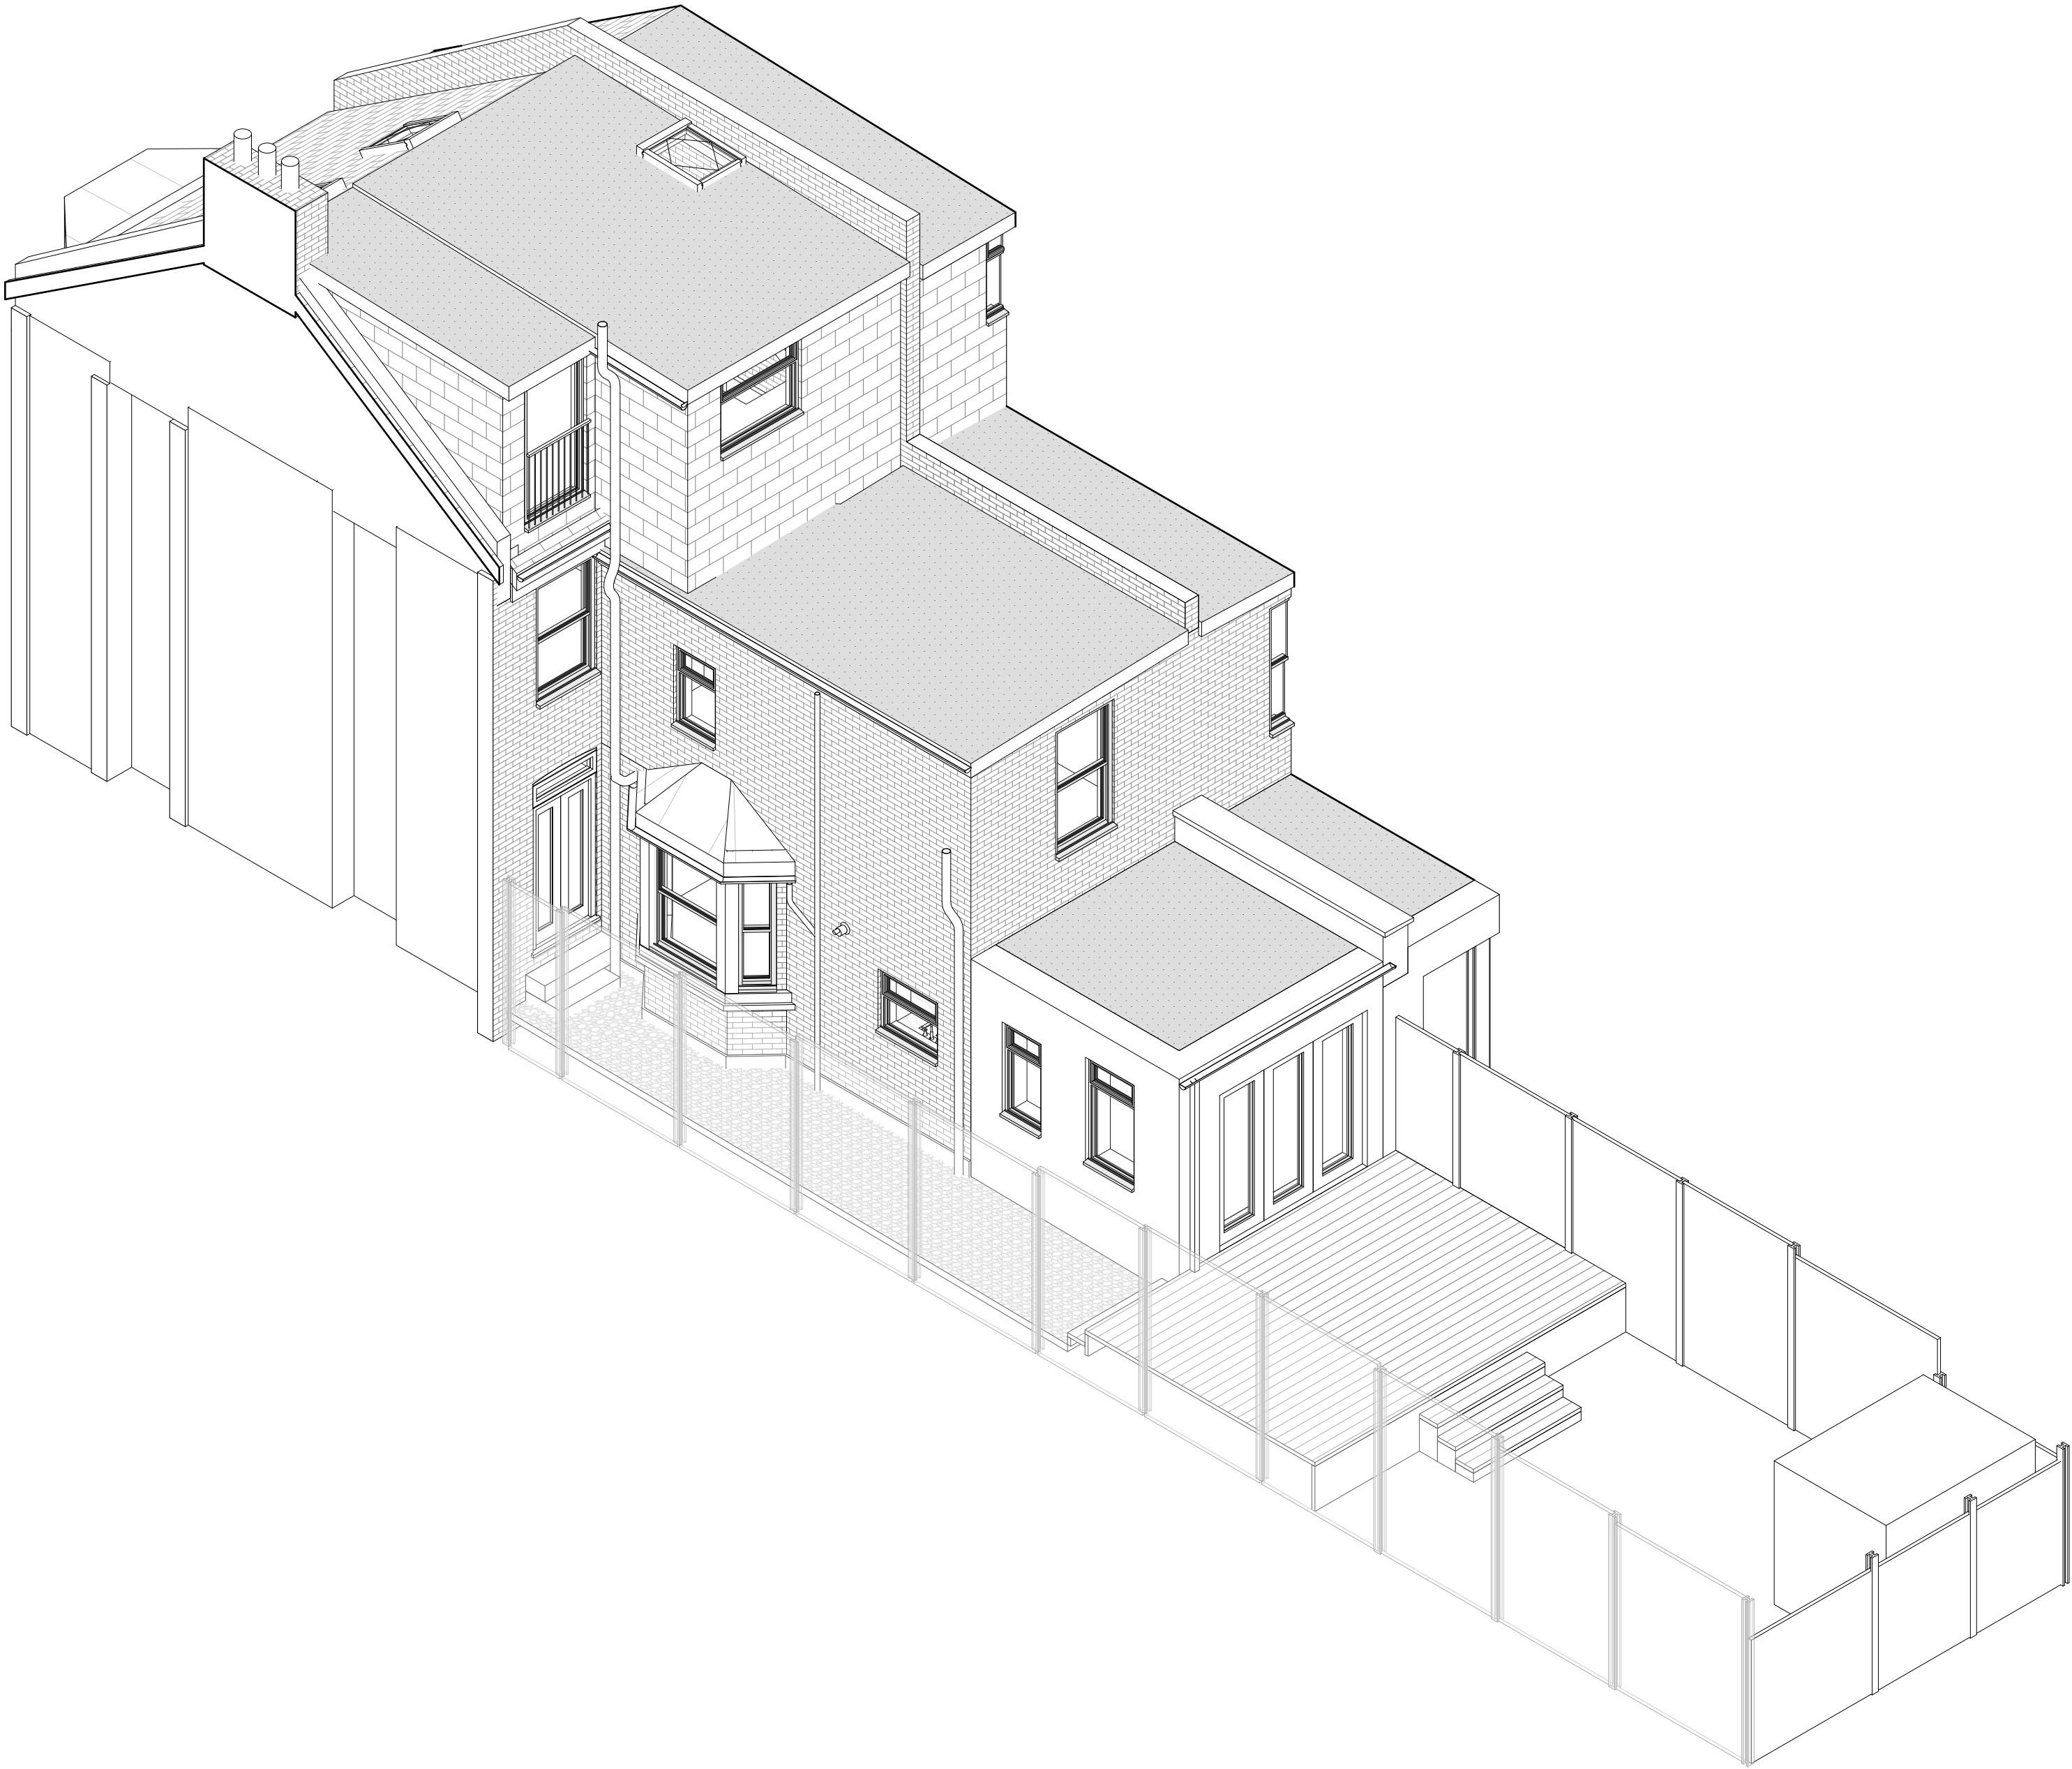

2 PROPOSED ISOMETRIC

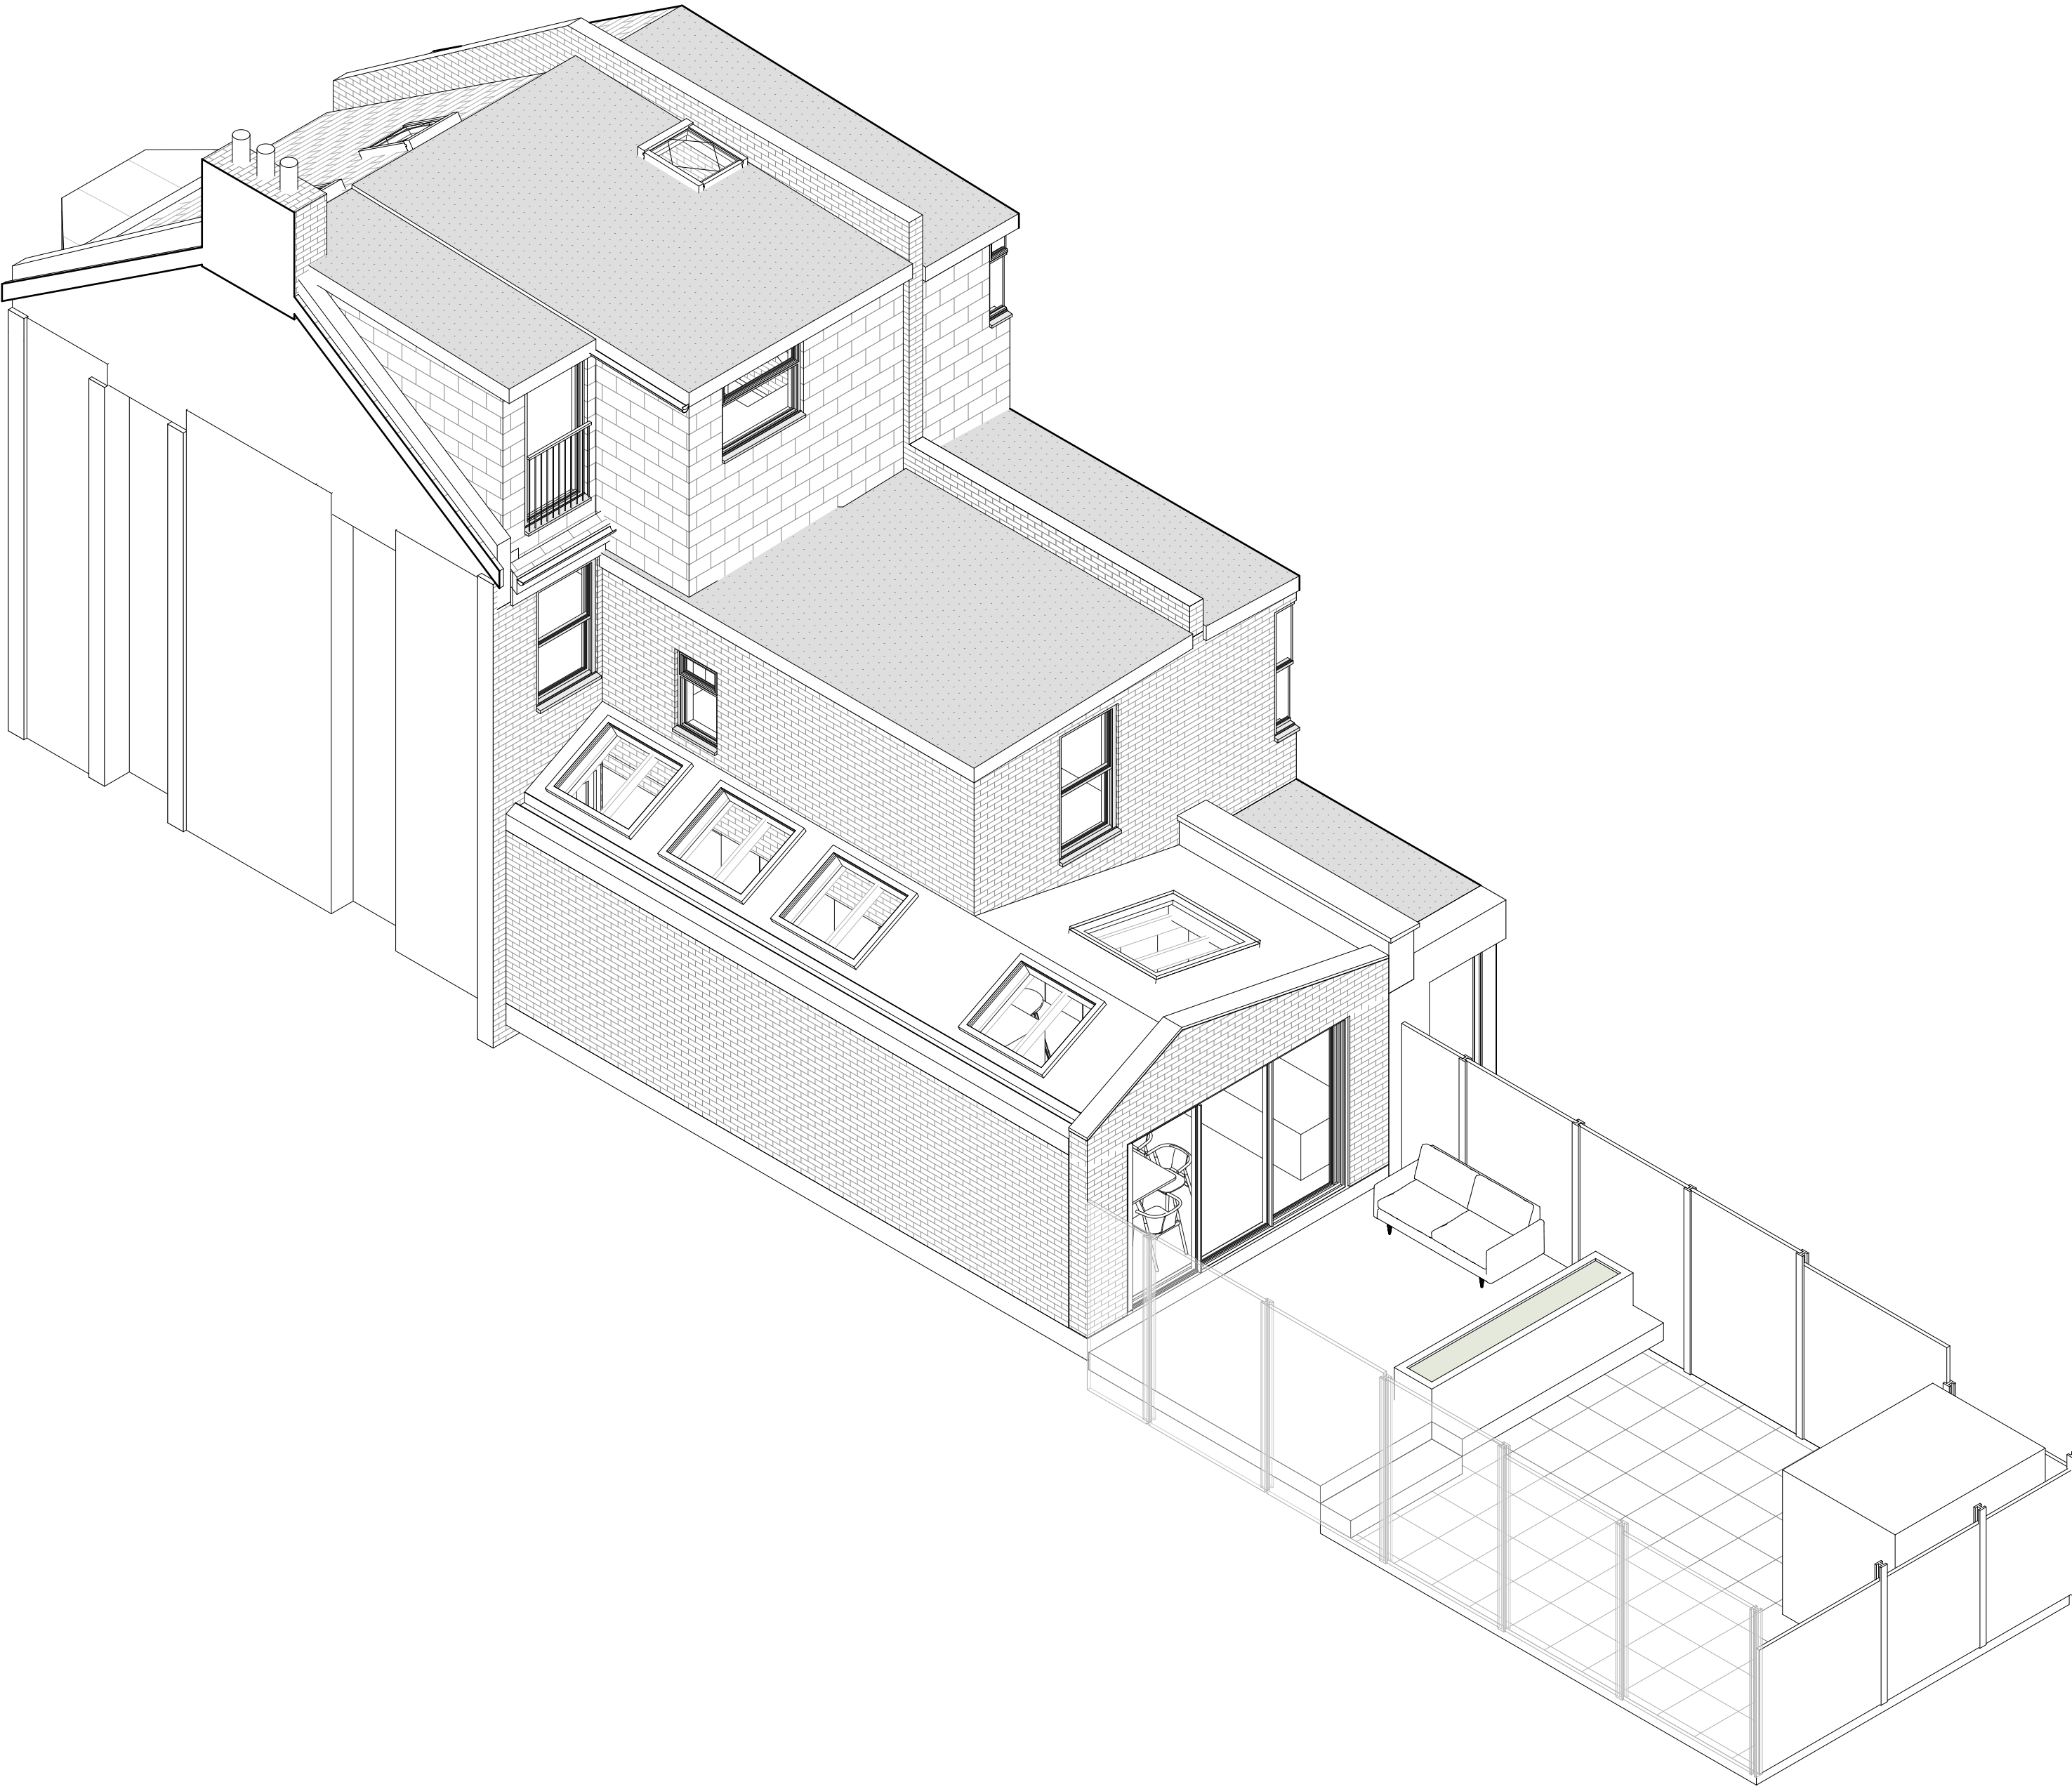

LINEWORKS

Drawings Notes:

This drawing is intended for the purpose indicated in the status box only. Scale from this drawing for planning purposes only. All site dimensions shown should be checked on site and discrepancies verified with the architect. This drawing must be read in conjunction with the relevant details and specifications shown.

Rev	Date	Note	CHKD
P1	23.02.24	FOR PLANNING	RH

Drawing Status:	FOR PLANNING
Drawing Title:	EXISTING AND PROPOSED ISOMETRICS
Client:	MR DANIEL WOODS

Drawing Reference:	1523 GA 800	P1
Project No.	Drawing Number	Revision
Scale @A1:	Drawn By: AK	Checked By: RH
Project Title:	72 FALKLAND ROAD	23.02.24