



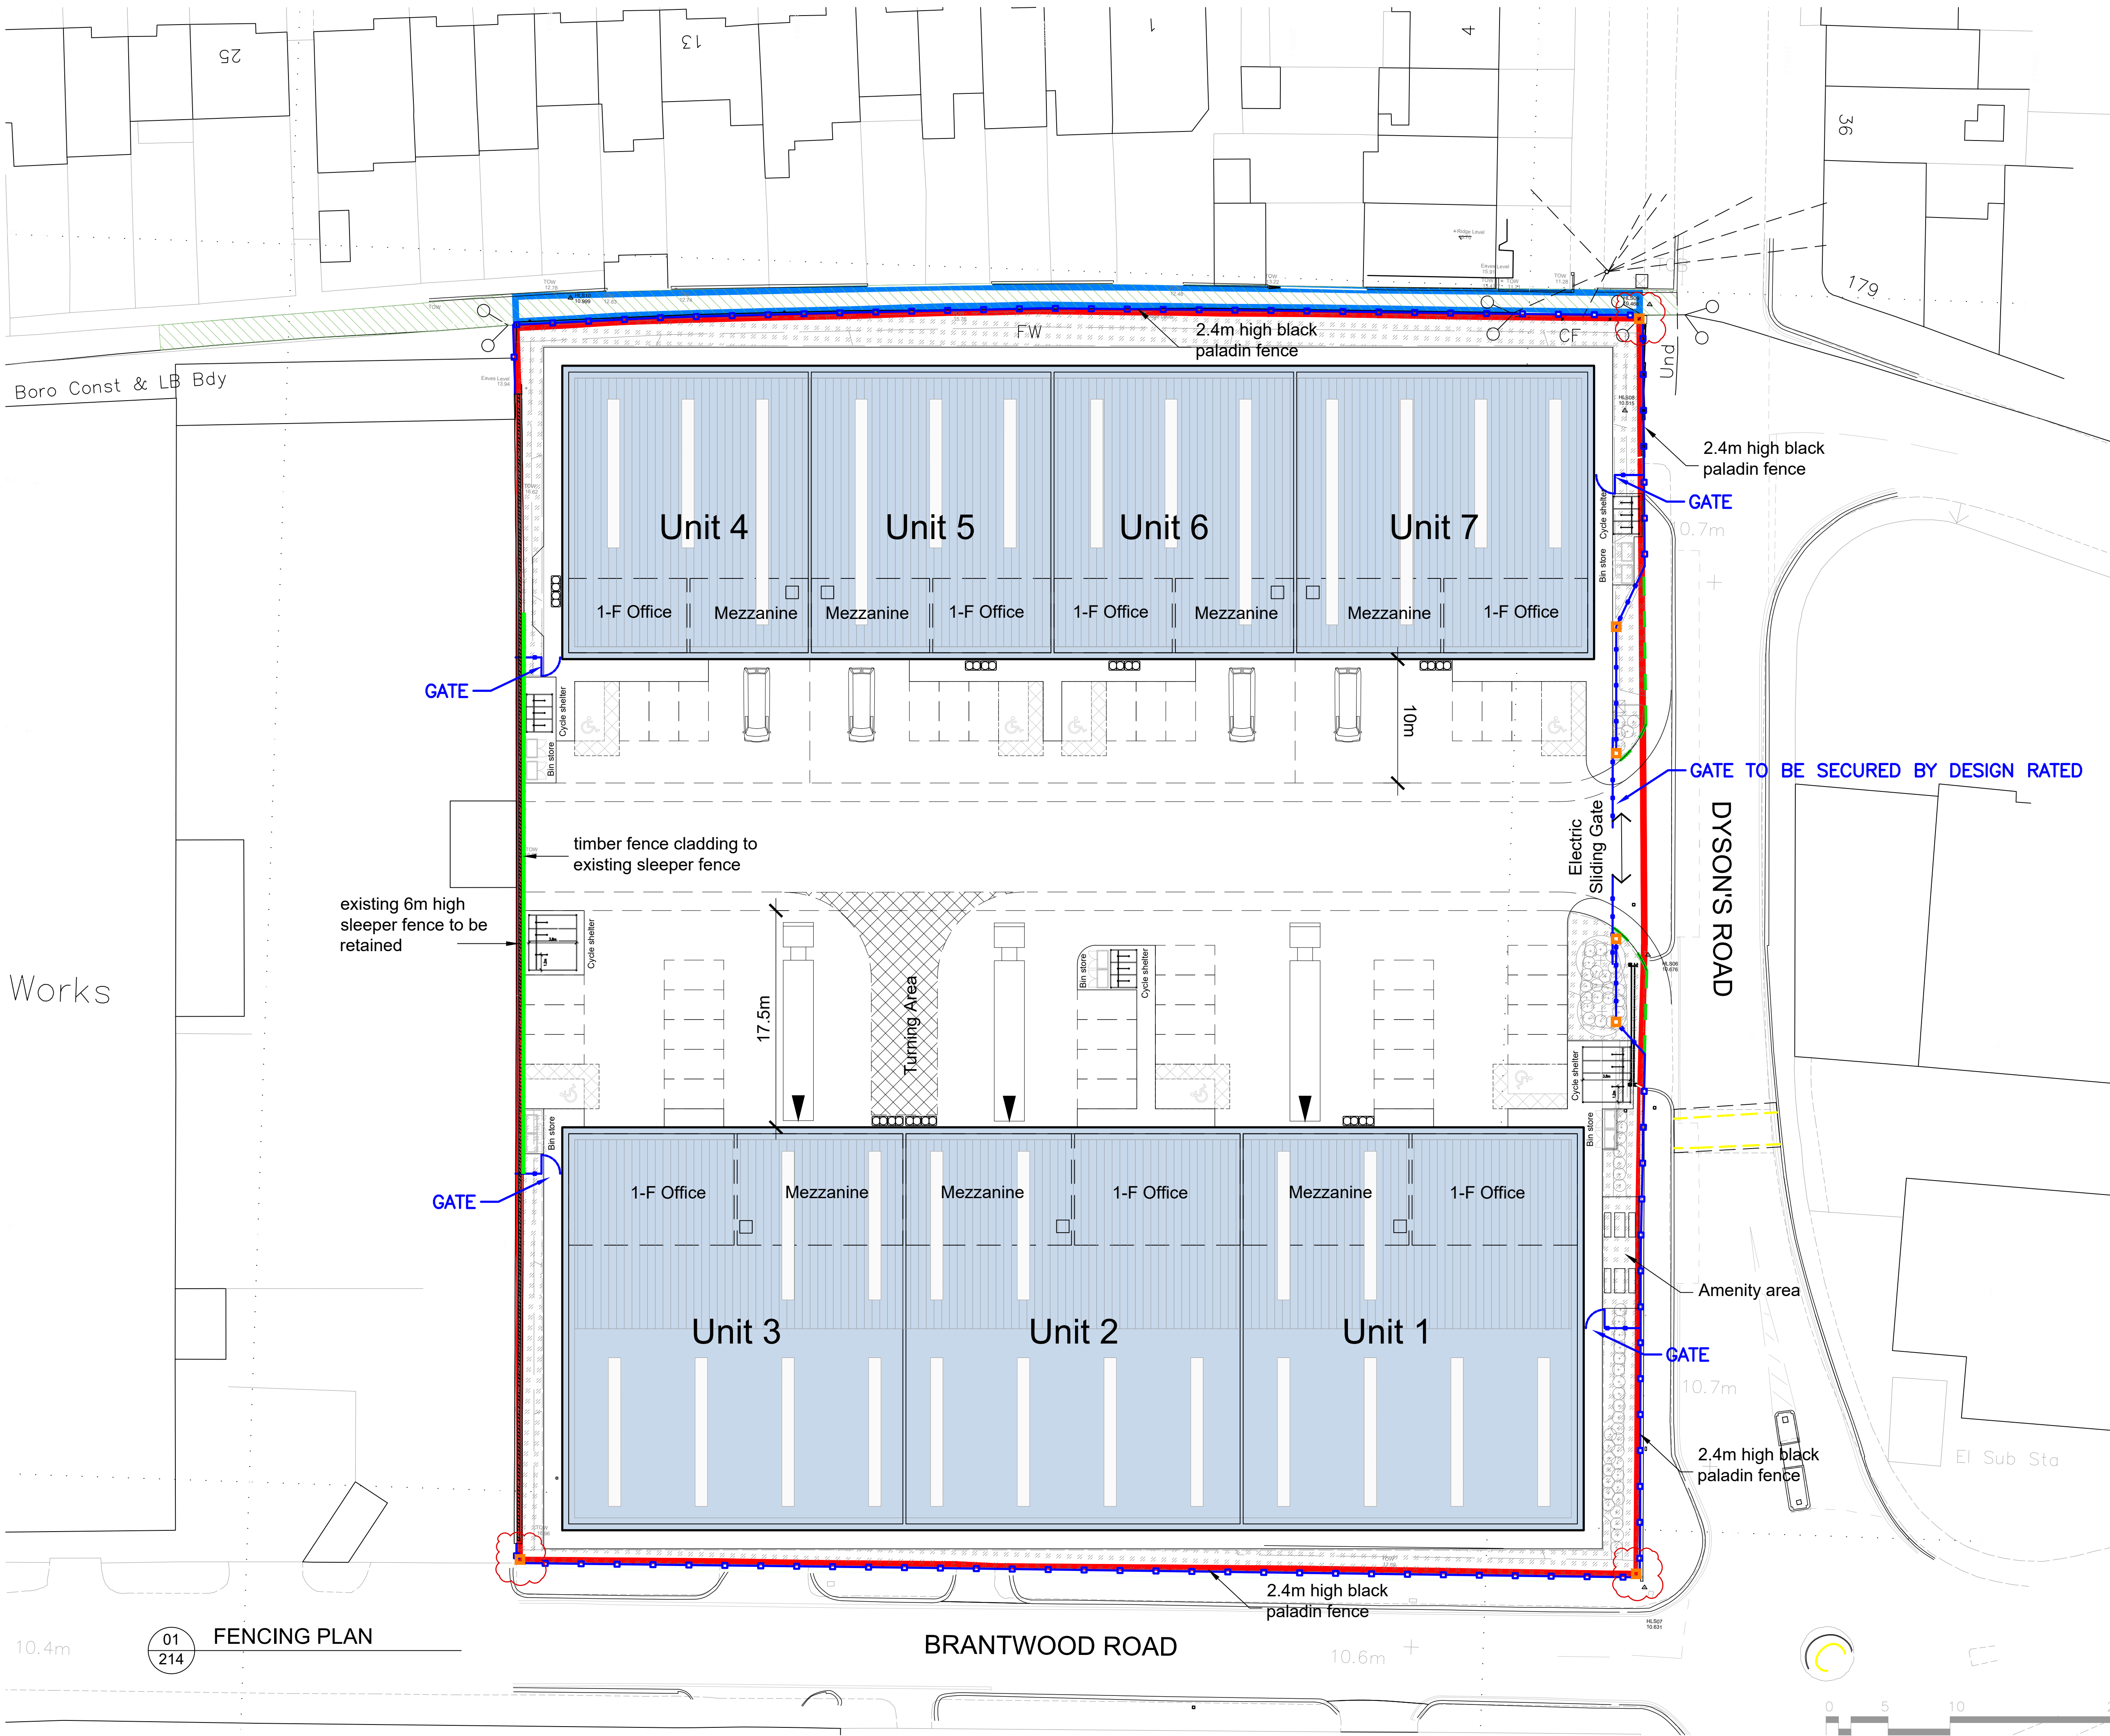


NOTES:
SUBJECT TO STATUTORY CONSENTS
BASED ON SURVEY BY HOLLIS REF: 92550-10100 A7
BASED ON OS MAP REPRODUCED BY PERMISSION OF
CONTROLLER OF HM STATIONARY OFFICE (c) CROWN
COPYRIGHT
COPYRIGHT RESERVED
DO NOT USE ELECTRONIC VERSIONS OF THIS DRAWING TO
DETERMINE DIMENSIONS UNLESS SPECIFICALLY
AUTHORISED BY MICHAEL SPARKS ASSOCIATES
IF USING AN ELECTRONIC VERSION OF THIS DRAWING
FIGURED DIMENSIONS TAKE PRECEDENCE AND NOTIFY
MICHAEL SPARKS ASSOCIATES OF ANY DISCREPANCIES

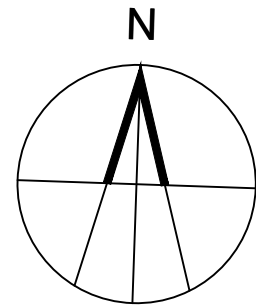

2.4m HIGH BLACK PALADIN FENCE



2.4m HIGH BLACK PALADIN FENCE,
BRICK POSTS AND GATES

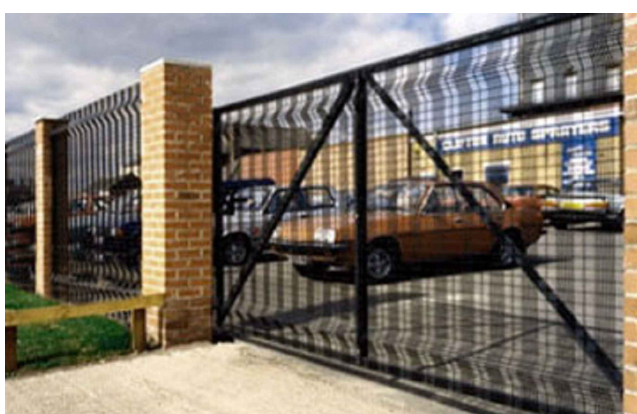

TIMBER FENCE CLADDING TO EXISTING
SLEEPER FENCE: 150X22mm BOARDS
BUTT JOINTED



KNEE RAIL FENCE

BRICK POST

B	02-02-24	BRICK POSTS ADDED.	MK	SD
A	06-12-23	PALADIN FENCE CLARIFIED.	MK	SD
-	23-11-23	ISSUED FOR APPROVAL.	MK	SD
REV	DATE	NOTE	DRAW	CHK



GRAFTONGATE

CHARTERED ARCHITECTS

11 PLATO PLACE
STUDIOS ROAD
LONDON SW6 4TU

TELEPHONE 020 7736 6162
www.msa-architects.co.uk

TITLE
DYSON'S ROAD, EDMONTON

DRAWING
FENCING PLAN

CLIENT
GRAFTONGATE DEVELOPMENTS

DATE NOV 2023	SCALE 1:250@A1	DRAWN MK
MSA JOB NUMBER 31380	STATUS PLANNING	CHECKED SD
DRAWING NUMBER 31380-PL-214	REVISION NO. B	