


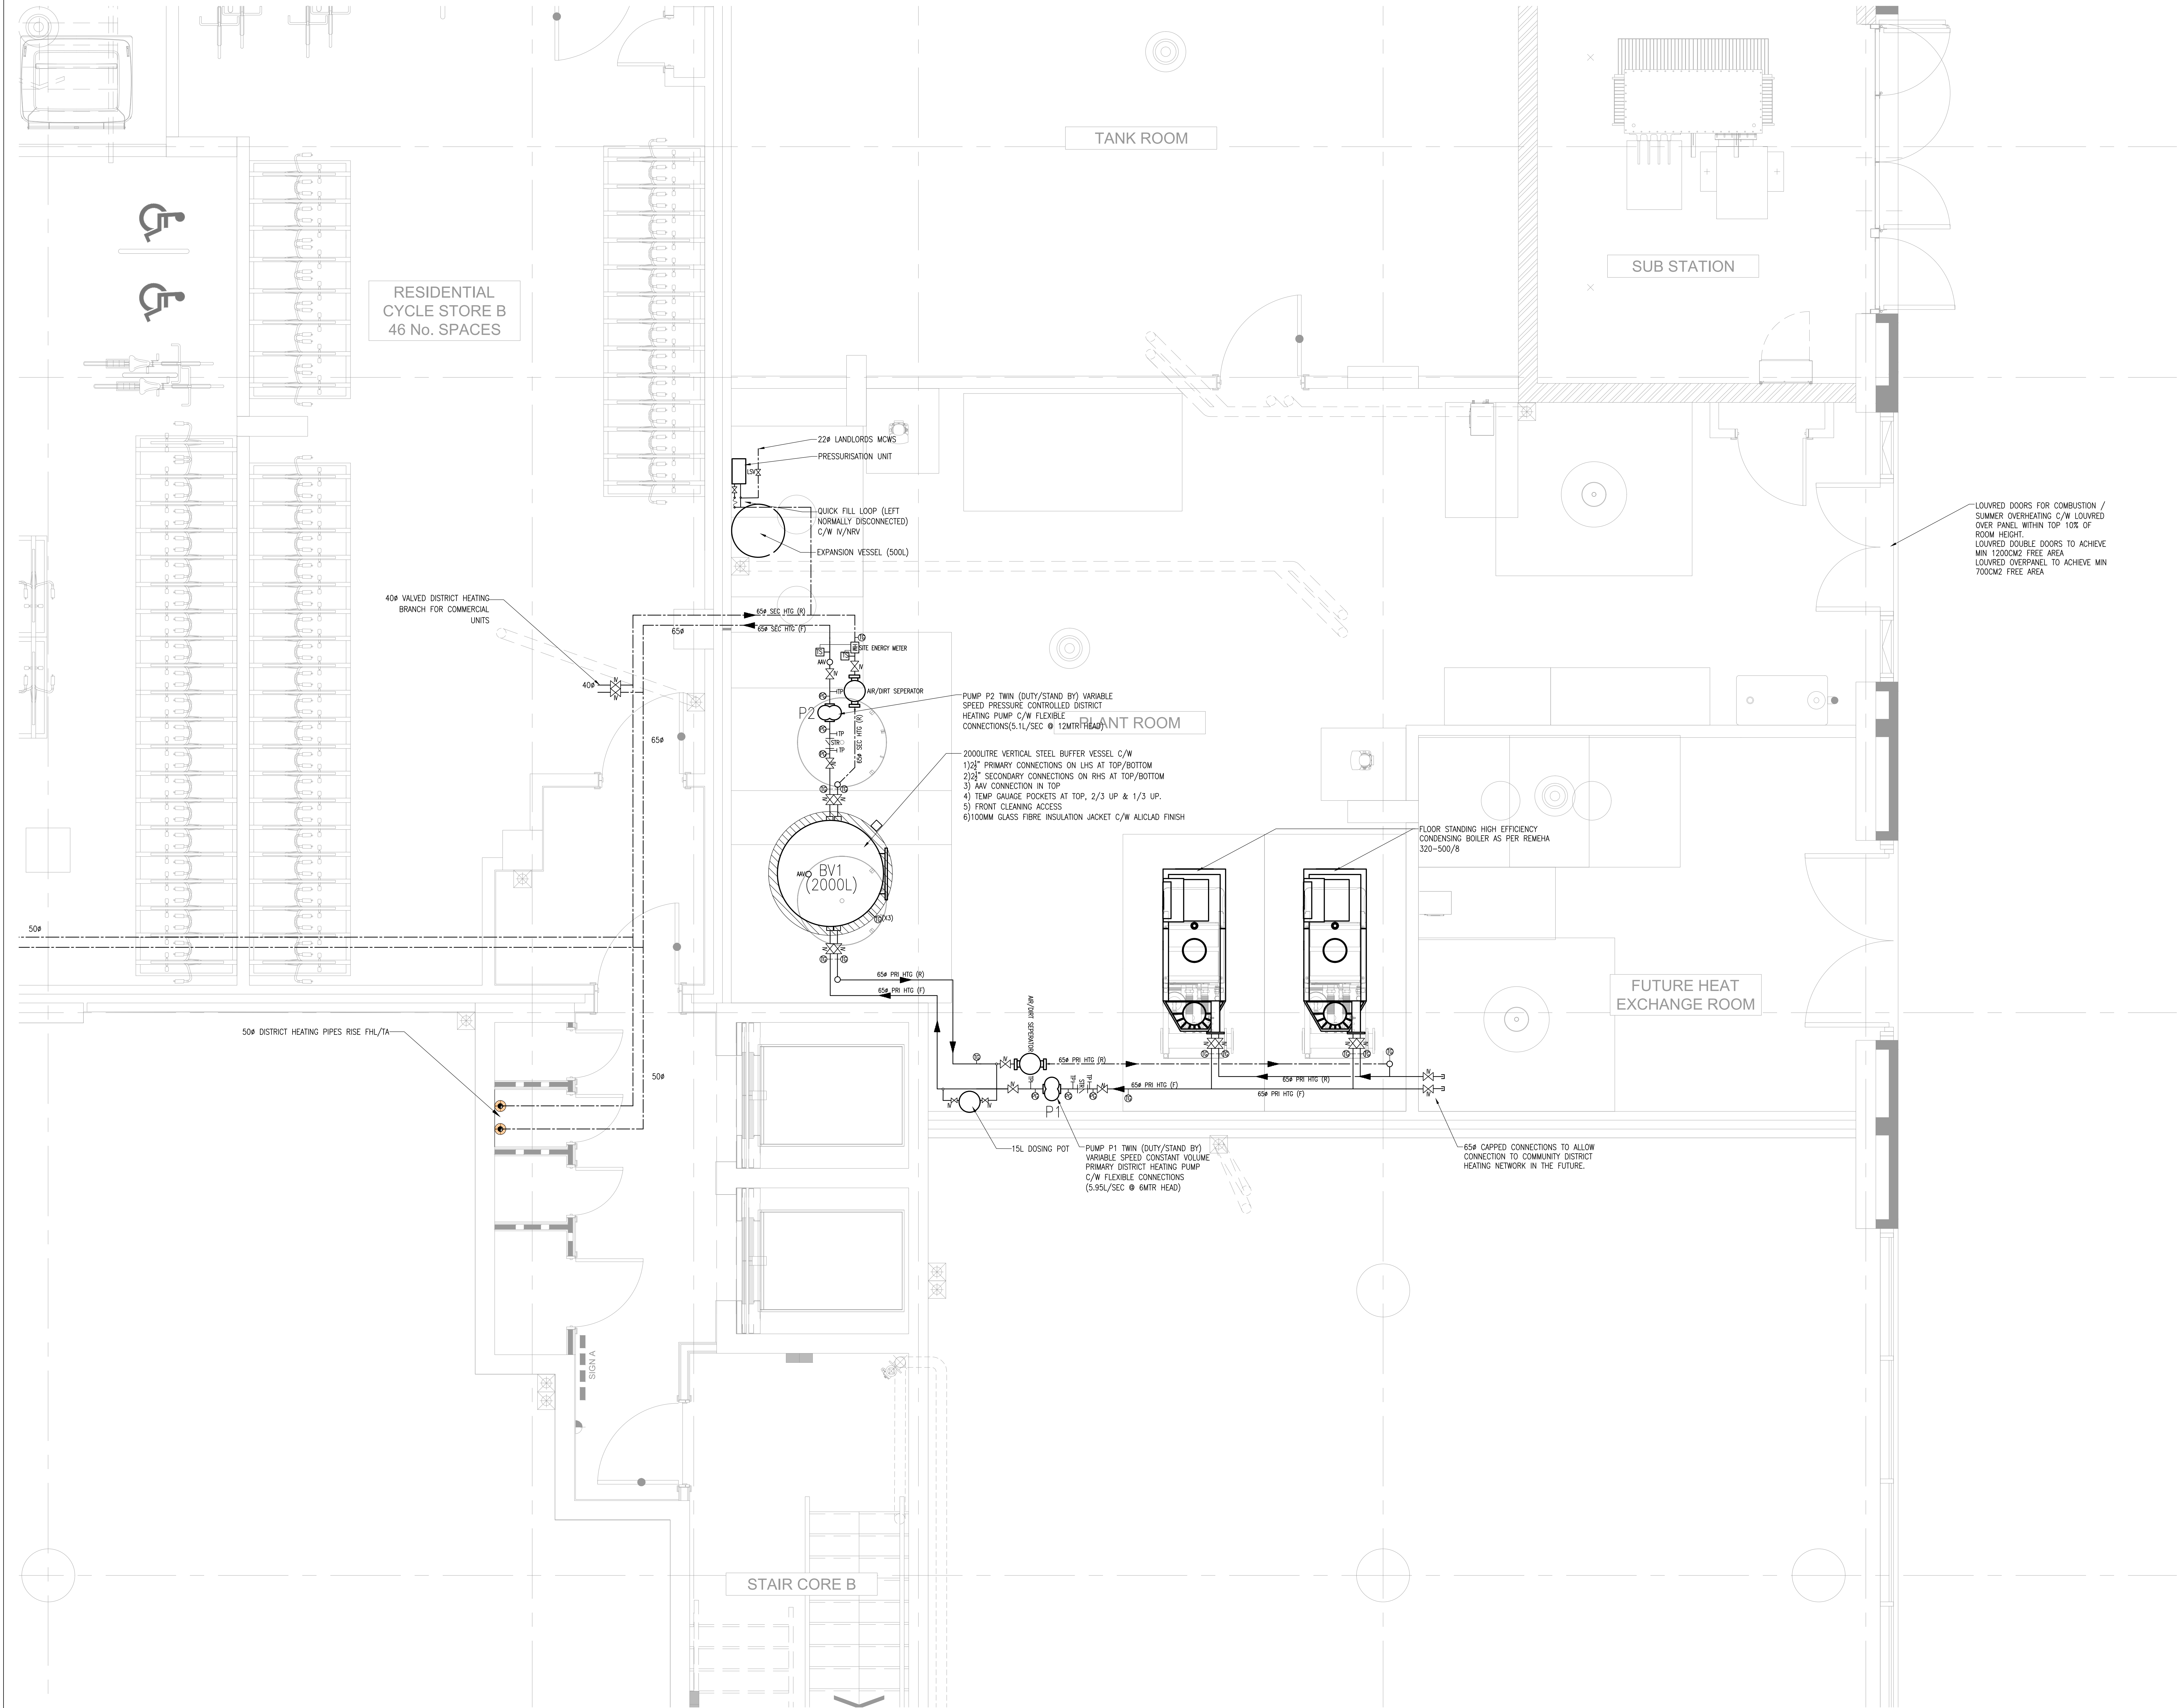

LOUVERED DOORS FOR COMBUSTION /
SUMMER OVERHEATING C/W LOUVERED
OVER PANEL WITHIN TOP 10% OF
ROOM HEIGHT
LOUVERED DOUBLE DOORS TO ACHIEVE
MIN 1200CM2 FREE AREA
LOUVERED OVERPANEL TO ACHIEVE MIN
700CM2 FREE AREA

Rev.	Detail of Revision	Date	Drawn
01	Issued For Approval	Jun 23	HM

Mechanical Designers

Design & Management Services
Building Services Consulting Engineers

The Studio, Hunters Road, Church Road,
Bristol, Brainsome Estate, CM7 7EP
E mail: info@dmsdesign.co.uk

Electrical Contractor

Aveat

7 Driberg Way Brintree CM7 1NB

Project

**Caxton House
Wood Green**

Drawing Title

**Ground Floor
Mechanical Services
Boiler Room Layout**

Scale **1:25** **A0**

Date **Jjun 23** Drawn by **DMS**

Drawing Status

Issued For Approval

Drawing Number **R30304/M/400** Revision **01**