



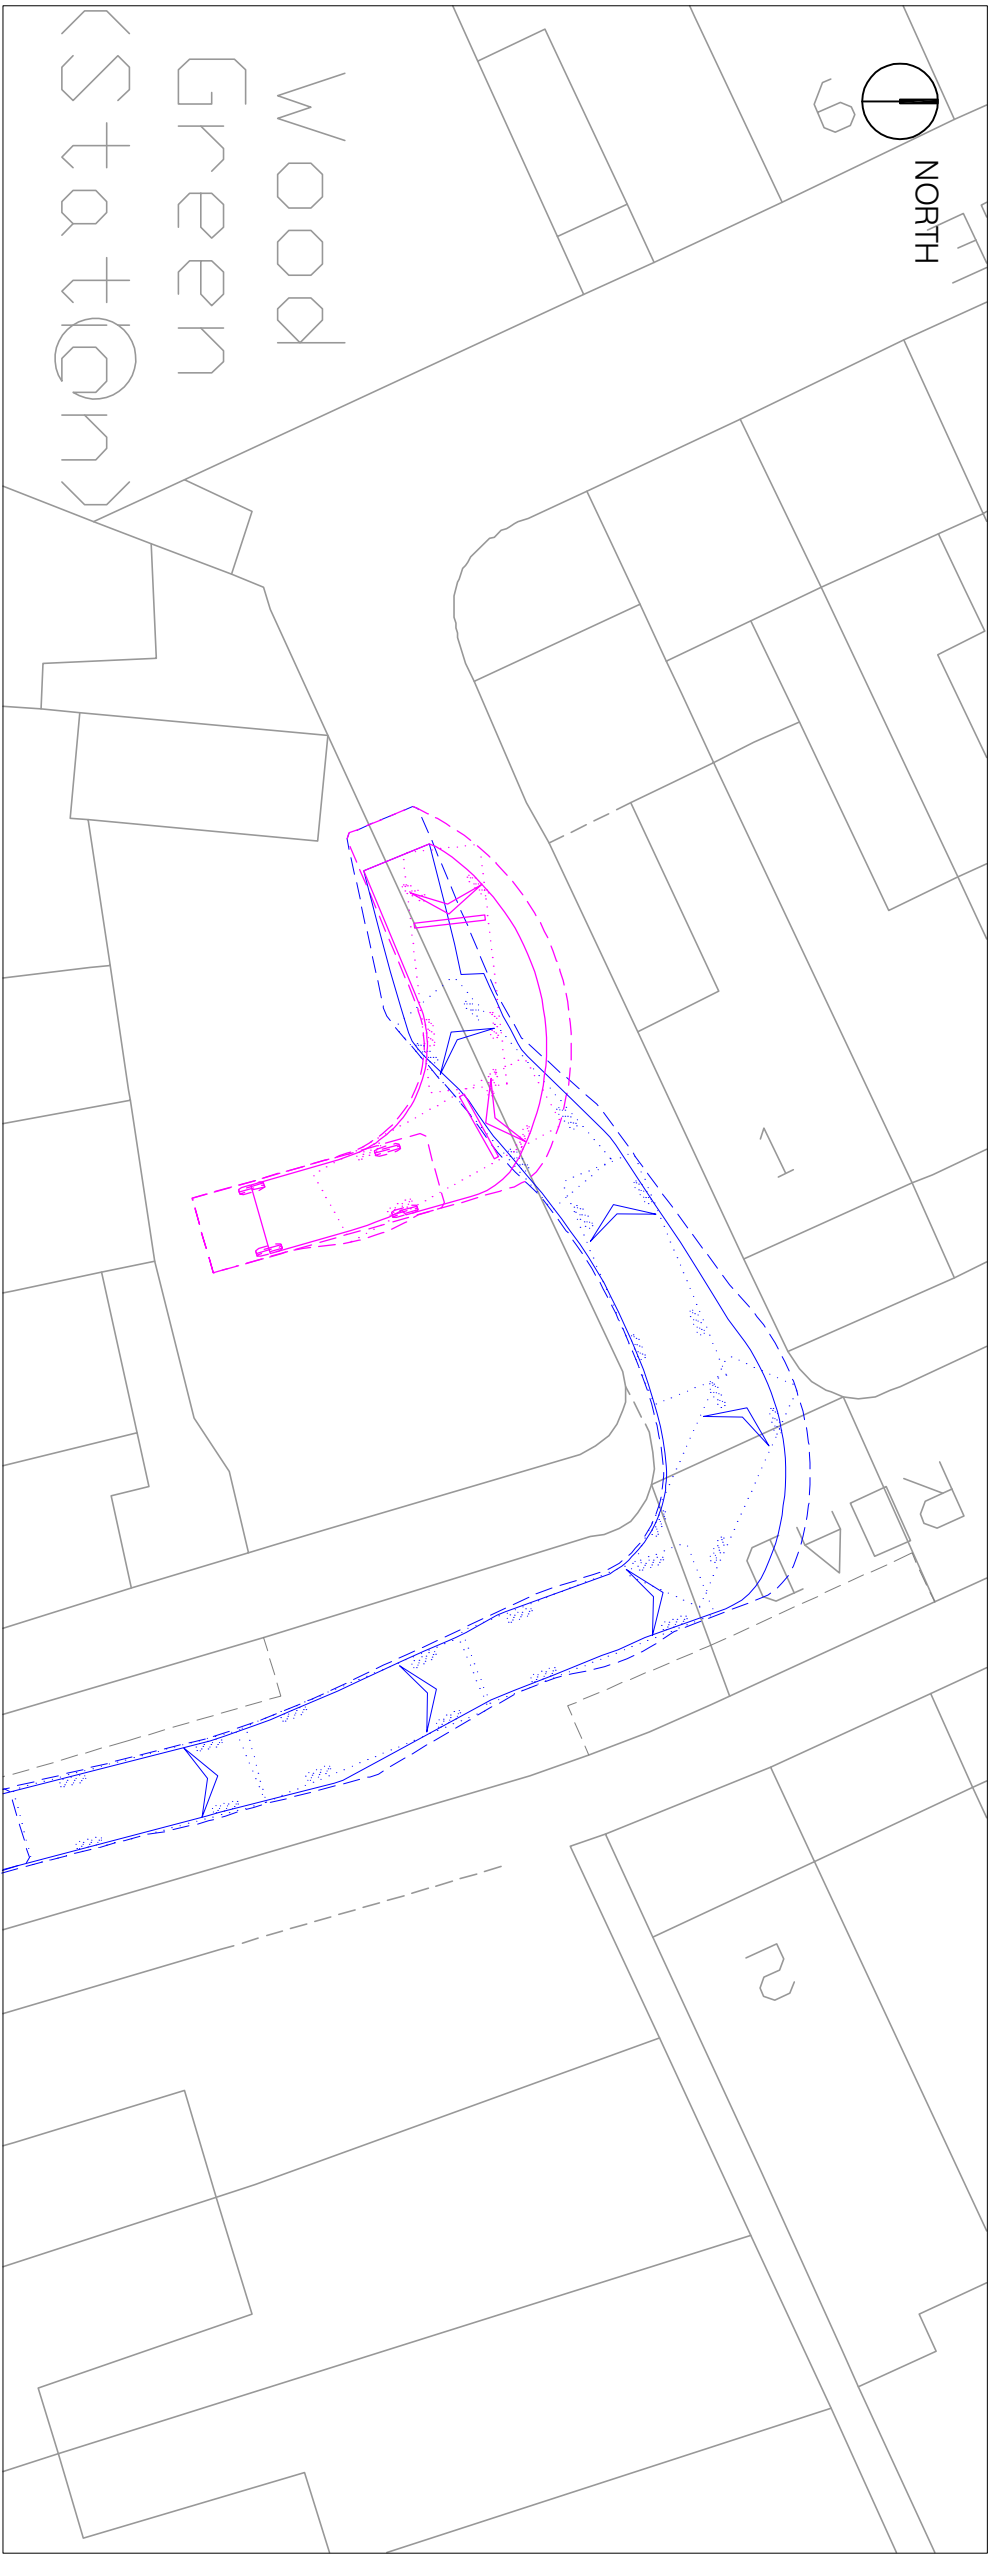

KEY:

Forward Gear
Reverse Gear

VEHICLE PROFILE

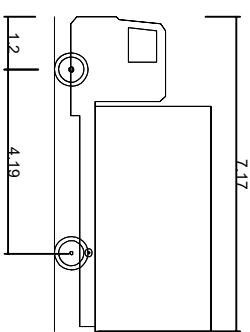

FTA Design 7.5 Tonne Rigid Vehicle (2016)
Overall Length 7.170m
Overall Width 2.300m
Overall Body Height 3.580m
Min Body Ground Clearance 0.375m
Track Width 2.120m
Look to lock time 3.00s
Kerb to Kerb Turning Radius 7.000m

AKO

Design & Build Ltd

ARCHITECTURAL & ENGINEERING DESIGN
2 CHEAPSIDE, NORTH CIRCULAR ROAD
LONDON, N13 5ED
T: 0772 333 1891, 020 3213 0192
e-mail: akosele@akogroup.co.uk
www.akogroup.co.uk

PLANNING

Drawing Title : Discharge of Condition 6

Project Address: 746-748 Lordship Lane,
London, N22 5JU

Scale : - @ A3 Date: Dec 2023

Drawing No : LL23-03 Rev :