




01 Location Plan  
1:1250@A1

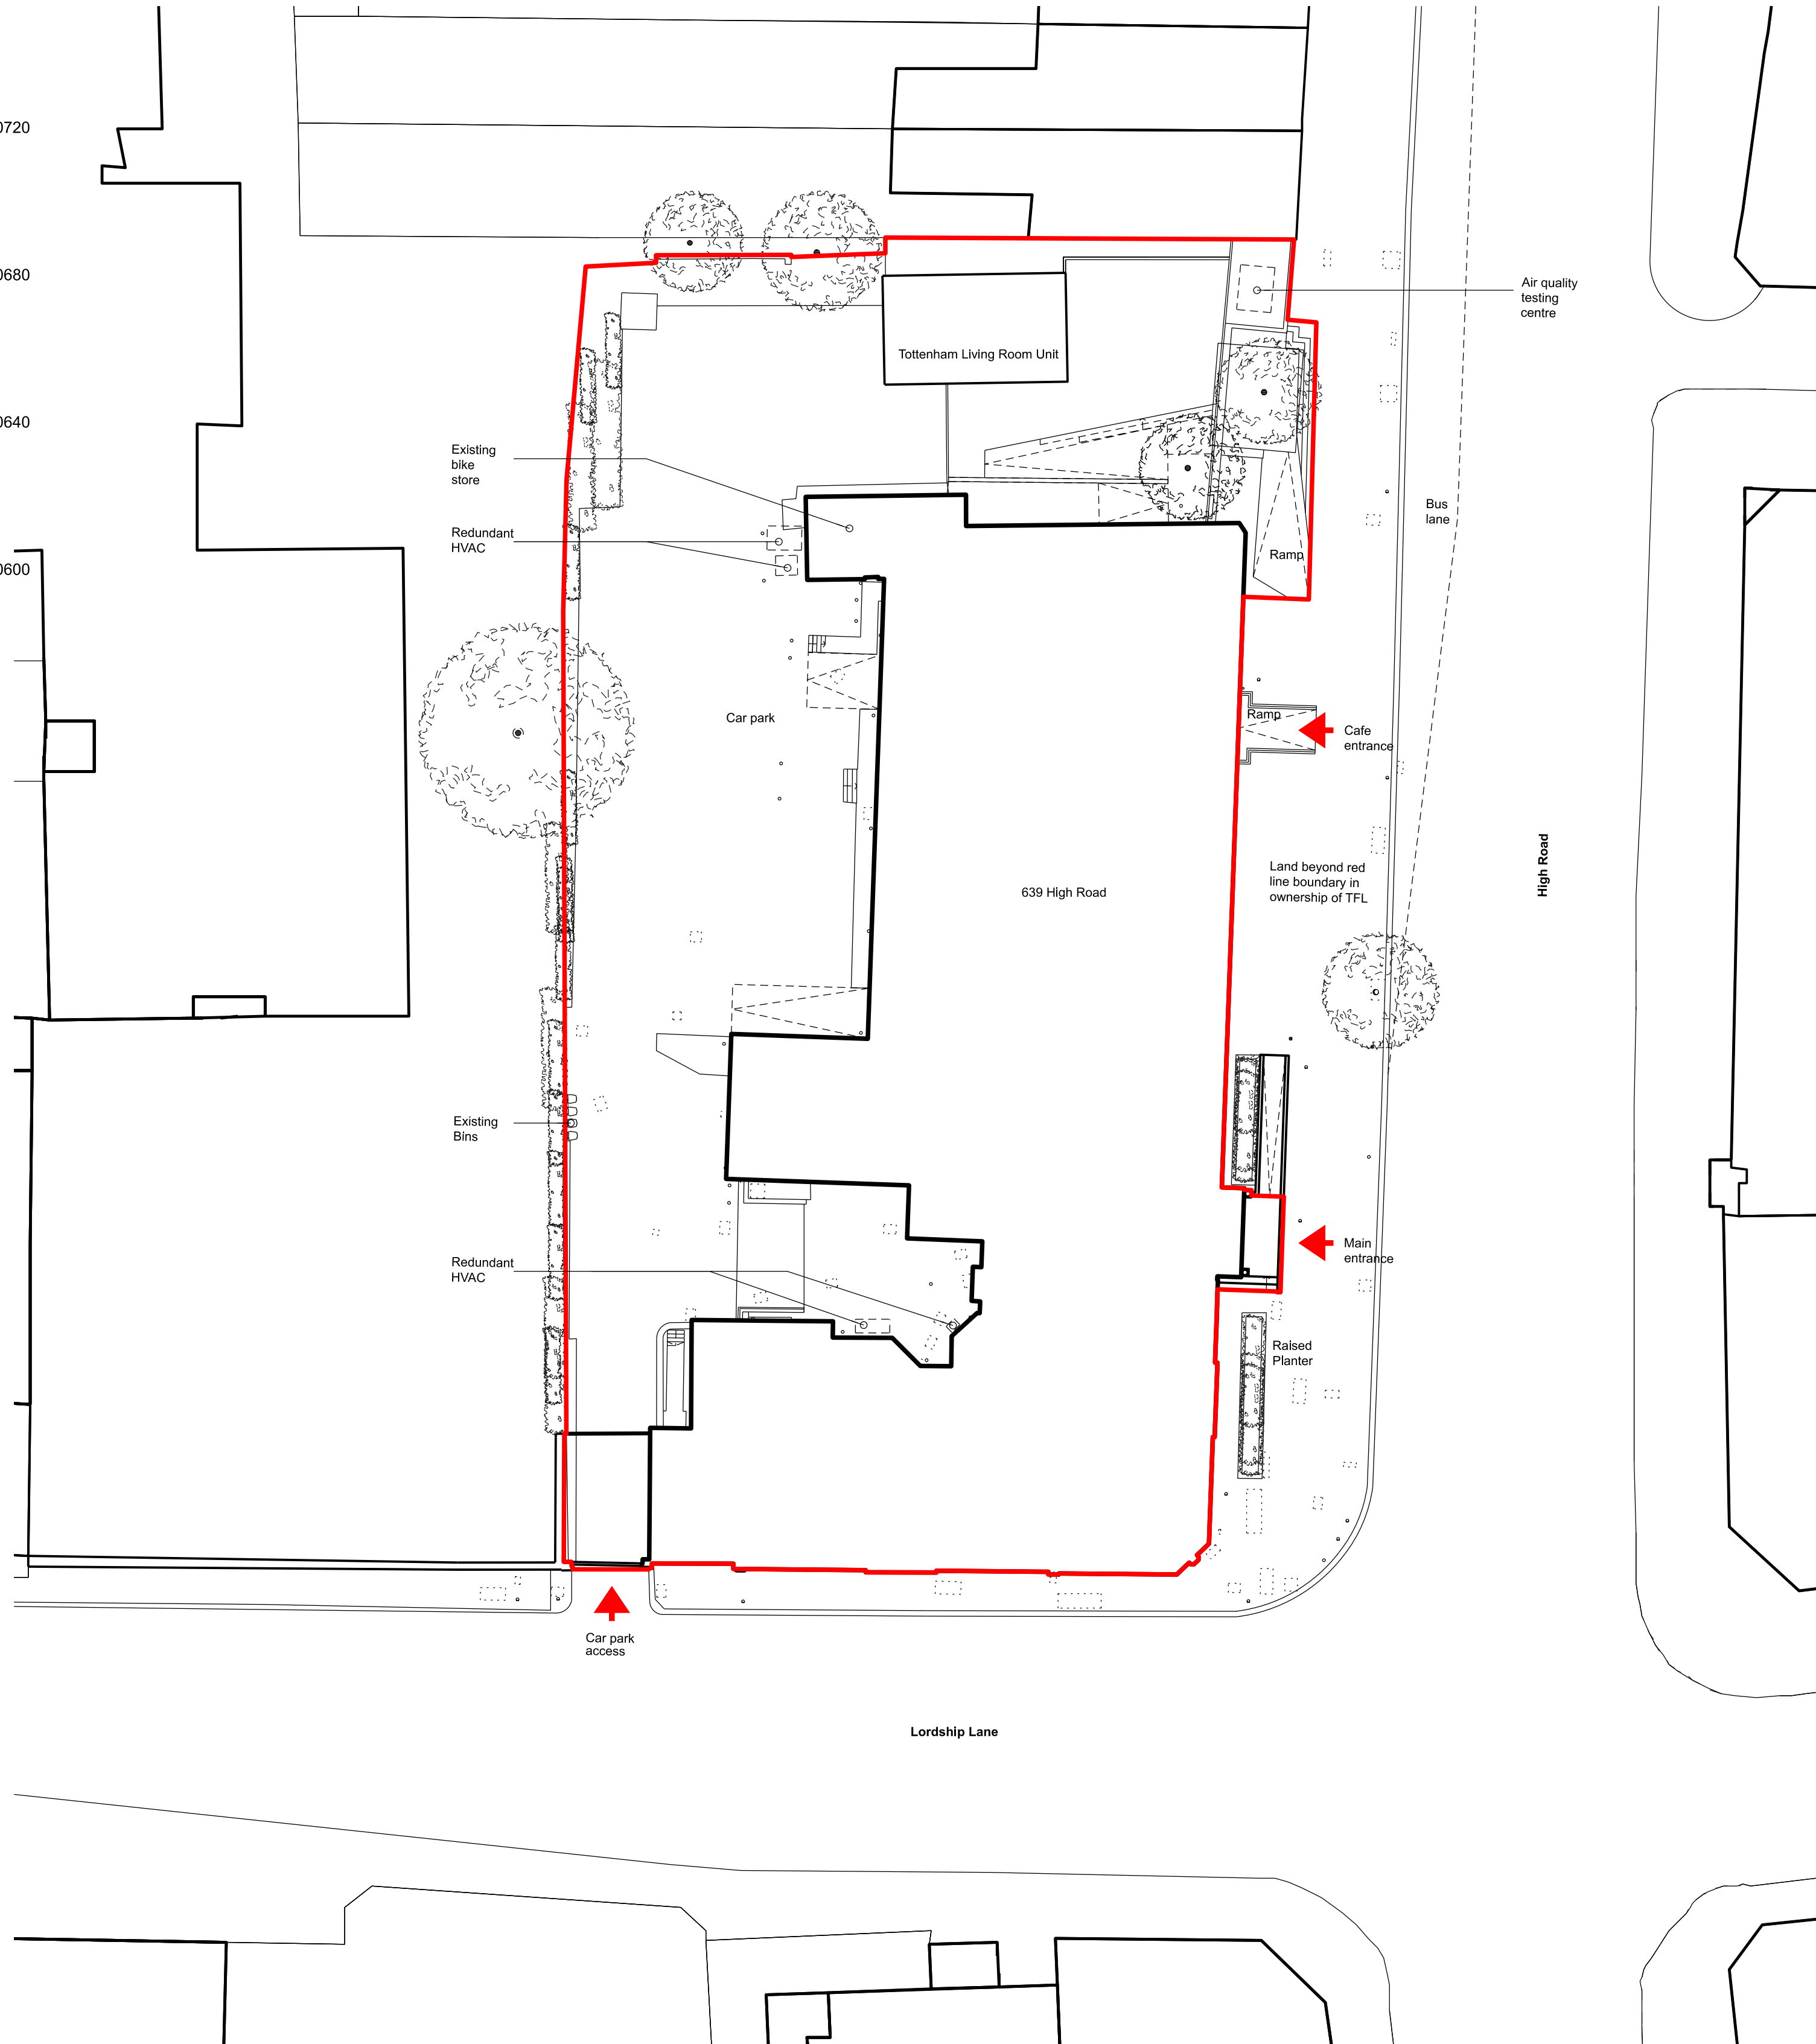

02 Block Plan  
1:250@A1

Freehaus  
77 Leonard Street  
Shoreditch, London, EC2A 4QS


+44 (0) 208 5100 500  
studio@freehausdesign.com

freehausdesign.com

Quality Assured. Do Not Scale.  
All dimensions and conditions are to be checked on  
site prior preparing drawings or commencing any work.  
© This drawing is the property of Freehaus Design  
Limited and protected by the Copyright, Designs and  
Patents, 1988.

Freehaus is a RIBA Chartered Practice.  
Registration Number 20013331  
Freehaus is a trading name and trademark for Freehaus Design Ltd.  
Registered Office: 36 Lancaster Road, Wimbledon, London, SW19 5DD.  
Registered in England and Wales No: 8019536

key plan

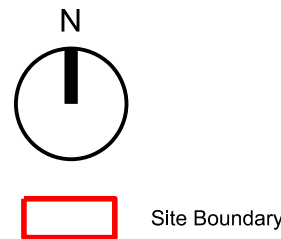

| date     | rev | description                 | status        | by | chk |
|----------|-----|-----------------------------|---------------|----|-----|
| 05.02.24 | -   | Listed Building Application | RIBA Stage 03 | PS | PS  |

## FREEHAUS

project  
639 Enterprise Centre  
639 The High Road, N17 8AA  
client  
GLA

drawing title  
Existing Location  
& Block Plan

status  
RIBA Stage 03

scale  
1:1250 and 1:250  
@ A1

drawn by  
05.02.24 PS

job no — drawing no  
234—0100

rev  
-