
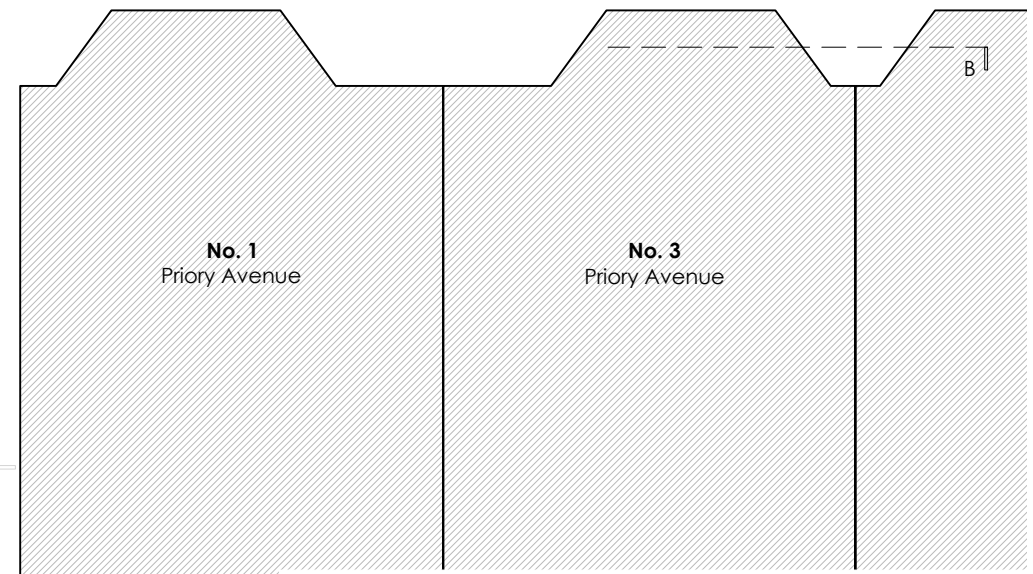
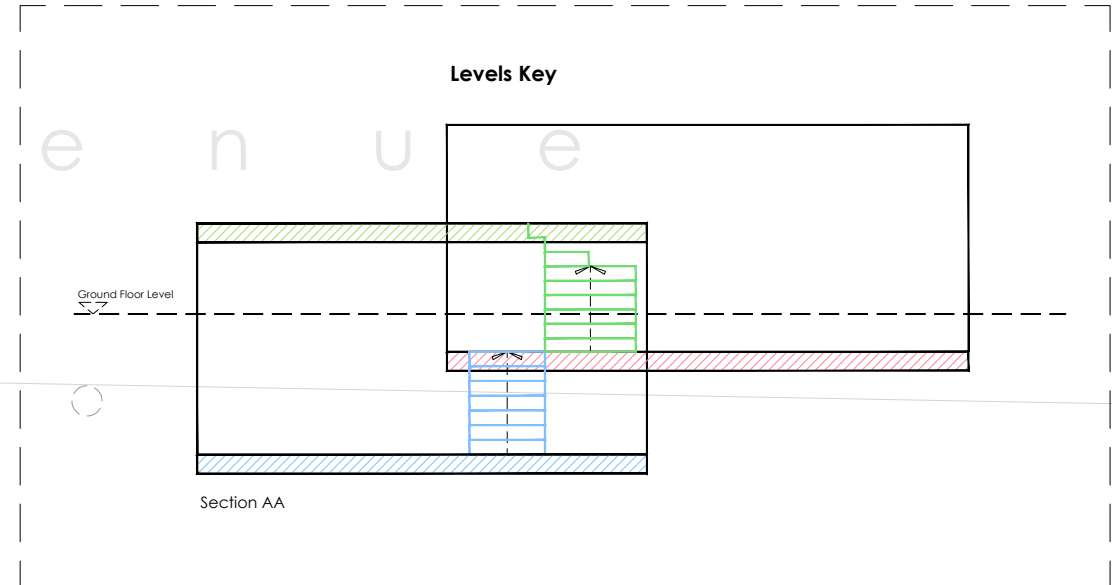


P r i o r y A v e n u e

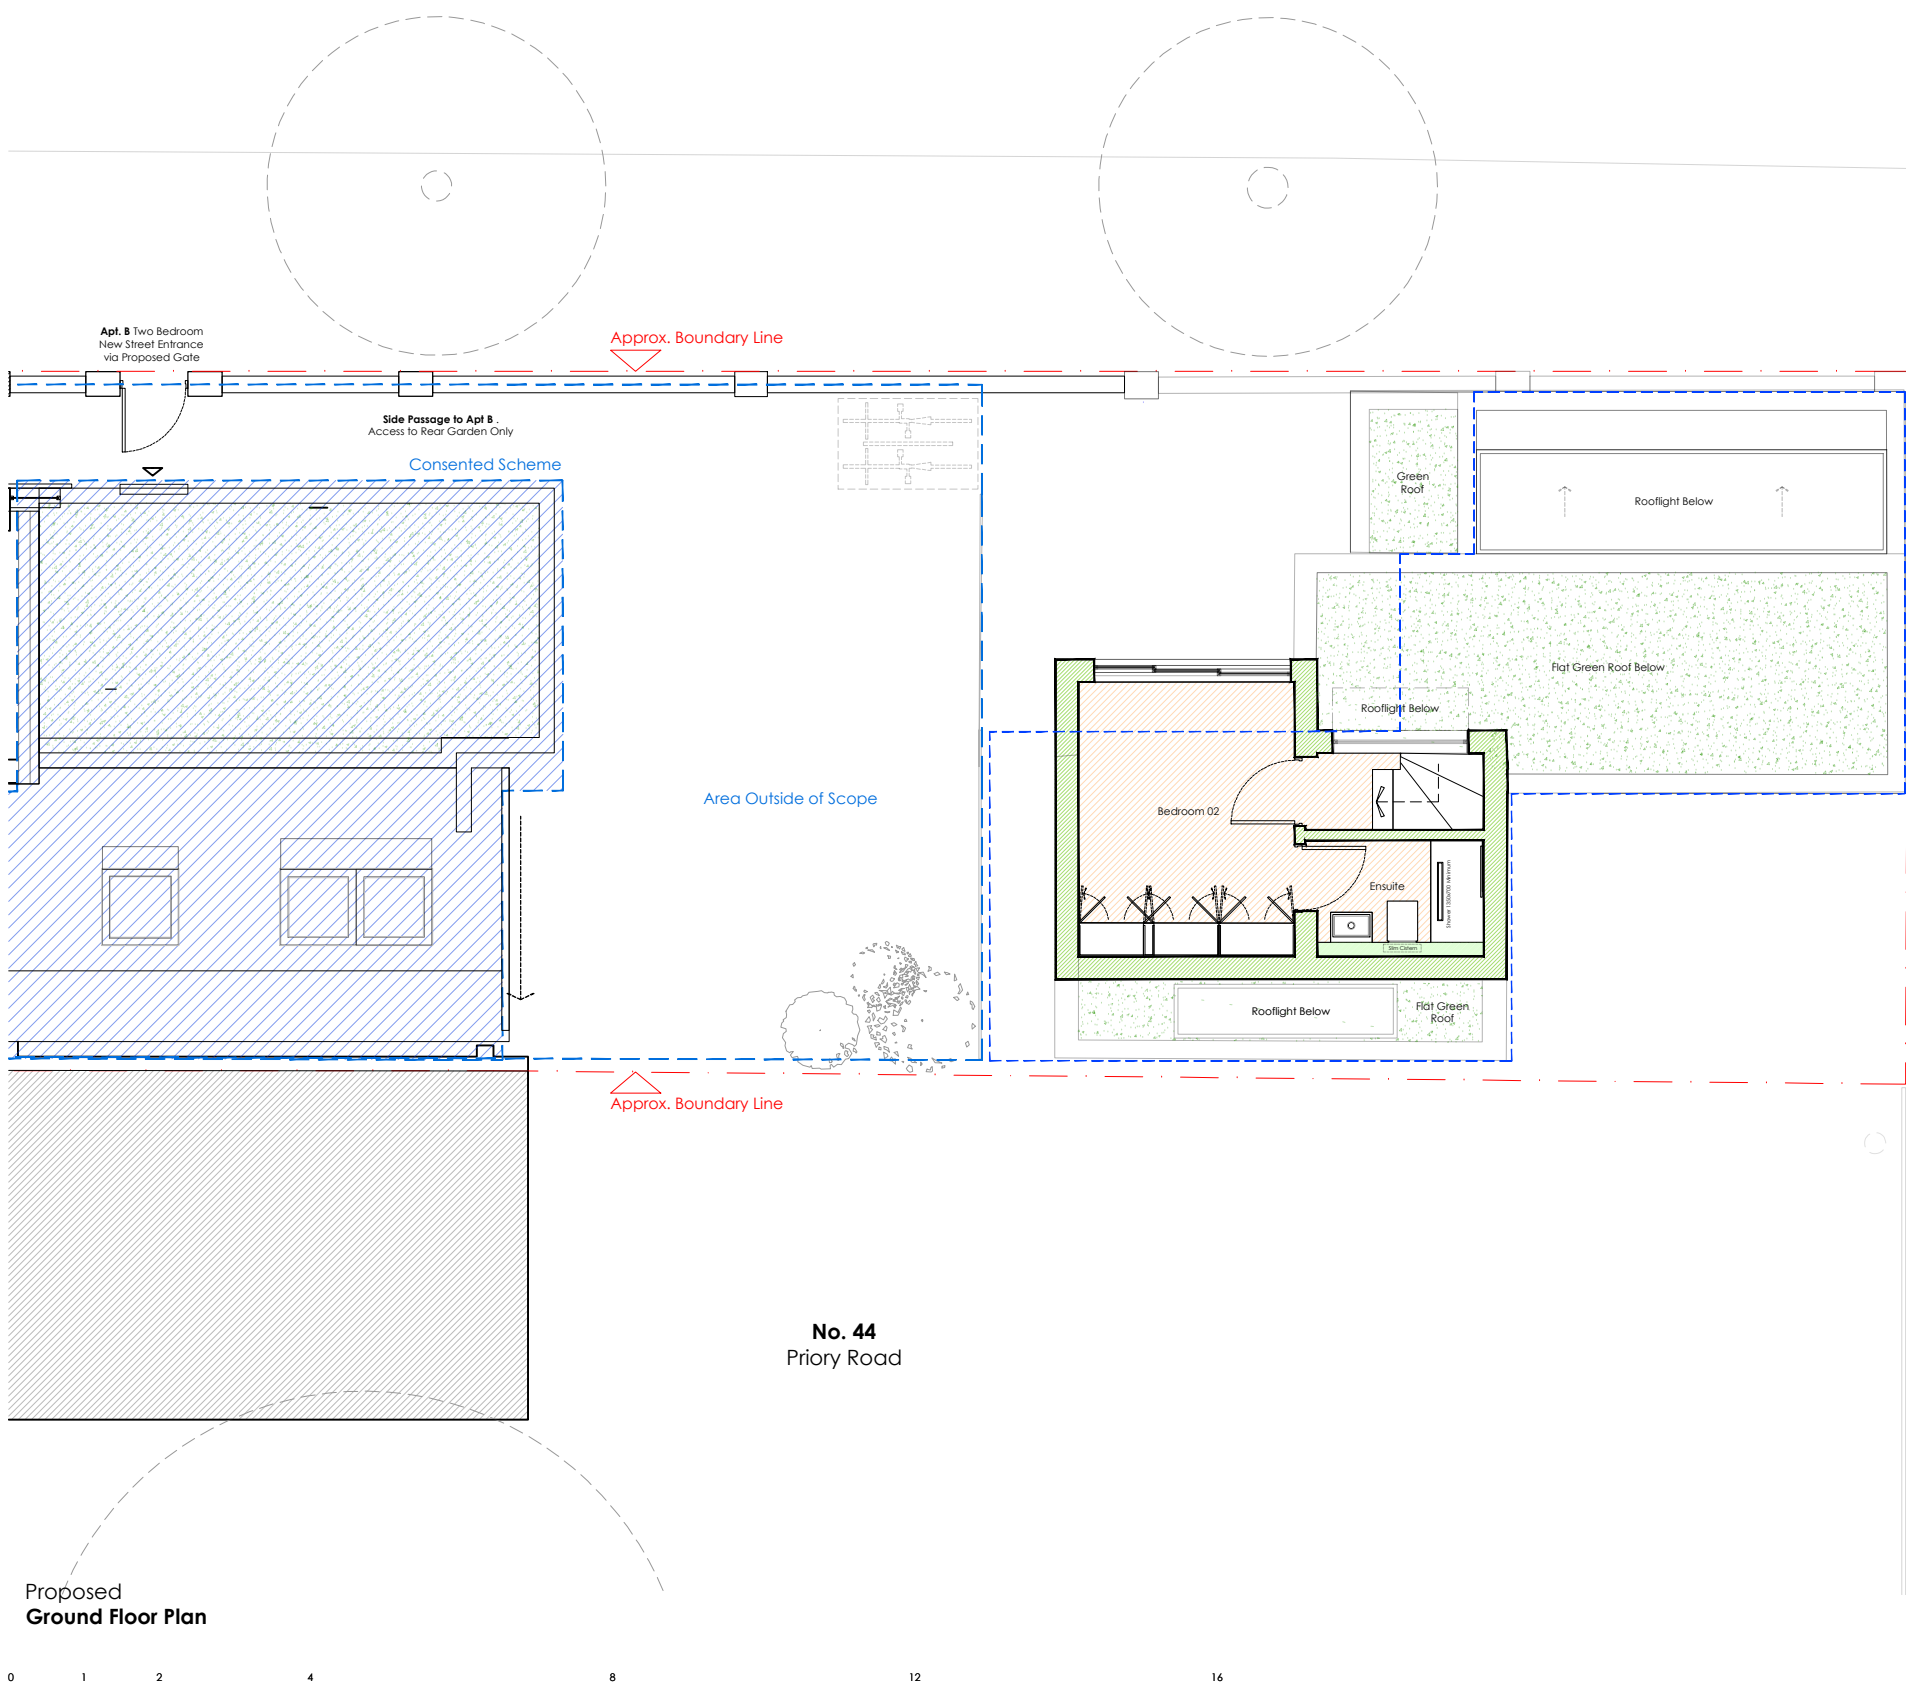

- Note . All Dimensions in mm.
- Outside of Application Scope
 - Porous external surface
 - First Floor
 - Ground Floor
 - Lower Ground Floor
 - Site Application Boundary
 - Previous application scheme outline

B	27.02.2024	first issue	JC	MLR
A	08.02.2024	first issue	JC	MLR
--	11.08.2023	first issue	JC	MLR

rev . date . details . drawn by . checked by .