



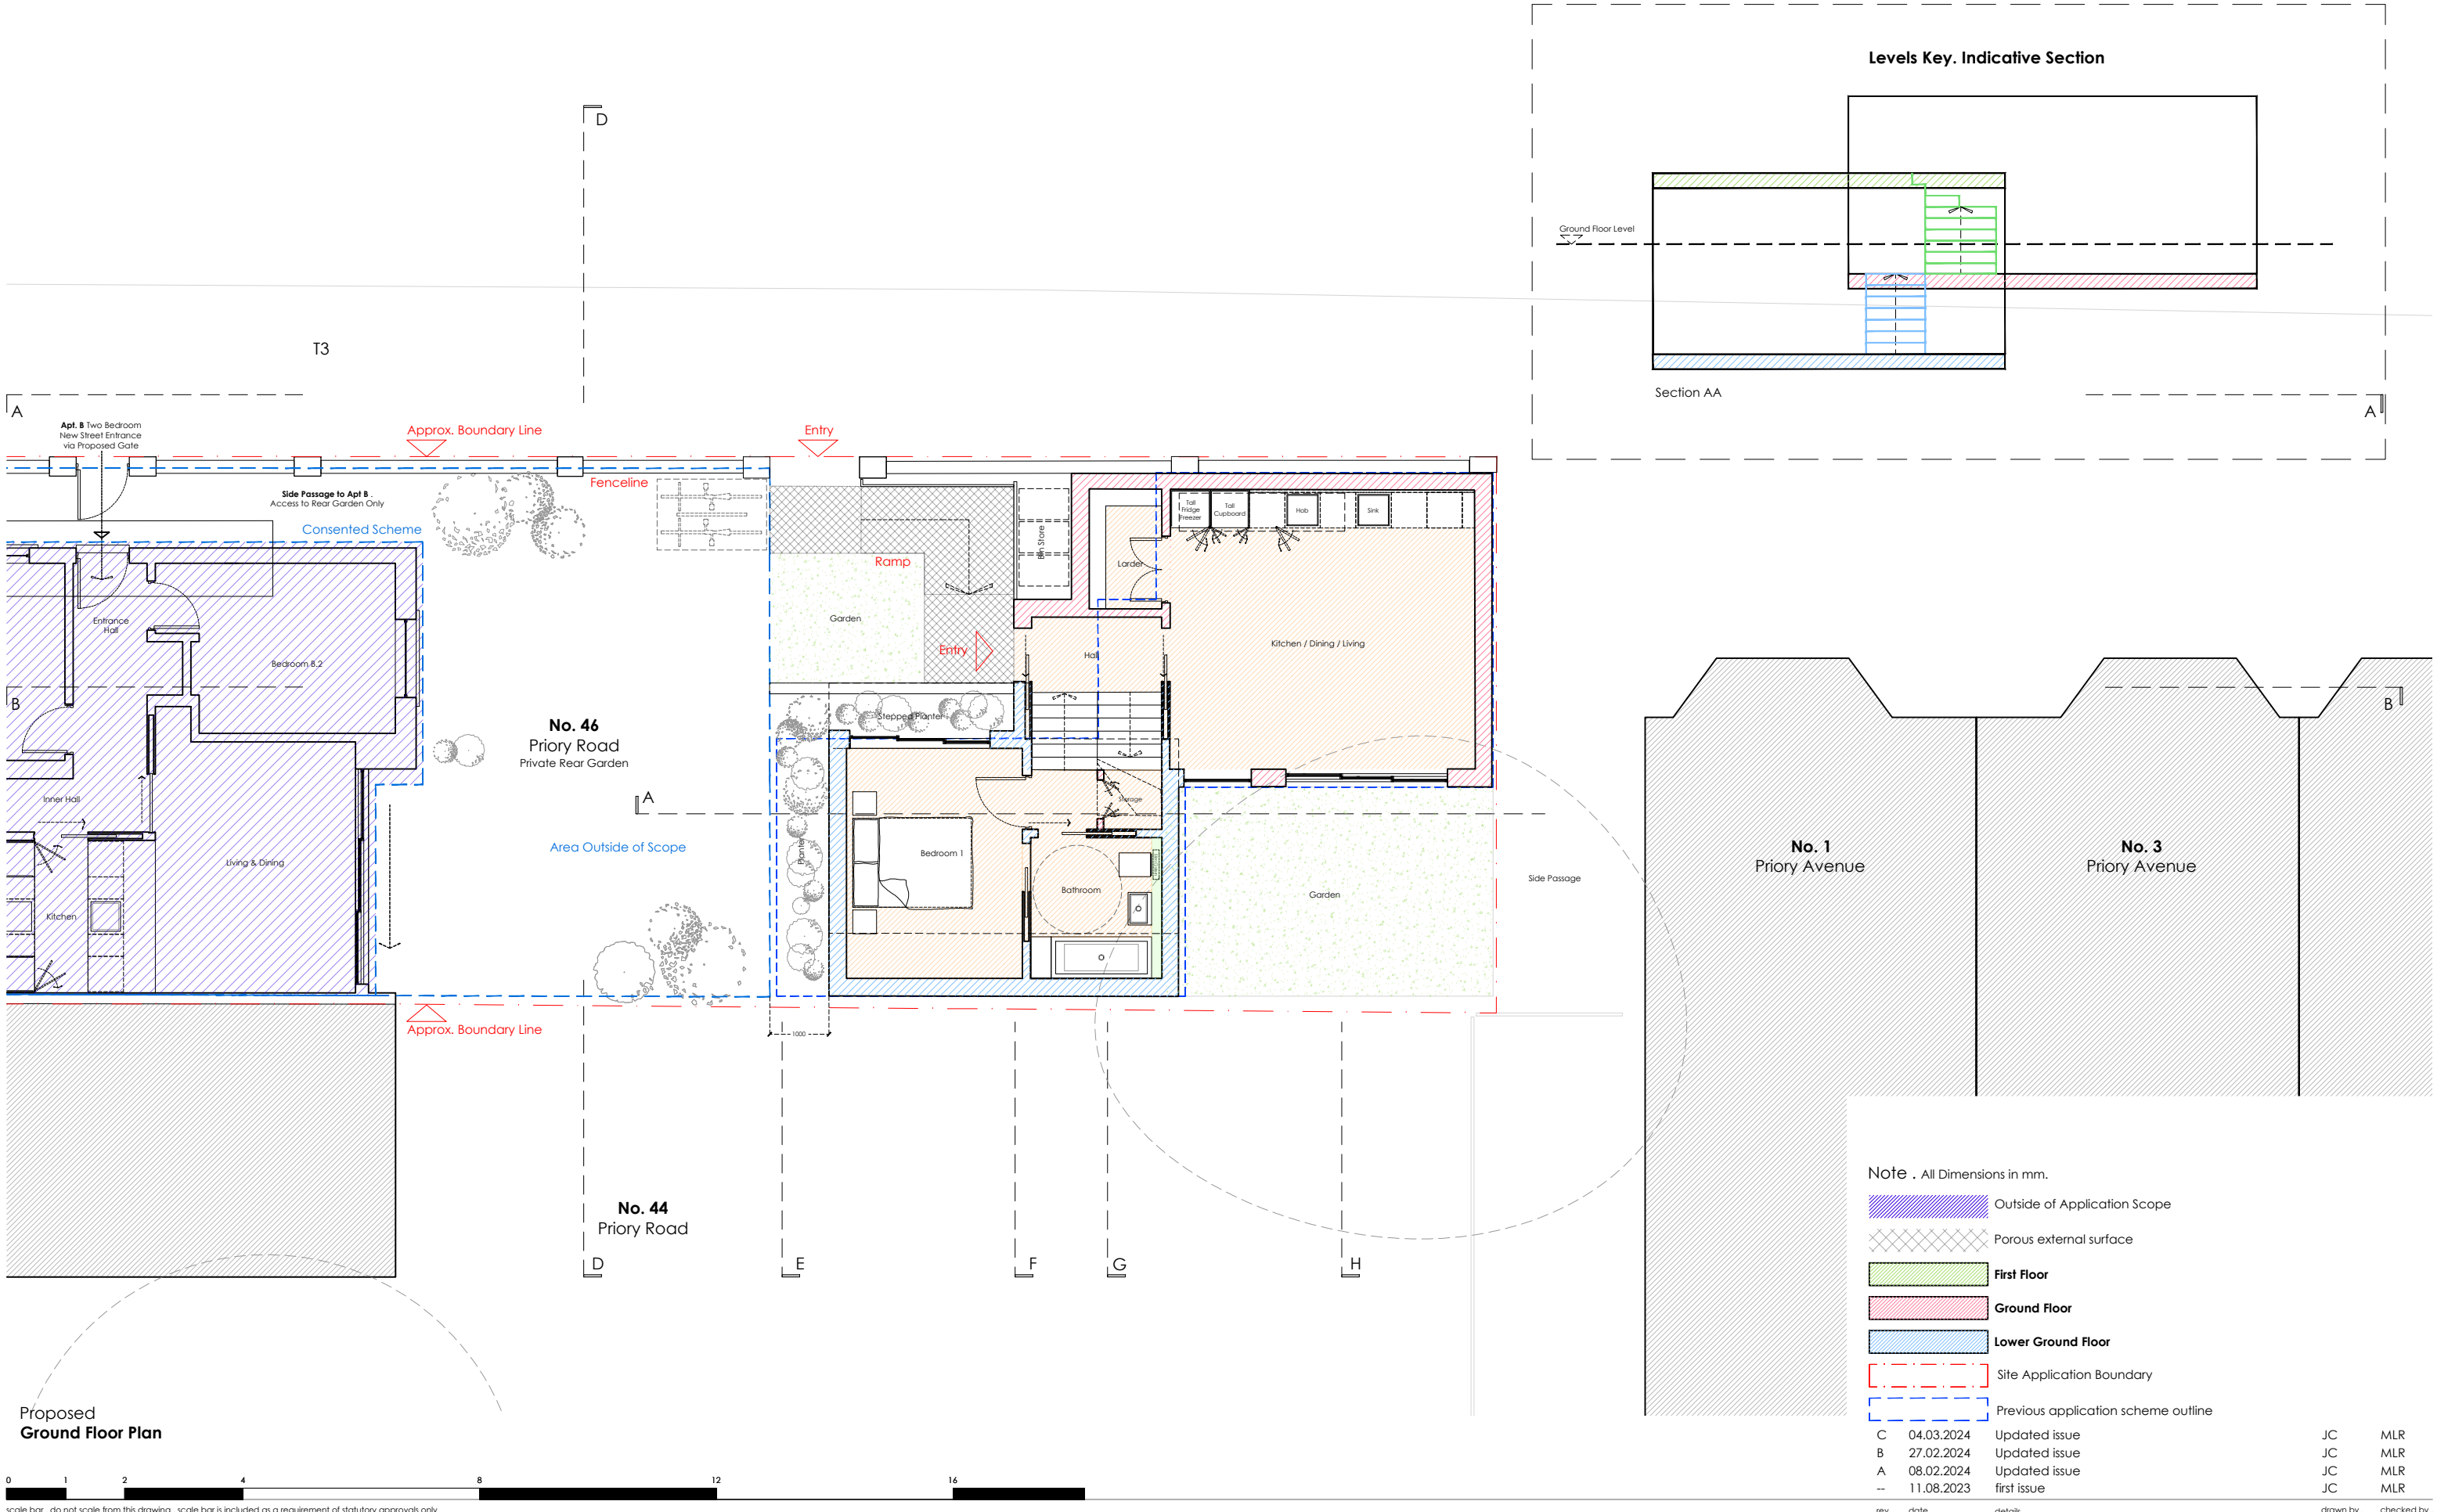

1.100_A3
1.50_A1

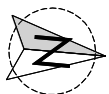

District.

Studio 4 . Blackwater Court . 17-19 Blackwater Street . London . SE22 8SD
020 7871 3101
studio@districtarchitects.co.uk
www.districtarchitects.co.uk
this drawing is copyright .

Planning	Proposed Ground Floor Plan	
project	46 Priory Road . New House	
client	Hornsey . London . N8 7EX	
	Freehold Property Ltd.	
job no . 124 .	(3) stage . 1 type / place . 100 series / number . C	revision