

- The drawing does not necessarily show all the information needed to interpret the design intent or the construction details.
- The drawing contains information from more than one source and must be read in conjunction with all relevant specifications.
- Any apparent drafting errors and differences between other drawings and specifications shall be brought to our attention.

A	Type A Electromagnetic lock, read in/push button to exit.	B	Type B Electromagnetic lock, read in/out.
E	Type E Electromechanical lock, read in/lever handle to exit.	S	Type S Special reader with electromagnetic lock.
X	Type X Wireless lock, read in/lever handle to exit.	L	Type L Lift control reader
C	Containment only	J	Type J - proximity reader (motorised electromagnetic lock), read in/read out
P	Panic button	BC	Door contact
		Rx	Wireless lock receiver

	Type A - Fixed camera, internally mounted.		Type B - Fixed camera, externally mounted.
	Type E - 360 degree camera, internally mounted.		Type P - Pin hole, static lift camera.
	Type C - Containment only - inductive type 360 degree camera.		Type A - Containment only - inductive type fixed camera.
	Type C - Containment only - inductive type 360 degree field of view.		Type C - Containment only - inductive type pin hole camera.
	Type S - Screen height.		Type S - Field of view.
	Type R - Recessed camera mounting.		Type S - Surface camera mounting.

 Type A – Door station, video and audio

PC Security computer workstation Visual display unit

AC Door controller location

Field of view (FOV) shapes do not allow for physical obstructions such as walls, doors and furniture. All camera views and mounting points shall be physically checked and verified before installation. The camera FOV is approximate and may change depending on final camera position.

	Updated Tender Issue	MMc	SE	RC	11.21
3	Updated Tender Issue	MMc	SE	RC	11.21
	Update following new GAS	MMc	SE	RC	10.21
	Update following client comments	UG	RC	RJ	07.19
	Tender Issue	UG	RC	RJ	03.19
2	Update following new GAS	UG	RC	RJ	03.19
1	Frozen Stage 3 design issue	RC	RC	RJ	01.19
Index	Description	Designed	Reviewed	Authorised	Date

HOARE LEA

Alford Hall Monaghan Morris
Morelands
1-23 Old Street
London EC1V 9HL

Stable Street
London
W1C 4AB

Tottenham Hale Development Island Sites


Security Systems
Layout
Island Sites - Building 1
Basement Level

Design: MMc	Review: SE	Authorising Issue: RC
----------------	---------------	--------------------------

Project No:	Date:	Scale @ A1:
25-25001	November 2021	1:150

DRAWING NUMBER:	Revision:
2525001-HL-ISL-B1-B-GA-Y-680-0001	T4

This drawing shall not be scaled.
Work from the dimensions shown in the
drawing or given in relevant specifications

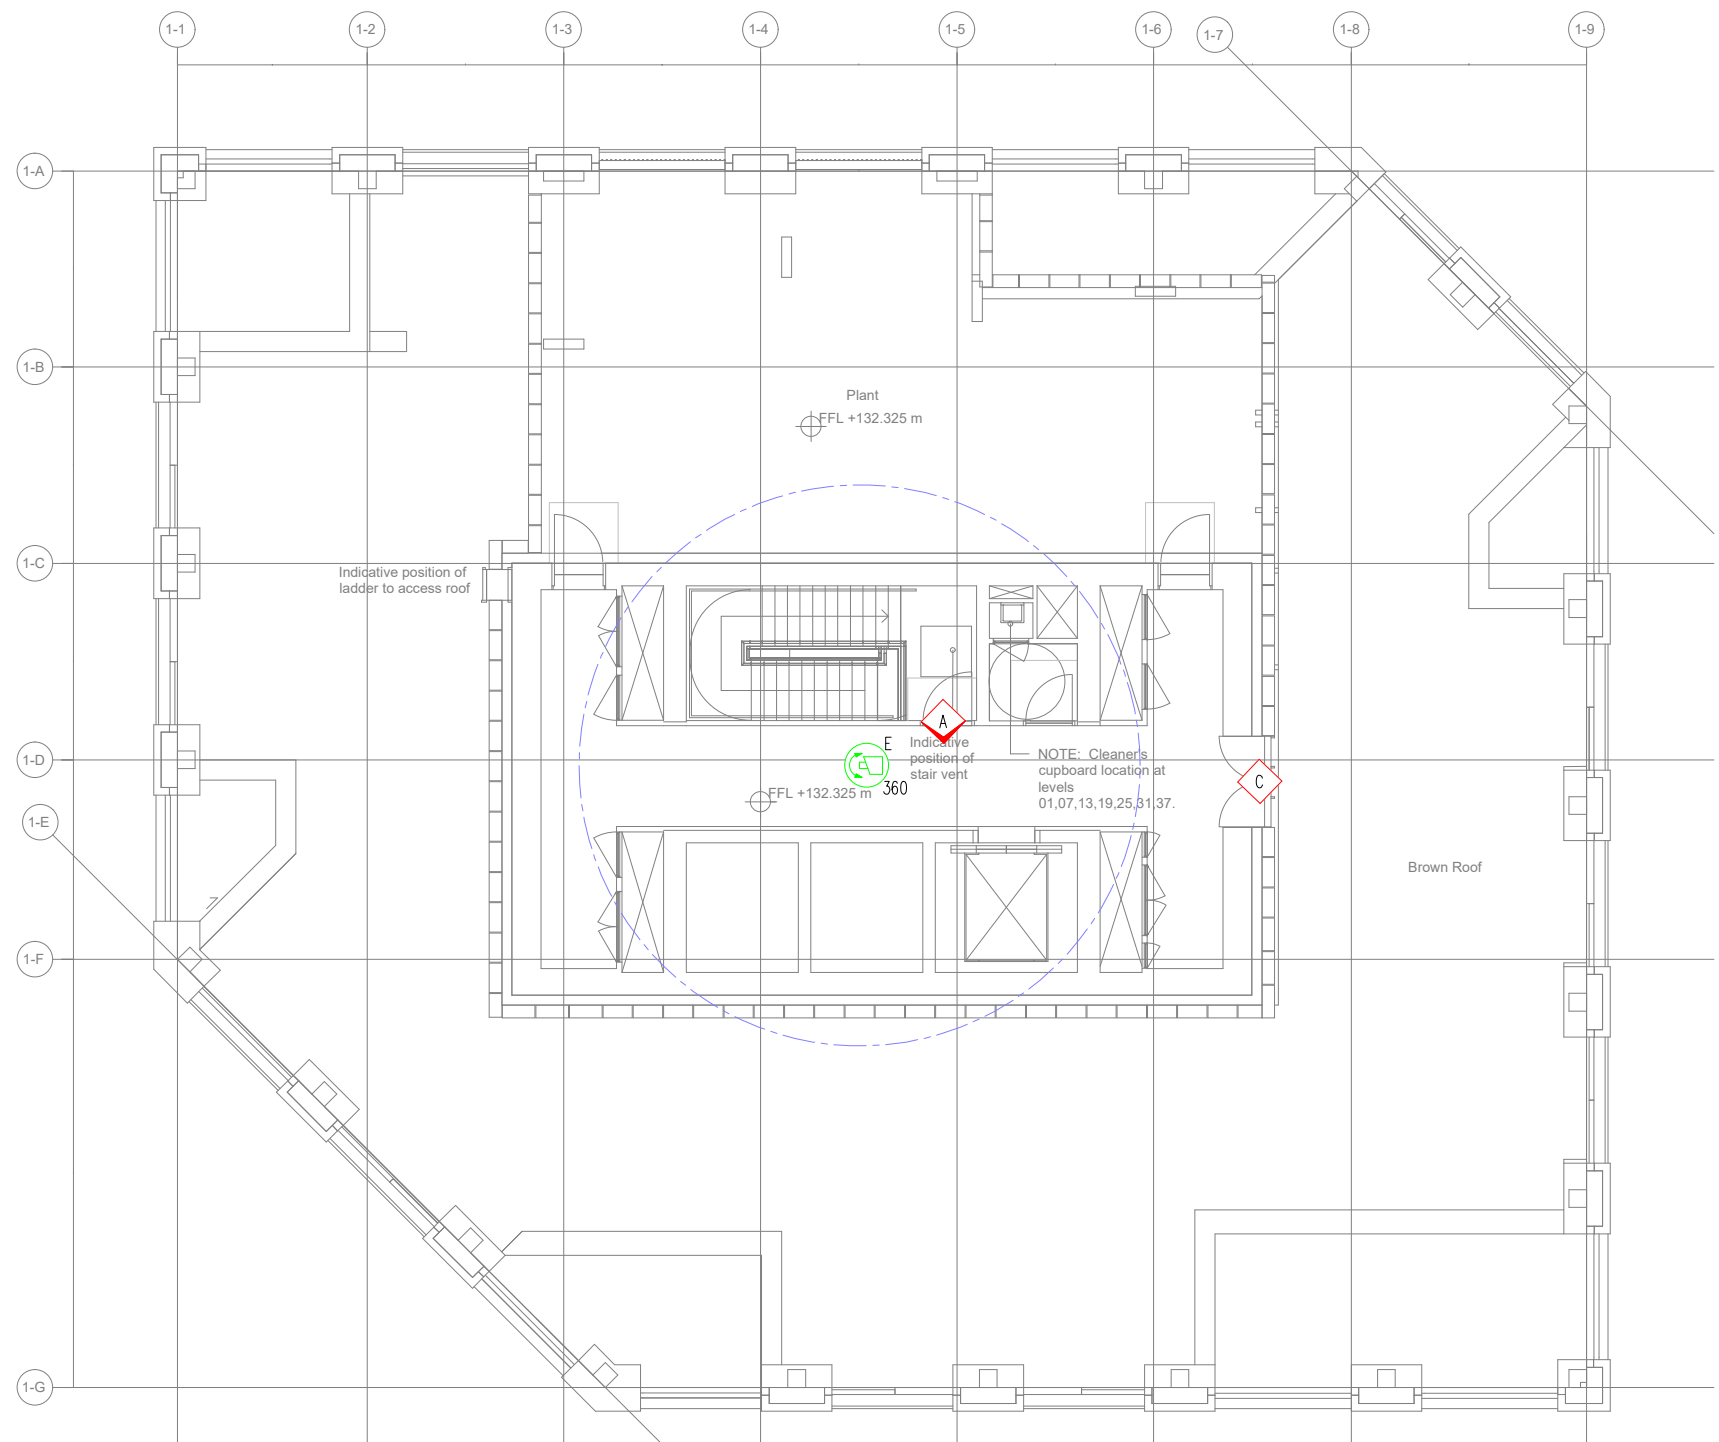

CDM Regulations:

In addition to any information included in this drawing or the model from which it is derived, refer also to the project CDM Risk Register for information on residual risks.

General Notes:

- The drawing does not necessarily show all the information needed to interpret the design intent or the construction details.
- The drawing contains information from more than one source and must be read in conjunction with all relevant specifications.
- Any apparent drafting errors and differences between other drawings and specifications shall be brought to our attention.

Project Notes:

Electronic Access Control Legend

- Type A Electromagnetic lock, read in/push button to exit.
- Type B Electromagnetic lock, read in/out.
- Type E Electromechanical lock, read in/lever handle to exit.
- Type S Special reader with electromagnetic lock.
- Type X Wireless lock, read in/lever handle to exit.
- Type L Lift control reader
- Type J - proximity reader (motorised electromagnetic lock), read in/read out
- Containment only
- Panic button
- Door contact
- Wireless lock receiver

Video Surveillance Legend

- Type A - Fixed camera, internally mounted
- Type B - Fixed camera, externally mounted
- Type E - 360 degree camera, internally mounted.
- Type P - Pin hole, static lift camera
- Containment only - indicative type 360 deg camera.
- Containment only - indicative type fixed camera.
- Containment only - indicative type pin hole camera.
- 360 degree field of view
- Field of view
- 50% Screen height
- R Recessed camera mounting
- S Surface camera mounting

Building Intercom Legend

- Type A - Door station, video and audio
- Type C - Receiving station, video and audio

Security Control Equipment Legend

- Security computer workstation
- Visual display unit
- Door controller location

General notes:

Field of view (FOV) shapes do not allow for physical obstructions such walls, doors and furniture. All camera views and mounting points shall be physically checked and verified before installation. The camera FOV is approximate and may change depending on final camera position.

T4	Updated Tender Issue	MMc	SE	RC	11.21
T3	Updated Tender Issue	MMc	SE	RC	11.21
P03	Update following new GAs	MMc	SE	RC	10.21
T2	Updated to follow client comments	UG	RC	RJ	07.19
T1	Tender Issue	UG	RC	RJ	03.19
P02	Update following new GAs	UG	RC	RJ	03.19
P01	Frozen Stage 3 design Issue	RC	RC	RJ	01.19
Index	Description	Designed	Reviewed	Authorised	Date

REVISIONS:



ARCHITECT:
Allford Hall Monaghan Morris
Morelands
5-23 Old Street
London EC1V 9HL

CLIENT:
Argent
4 Stable Street
London
N1C 4AB


PROJECT TITLE:
Tottenham Hale Development
Island Sites

DRAWING TITLE:
Security Systems
Layout
Island Sites - Building 1
Roof Level

Employers Requirements

PERSON RESPONSIBLE FOR:		
Design: MMc	Review: SE	Authorising Issue: RC
Project No: 25-25001	Date: November 2021	Scale @ A1: 1:150
DRAWING NUMBER:		Revision:
2525001-HL-ISL-B1-RF-GA-Y-680-0014		T4

This drawing shall not be scaled.
Work from the dimensions shown in the drawing or given in relevant specifications

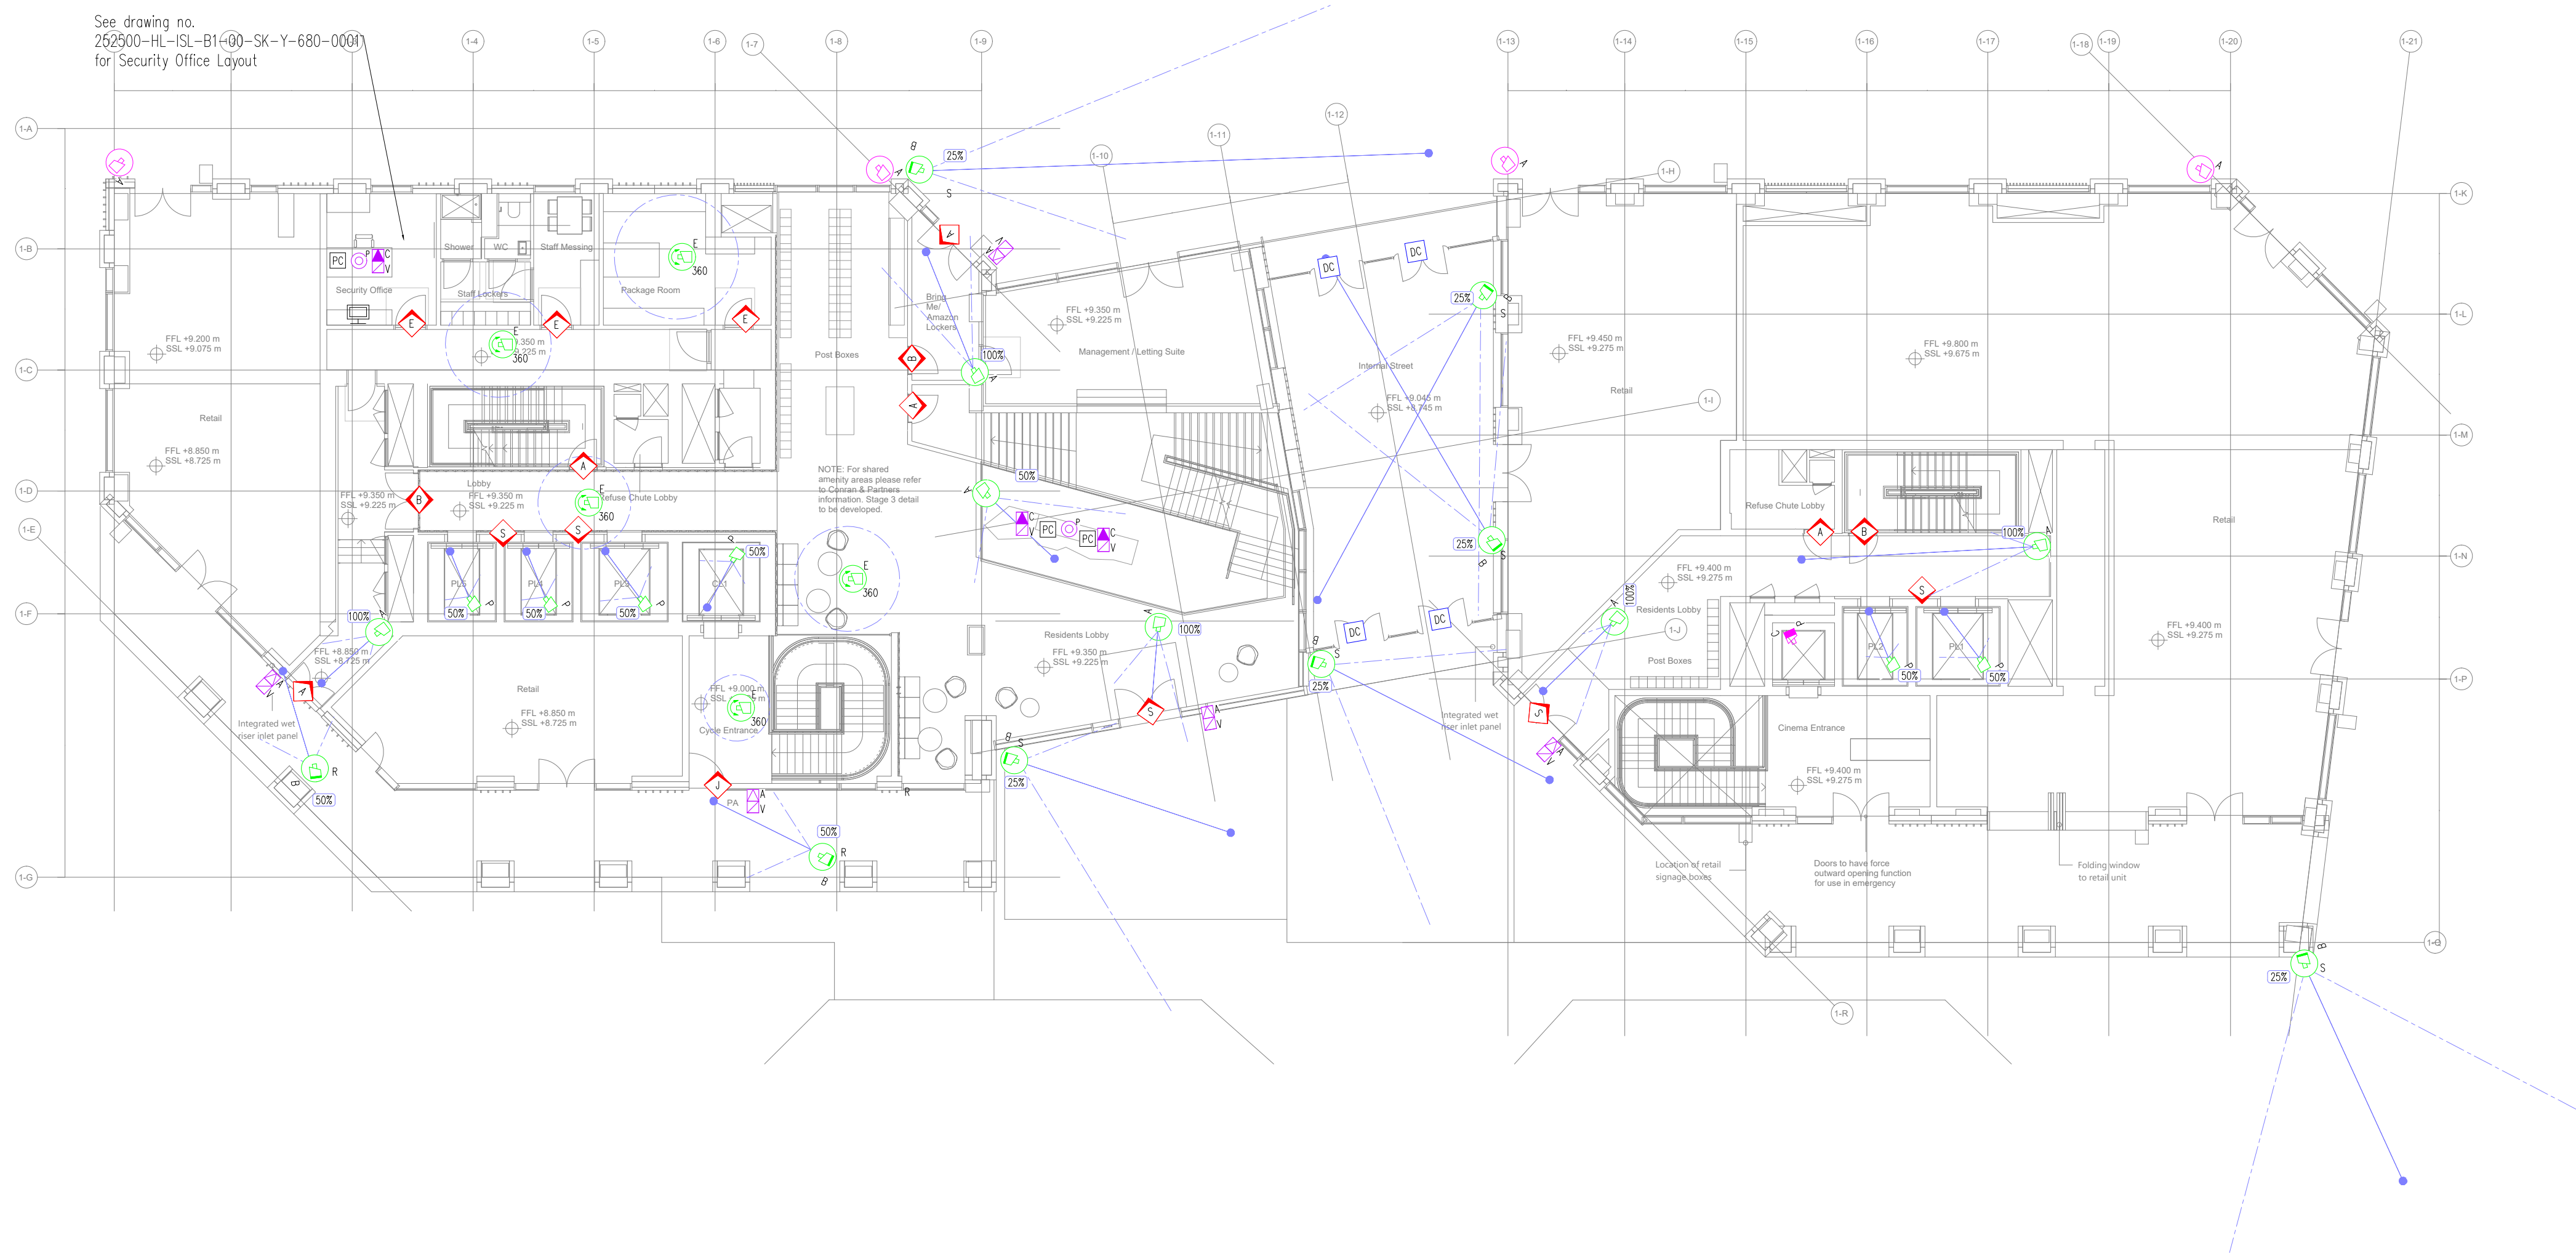

CDM Regulations:

In addition to any information included in this drawing or the model from which it is derived, refer also to the project CDM Risk Register for information on residual risks.

General Notes:

- The drawing does not necessarily show all the information needed to interpret the design intent or the construction details.
- The drawing contains information from more than one source and must be read in conjunction with all relevant specifications.
- Any apparent drafting errors and differences between other drawings and specifications shall be brought to our attention.

Project Notes:

Electronic Access Control Legend

- Type A Electromagnetic lock, read in/push button to exit. Type B Electromagnetic lock, read in/out.
- Type E Electromechanical lock, read in/lever handle to exit. Type S Special reader with electromagnetic lock.
- Type X Wireless lock, read in/lever handle to exit. Type L Lift control reader.
- Containment only. Type J - proximity reader (motorised electromagnetic lock), read in/read out.
- Panic button. DC Door contact. Rx Wireless lock receiver.

Video Surveillance Legend

- Type A - Fixed camera, internally mounted. Type B - Fixed camera, externally mounted.
- Type E - 360 degree camera, internally mounted. Type P - Pin hole, static lift camera.
- Containment only - indicative type 360 deg camera. Containment only - indicative type fixed camera.
- Containment only - indicative type pin hole camera.
- 360 degree field of view. Field of view.
- Screen height. R Recessed camera mounting. S Surface camera mounting.

Building Intercom Legend

- Type A - Door station, video and audio. Type C - Receiving station, video and audio.

Security Control Equipment Legend

- PC Security computer workstation. Visual display unit.
- AC Door controller location.

General notes:

Field of view (FOV) shapes do not allow for physical obstructions such as walls, doors and furniture. All camera views and mounting points shall be physically checked and verified before installation. The camera FOV is approximate and may change depending on final camera position.

T4	Updated Tender Issue	MMc	SE	RC	11.21
T3	Updated Tender Issue	MMc	SE	RC	11.21
P03	Update following new GAs	MMc	SE	RC	10.21
T2	Updated to client comments	UG	RC	RJ	07.19
T1	Tender Issue	UG	RC	RJ	03.19
P02	Update following new GAs	UG	RC	RJ	03.19
P01	Frozen Stage 3 design Issue	RC	RC	RJ	01.19
Index	Description	Designed	Reviewed	Authorised	Date

REVISIONS:

HOARE LEA

ARCHITECT:
Allford Hall Monaghan Morris
Morelands
5-23 Old Street
London EC1V 9HL

CLIENT:
Argent
4 Stable Street
London
N1C 4AB

PROJECT TITLE:
Tottenham Hale Development
Island Sites

DRAWING TITLE:
Security Systems
Layout
Island Sites - Building 1
Ground Floor

Employers Requirements


PERSON RESPONSIBLE FOR:

Design: MMc	Review: SE	Authorising Issue: RC
----------------	---------------	--------------------------

Project No: 25-25001	Date: November 2021	Scale @ A1: 1:150
-------------------------	------------------------	----------------------

DRAWING NUMBER: 2525001-HL-ISL-B1-00-GA-Y-680-0002	Revision: T4
---	-----------------

This drawing shall not be scaled.
Work from the dimensions shown in the
drawing or given in relevant specifications

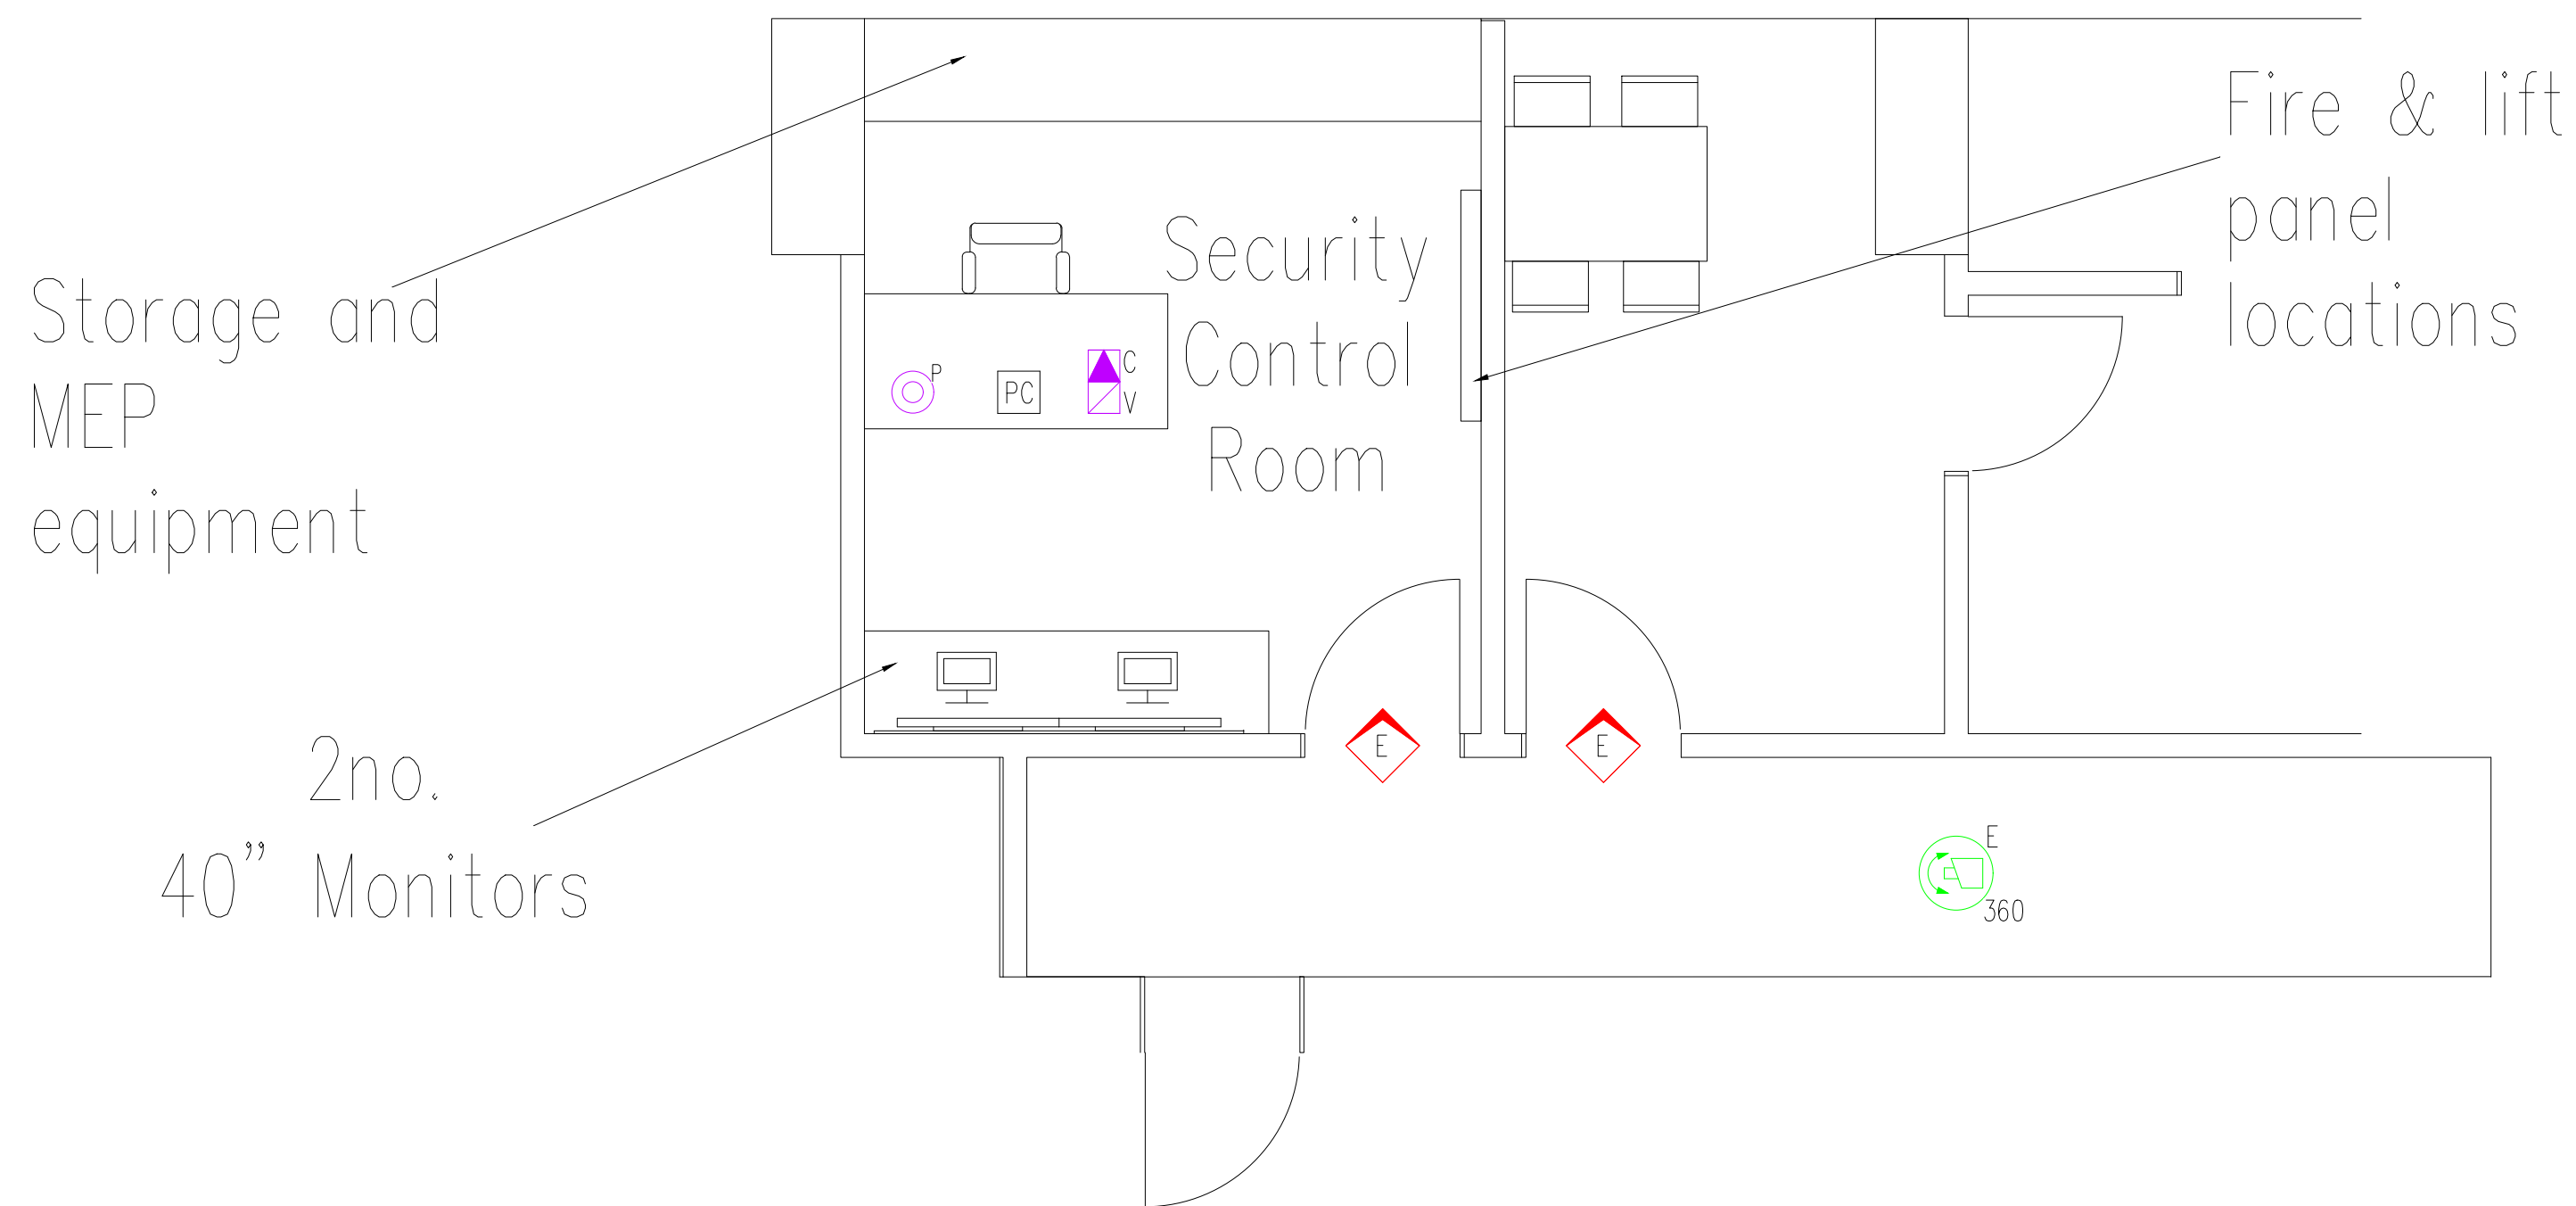

CDM Regulations:

In addition to any information included in this drawing or the model from which it is derived, refer also to the project CDM Risk Register for information on residual risks.

General Notes:

- The drawing does not necessarily show all the information needed to interpret the design intent or the construction details.
- The drawing contains information from more than one source and must be read in conjunction with all relevant specifications.
- Any apparent drafting errors and differences between other drawings and specifications shall be brought to our attention.

Project Notes:

Electronic Access Control Legend

- | | | | |
|---|--|---|--|
|  | Type A Electromagnetic lock, read in/push button to exit. |  | Type B Electromagnetic lock, read in/out. |
|  | Type E Electromechanical lock, read in/lever handle to exit. |  | Type S Special reader with electromagnetic lock. |
|  | Type X Wireless lock, read in/lever handle to exit. |  | Type L Lift control reader |
|  | Containment only |  | Type J - proximity reader (motorised electromagnetic lock), read in/read out |
|  | Panic button |  | Door contact |
|  | Wireless lock receiver |  | Wireless lock receiver |

Video Surveillance Legend

- | | | | |
|---|--|---|---|
|  | Type A – Fixed camera, internally mounted. |  | Type B – Fixed camera, externally mounted. |
|  | Type E – 360 degree camera, internally mounted. |  | Type P – Pin hole, static lift camera |
|  | Containment only – indicate camera. |  | Containment only – indicate type fixed camera. |
|  | Containment only – indicate 360 degree field of view |  | Containment only – indicate type pin hole camera. |
|  | Screen height |  | Field of view |
|  | Recessed camera mounting |  | Surface camera mounting |

Building Intercom Legend

-  Type A – Door station, video and audio
  Type C – Receiving station, video and audio

Security Control Equipment Legend

- PC Security computer workstation Visual display unit
- AC Door controller location

General notes:

Field of view (FOV) shapes do not allow for physical obstructions such as walls, doors and furniture. All camera views and mounting heights shall be physically checked and verified before installation. The camera FOV is approximate and may change depending on the camera position.

	Updated Tender Issue	MMC	SE	RC	11.2
	Tender Issue	MMC	SE	RC	11.2
1	Stage 3 design Issue	UG	RC	RJ	03.

REVISIONS:

HOARE LEA (H.)

ARCHITECT:
Ilford Hall Monaghan Morris
Morelands
-23 Old Street
London EC1V 9HL

LIENT:
 Urgent
 Stable Street
 London
 11C 4AB

PROJECT TITLE:
 Tottenham Hale Development
 Island Sites

DRAWING TITLE:
Security Systems
Layout
Island Sites - Building 1
Security Control Room Layout

Employers Requirements

PERSON RESPONSIBLE FOR

Design: MMc	Review: SE	Authorising Issue: RC
----------------	---------------	--------------------------

Project No: 25-25001	Date: November 2021	Scale @ A1: 1:40
-------------------------	------------------------	---------------------

DRAWING NUMBER:	Revision:
2525001-HL-ISL-B1-00-SK-Y-680-0001	T2

This drawing shall not be scaled.
Work from the dimensions shown in the
drawing or given in relevant specifications



CDM Regulations:

In addition to any information included in this drawing or the model from which it is derived, refer also to the project CDM Risk Register for information on residual risks.

General Notes:

- The drawing does not necessarily show all the information needed to interpret the design intent or the construction details.
- The drawing contains information from more than one source and must be read in conjunction with all relevant specifications.
- Any apparent drafting errors and differences between other drawings and specifications shall be brought to our attention.

Project Notes:

Electronic Access Control Legend

- Type A Electromagnetic lock, read in/push button to exit.
- Type B Electromagnetic lock, read in/out.
- Type E Electromechanical lock, read in/lever handle to exit.
- Type S Special reader with electromagnetic lock.
- Type X Wireless lock, read in/lever handle to exit.
- Type L Lift control reader
- Type J - proximity reader (motorised electromagnetic lock), read in/read out
- Containment only
- Panic button
- Door contact
- Wireless lock receiver

Video Surveillance Legend

- Type A - Fixed camera, internally mounted
- Type B - Fixed camera, externally mounted
- Type E - 360 degree camera, internally mounted.
- Type P - Pin hole, static lift camera
- Containment only - indicative type 360 deg camera.
- Containment only - indicative type fixed camera.
- Containment only - indicative type pin hole camera.
- 360 degree field of view
- Field of view
- Screen height
- R Recessed camera mounting
- S Surface camera mounting

Building Intercom Legend

- Type A - Door station, video and audio
- Type C - Receiving station, video and audio

Security Control Equipment Legend

- Security computer workstation
- Visual display unit
- Door controller location

General notes:

Field of view (FOV) shapes do not allow for physical obstructions such walls, doors and furniture. All camera views and mounting points shall be physically checked and verified before installation. The camera FOV is approximate and may change depending on final camera position.

T3	Updated Tender Issue	MMc	SE	RC	11.21
T2	Updated Tender Issue	MMc	SE	RC	11.21
P03	Update following new GAs	MMc	SE	RC	10.21
T1	Tender Issue	UG	RC	RJ	03.19
P02	Update following new GAs	UG	RC	RJ	03.19
P01	Frozen Stage 3 design Issue	RC	RC	RJ	01.19
Index	Description	Designed	Reviewed	Authorised	Date

REVISIONS:

HOARE LEA **HL**

ARCHITECT:
Allford Hall Monaghan Morris
Morelands
5-23 Old Street
London EC1V 9HL

CLIENT:
Argent
4 Stable Street
London
N1C 4AB

PROJECT TITLE:
Tottenham Hale Development
Island Sites

DRAWING TITLE:
Security Systems
Layout
Island Sites - Building 1
Levels 1- 5


Employers Requirements

PERSON RESPONSIBLE FOR:

Design: MMc	Review: SE	Authorising Issue: RC
----------------	---------------	--------------------------

Project No: 25-25001	Date: November 2021	Scale @ A1: 1:150
-------------------------	------------------------	----------------------

DRAWING NUMBER: 2525001-HL-ISL-B1-01-GA-Y-680-0004	Revision: T3
---	-----------------

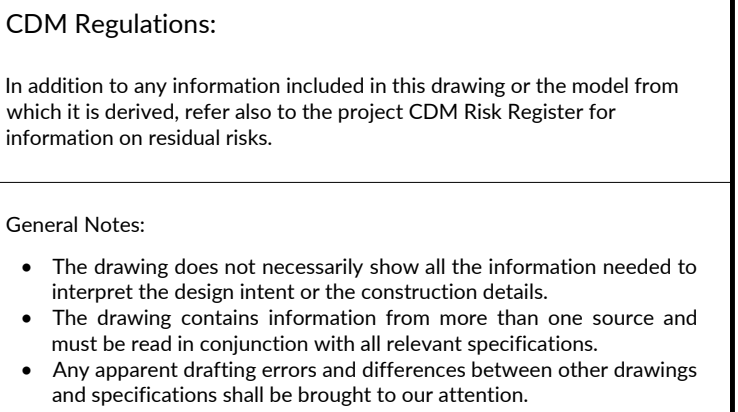

Project Notes:

Electronic Access Control Legend

 Type A Electromagnetic lock, read in/push button to exit.	 Type B Electromagnetic lock, read in/out.
 Type E Electromechanical lock, read in/lever handle to exit.	 Type S Special reader with electromagnetic lock.
 Type X Wireless lock, read in/lever handle to exit.	 Type L Lift control reader
 Containment only	 Type J – proximity reader (motorised electromagnetic lock), read in/read out
 Panic button	 Door contact
	 Rx Wireless lock receiver

Video Surveillance Legend

	A Type A – Fixed camera, internally mounted.		B Type B – Fixed camera, externally mounted.
	E Type E – 360 degree camera, internally mounted.		P Type P – Pin hole, static lift camera.
	F Containment only – indicative type 360 degree camera.		C Containment only – indicative type fixed camera.
	P 360 degree field of view		P Containment only – indicative type pin hole camera.
	S 50% Screen height		S Field of view
	R Recessed camera mounting		S Surface camera mounting

Building Intercom Legend

	Type A – Door station, video and audio		Type C – Receiving station, video and audio
---	---	---	--

Security Control Equipment Legend

PC	Security computer workstation		Visual display unit
AC	Door controller location		

General notes:

Field of view (FOV) shapes do not allow for physical obstructions such as walls, doors and furniture. All camera views and mounting points shall be physically checked and verified before installation. The camera FOV is approximate and may change depending on final camera position.

03	Updated Tender Issue	MMc	SE	RC	11.21
03	Updated Tender Issue	MMc	SE	RC	11.21
02	Update following new GAS Tender Issue	MMc	SE	RC	10.21
02	Update following new GAS	UG	RC	RJ	03.19
01	Update following new GAS	UG	RC	RJ	03.19
	Frozen Stage 3 design Issue	RC	RC	RJ	01.19
Tender	Description	Designed	Reviewed	Authorised	Date

REVISIONS:

HOARE LEA 

ARCHITECT:
Allford Hall Managhan Morris
Morelands
5-23 Old Street
London EC1V 9HL

CLIENT:
Argent
4 Stable Street
London
N1C 4AB


PROJECT TITLE:
Tottenham Hale Development
Island Sites

DRAWING TITLE:
Security Systems
Layout
Island Sites - Building 1
Level 6

Employers Requirements

PERSON RESPONSIBLE FOR:			
Design: MMc	Review: SE	Authorising Issue: RC	
Project No: 25-25001	Date: November 2021	Scale @ A1: 1:150	
DRAWING NUMBER:			Revision:
2525001-HL-ISL-B1-06-GA-Y-680-0005			T3

This drawing shall not be scaled.
Work from the dimensions shown in the
drawing or given in relevant specifications

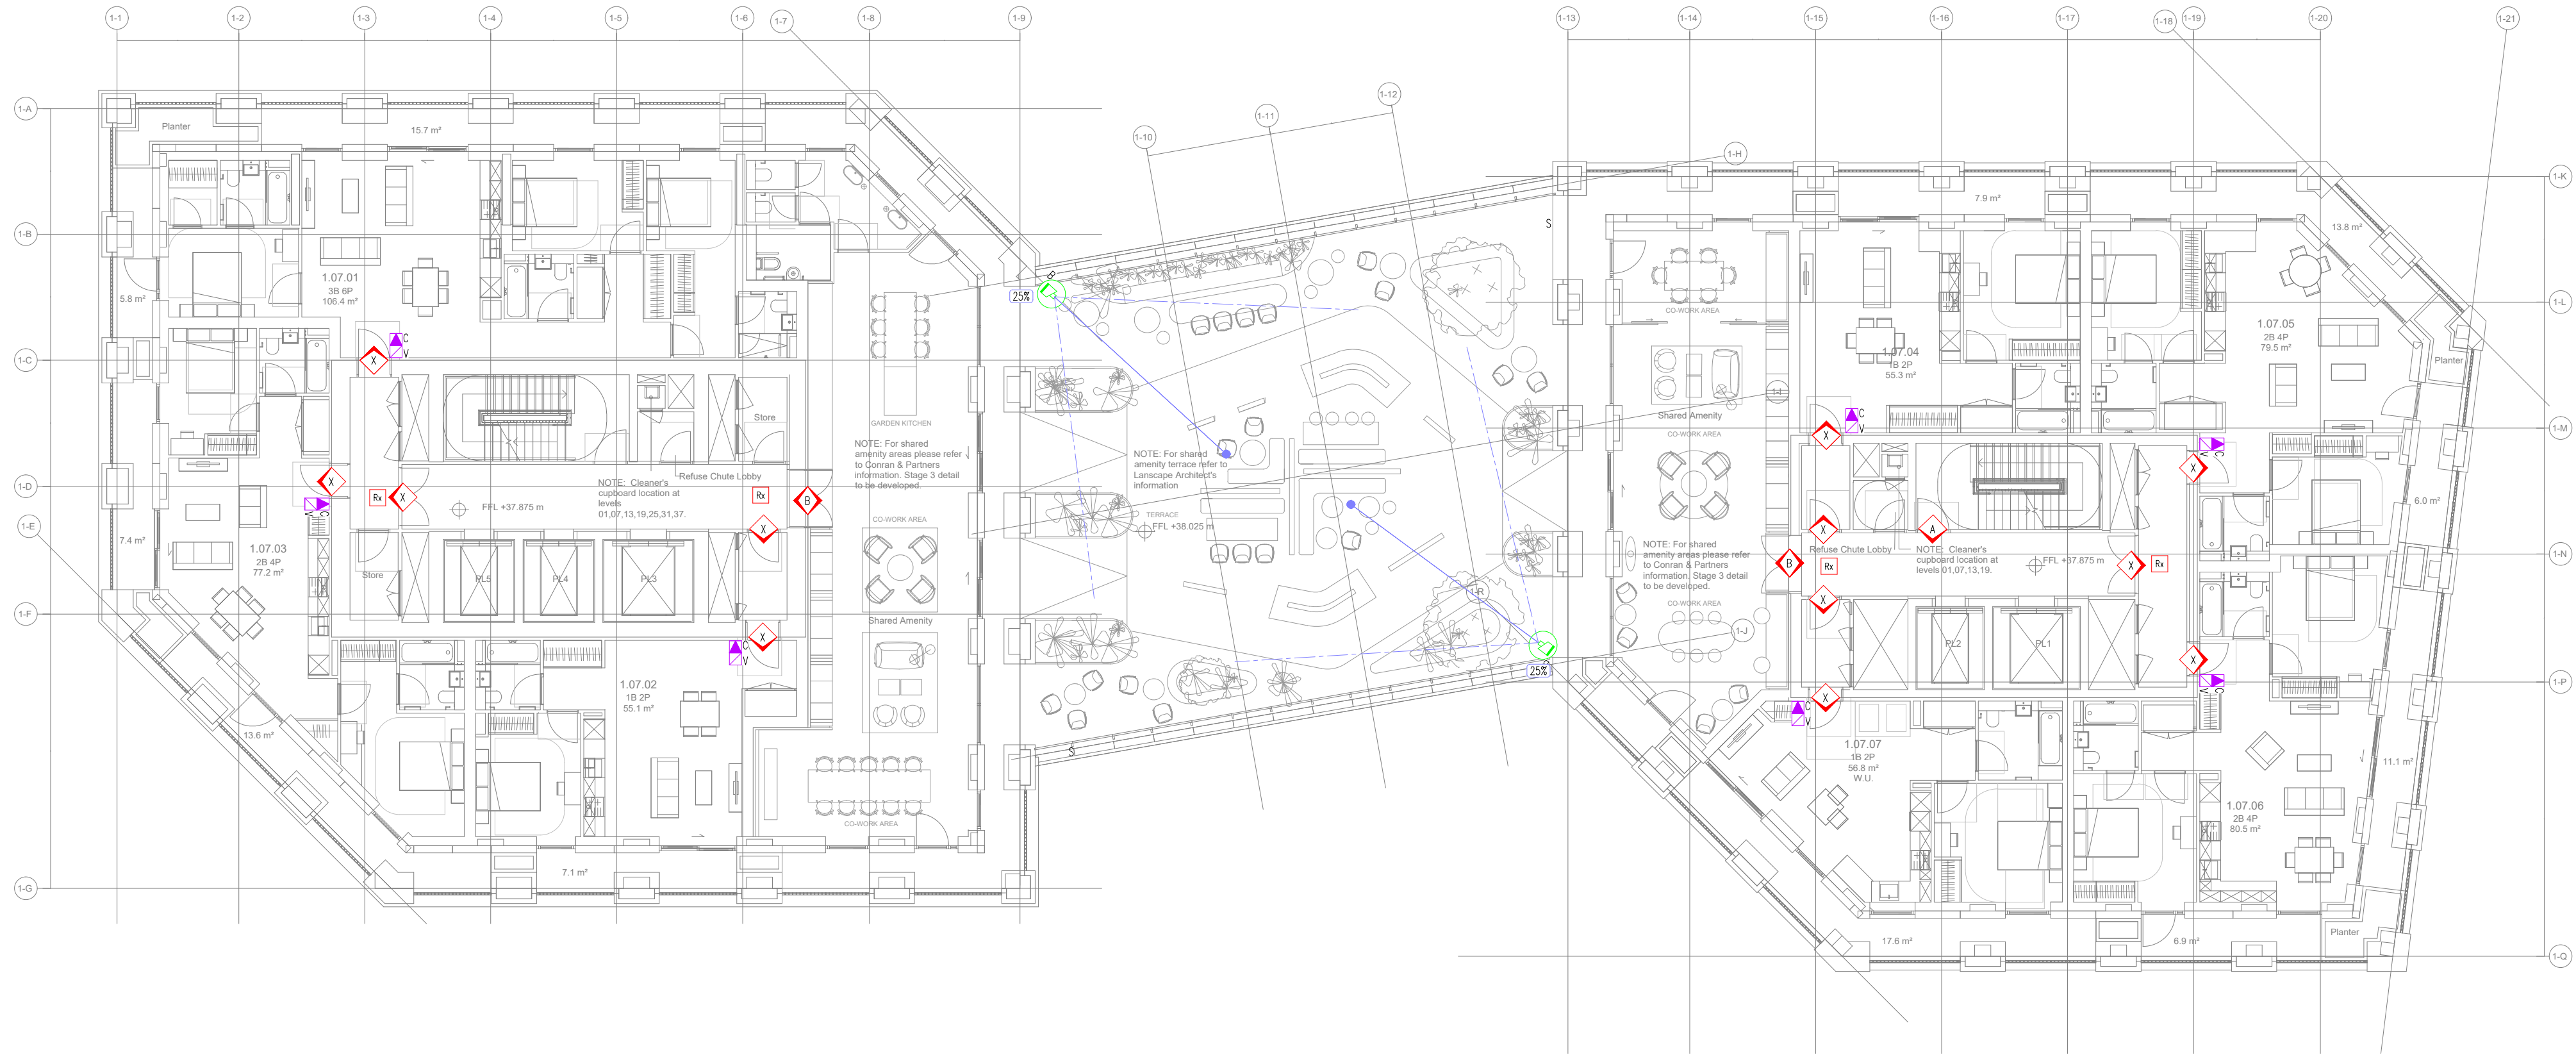

CDM Regulations:

In addition to any information included in this drawing or the model from which it is derived, refer also to the project CDM Risk Register for information on residual risks.

General Notes:

- The drawing does not necessarily show all the information needed to interpret the design intent or the construction details.
- The drawing contains information from more than one source and must be read in conjunction with all relevant specifications.
- Any apparent drafting errors and differences between other drawings and specifications shall be brought to our attention.

Project Notes:

Electronic Access Control Legend

- Type A Electromagnetic lock, read in/push button to exit.
- Type B Electromagnetic lock, read in/out.
- Type E Electromechanical lock, read in/lever handle to exit.
- Type S Special reader with electromagnetic lock.
- Type X Wireless lock, read in/lever handle to exit.
- Type L Lift control reader
- Type J – proximity reader (motorised electromagnetic lock), read in/read out
- Panic button
- Door contact
- Wireless lock receiver

Video Surveillance Legend

- Type A – Fixed camera, internally mounted
- Type B – Fixed camera, externally mounted
- Type E – 360 degree camera, internally mounted.
- Type P – Pin hole, static lift camera
- Containment only – indicative type 360 deg camera.
- Containment only – indicative type fixed camera.
- Containment only – indicative type pin hole camera.
- 360 degree field of view
- 50% Screen height
- R Recessed camera mounting
- S Surface camera mounting

Building Intercom Legend

- Type A – Door station, video and audio
- Type C – Receiving station, video and audio

Security Control Equipment Legend

- Security computer workstation
- Visual display unit
- Door controller location

General notes:
Field of view (FOV) shapes do not allow for physical obstructions such as walls, doors and furniture. All camera views and mounting points shall be physically checked and verified before installation. The camera FOV is approximate and may change depending on final camera position.

T4	Updated Tender Issue	MMc	SE	RC	11.21
T3	Updated Tender Issue	MMc	SE	RC	11.21
P03	Update following new GAs	MMc	SE	RC	10.21
T2	Updated to latest GA	UG	RC	RJ	07.19
T1	Tender Issue	UG	RC	RJ	03.19
P02	Update following new GAs	UG	RC	RJ	03.19
P01	Frozen Stage 3 design Issue	RC	RC	RJ	01.19
Index	Description	Designed	Reviewed	Authorised	Date

REVISIONS:

HOARE LEA

ARCHITECT:
Allford Hall Managhan Morris
Morelands
5-23 Old Street
London EC1V 9HL

CLIENT:
Argent
4 Stable Street
London
N1C 4AB


PROJECT TITLE:
Tottenham Hale Development
Island Sites

DRAWING TITLE:
Security Systems
Layout
Island Sites - Building 1
Level 7

Employers Requirements

PERSON RESPONSIBLE FOR:		
Design: MMc	Review: SE	Authorising Issue: RC
Project No: 25-25001	Date: November 2021	Scale @ A1: 1:150
DRAWING NUMBER:		Revision:
2525001-HL-ISL-B1-07-GA-Y-680-0006		T4

This drawing shall not be scaled.
Work from the dimensions shown in the
drawing or given in relevant specifications

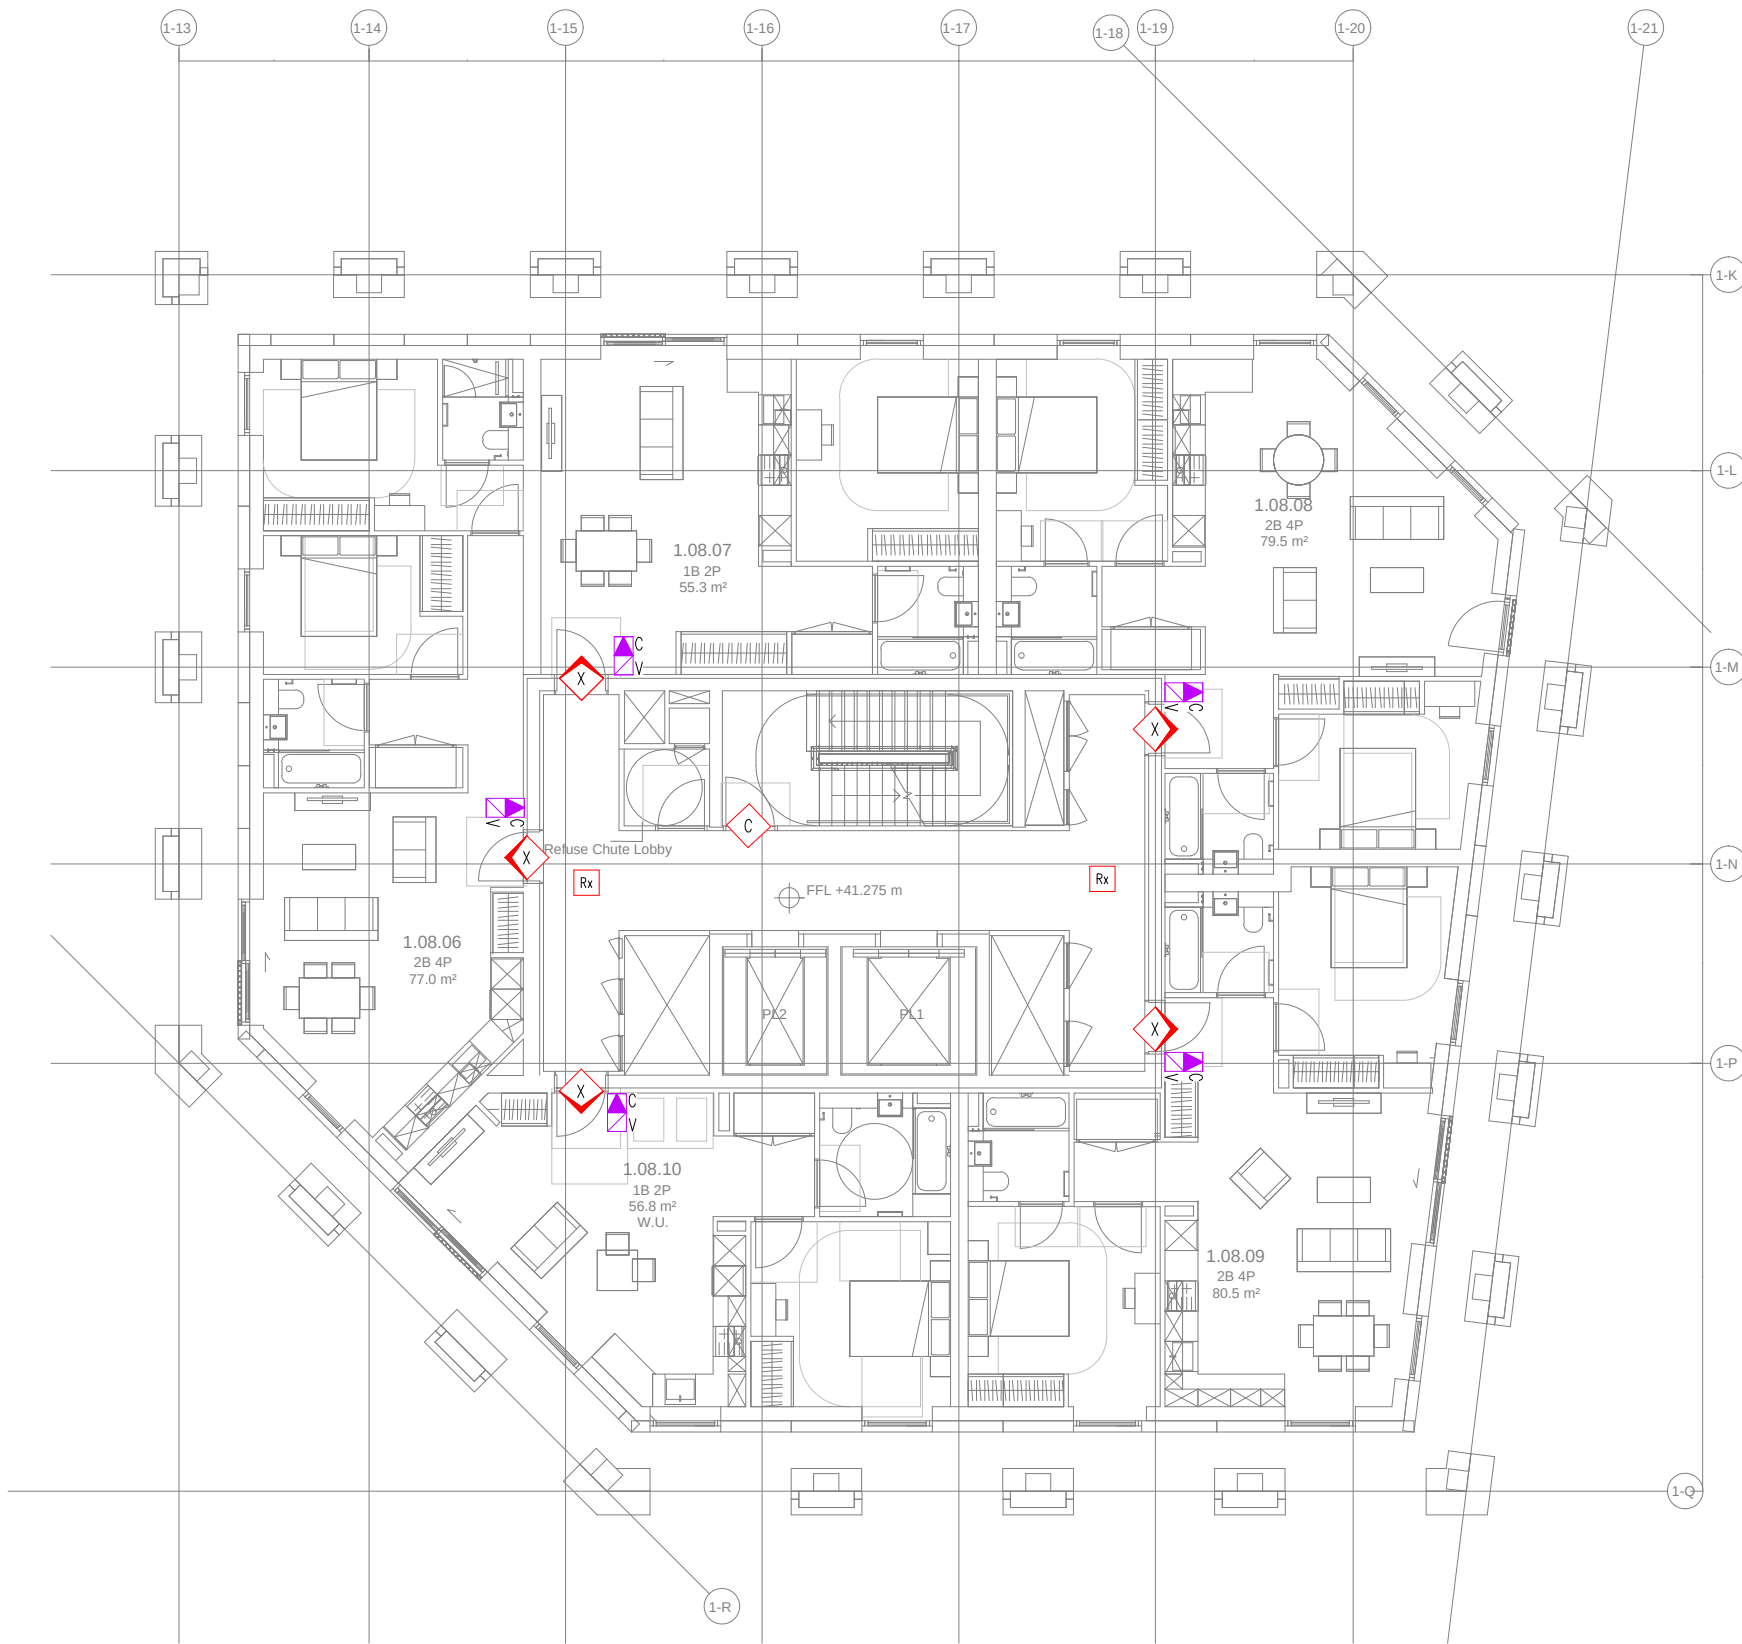

CDM Regulations:

In addition to any information included in this drawing or the model from which it is derived, refer also to the project CDM Risk Register for information on residual risks.

General Notes:

- The drawing does not necessarily show all the information needed to interpret the design intent or the construction details.
- The drawing contains information from more than one source and must be read in conjunction with all relevant specifications.
- Any apparent drafting errors and differences between other drawings and specifications shall be brought to our attention.

Project Notes:

Electronic Access Control Legend

- Type A Electromagnetic lock, read in/push button to exit.
- Type B Electromagnetic lock, read in/out.
- Type E Electromechanical lock, read in/lever handle to exit.
- Type S Special reader with electromagnetic lock.
- Type X Wireless lock, read in/lever handle to exit.
- Type L Lift control reader
- Type J – proximity reader (motorised electromagnetic lock), read in/read out
- Panic button
- Door contact
- Wireless lock receiver

Video Surveillance Legend

- Type A – Fixed camera, internally mounted
- Type B – Fixed camera, externally mounted
- Type E – 360 degree camera, internally mounted.
- Type P – Pin hole, static lift camera
- Containment only – indicative type 360 deg camera.
- Containment only – indicative type fixed camera.
- Containment only – indicative type pin hole camera.
- 360 degree field of view
- 50% Screen height
- R Recessed camera mounting
- S Surface camera mounting

Building Intercom Legend

- Type A – Door station, video and audio
- Type C – Receiving station, video and audio

Security Control Equipment Legend

- Security computer workstation
- Visual display unit
- Door controller location

General notes:

Field of view (FOV) shapes do not allow for physical obstructions such walls, doors and furniture. All camera views and mounting points shall be physically checked and verified before installation. The camera FOV is approximate and may change depending on final camera position.

T3	Updated Tender Issue	MMc	SE	RC	11.21
T2	Updated Tender Issue	MMc	SE	RC	11.21
P03	Update following new GAs	MMc	SE	RC	10.21
T1	Tender Issue	UG	RC	RJ	03.19
P02	Update following new GAs	UG	RC	RJ	03.19
P01	Frozen Stage 3 design Issue	RC	RC	RJ	01.19

Index	Description	Designed	Reviewed	Authorised	Date
-------	-------------	----------	----------	------------	------

REVISIONS:



ARCHITECT:
Allford Hall Managhan Morris
Morelands
5-23 Old Street
London EC1V 9HL



CLIENT:
Argent
4 Stable Street
London
N1C 4AB

PROJECT TITLE:
Tottenham Hale Development
Island Sites

DRAWING TITLE:
Security Systems
Layout
Island Sites - Building 1
Level 8

Employers Requirements

PERSON RESPONSIBLE FOR:		
Design: MMc	Review: SE	Authorising Issue: RC
Project No: 25-25001	Date: November 2021	Scale @ A1: 1:150
DRAWING NUMBER:		Revision:
2525001-HL-ISL-B1-08-GA-Y-680-0007		T3

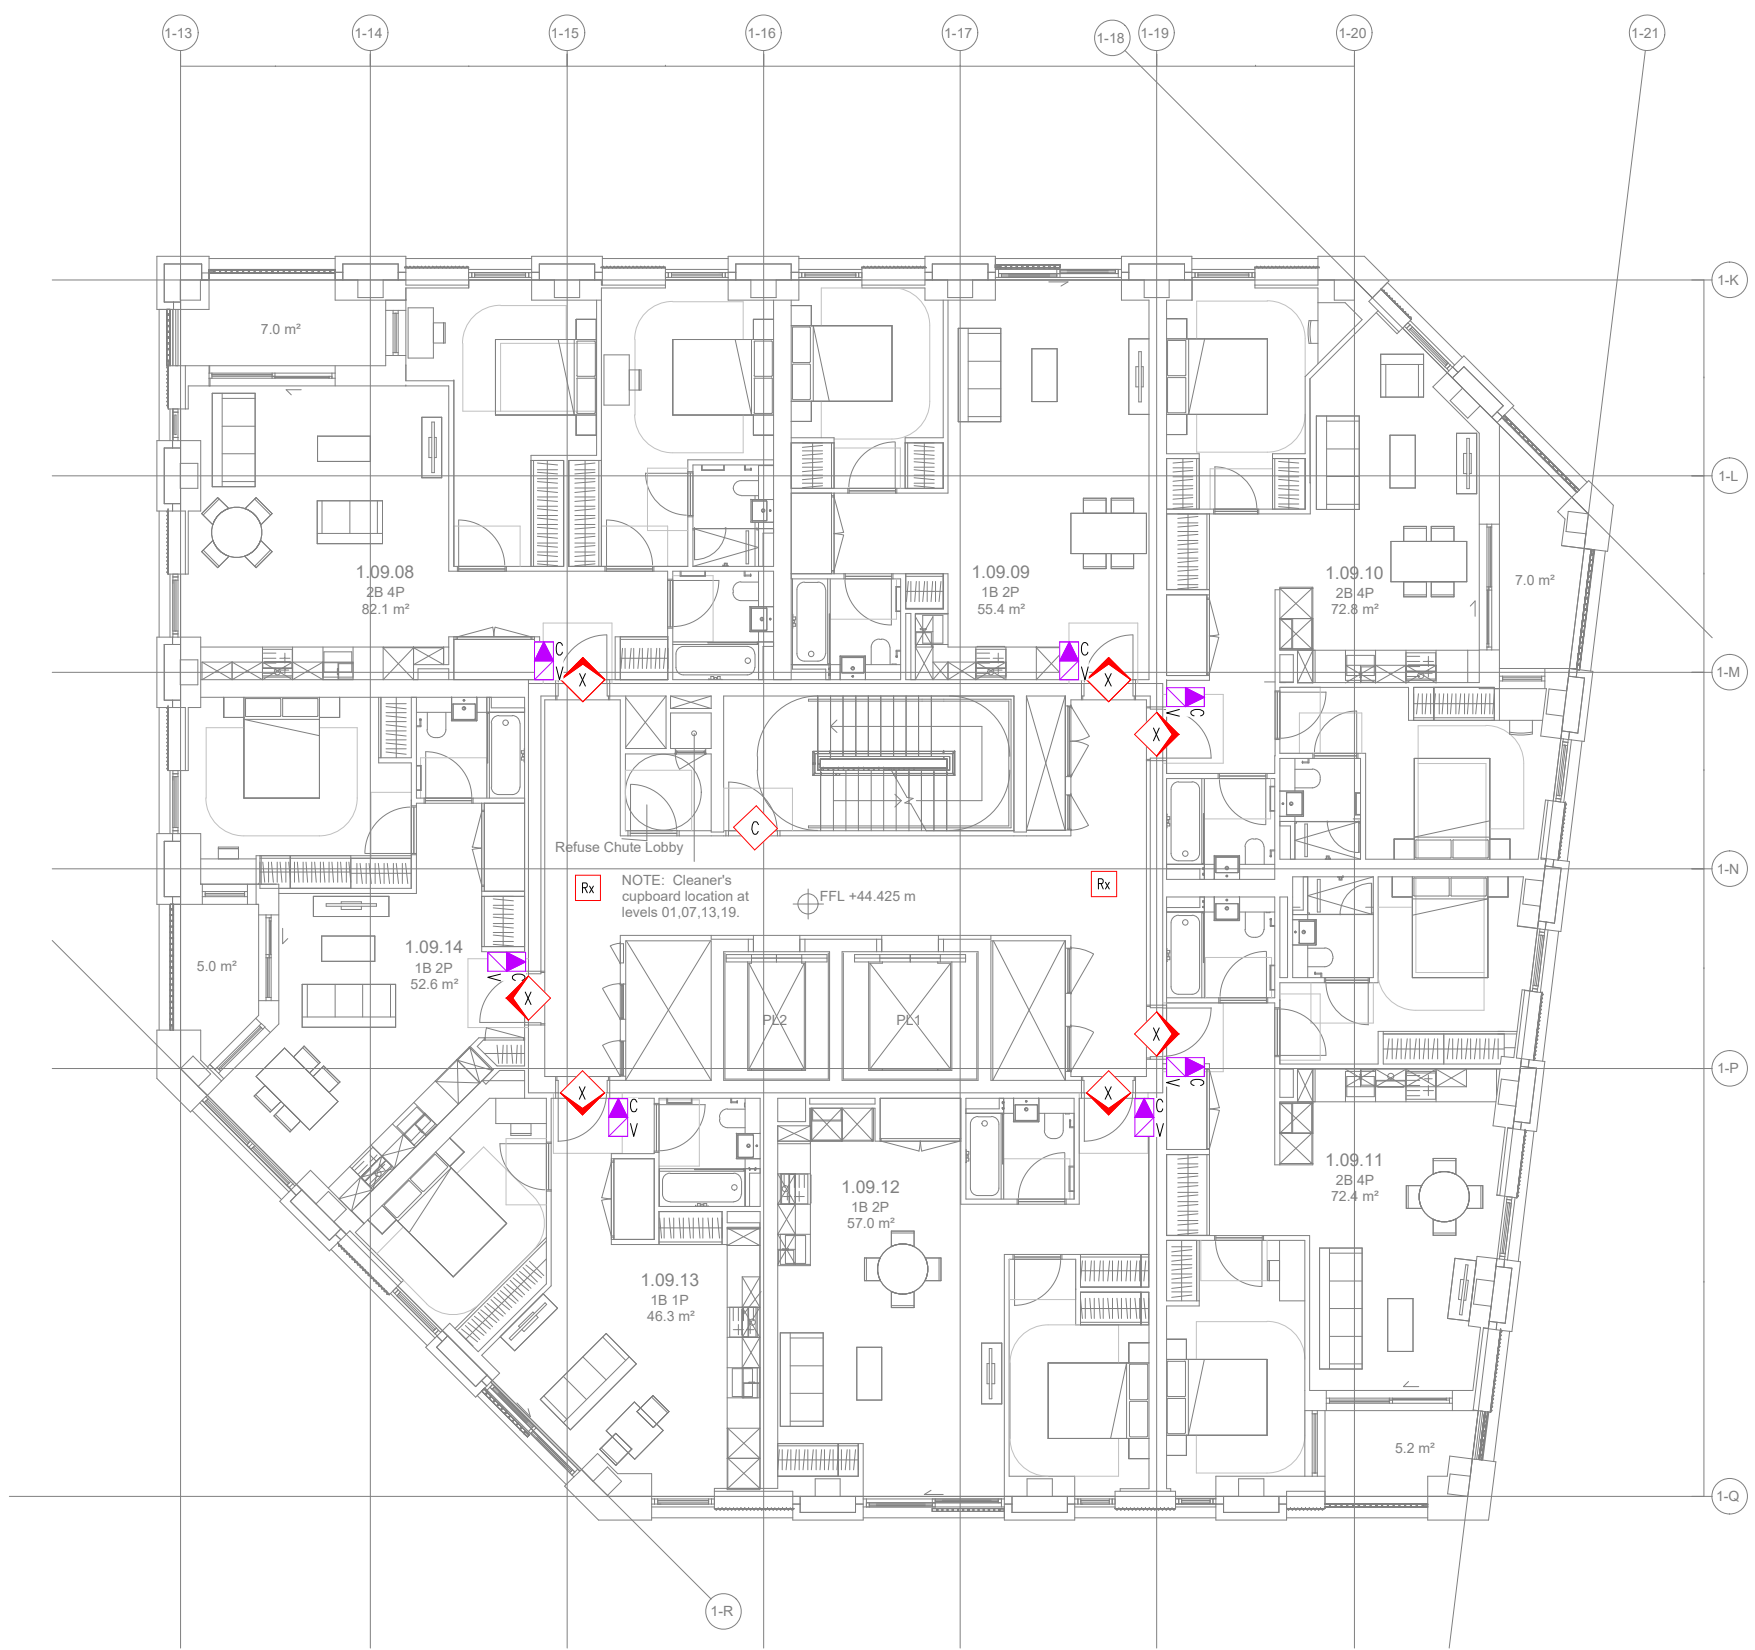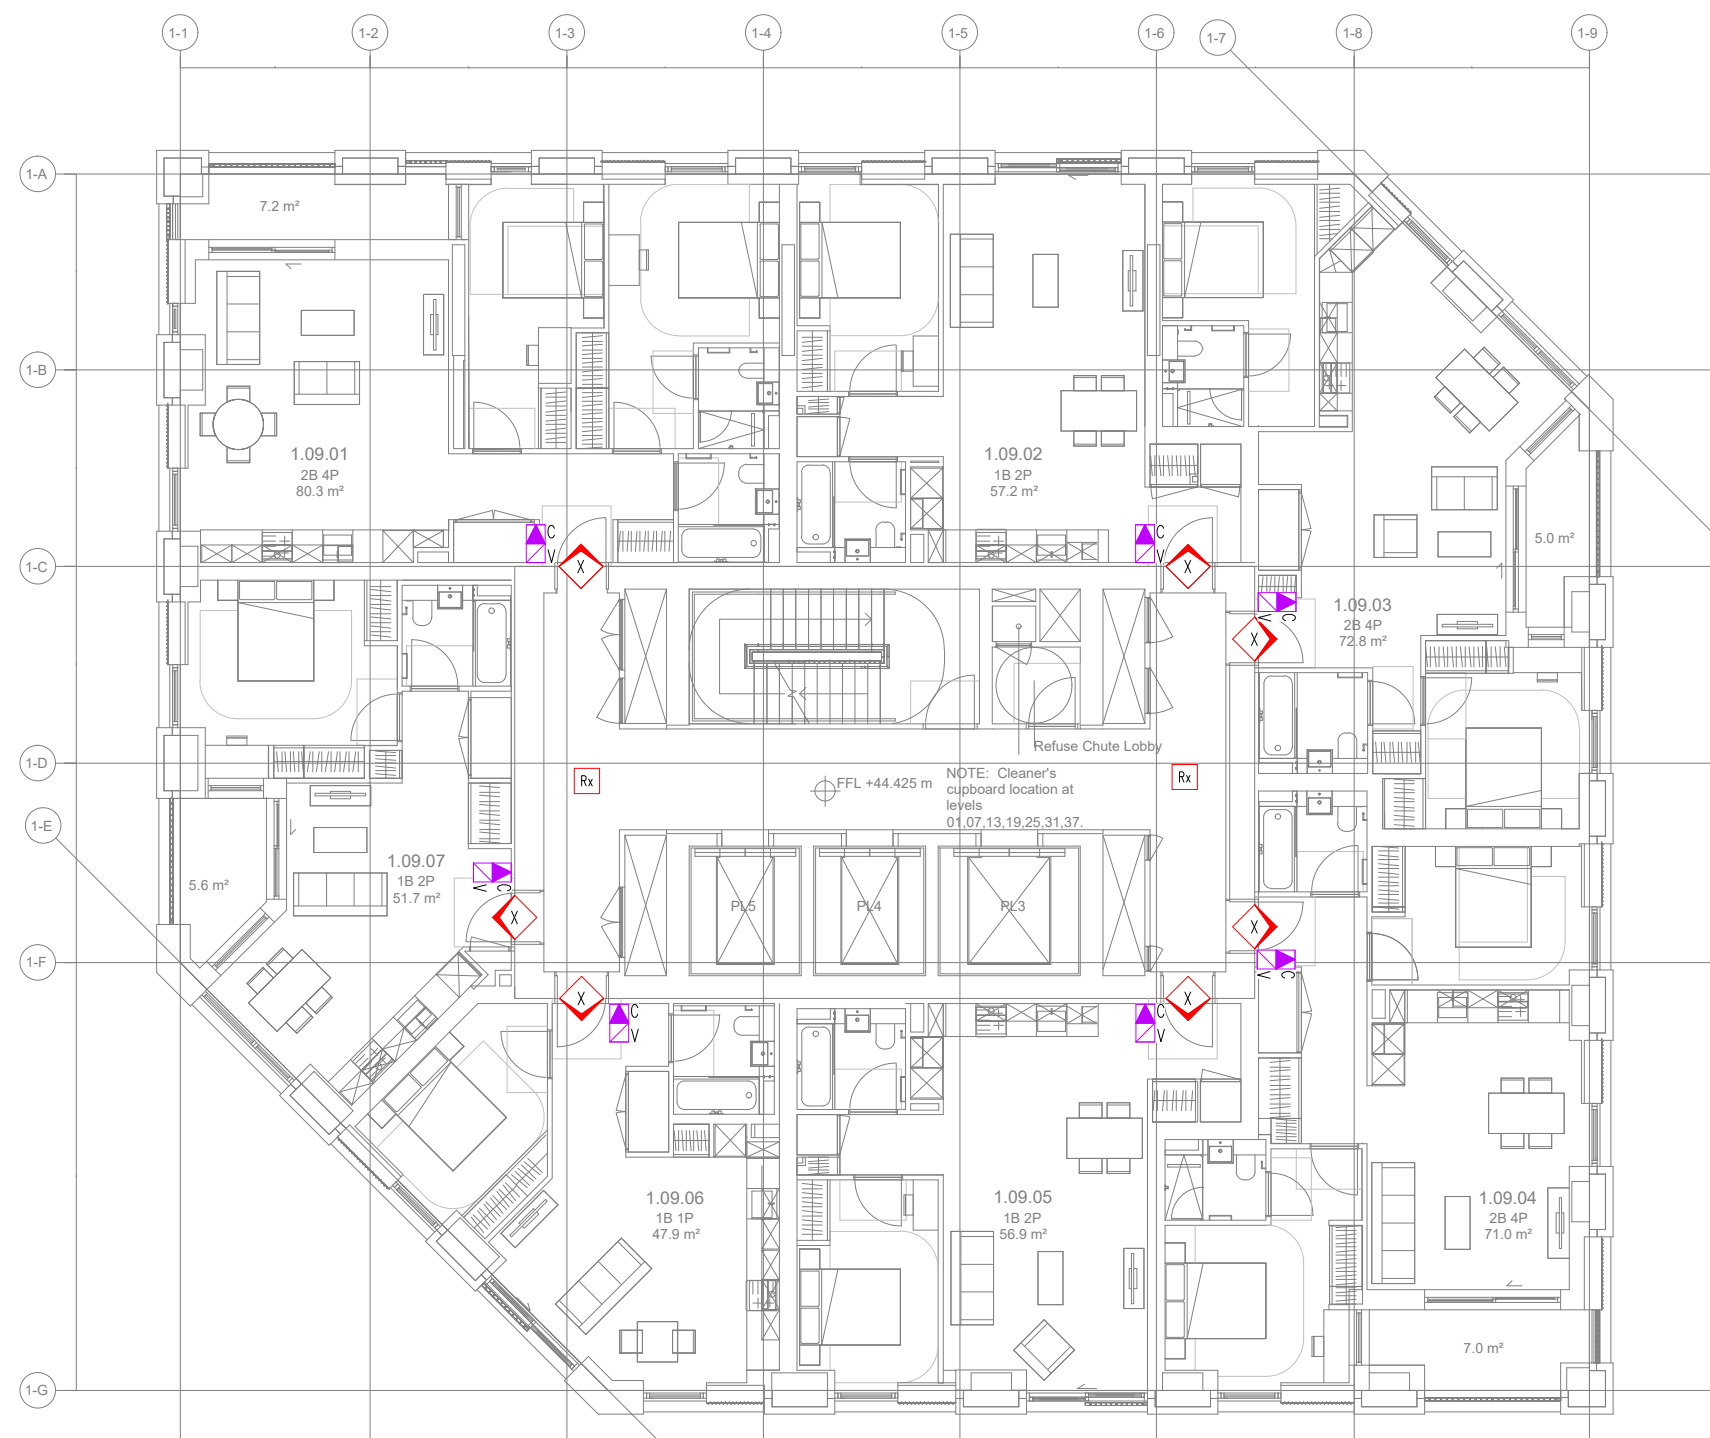

In addition to any information included in this drawing or the model from which it is derived, refer also to the project CDM Risk Register for information on residual risks.

- The drawing does not necessarily show all the information needed to interpret the design intent or the construction details.
- The drawing contains information from more than one source and must be read in conjunction with all relevant specifications.
- Any apparent drafting errors and differences between other drawings and specifications shall be brought to our attention.

Panic button DC Door contact Rx Wireless lock receiver

R Recessed camera mounting S Surface camera mounting

Security Control Equipment Legend

PC Security computer workstation

Visual display unit

AC Door controller location

Field of view (FOV) shapes do not allow for physical obstructions such as walls, doors and furniture. All camera views and mounting points shall be physically checked and verified before installation. The camera FOV is approximate and may change depending on final camera position.

Index	Description	Designed	Reviewed	Authorised	Date
	Updated Tender Issue	MMc	SE	RC	11.21
03	Updated Tender Issue	MMc	SE	RC	11.21
	Update following new GAS	MMc	SE	RC	10.21
02	Tender Issue	UG	RC	RJ	03.19
01	Update following new GAS	UG	RC	RJ	03.19
	Frozen Stage 3 design Issue	RC	RC	RJ	01.19

REVISIONS:

HOARE LEA 

ARCHITECT:
Allford Hall Managhan Morris
Morelands
1-23 Old Street
London EC1V 9HL

CLIENT:
Argent
4 Stable Street
London
W1C 4AB


PROJECT TITLE:
Tottenham Hale Development
Island Sites

DRAWING TITLE:
Security Systems
Layout
Island Sites - Building 1
Levels 9 to 17

Employers Requirements

DRAWING NUMBER:	Revision:
2525001-HL-ISL-B1-09-GA-Y-680-0008	T3

This drawing shall not be scaled.
Work from the dimensions shown in the
drawing or given in relevant specifications

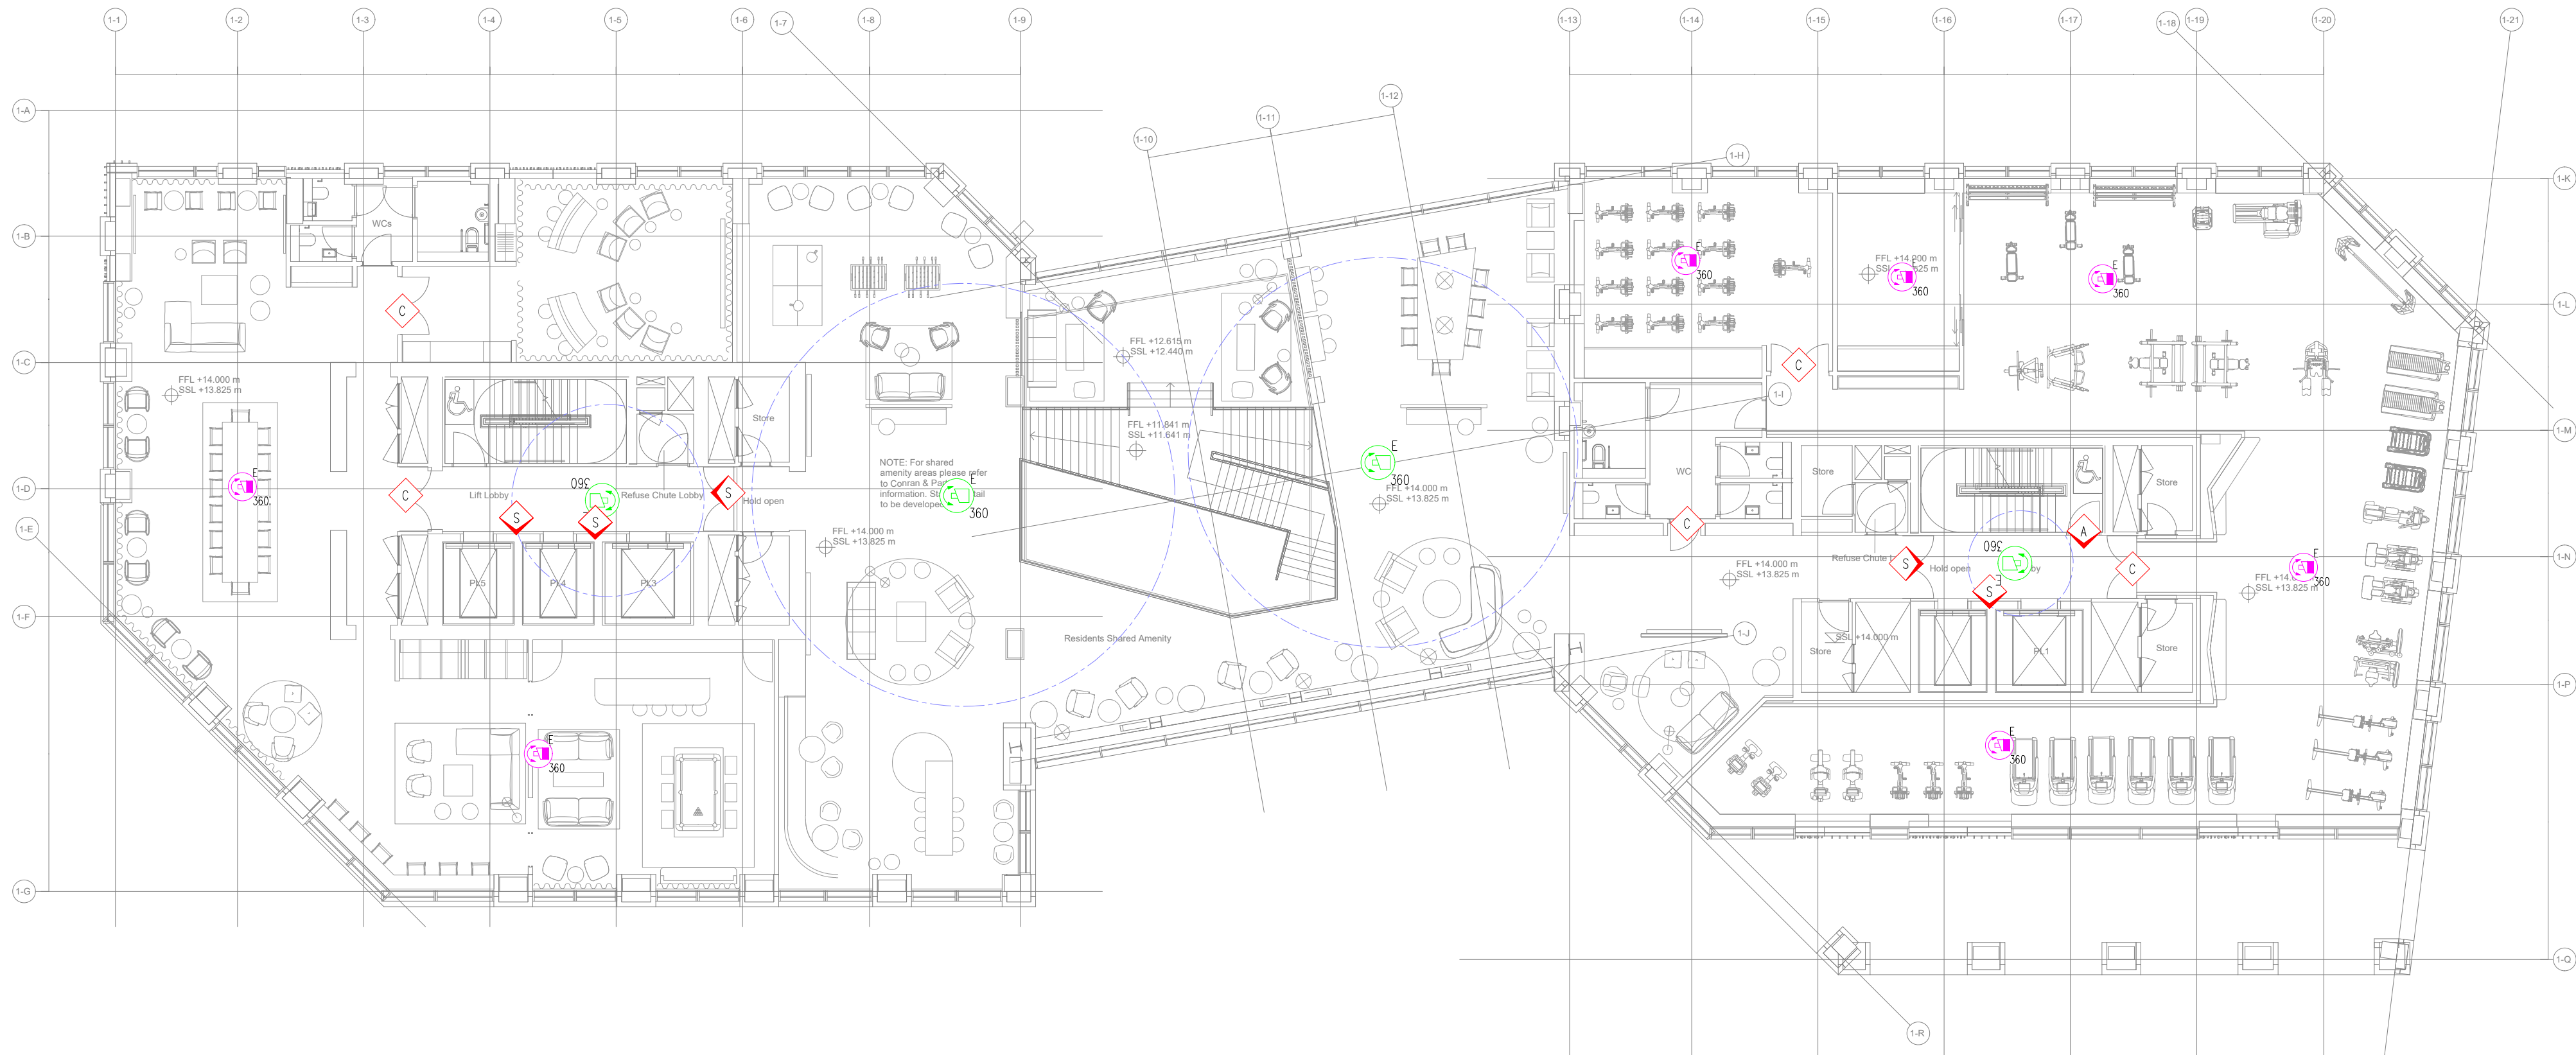

CDM Regulations:

In addition to any information included in this drawing or the model from which it is derived, refer also to the project CDM Risk Register for information on residual risks.

General Notes:

- The drawing does not necessarily show all the information needed to interpret the design intent or the construction details.
- The drawing contains information from more than one source and must be read in conjunction with all relevant specifications.
- Any apparent drafting errors and differences between other drawings and specifications shall be brought to our attention.

Project Notes:

Electronic Access Control Legend

- Type A Electromagnetic lock, read in/push button to exit.
- Type B Electromagnetic lock, read in/out.
- Type E Electromechanical lock, read in/lever handle to exit.
- Type X Wireless lock, read in/lever handle to exit.
- Type J - proximity reader (motorised electromagnetic lock), read in/read out
- Type C Containment only
- Panic button
- Door contact
- Wireless lock receiver
- Type S Special reader with electromagnetic lock.
- Type L Lift control reader
- Type J - proximity reader (motorised electromagnetic lock), read in/read out
- Wireless lock receiver

Video Surveillance Legend

- Type A - Fixed camera, internally mounted
- Type B - Fixed camera, externally mounted
- Type E - 360 degree camera, internally mounted.
- Containment only - indicative type 360 deg camera.
- 360 degree field of view
- Screen height
- Recessed camera mounting
- Type P - Pin hole, static lift camera
- Containment only - indicative type fixed camera.
- Containment only - indicative type pin hole camera.
- Field of view
- Surface camera mounting

Building Intercom Legend

- Type A - Door station, video and audio
- Type C - Receiving station, video and audio

Security Control Equipment Legend

- Security computer workstation
- Visual display unit
- Door controller location

General notes:

Field of view (FOV) shapes do not allow for physical obstructions such walls, doors and furniture. All camera views and mounting points shall be physically checked and verified before installation. The camera FOV is approximate and may change depending on final camera position.

T4	Updated Tender Issue	MMc	SE	RC	11.21
T3	Updated Tender Issue	MMc	SE	RC	11.21
P03	Update following new GAs	MMc	SE	RC	10.21
T2	Updated to latest GA	UG	RC	RJ	07.19
T1	Tender Issue	UG	RC	RJ	03.19
P02	Update following new GAs	UG	RC	RJ	03.19
P01	Frozen Stage 3 design Issue	RC	RC	RJ	01.19

Index	Description	Designed	Reviewed	Authorized	Date
-------	-------------	----------	----------	------------	------

REVISIONS:

HOARE LEA

ARCHITECT:
Allford Hall Monaghan Morris
Morelands
5-23 Old Street
London EC1V 9HL

CLIENT:
Argent
4 Stable Street
London
N1C 4AB

PROJECT TITLE:
Tottenham Hale Development
Island Sites

DRAWING TITLE:
Security Systems
Layout
Island Sites - Building 1
Mezzanine Level

Employers Requirements



PERSON RESPONSIBLE FOR:

Design: MMc	Review: SE	Authorising Issue: RC
----------------	---------------	--------------------------

Project No: 25-25001	Date: November 2021	Scale @ A1: 1:150
-------------------------	------------------------	----------------------

DRAWING NUMBER:	Revision:
2525001-HL-ISL-B1-0M-GA-Y-680-0003	T4

This drawing shall not be scaled.
Work from the dimensions shown in the
drawing or given in relevant specifications

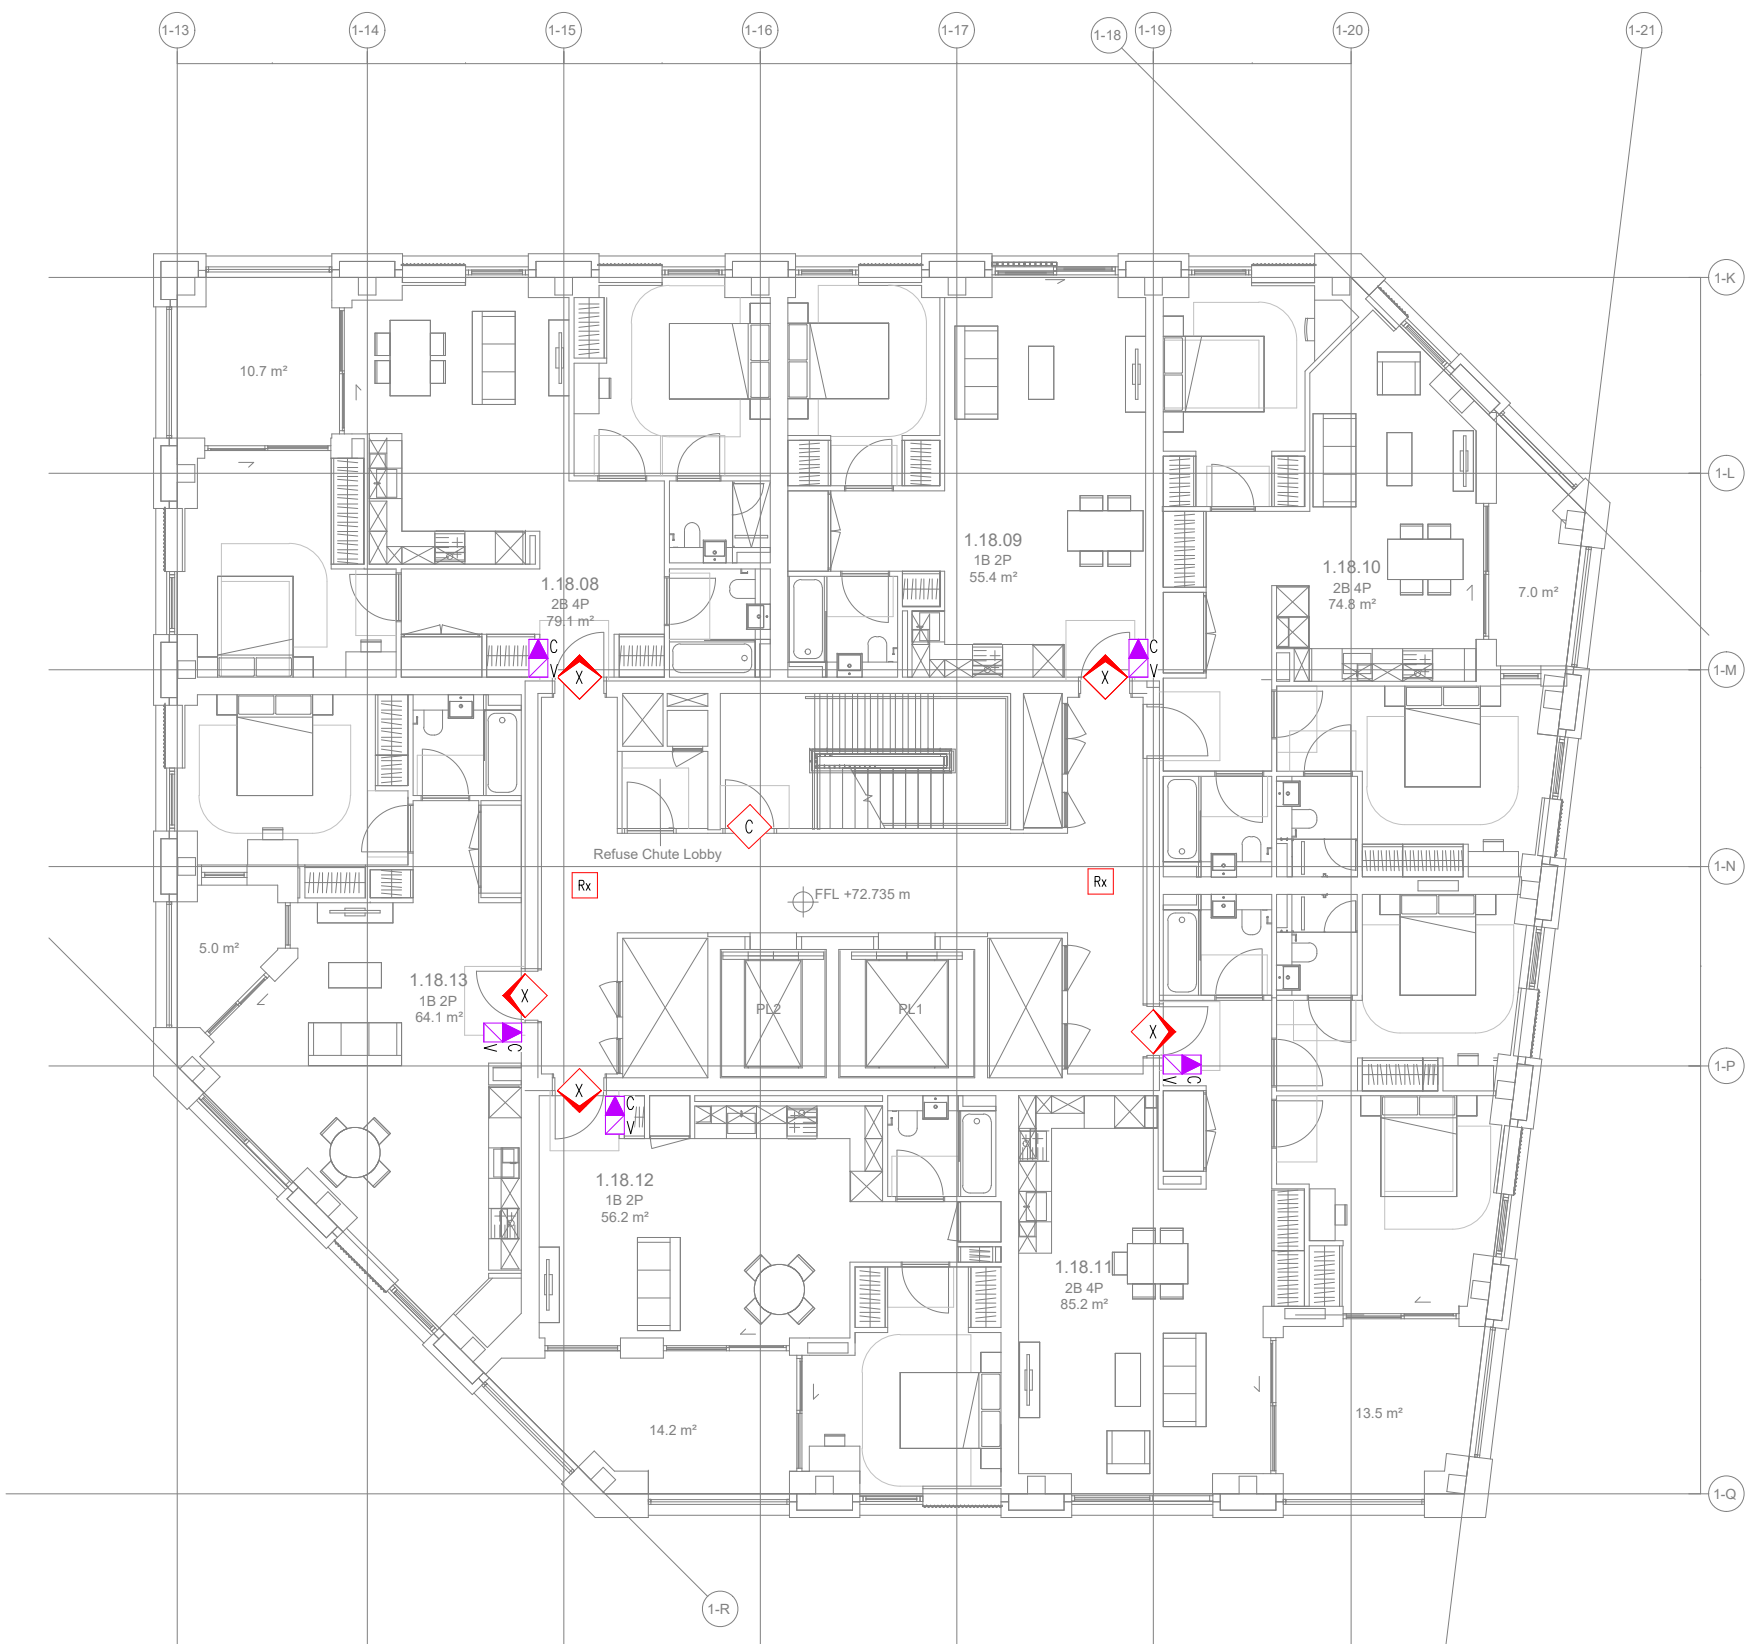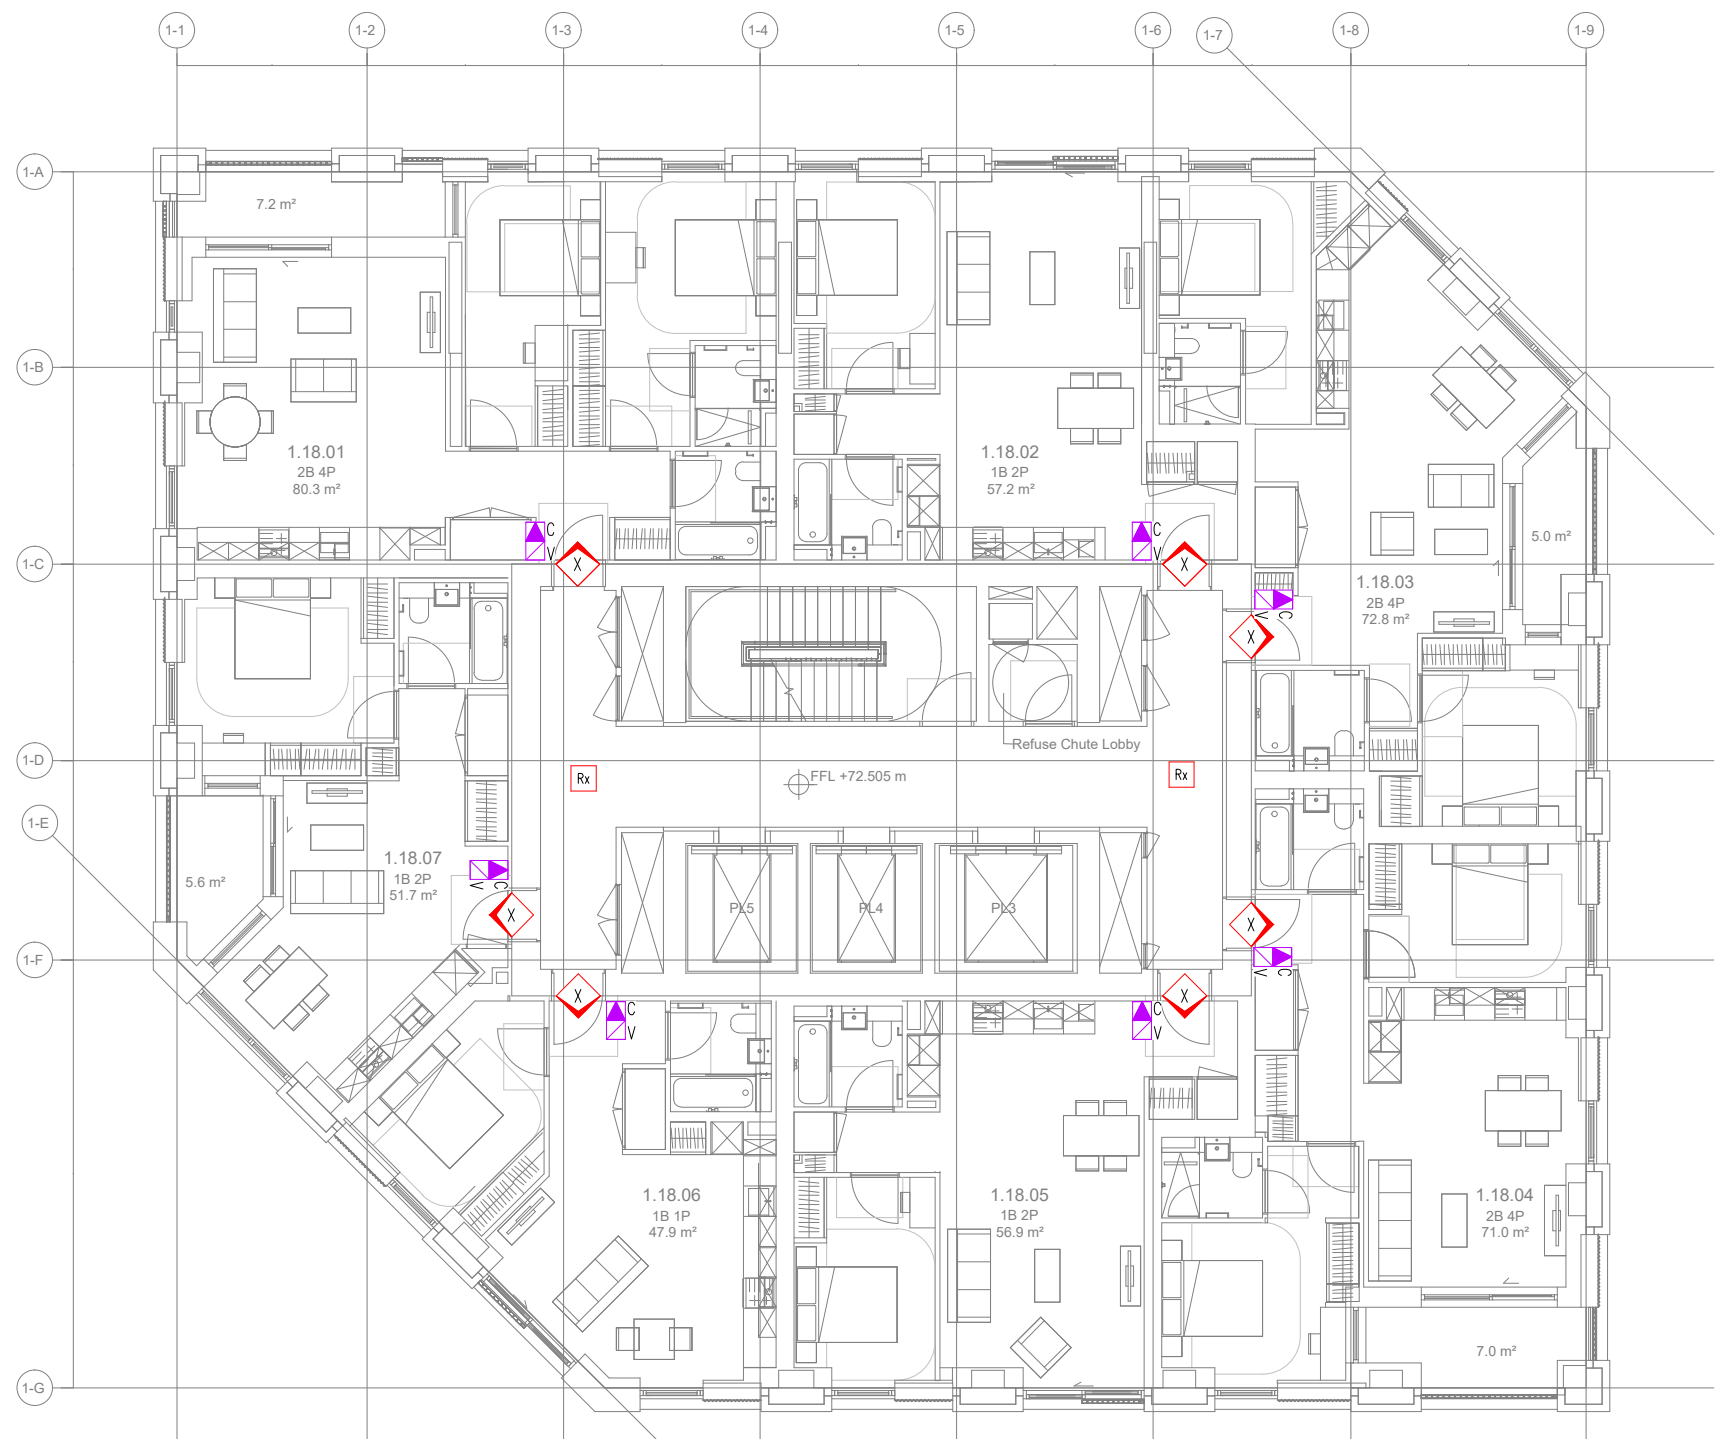

CDM Regulations:

In addition to any information included in this drawing or the model from which it is derived, refer also to the project CDM Risk Register for information on residual risks.

General Notes:

- The drawing does not necessarily show all the information needed to interpret the design intent or the construction details.
- The drawing contains information from more than one source and must be read in conjunction with all relevant specifications.
- Any apparent drafting errors and differences between other drawings and specifications shall be brought to our attention.

Project Notes:

Electronic Access Control Legend

- Type A Electromagnetic lock, read in/push button to exit.
- Type B Electromagnetic lock, read in/out.
- Type E Electromechanical lock, read in/lever handle to exit.
- Type S Special reader with electromagnetic lock.
- Type X Wireless lock, read in/lever handle to exit.
- Type L Lift control reader
- Type J – proximity reader (motorised electromagnetic lock), read in/read out
- Panic button
- Door contact
- Wireless lock receiver

Video Surveillance Legend

- Type A – Fixed camera, internally mounted
- Type B – Fixed camera, externally mounted
- Type E – 360 degree camera, internally mounted.
- Type P – Pin hole, static lift camera
- Containment only – indicative type 360 deg camera.
- Containment only – indicative type fixed camera.
- Containment only – indicative type pin hole camera.
- 50% Screen height
- Field of view
- R Recessed camera mounting
- S Surface camera mounting

Building Intercom Legend

- Type A – Door station, video and audio
- Type C – Receiving station, video and audio

Security Control Equipment Legend

- Security computer workstation
- Visual display unit
- Door controller location

General notes:

Field of view (FOV) shapes do not allow for physical obstructions such walls, doors and furniture. All camera views and mounting points shall be physically checked and verified before installation. The camera FOV is approximate and may change depending on final camera position.

T3	Updated Tender Issue	MMc	SE	RC	11.21
T2	Updated Tender Issue	MMc	SE	RC	11.21
P03	Update following new GAs	MMc	SE	RC	10.21
T1	Tender Issue	UG	RC	RJ	03.19
P02	Update following new GAs	UG	RC	RJ	03.19
P01	Frozen Stage 3 design Issue	RC	RC	RJ	01.19

REVISIONS:



ARCHITECT:
Allford Hall Managhan Morris
Morelands
5-23 Old Street
London EC1V 9HL

CLIENT:
Argent
4 Stable Street
London
N1C 4AB



PROJECT TITLE:
Tottenham Hale Development
Island Sites

DRAWING TITLE:
Security Systems
Layout
Island Sites - Building 1
Level 18

Employers Requirements

PERSON RESPONSIBLE FOR:		
Design: MMc	Review: SE	Authorising Issue: RC
Project No: 25-25001	Date: November 2021	Scale @ A1: 1:150
DRAWING NUMBER:		Revision:
2525001-HL-ISL-B1-18-GA-Y-680-0009		T3

This drawing shall not be scaled.
Work from the dimensions shown in the
drawing or given in relevant specifications

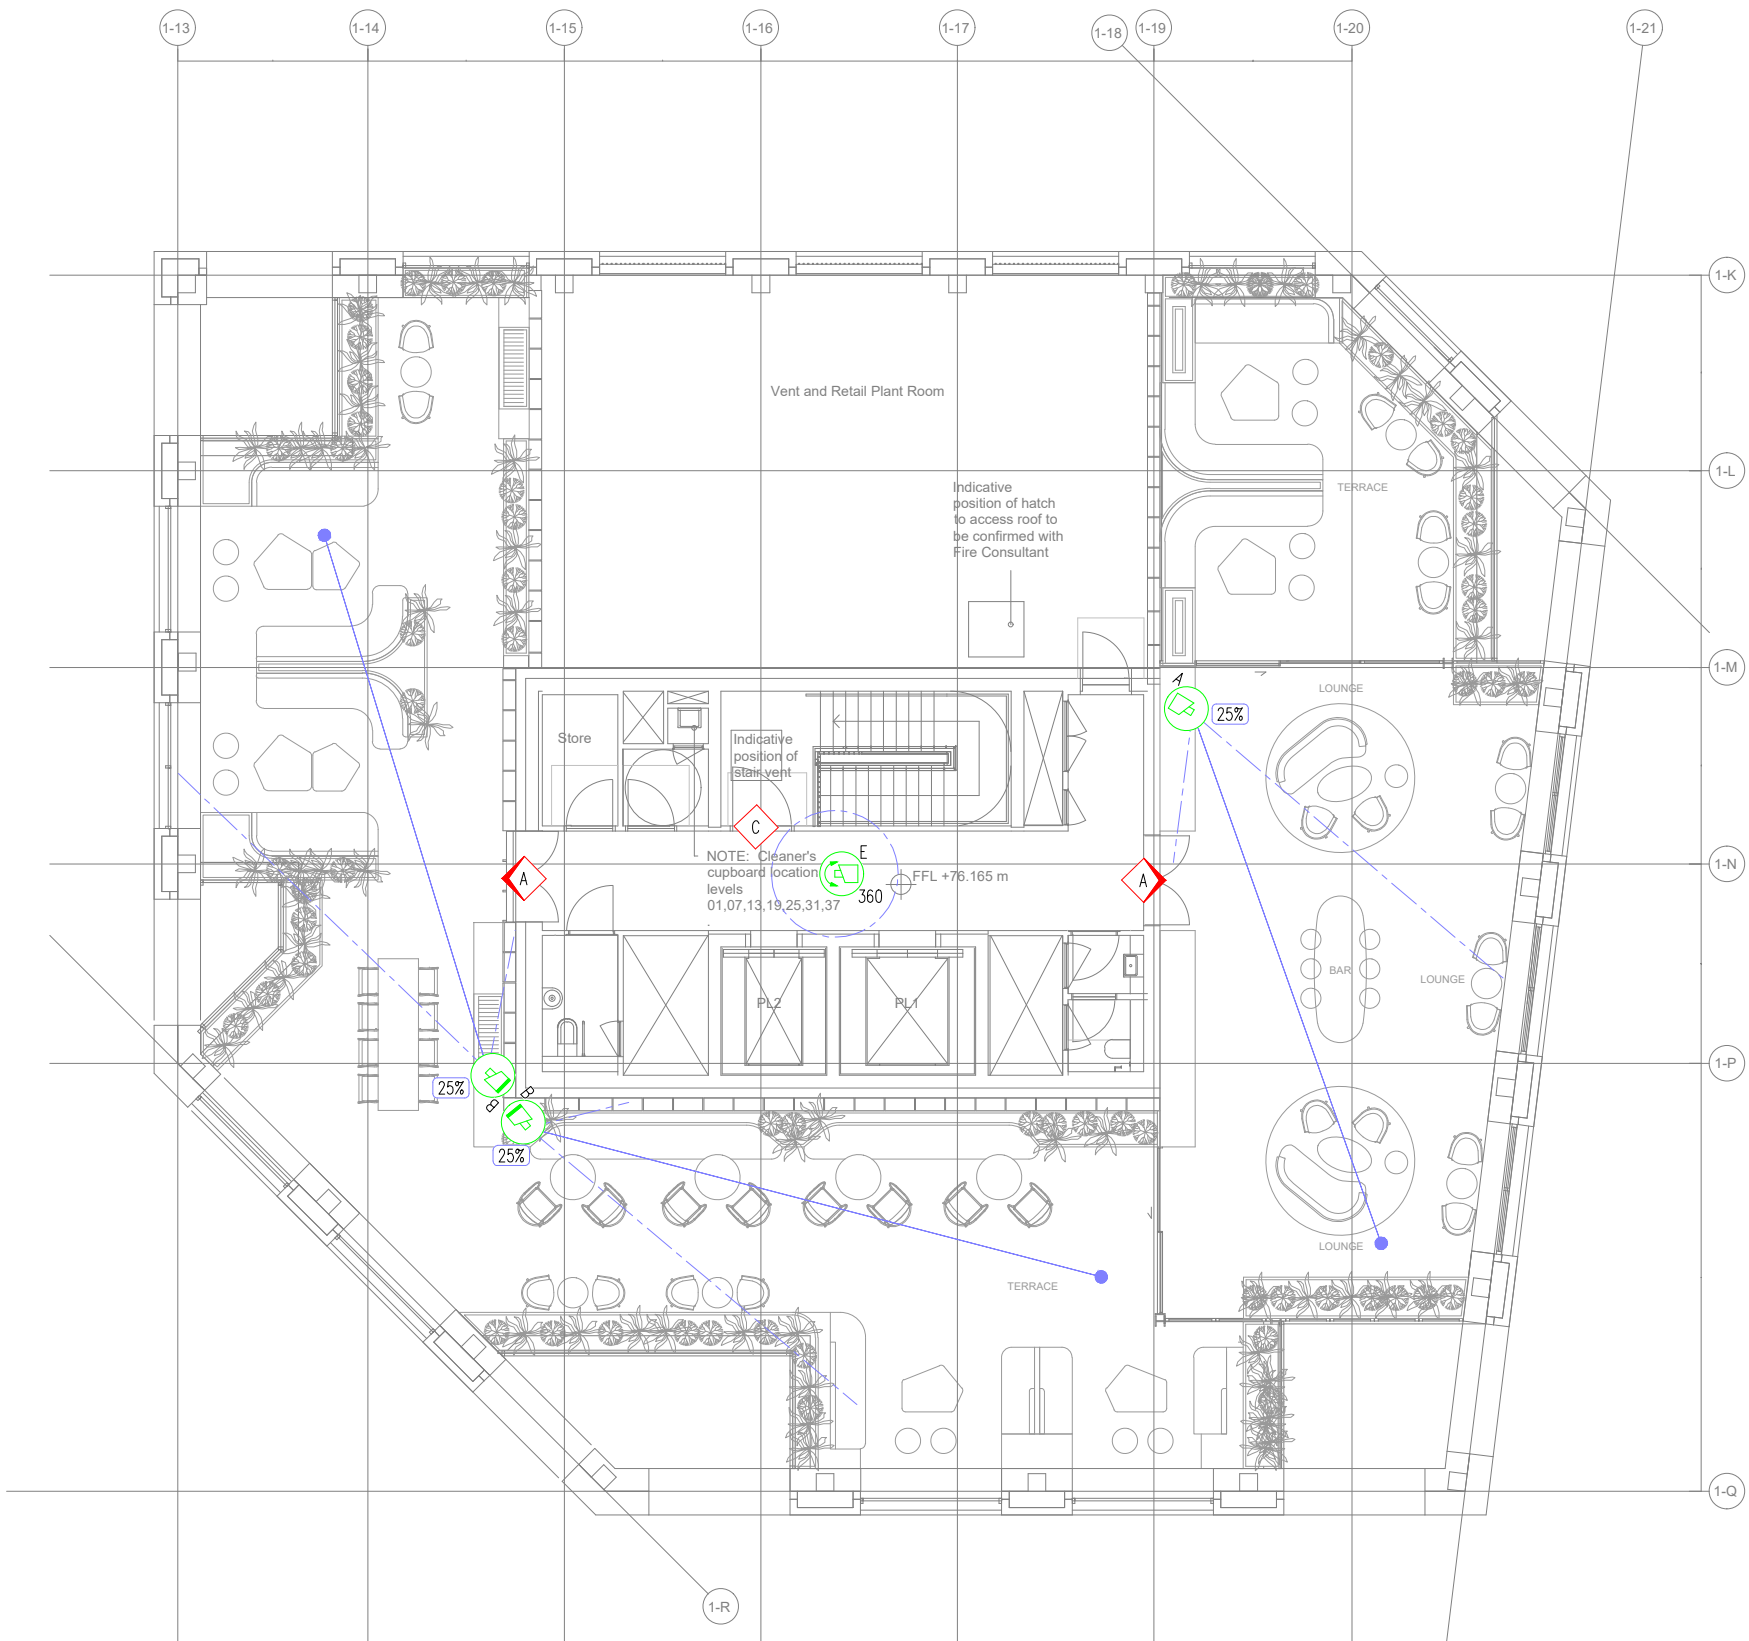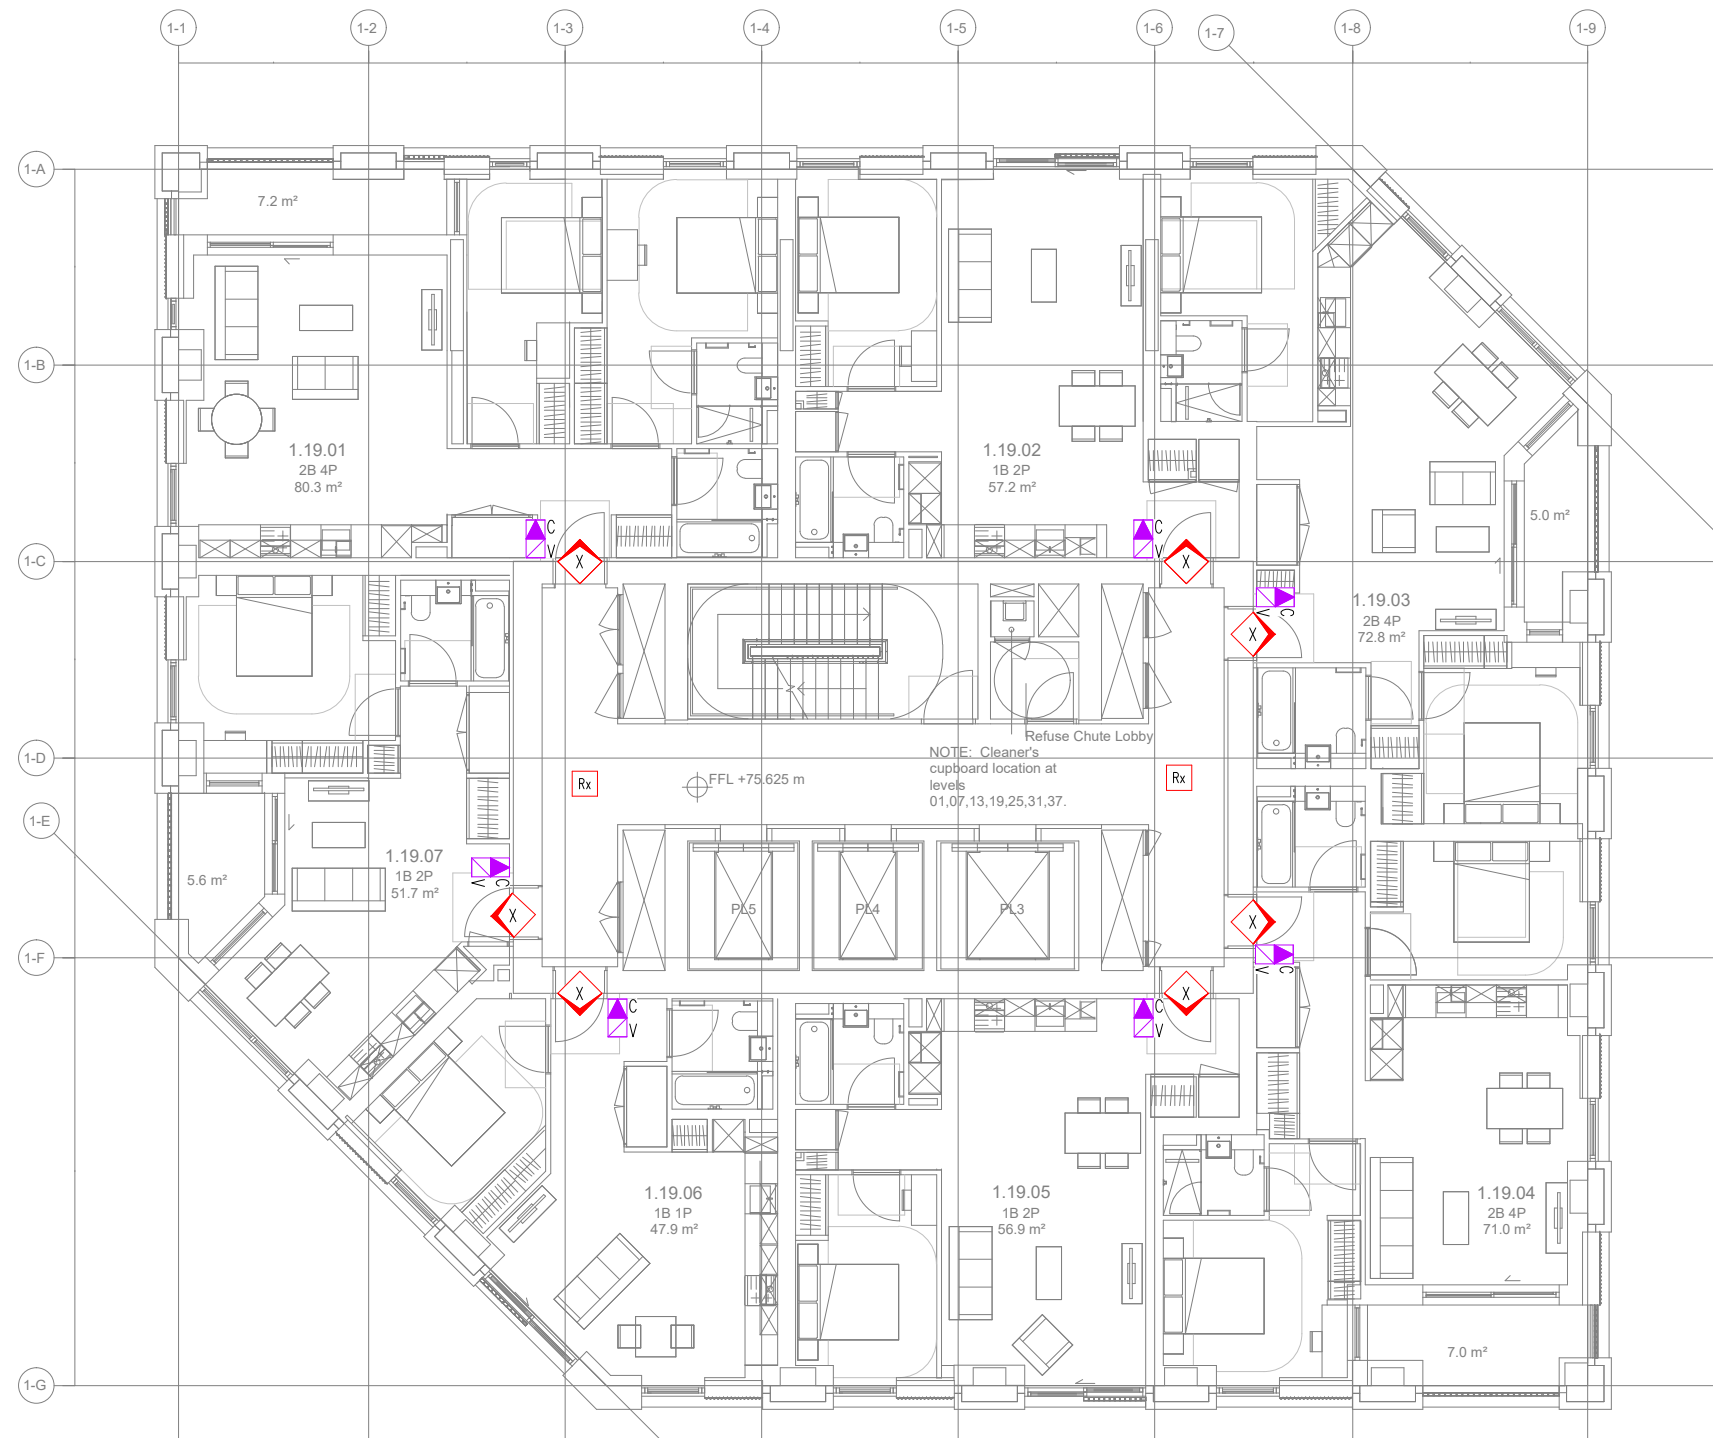

CDM Regulations:

In addition to any information included in this drawing or the model from which it is derived, refer also to the project CDM Risk Register for information on residual risks.

General Notes:

- The drawing does not necessarily show all the information needed to interpret the design intent or the construction details.
- The drawing contains information from more than one source and must be read in conjunction with all relevant specifications.
- Any apparent drafting errors and differences between other drawings and specifications shall be brought to our attention.

Project Notes:

Electronic Access Control Legend

- Type A Electromagnetic lock, read in/push button to exit.
- Type B Electromagnetic lock, read in/out.
- Type E Electromechanical lock, read in/lever handle to exit.
- Type S Special reader with electromagnetic lock.
- Type X Wireless lock, read in/lever handle to exit.
- Type L Lift control reader
- Type J - proximity reader (motorised electromagnetic lock), read in/read out
- Panic button
- Door contact
- Wireless lock receiver

Video Surveillance Legend

- Type A - Fixed camera, internally mounted
- Type B - Fixed camera, externally mounted
- Type E - 360 degree camera, internally mounted.
- Type P - Pin hole, static lift camera
- Containment only - indicative type 360 deg camera.
- Containment only - indicative type pin hole camera.
- 50% Screen height
- Field of view
- R Recessed camera mounting
- S Surface camera mounting

Building Intercom Legend

- Type A - Door station, video and audio
- Type C - Receiving station, video and audio

Security Control Equipment Legend

- Security computer workstation
- Visual display unit
- Door controller location

General notes:

Field of view (FOV) shapes do not allow for physical obstructions such as walls, doors and furniture. All camera views and mounting points shall be physically checked and verified before installation. The camera FOV is approximate and may change depending on final camera position.

Index	Description	Designed	Reviewed	Authorised	Date
T4	Updated Tender Issue	MMc	SE	RC	11.21
T3	Updated Tender Issue	MMc	SE	RC	11.21
P03	Update following new GAs	MMc	SE	RC	10.21
T2	Updated to latest GA	UG	RC	RJ	07.19
T1	Tender Issue	UG	RC	RJ	03.19
P02	Update following new GAs	UG	RC	RJ	03.19
P01	Frozen Stage 3 design Issue	RC	RC	RJ	01.19

REVISIONS:

HOARE LEA 

ARCHITECT:
Allford Hall Monaghan Morris
Morelands
5-23 Old Street
London EC1V 9HL

CLIENT:
Argent
4 Stable Street
London
N1C 4AB

PROJECT TITLE:
Tottenham Hale Development
Island Sites

DRAWING TITLE:
Security Systems
Layout
Island Sites - Building 1
Level 19

Employers Requirements



PERSON RESPONSIBLE FOR:

Design:	Review:	Authorising Issue:
MMc	SE	RC

Project No:	Date:	Scale @ A1:
25-25001	Novemeber 2021	1:150

DRAWING NUMBER:	Revision:
2525001-HL-ISL-B1-19-GA-Y-680-0010	T4

This drawing shall not be scaled.
Work from the dimensions shown in the
drawing or given in relevant specifications

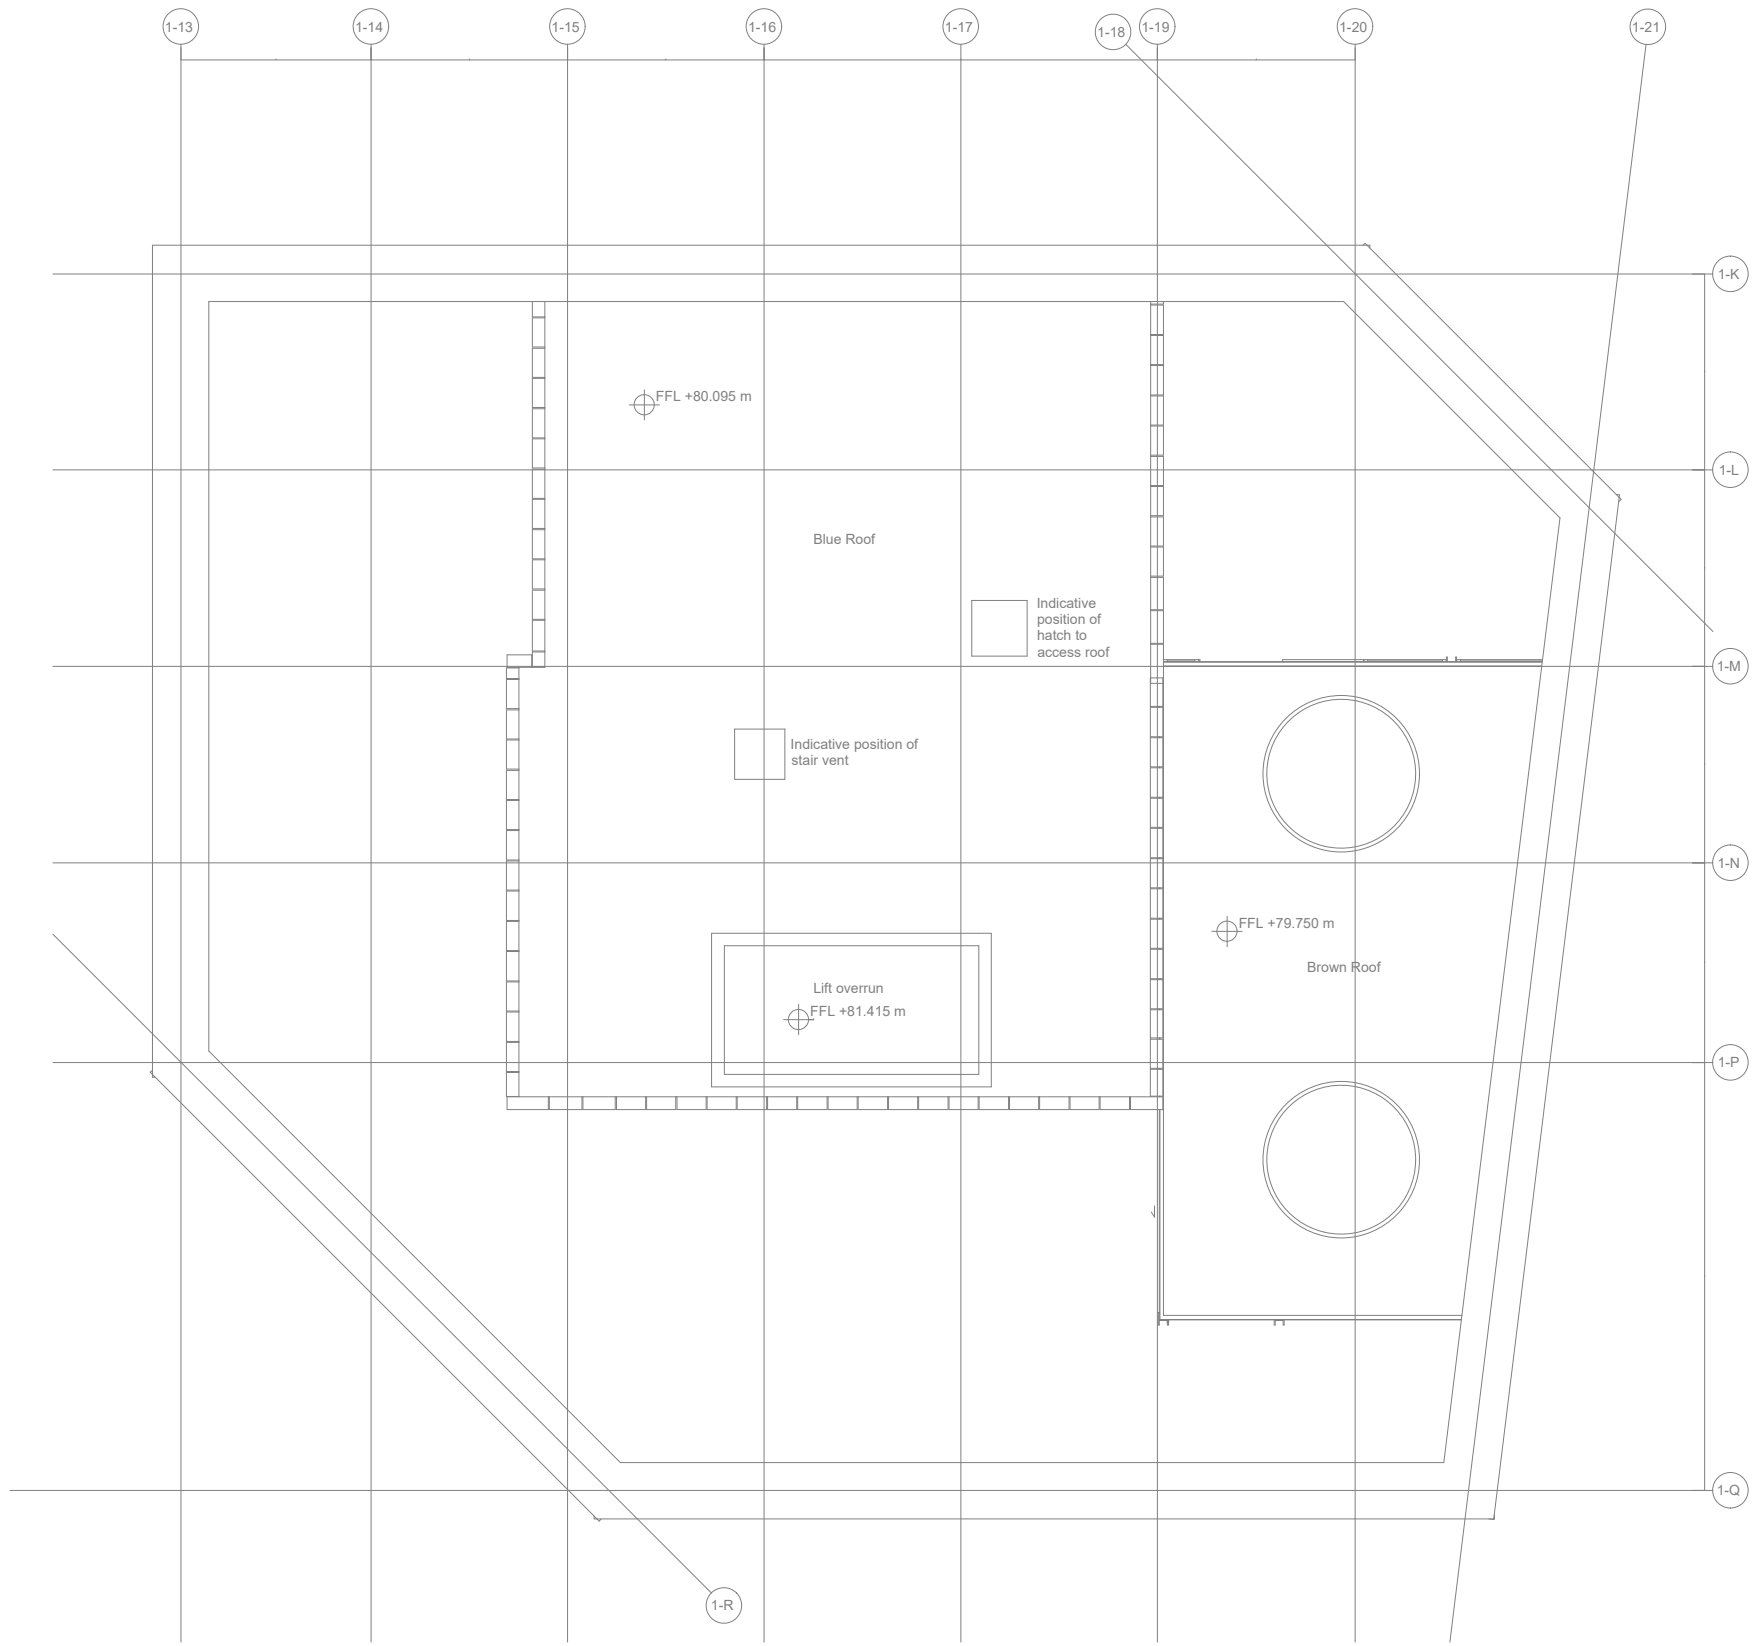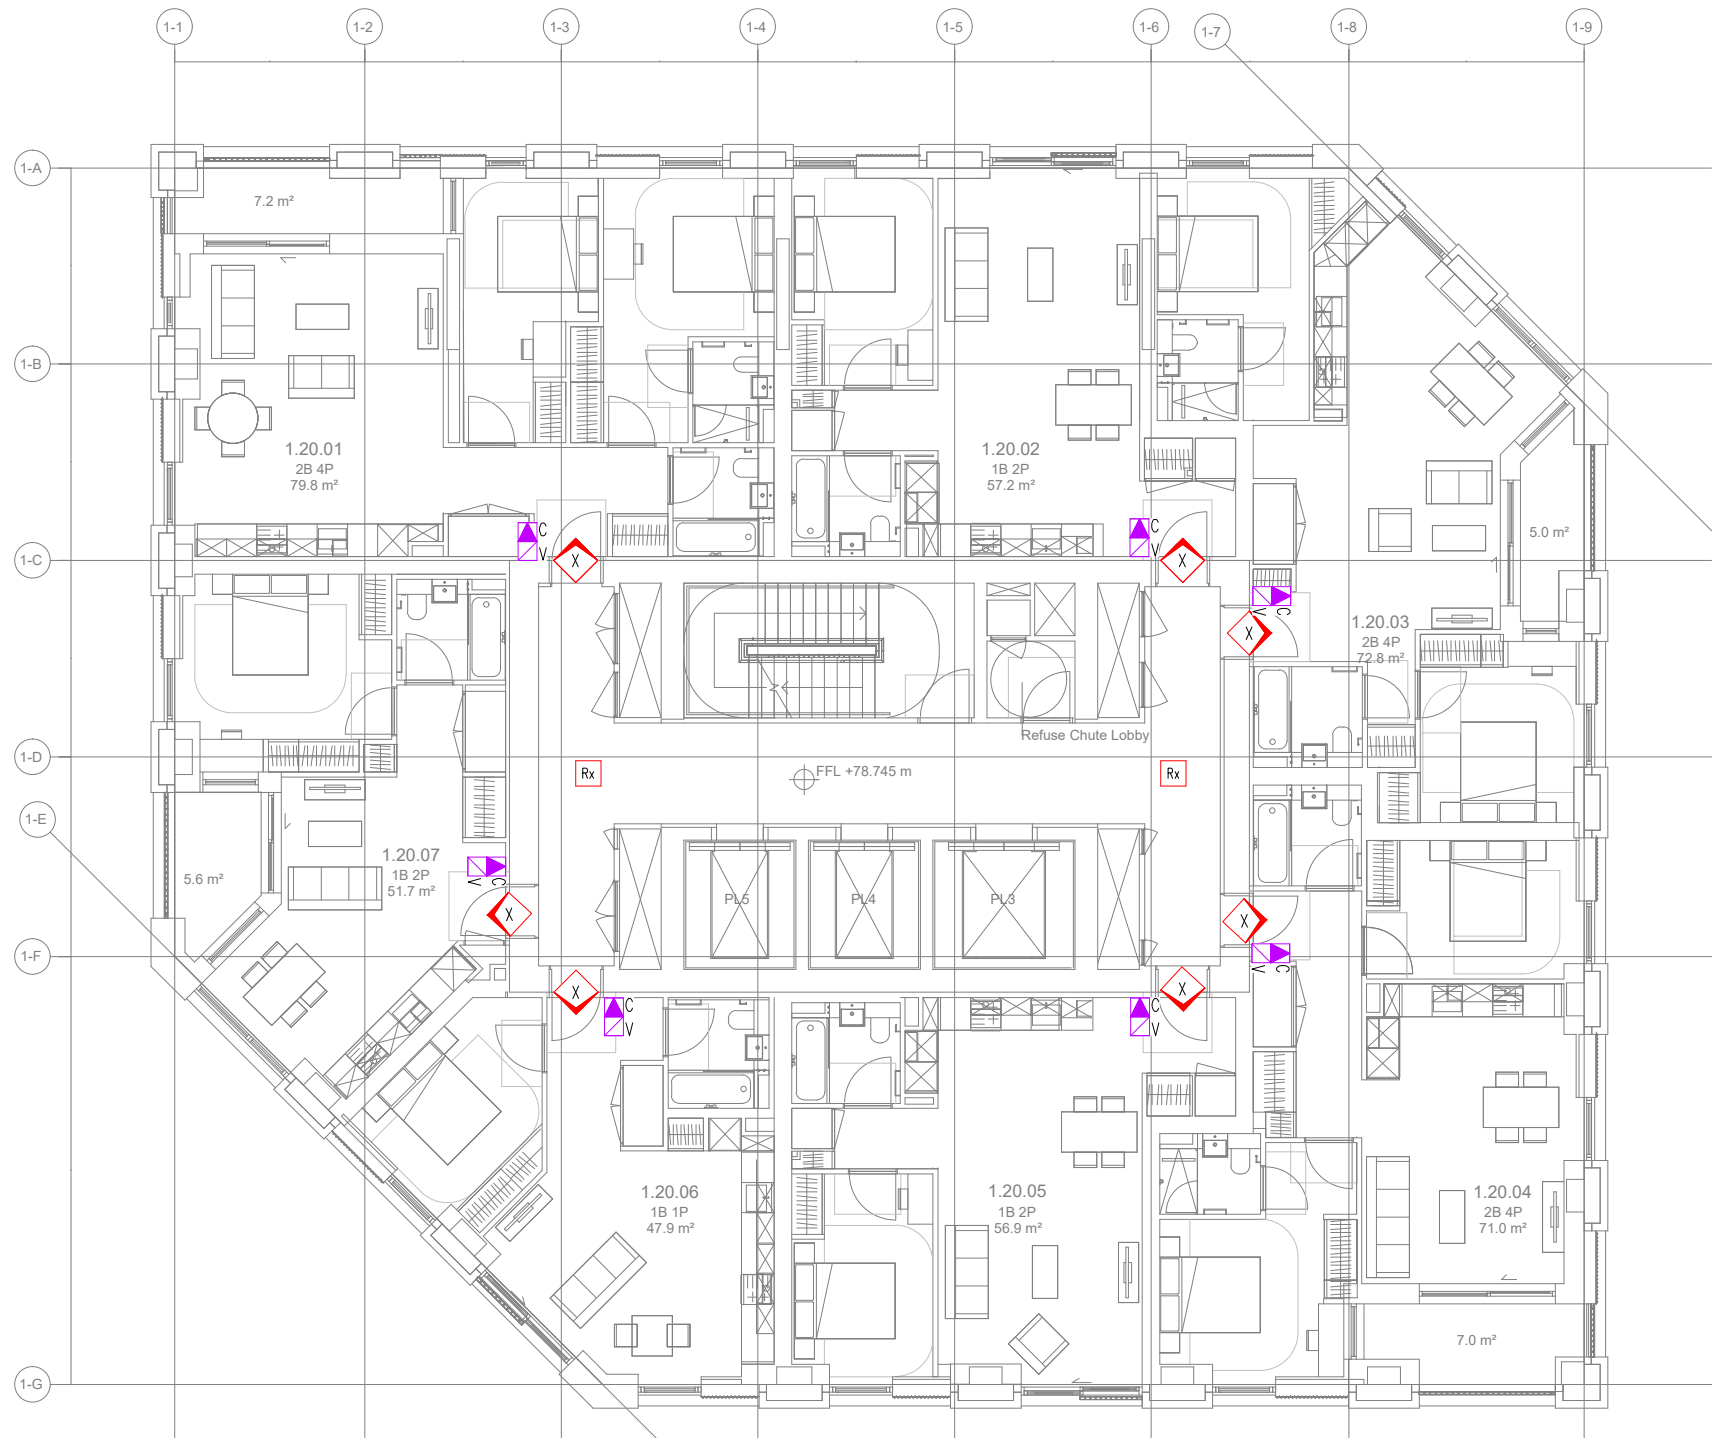

CDM Regulations:

In addition to any information included in this drawing or the model from which it is derived, refer also to the project CDM Risk Register for information on residual risks.

General Notes:

- The drawing does not necessarily show all the information needed to interpret the design intent or the construction details.
- The drawing contains information from more than one source and must be read in conjunction with all relevant specifications.
- Any apparent drafting errors and differences between other drawings and specifications shall be brought to our attention.

Project Notes:

Electronic Access Control Legend

- Type A Electromagnetic lock, read in/push button to exit. Type B Electromagnetic lock, read in/out.
- Type E Electromechanical lock, read in/lever handle to exit. Type S Special reader with electromagnetic lock.
- Type X Wireless lock, read in/lever handle to exit. Type L Lift control reader
- Containment only Type J – proximity reader (motorised electromagnetic lock), read in/read out
- Panic button Door contact Wireless lock receiver

Video Surveillance Legend

- Type A – Fixed camera, internally mounted. Type B – Fixed camera, externally mounted.
- Type E – 360 degree camera, internally mounted. Type P – Pin hole, static lift camera
- Containment only – indicative type 360 deg camera. Containment only – indicative type fixed camera.
- 360 degree field of view Containment only – indicative type pin hole camera.
- 50% Screen height Field of view
- R Recessed camera mounting S Surface camera mounting

Building Intercom Legend

- Type A – Door station, video and audio Type C – Receiving station, video and audio

Security Control Equipment Legend

- Security computer workstation Visual display unit
- Door controller location

General notes:

Field of view (FOV) shapes do not allow for physical obstructions such walls, doors and furniture. All camera views and mounting points shall be physically checked and verified before installation. The camera FOV is approximate and may change depending on final camera position.

T3	Updated Tender Issue	MMc	SE	RC	11.21
T2	Updated Tender Issue	MMc	SE	RC	11.21
P03	Update following new GAs	MMc	SE	RC	10.21
T1	Tender Issue	UG	RC	RJ	03.19
P02	Update following new GAs	UG	RC	RJ	03.19
P01	Frozen Stage 3 design Issue	RC	RC	RJ	01.19

Index	Description	Designed	Reviewed	Authorised	Date
-------	-------------	----------	----------	------------	------

REVISIONS:

HOARE LEA

ARCHITECT:
Allford Hall Monaghan Morris
Morelands
5-23 Old Street
London EC1V 9HL

CLIENT:

Argent
4 Stable Street
London
N1C 4AB

PROJECT TITLE:

Tottenham Hale Development
Island Sites

DRAWING TITLE:

Security Systems
Layout
Island Sites - Building 1
Level 20

Employers Requirements


PERSON RESPONSIBLE FOR:

Design: MMc	Review: SE	Authorising Issue: RC
----------------	---------------	--------------------------

Project No: 25-25001	Date: November 2021	Scale @ A1: 1:150
-------------------------	------------------------	----------------------

DRAWING NUMBER:	Revision:
2525001-HL-ISL-B1-20-GA-Y-680-0011	T3

This drawing shall not be scaled.
Work from the dimensions shown in the drawing or given in relevant specifications

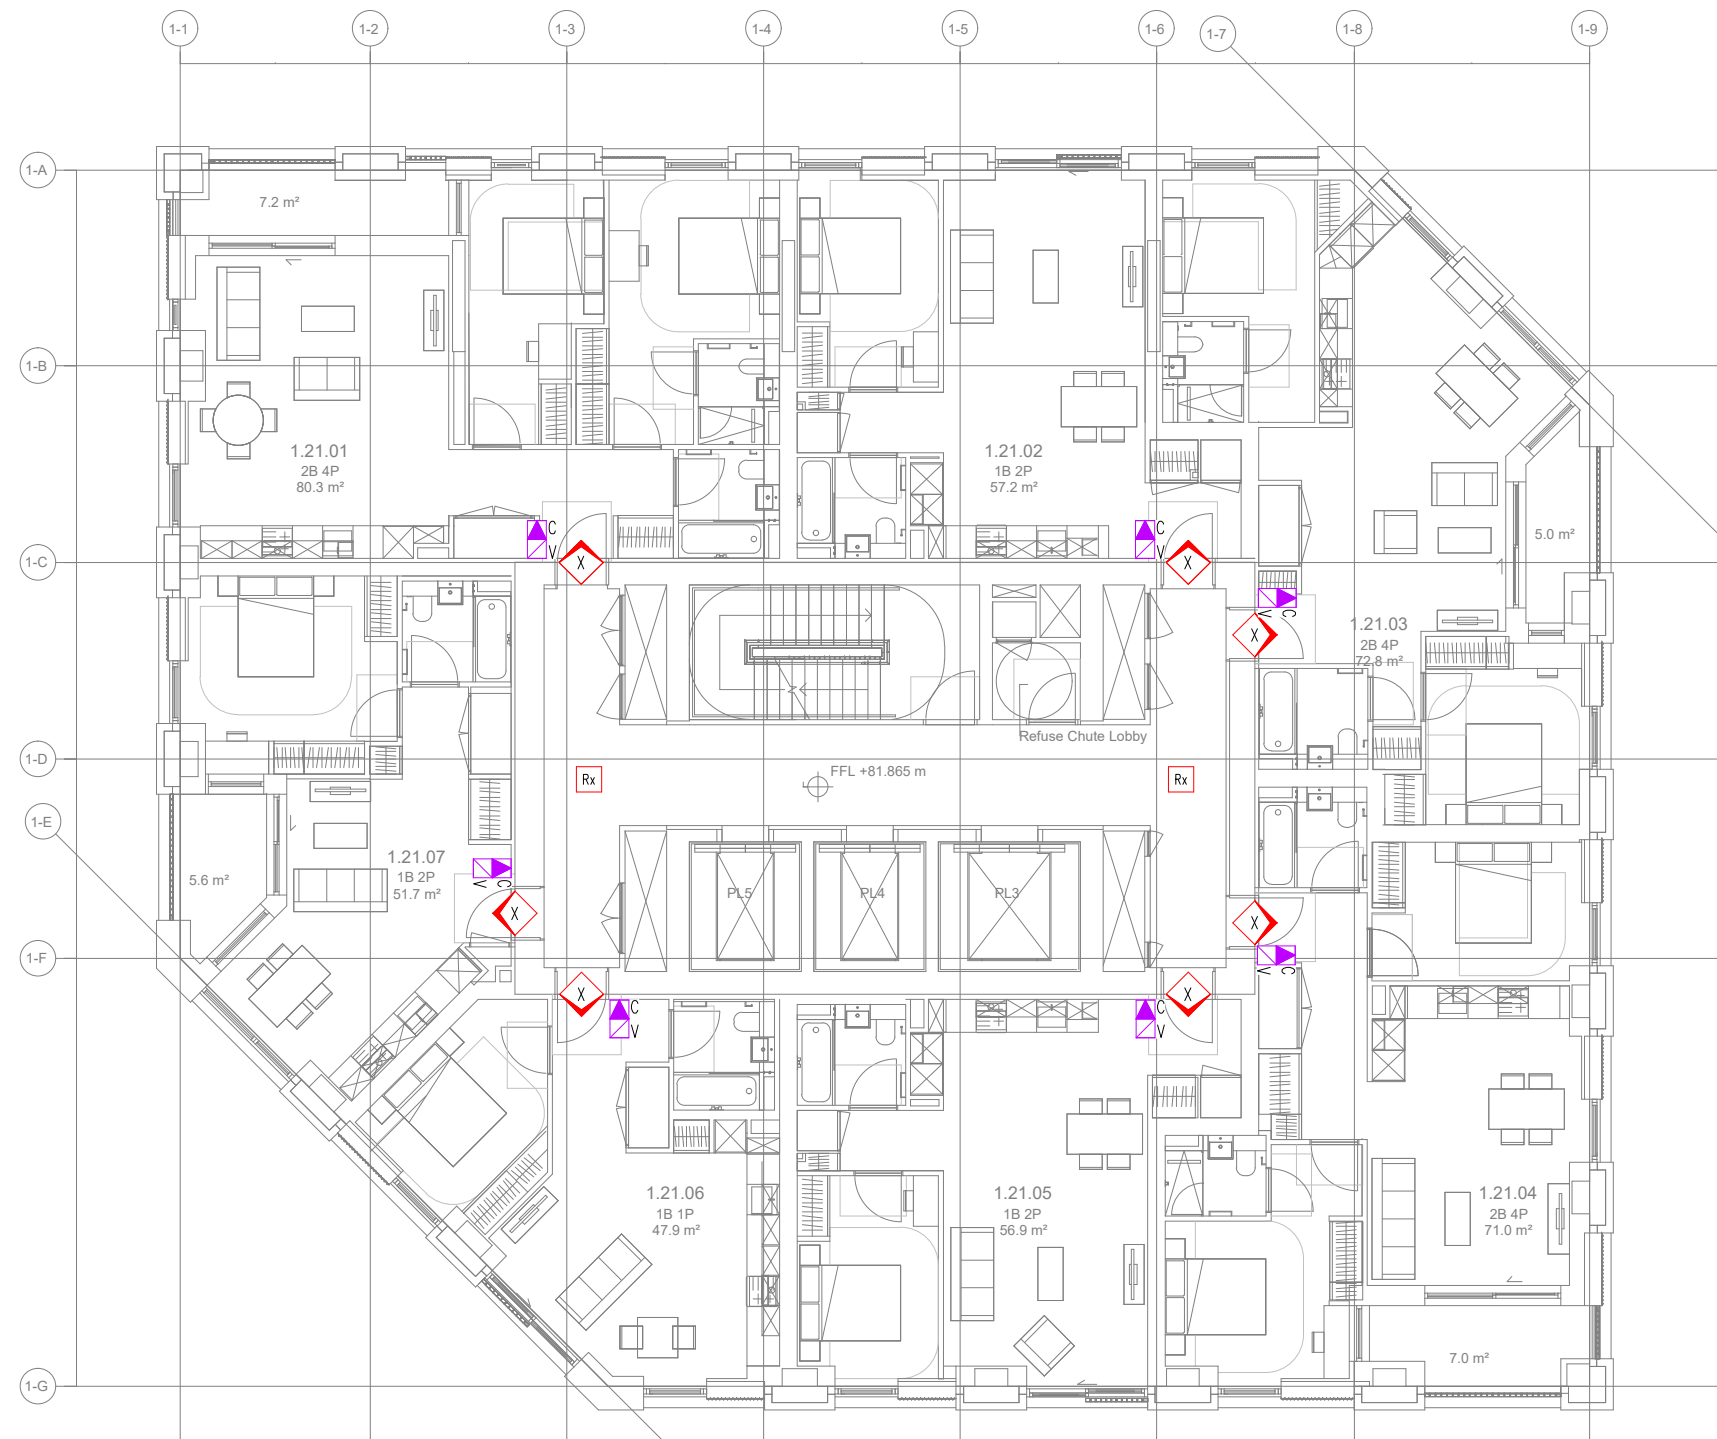

CDM Regulations:

In addition to any information included in this drawing or the model from which it is derived, refer also to the project CDM Risk Register for information on residual risks.

General Notes:

- The drawing does not necessarily show all the information needed to interpret the design intent or the construction details.
- The drawing contains information from more than one source and must be read in conjunction with all relevant specifications.
- Any apparent drafting errors and differences between other drawings and specifications shall be brought to our attention.

Project Notes:

Electronic Access Control Legend

- Type A Electromagnetic lock, read in/push button to exit.
- Type B Electromagnetic lock, read in/out.
- Type E Electromechanical lock, read in/lever handle to exit.
- Type S Special reader with electromagnetic lock.
- Type X Wireless lock, read in/lever handle to exit.
- Type L Lift control reader
- Type J - proximity reader (motorised electromagnetic lock), read in/read out
- Panic button
- Door contact
- Wireless lock receiver

Video Surveillance Legend

- Type A - Fixed camera, internally mounted
- Type B - Fixed camera, externally mounted
- Type E - 360 degree camera, internally mounted.
- Type P - Pin hole, static lift camera
- Containment only - indicative type 360 deg camera.
- Containment only - indicative type fixed camera.
- Containment only - indicative type pin hole camera.
- 360 degree field of view
- Field of view
- Screen height
- Recessed camera mounting
- Surface camera mounting

Building Intercom Legend

- Type A - Door station, video and audio
- Type C - Receiving station, video and audio

Security Control Equipment Legend

- Security computer workstation
- Visual display unit
- Door controller location

General notes:

Field of view (FOV) shapes do not allow for physical obstructions such walls, doors and furniture. All camera views and mounting points shall be physically checked and verified before installation. The camera FOV is approximate and may change depending on final camera position.

T3	Updated Tender Issue	MMc	SE	RC	11.21
T2	Updated Tender Issue	MMc	SE	RC	11.21
P03	Update following new GAs	MMc	SE	RC	10.21
T1	Tender Issue	UG	RC	RJ	03.19
P02	Update following new GAs	UG	RC	RJ	03.19
P01	Frozen Stage 3 design Issue	RC	RC	RJ	01.19
Index	Description	Designed	Reviewed	Authorised	Date

REVISIONS:



ARCHITECT:
Allford Hall Monaghan Morris
Morelands
5-23 Old Street
London EC1V 9HL

CLIENT:
Argent
4 Stable Street
London
N1C 4AB

PROJECT TITLE:
Tottenham Hale Development
Island Sites

DRAWING TITLE:
Security Systems
Layout
Island Sites - Building 1
Levels 21 to 35

Employers Requirements


PERSON RESPONSIBLE FOR:

Design: MMc	Review: SE	Authorising Issue: RC
----------------	---------------	--------------------------

Project No: 25-25001	Date: November 2021	Scale @ A1: 1:150
-------------------------	------------------------	----------------------

DRAWING NUMBER:	Revision:
2525001-HL-ISL-B1-21-GA-Y-680-0012	T3

This drawing shall not be scaled.
Work from the dimensions shown in the drawing or given in relevant specifications

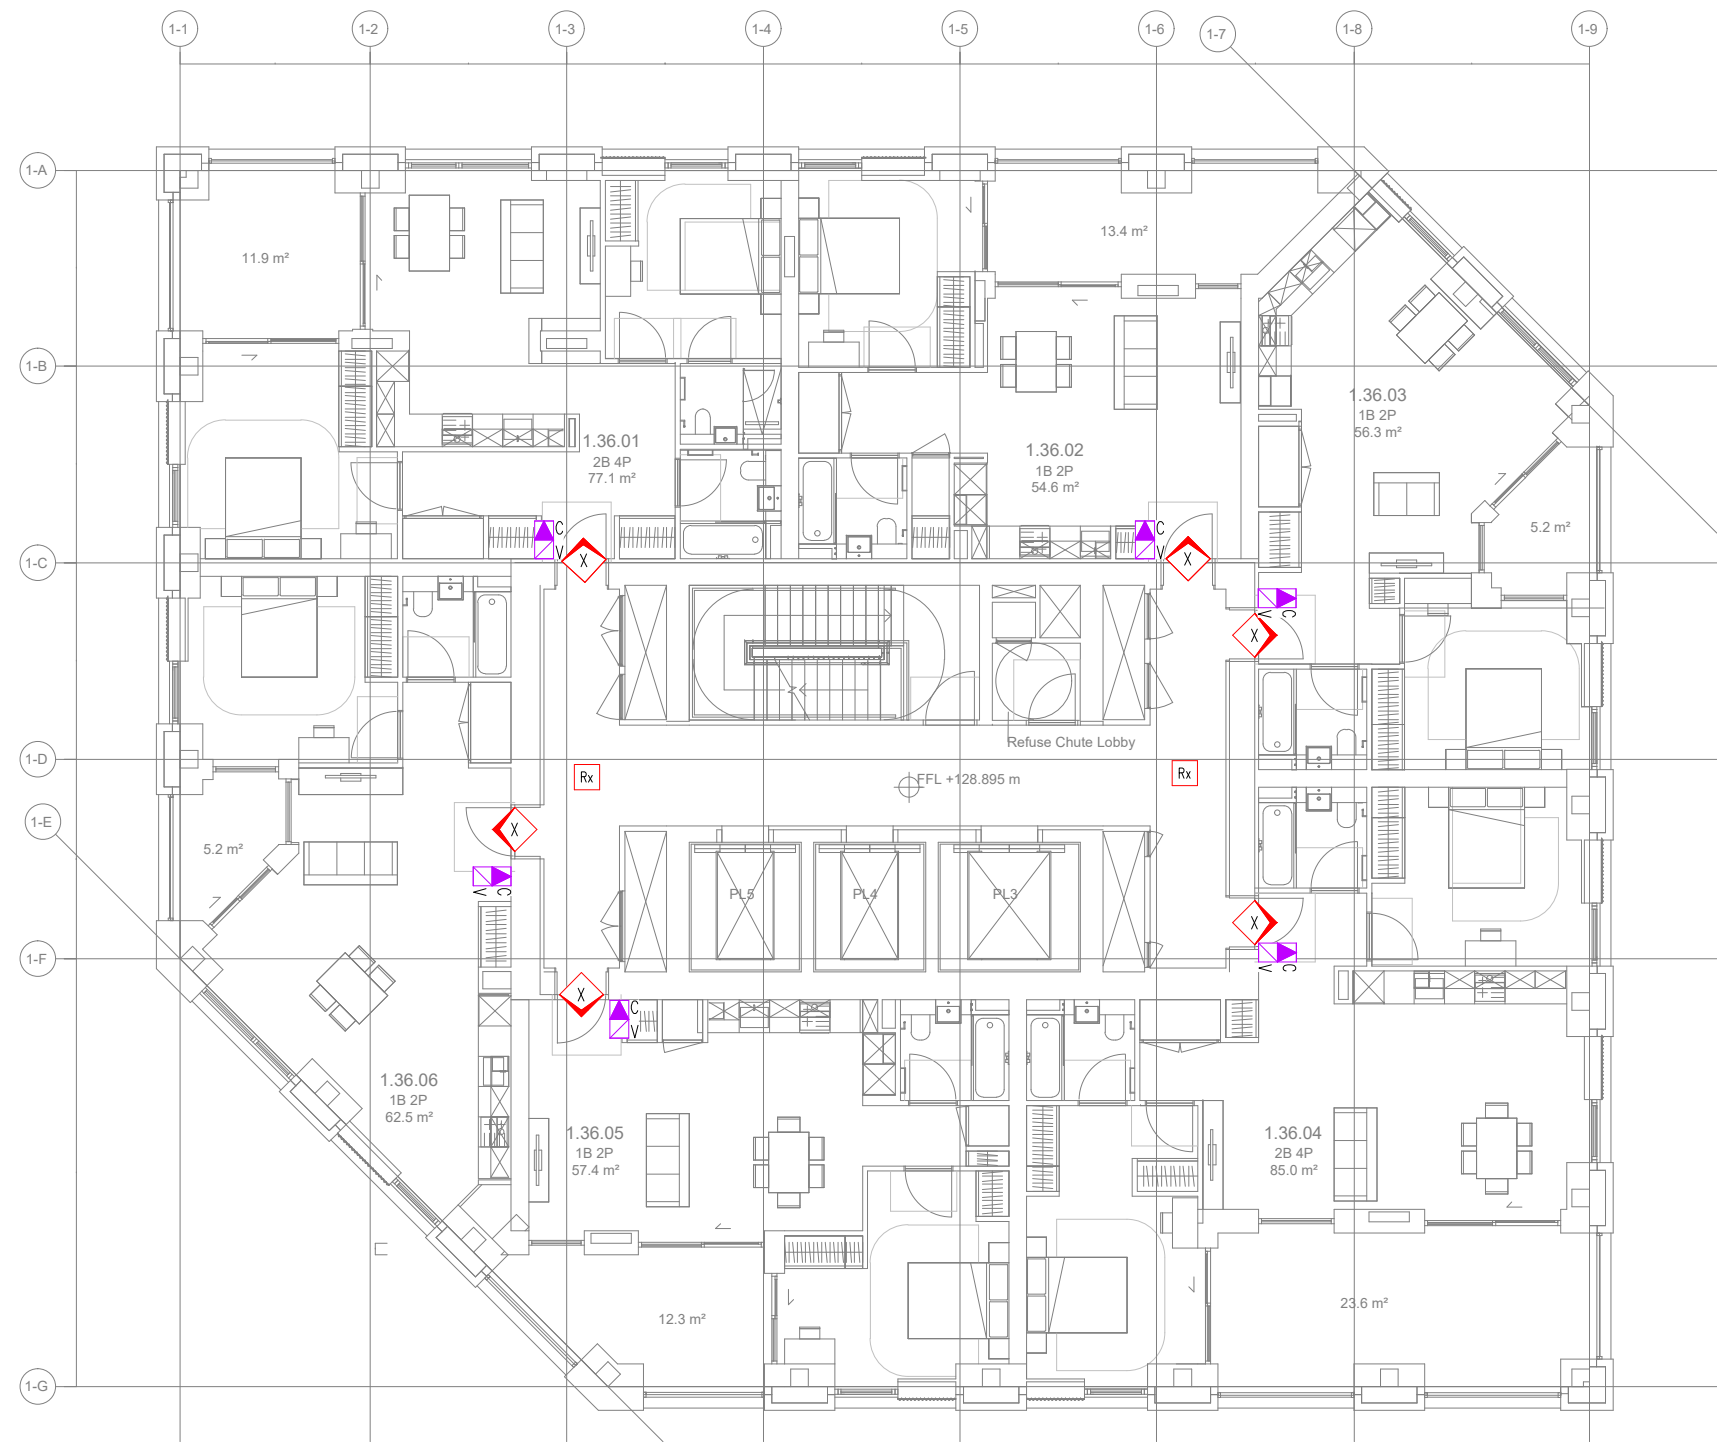

CDM Regulations:

In addition to any information included in this drawing or the model from which it is derived, refer also to the project CDM Risk Register for information on residual risks.

General Notes:

- The drawing does not necessarily show all the information needed to interpret the design intent or the construction details.
- The drawing contains information from more than one source and must be read in conjunction with all relevant specifications.
- Any apparent drafting errors and differences between other drawings and specifications shall be brought to our attention.

Project Notes:

Electronic Access Control Legend

- Type A Electromagnetic lock, read in/push button to exit. Type B Electromagnetic lock, read in/out. Type E Electromechanical lock, read in/lever handle to exit. Type S Special reader with electromagnetic lock. Type X Wireless lock, read in/lever handle to exit. Type L Lift control reader. Type J – proximity reader (motorised electromagnetic lock), read in/read out. Panic button. Door contact. Wireless lock receiver.

Video Surveillance Legend

- Type A – Fixed camera, internally mounted. Type B – Fixed camera, externally mounted. Type E – 360 degree 360 camera, internally mounted. Type P – Pin hole, static lift camera. Containment only – indicative type fixed camera. Containment only – indicative type pin hole camera. 360 degree field of view. 50% Screen height. Field of view. Recessed camera mounting. Surface camera mounting.

Building Intercom Legend

- Type A – Door station, video and audio. Type C – Receiving station, video and audio.

Security Control Equipment Legend

- Security computer workstation. Visual display unit. Door controller location.

General notes:

Field of view (FOV) shapes do not allow for physical obstructions such walls, doors and furniture. All camera views and mounting points shall be physically checked and verified before installation. The camera FOV is approximate and may change depending on final camera position.

T3	Updated Tender Issue	MMc	SE	RC	11.21
T2	Updated Tender Issue	MMc	SE	RC	11.21
P03	Update following new GAs	MMc	SE	RC	10.21
T1	Tender Issue	UG	RC	RJ	03.19
P02	Update following new GAs	UG	RC	RJ	03.19
P01	Frozen Stage 3 design Issue	RC	RC	RJ	01.19
Index	Description	Designed	Reviewed	Authorised	Date

REVISIONS:



ARCHITECT:
Allford Hall Monaghan Morris
Morelands
5-23 Old Street
London EC1V 9HL

CLIENT:
Argent
4 Stable Street
London
N1C 4AB

PROJECT TITLE:
Tottenham Hale Development
Island Sites

DRAWING TITLE:
Security Systems
Layout
Island Sites - Building 1
Level 36

Employers Requirements

PERSON RESPONSIBLE FOR:		
Design: MMc	Review: SE	Authorising Issue: RC
Project No: 25-25001	Date: November 2021	Scale @ A1: 1:150
DRAWING NUMBER:		Revision:
2525001-HL-ISL-B1-36-GA-Y-680-0013		T3