



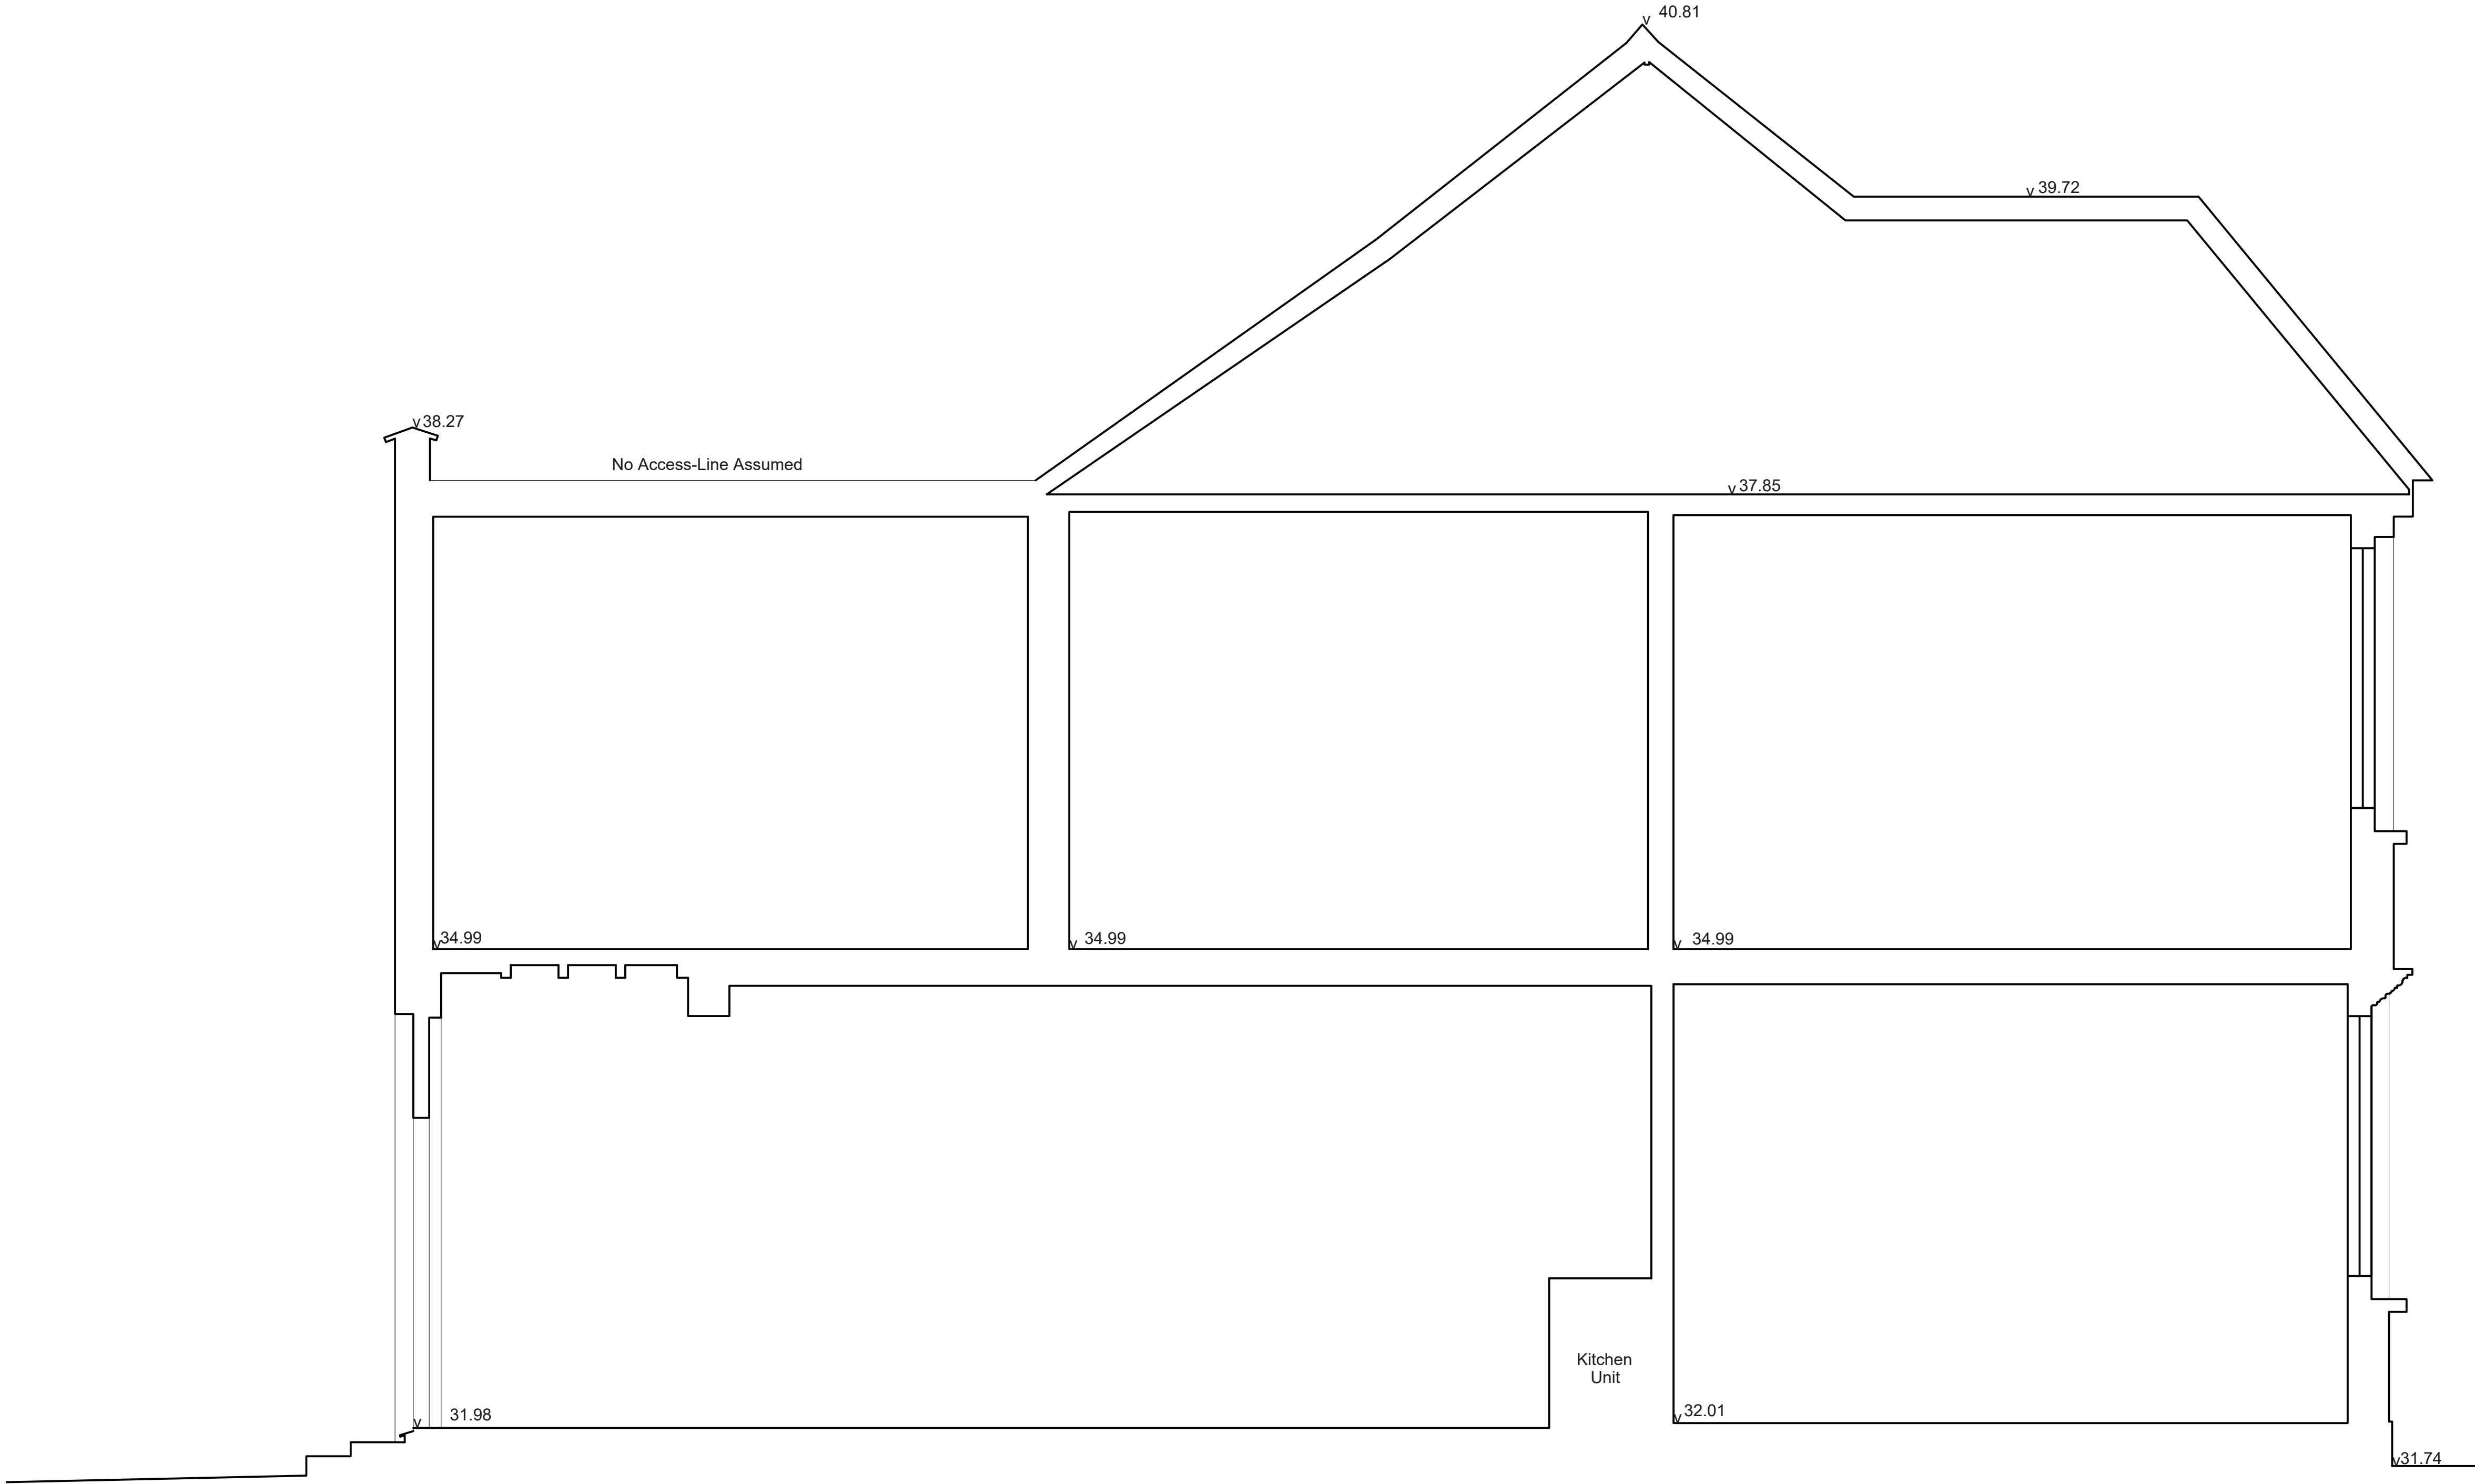

01 Section BB
1:25 @ A1

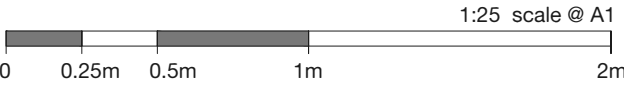

This drawing is submitted as part of a planning, listed building or conservation area consent application and is not intended for any other purpose.
All plans, sections & elevations are based on measured readings and any scaled dimension should not be relied upon to give an accurate measurement.

Client Initials	Date	Signature

Signing this document indicates the client is aware and approves of the layout, dimensions and specification shown in the drawing. After the date of signing any change in the drawing at the client's request will incur an additional cost.

Rev	Date	
I01	06/03/2024	First Issue

Location:



Mike Tuck STUDIO

Mike Tuck Studio Ltd Unit 222, 2A Ruckholt Rd London E10 5NP www.miketuck.co.uk				+44 (0) 208 556 9090 mail@miketuck.co.uk © Mike Tuck Ltd	
Client: L Jackson					
Project: Oak Avenue					
DWG Title: Existing Section BB					
Drawn: GR	Checked: MT	Scale @A1: 1:25	Status: Stage 2		
Project: 131_OAK	Stage 2	ID	type X_202	dwg no. 101	Rev: