




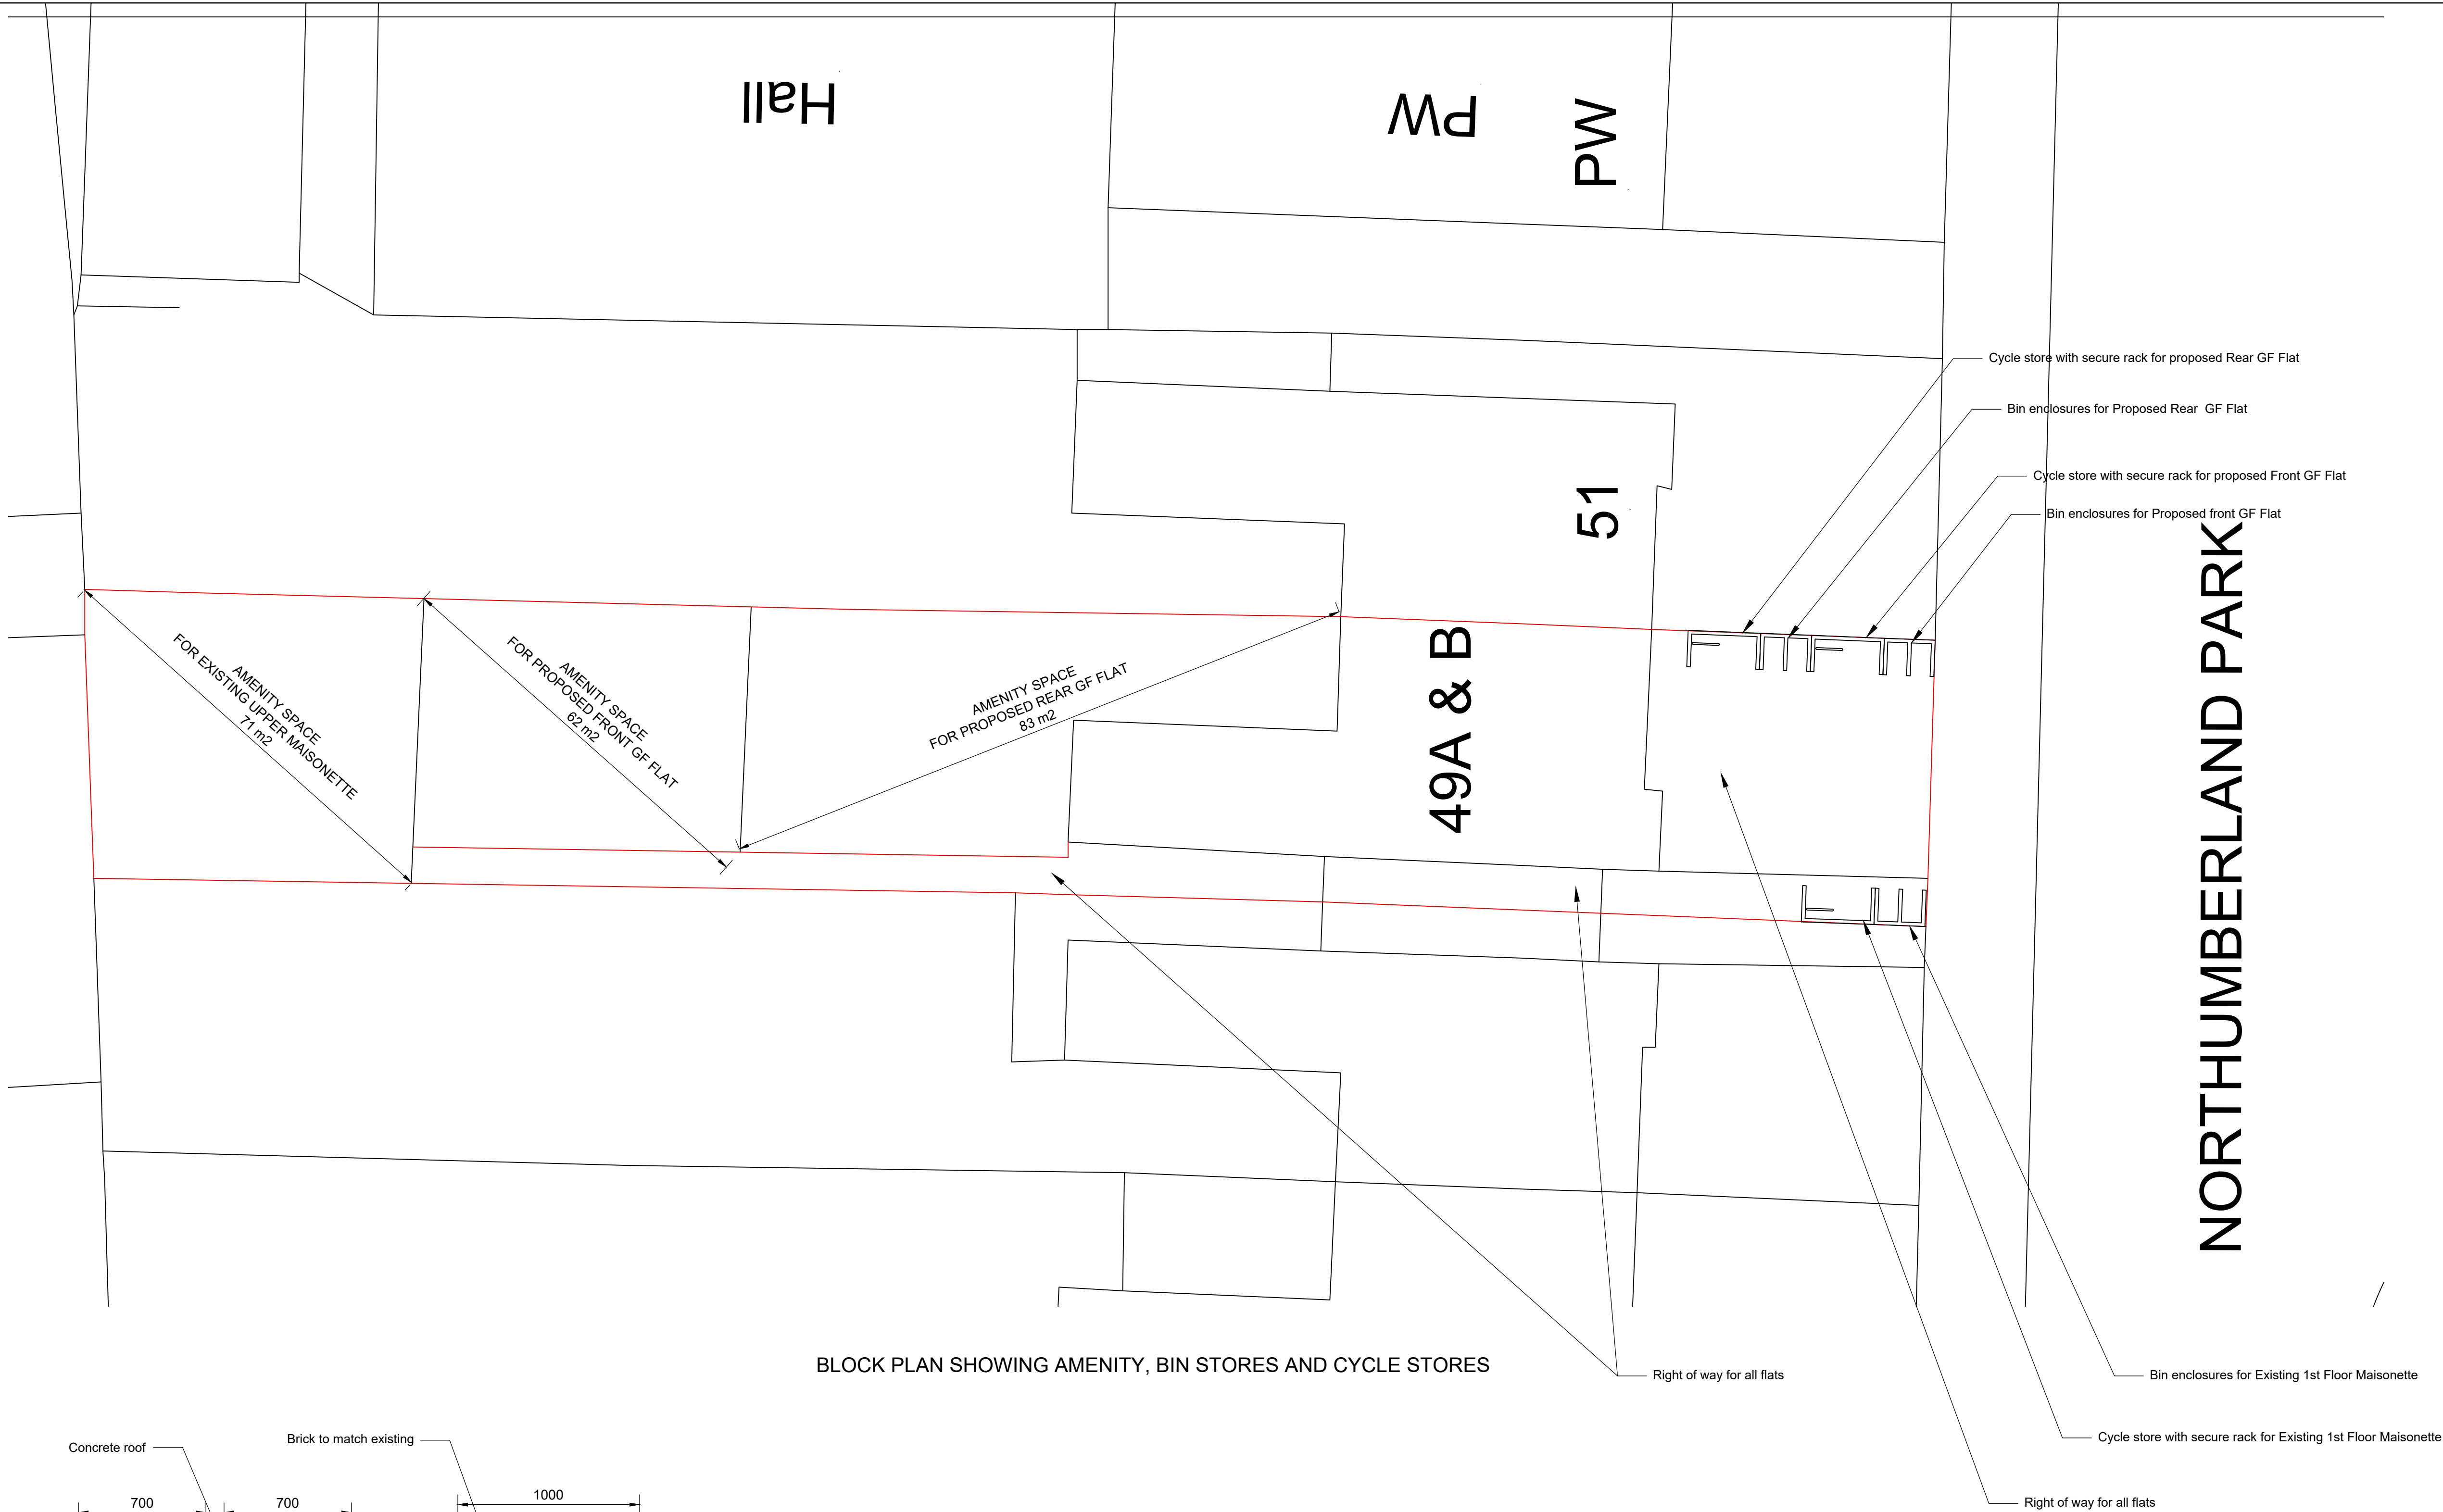

BLOCK PLAN SHOWING AMENITY, BIN STORES AND CYCLE STORES

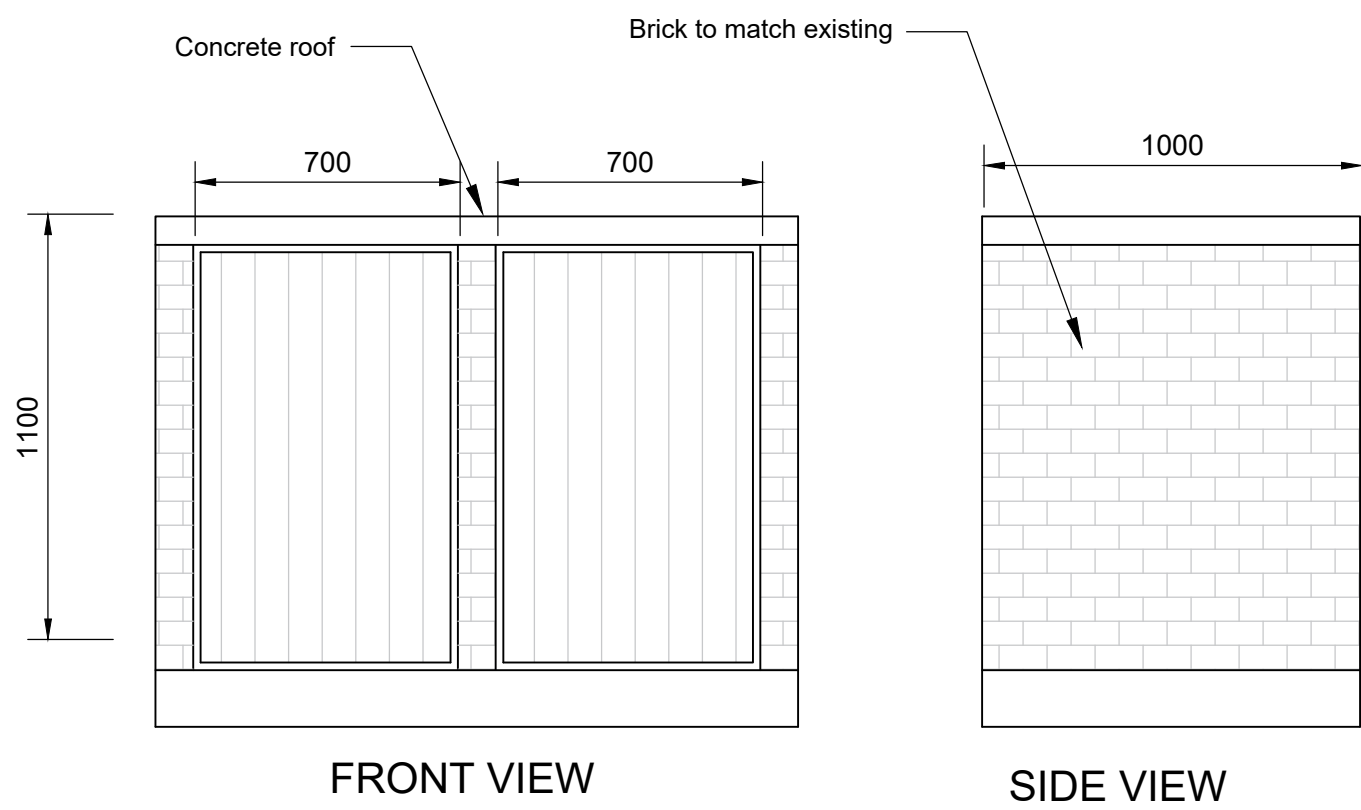

NEW BIN ENCLOSURES
700 wide x 1000 deep x 1200 high - Brick built off concrete base and concrete roof with timber doors. To take Enfield Council 140 litre waste bin and 240 litre recycling bin

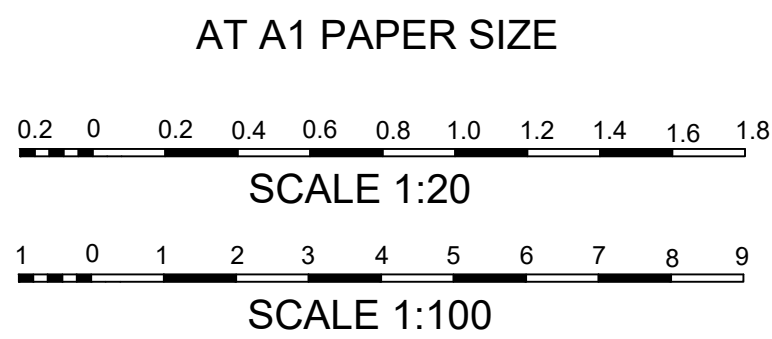

REVISIONS				
REVISION	DATE	BY	DETAILS	
A	07/03/2024	JIA	Scale bars added.	
B	09/03/2024	JIA	Proposal noted to be conversion to two one person flats	

M PATEL

CONVERSION TO TWO ONE PERSON SELF CONTAINED FLATS

49A NORTHUMBERLAND PARK, LONDON N17 0TB

BLOCK PLAN SHOWING DETAILS OF AMENITY SPACE, BIN AND CYCLE STORES

DRAWING NO: NPH/PLSC/P/3A OF 3

SCALE: 1:100, 1:20

J.A. IOANNOU B Sc (Eng), C Eng, FICE

CHARTERED ENGINEER

DATE: JANUARY 2024

75 MINCHENDEN CRESCENT
SOUTHGATE
LONDON N14 7EP
TEL: 0208866267 / MOB: 07985419990
EMAIL: joannou@acl.com