


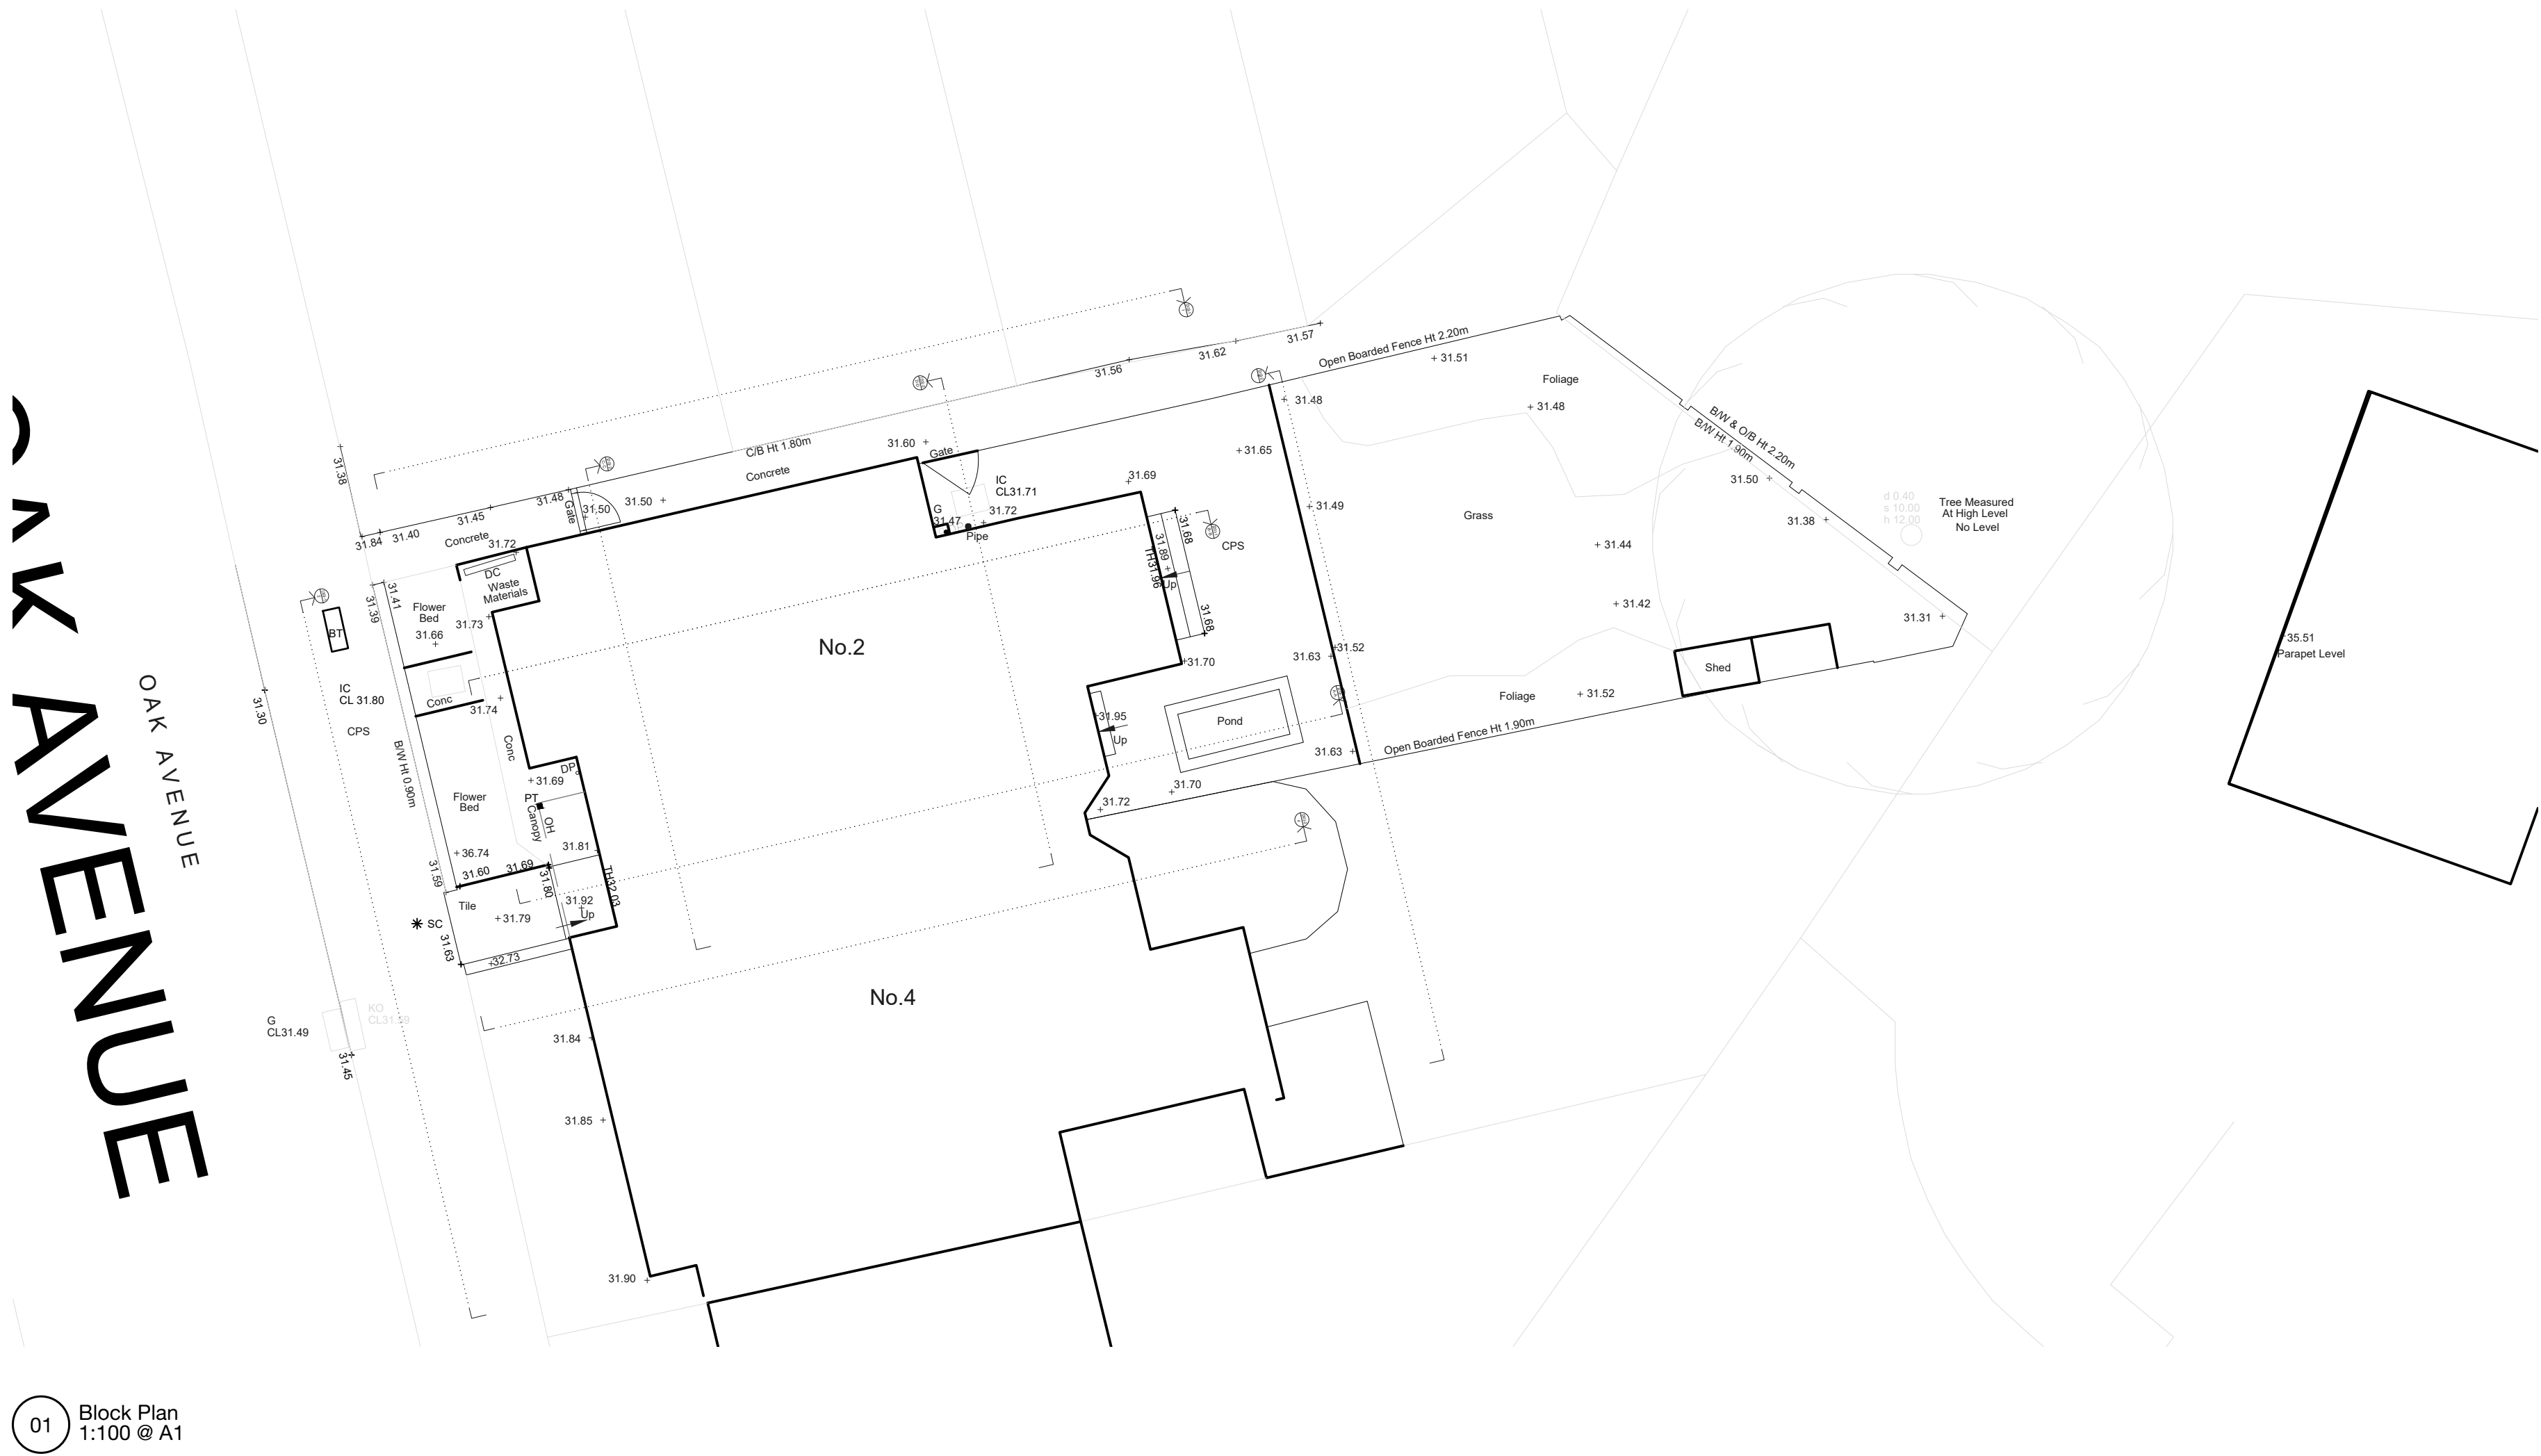

01 Block Plan
1:100 @ A1

This drawing is submitted as part of a planning, listed building or conservation area consent application and is not intended for any other purpose.
All plans, sections & elevations are based on measured readings and any scaled dimension should not be relied upon to give an accurate measurement.

Client Initials	Date	Signature

Signing this document indicates the client is aware and approves of the layout, dimensions and specification shown in the drawing. After the date of signing any change in the drawing at the client's request will incur an additional cost.

Rev	Date	
I01	06/03/2024	First Issue

Location:



Mike Tuck STUDIO

Mike Tuck Studio Ltd
Unit 222, 2A Ruckholt Rd
London E10 5NP
www.miketuck.co.uk

+44 (0) 208 556 9090
mail@miketuck.co.uk
© Mike Tuck Ltd

Client:

L Jackson

Project:

Oak Avenue

DWG Title:

Existing Block Plan

Drawn:	Checked:	Scale @A1:	Status:
GR	MT	1:100	Stage 2

Project:	Stage	ID	type	dwg no.	Rev:
131_OAK	2		X_101		I01