


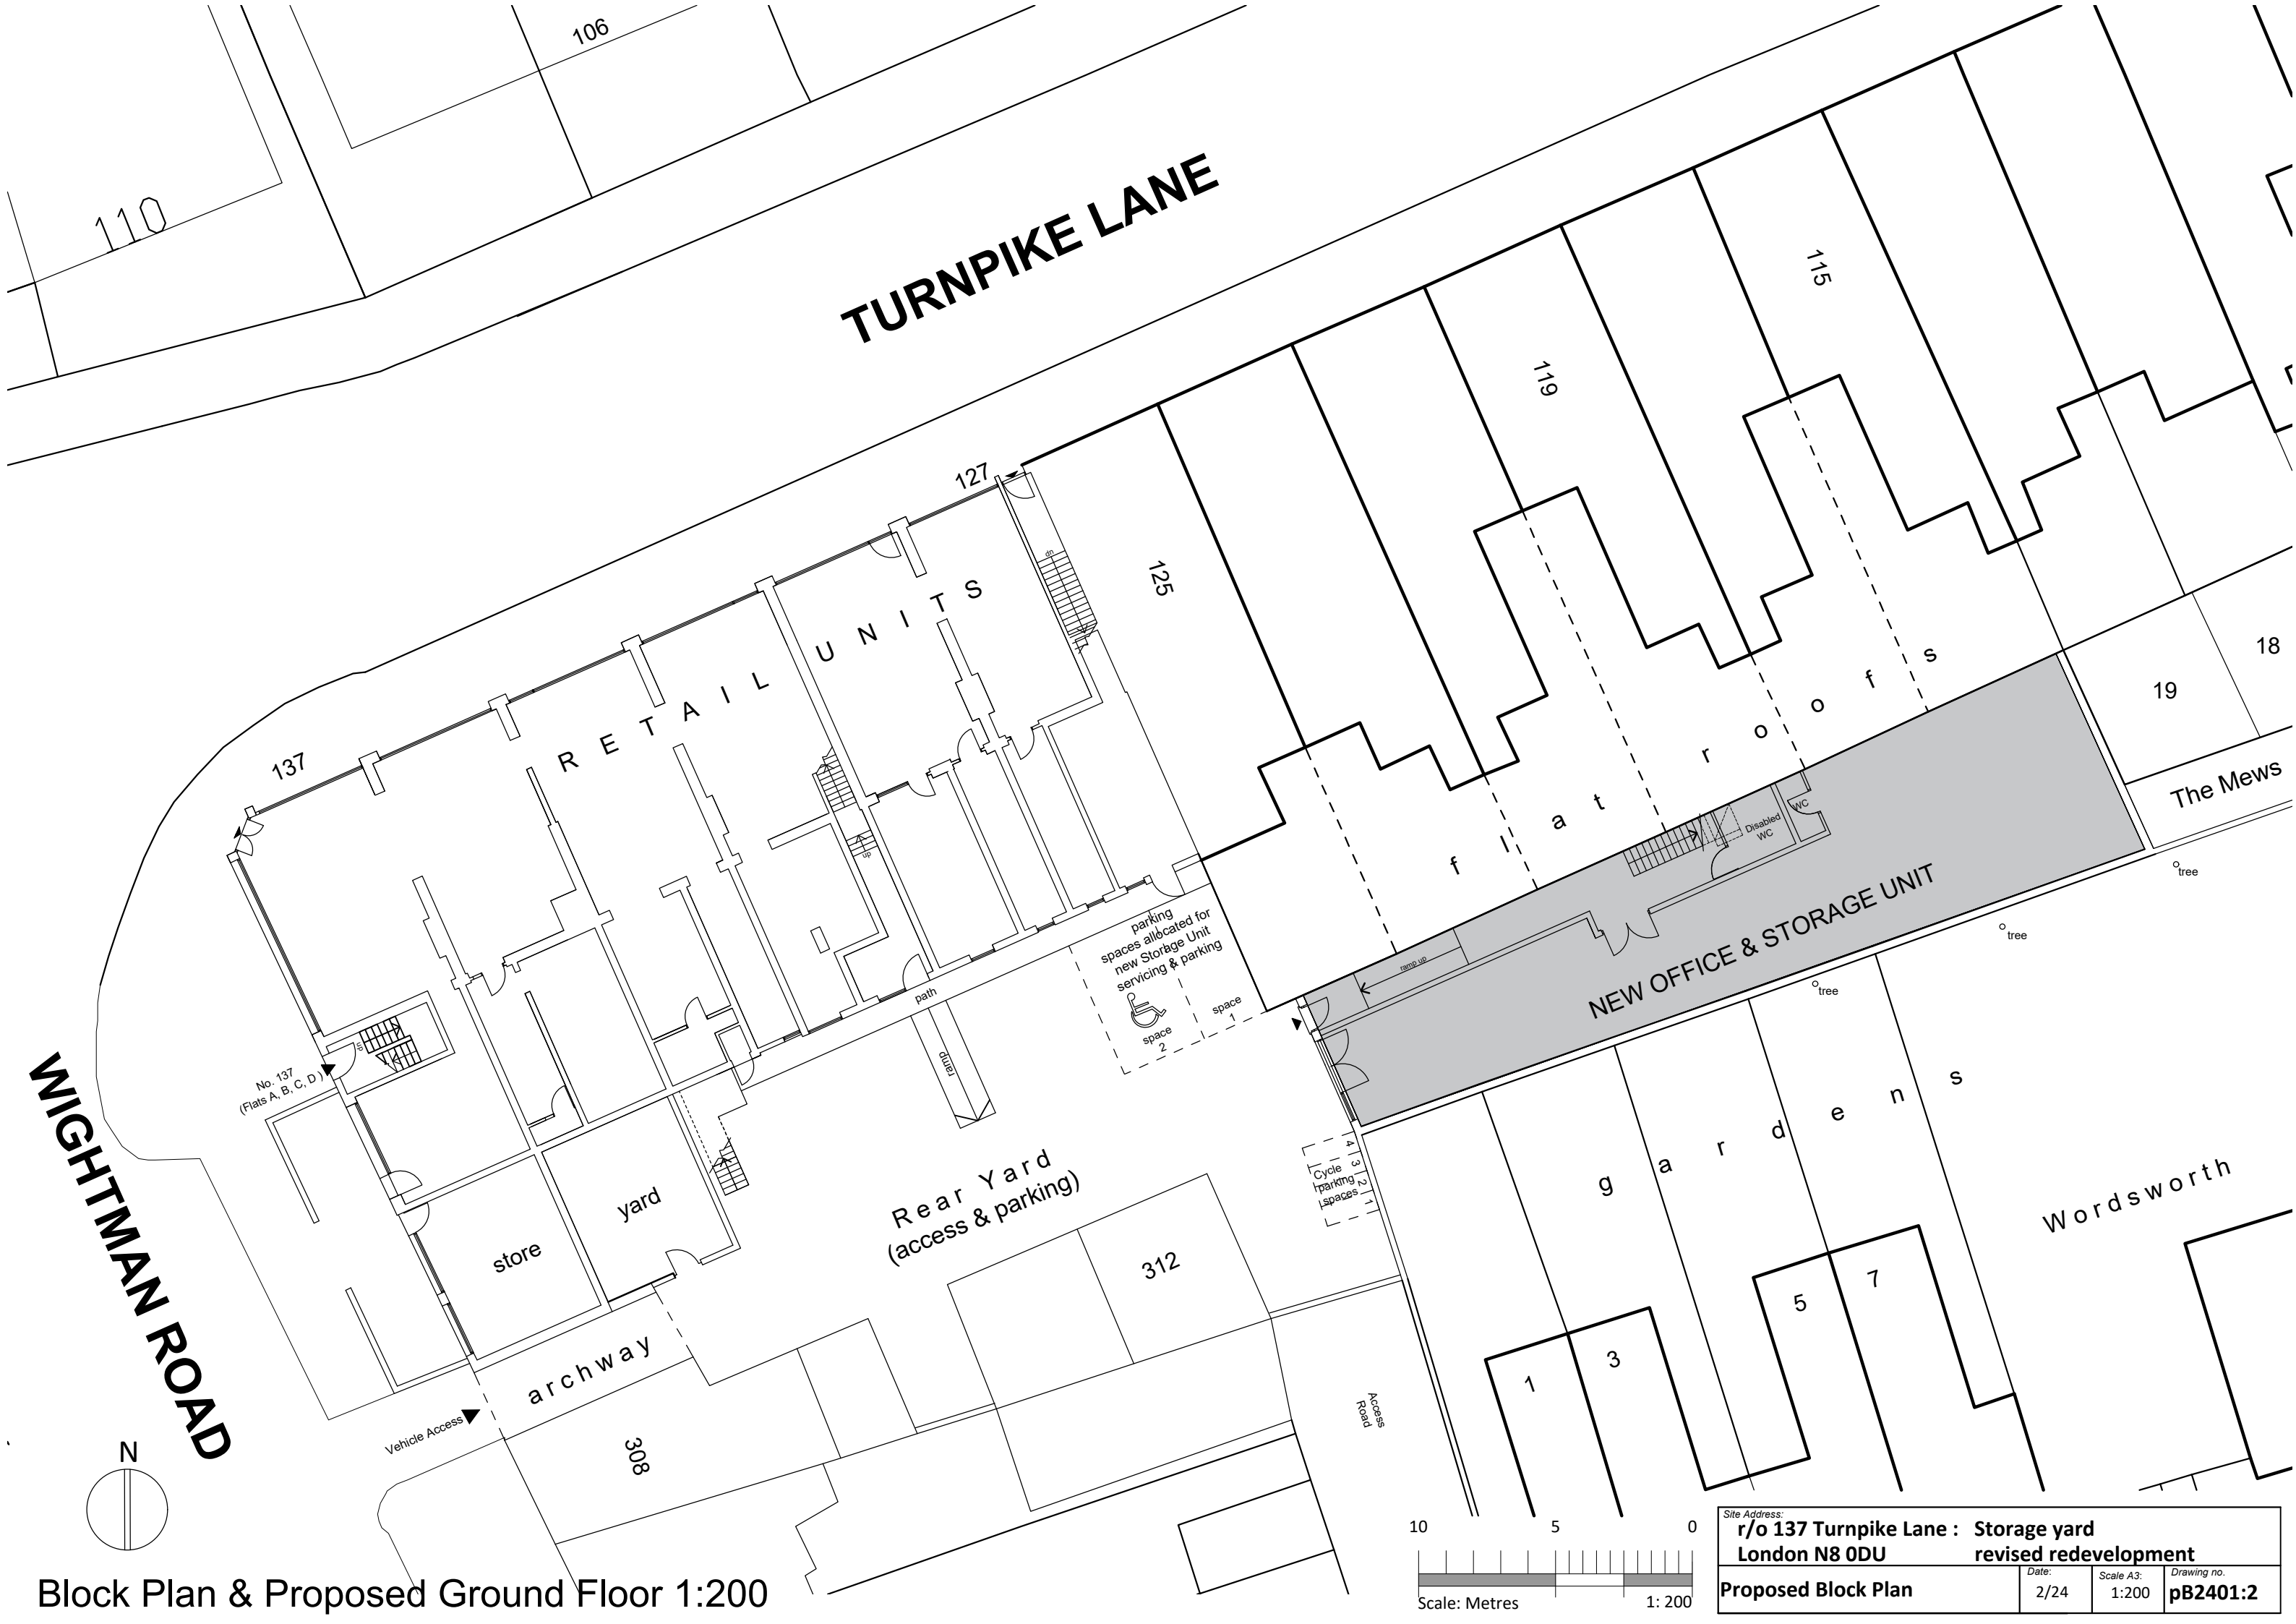

Block Plan & Proposed Ground Floor 1:200