


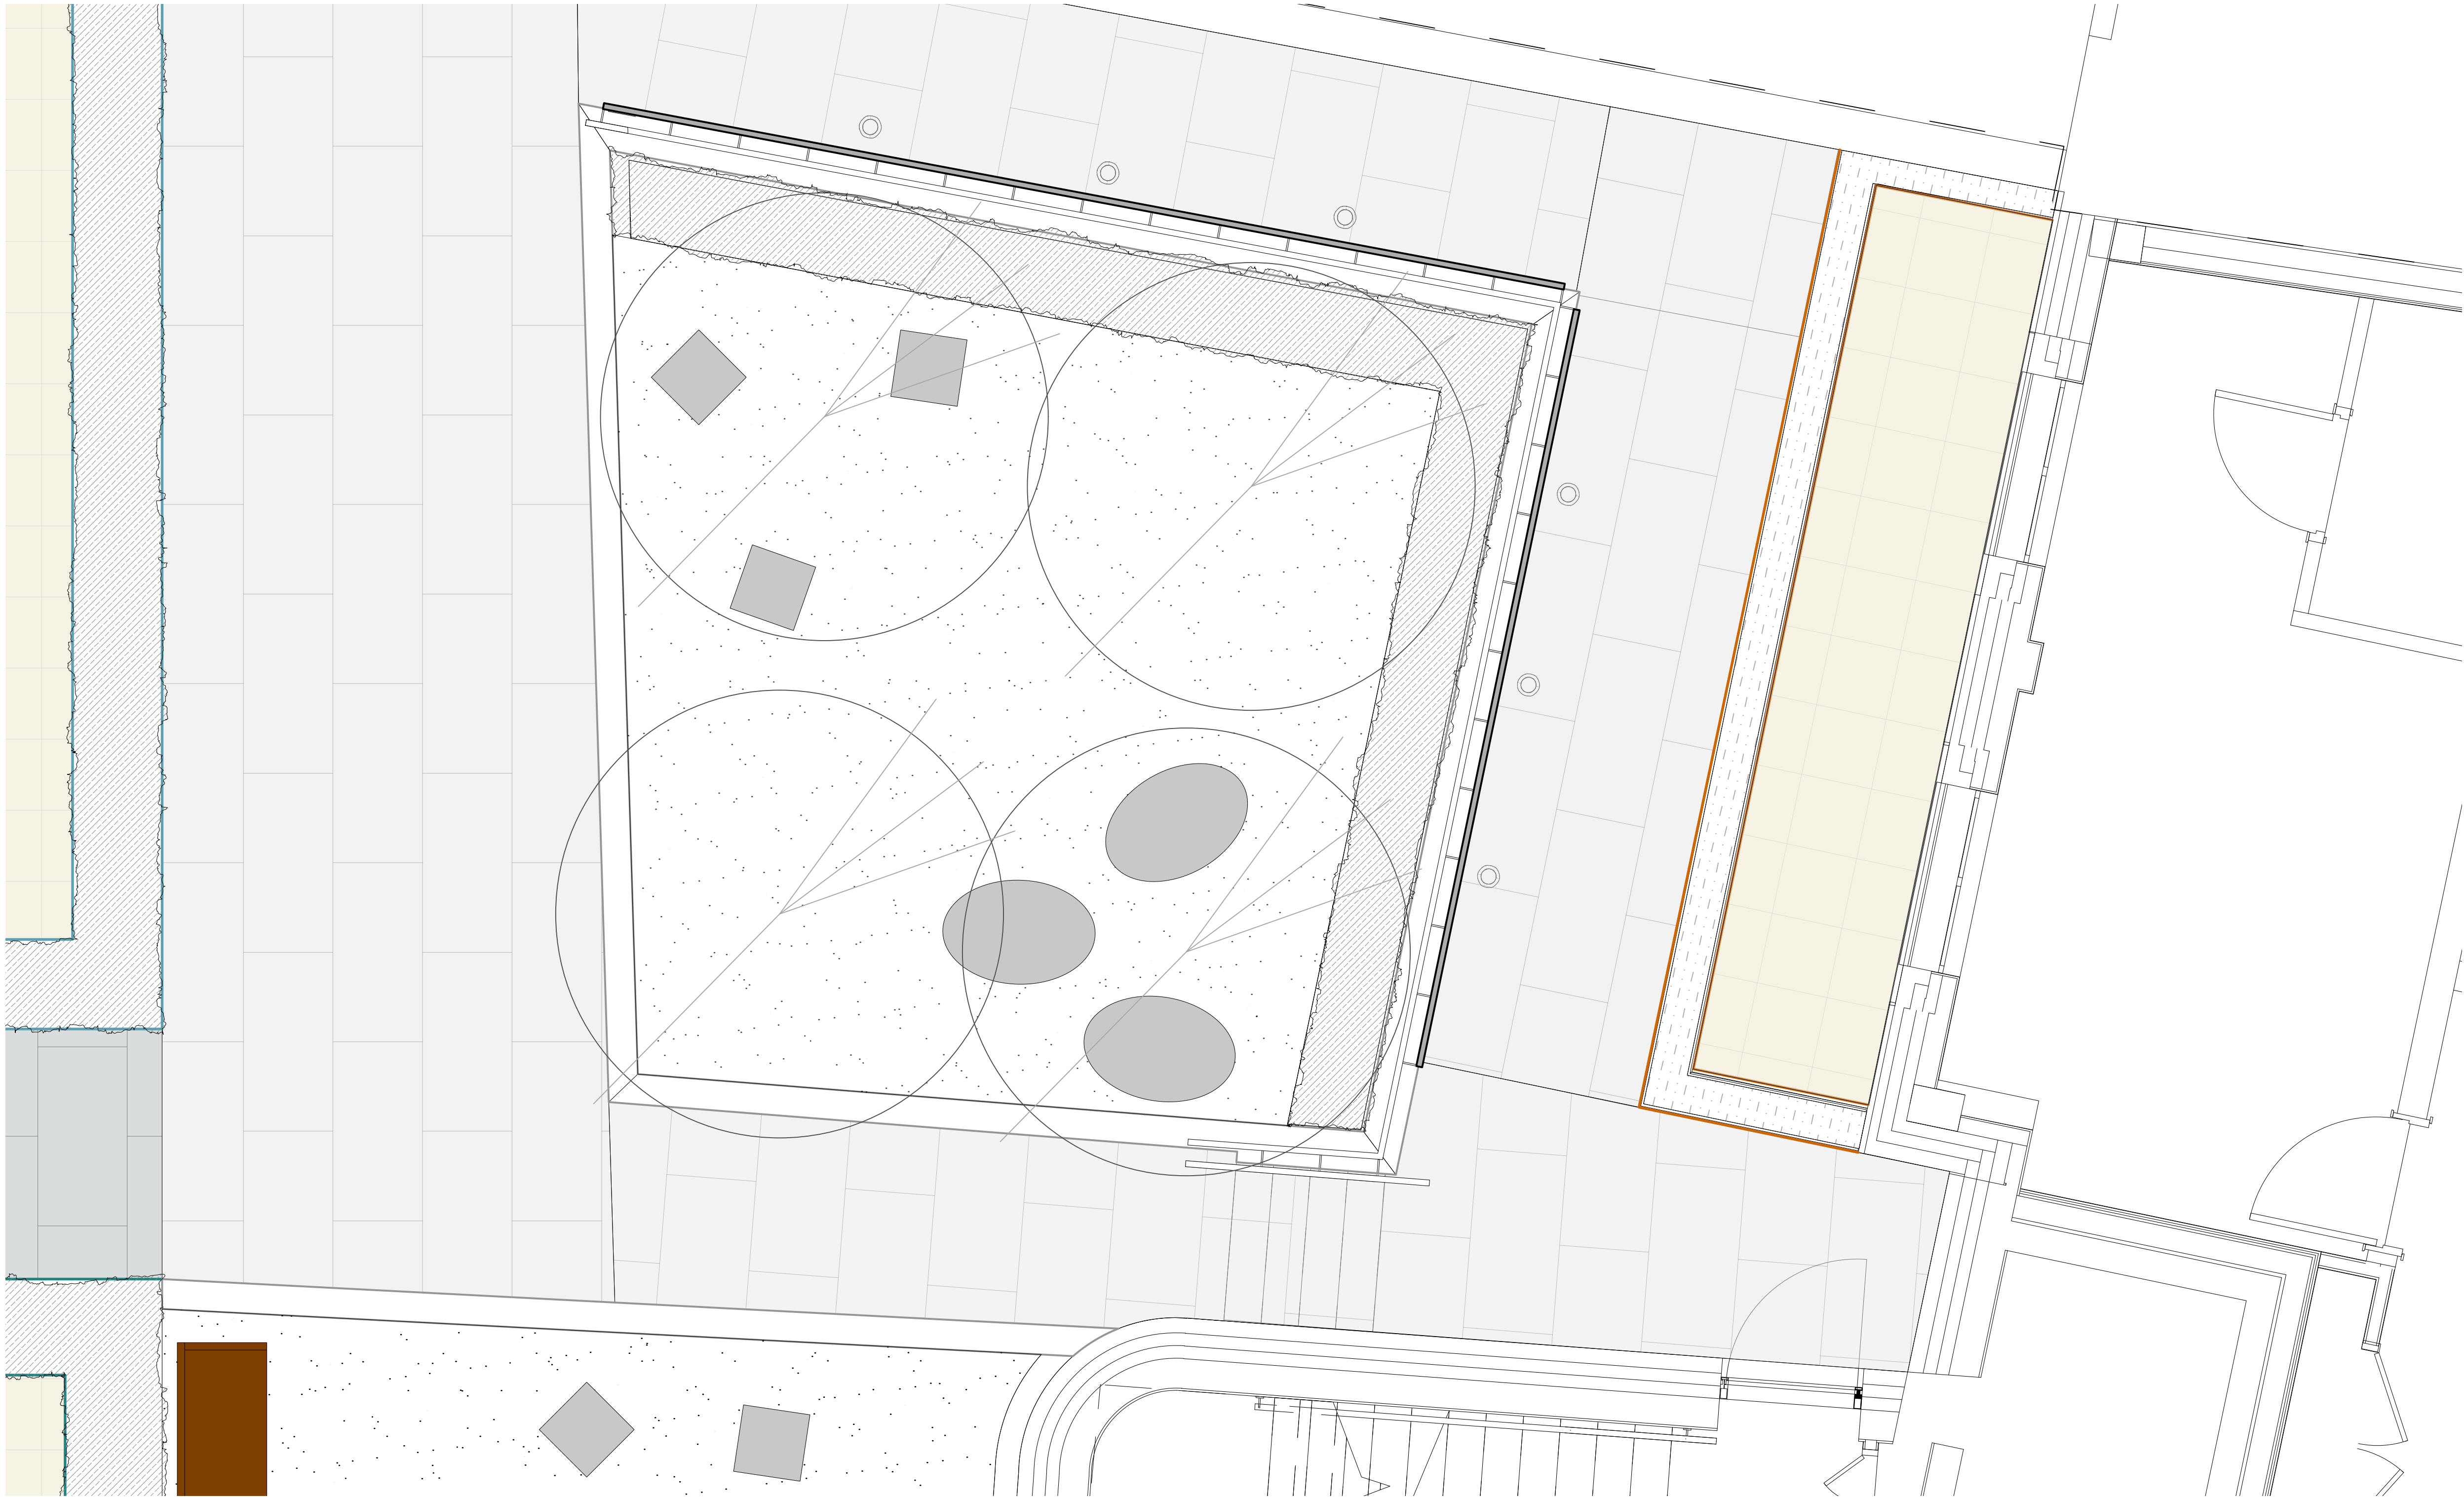

Residents' Amenity Space and Play Area Plan. Scale 1:25@A1

Materials Palette



Fallowfield Bench



Outdoor Pebble Seat



Burnage Concrete Cube Bench



KEY

HARD LANDSCAPE FEATURES

- Conservation X Paving
Size: 600x600x50mm
Colour: Graphite
Laid: Stretcher Bond
Available from Marshalls or equivalent approved
- Conservation X Paving
Size: 600x600x50mm
Colour: Silver Grey
Laid: Stretcher Bond
Available from Marshalls or equivalent approved
- Saxon Paving
Size: 450x450x50mm
Colour: Buff
Laid: Stack Bond
Available from Marshalls or equivalent approved
- Conservation X Paving
Size: 600x200x50mm, Colour: Graphite
Laid: Coping over retaining structure to engineer's design and specification
Available from Marshalls or equivalent approved
- Tubular Handrail
Mild steel, galvanised and powder coated
Colour: To match framed windows
- Flat Top Handrail with vertical infills
Size: 1100mm height
Colour: To match framed windows and balustrades
Available from Alpha Rail or equivalent approved
- Galvanised Mild Steel Planter
Laid flush and draining on the blue roof system
- Steel Planter
Height: 700mm, Colour: Weathered Steel
Available from Kinley or equivalent approved

SOFT LANDSCAPE FEATURES

- Proposed Tree
- Proposed Ornamental Planting
- Proposed Hedge Planting
- Proposed Amenity Turf
Pro Hardwearing Turf, available from Gravel Master or equivalent approved

FURNITURE AND PLAY

- Fallowfield Bench
Size: 1800x600x450mm
Available from Broxap or equivalent approved
- Outdoor pebble seat
Colour: Silver Grey
Available from Barrell or equivalent approved
- Burnage Concrete cube bench
Size: 450x450mm
Colour: Light Grey
Available from Broxap or equivalent approved

REV		Date	Description	Drawn by
Base drawing:				
Title:			Stage:	
Detailed Play Area			Condition Discharge	
Client:				
F3 Architects				
Project:				
807 High Road, Tottenham				
Date:		Drawn by:	Authorised:	
11/12/2023		LJ	MR	
Drawing Number:		REV:	P02	
220732-TMA-01-DR-L-6000		Scale:	1:25 @A1	



The Barn, Feltham Park
Chalk Lane, Harlow
Essex CM17 0PF

0845 094 3268
info@tma-consultants.co.uk
www.timmoassociates.co.uk