
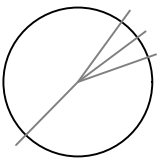



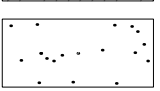


KEY


SOFT LANDSCAPE FEATURES

-  Proposed Tree
-  Proposed Ornamental Planting
-  Proposed Hedge Planting
-  Proposed Amenity Turf
Pro Hardwearing Turf, available from Gravel Master or equivalent approved

ECOLOGICAL ENHANCEMENT FEATURES

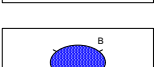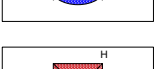-  Infill Swift Bricks, Swift S-brick or equivalent approved
-  Infill Sparrow Boxes, Terraced Sparrow Box or equivalent approved
-  Proposed insect boxes
CJ Wildlife Insect Tower or equivalent approved

Planting Schedule						
Trees						
Abb	Plant Name	Root Stock	Height (cm)	Specification	Girth (cm)	Quantity
Axg	Amelanchier x grandiflora 'Robin Hill'	RB	250 - 300	Standard, CS	8 - 10	4
Hedges						
Abb	Plant Name	Root Stock	Height (cm)	Specification	Plant /m	Quantity
Ln	Lonicera nitida	5L	30 - 50	CG	4/m	76
Lp	Lonicera pileata	5L	30 - 50	CG	4/m	45
Sc	Sarcococca confusa	5L	30 - 50	CG	4/m	29
Ornamental Planting Mix 1						
Abb	Plant Name	Root Stock	Height (cm)	% mix	Density	Quantity
H'C'	Hebe 'Champagne'	2L	30 - 40	12.5%	6/m2	8
H'PQ'	Hebe 'Purple Queen'	2L	30 - 40	12.5%	6/m2	8
Al	Anemathele lessoniana	2L	N/A	12.5%	9/m2	12
Ep	Echinacea purpurea	2L	N/A	12.5%	9/m2	12
Fg	Festuca glauca	2L	N/A	12.5%	9/m2	12
Hn	Helleborus niger	2L	N/A	12.5%	9/m2	12
Ln	Luzula nivea	2L	N/A	12.5%	9/m2	12
Pv	Polygonatum vulgare	2L	N/A	12.5%	9/m2	12
Ornamental Planting Mix 2						
Abb	Plant Name	Root Stock	Height (cm)	% mix	Density	Quantity
H'BM'	Hebe 'Baby Marie'	2L	30 - 40	20%	6/m2	3
H'GG'	Hebe 'Green Globe'	2L	30 - 40	20%	6/m2	3
B'BW'	Bergenia 'Bressingham White'	2L	N/A	20%	9/m2	5
B'E'	Bergenia 'Eroica'	2L	N/A	20%	9/m2	5
Fg'EB'	Festuca glauca 'Elijah Blue'	2L	N/A	20%	9/m2	5

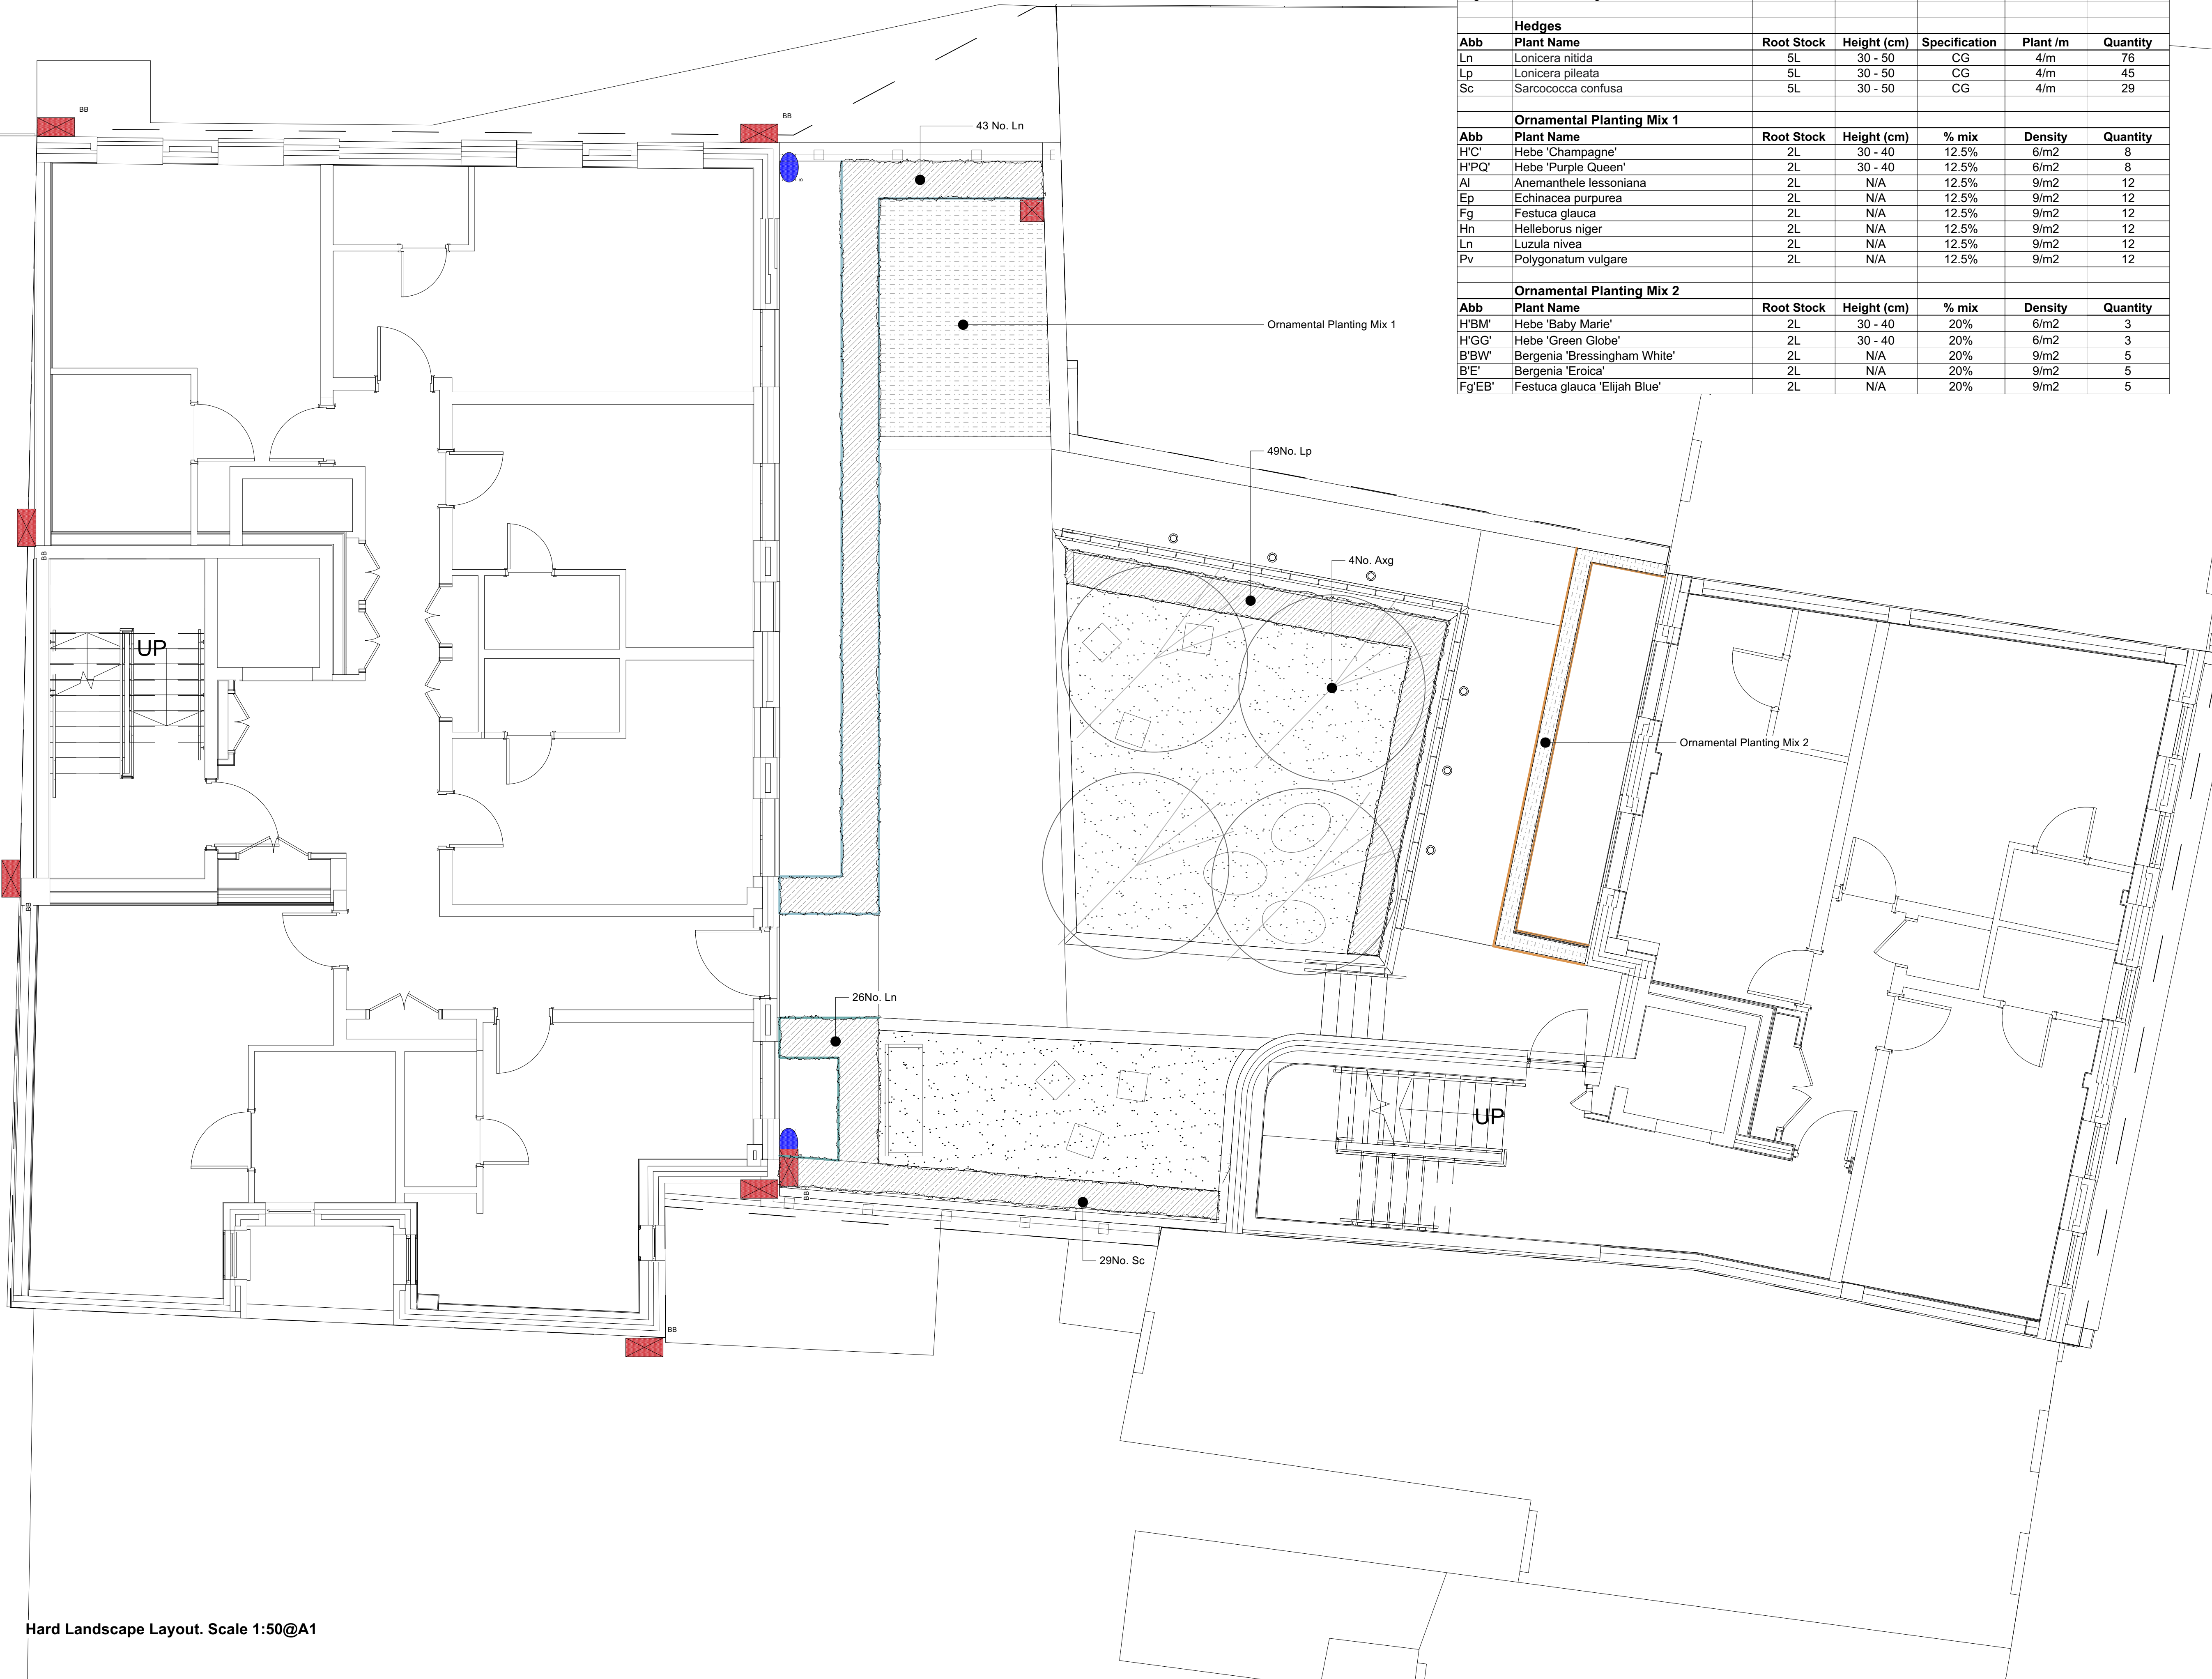

REV	Date	Description	Drawn by
Base			

Title:	Stage:
Soft Landscape Layout	Condition Discharge

Client:
F3 Architects

Project:
807 High Road, Tottenham

Date:	Drawn by:	Authorised:
11/12/2023	LJ	MR

Drawing Number:	REV:
220732-TMA-01-DR-L-4000	P02

Scale: 1:50 @A1



The Barn, Felthames Park
Chalk Lane, Harlow
Essex CM17 0PF

0845 094 3268
info@tma-consultants.co.uk
www.timmoyaassociates.co.uk