


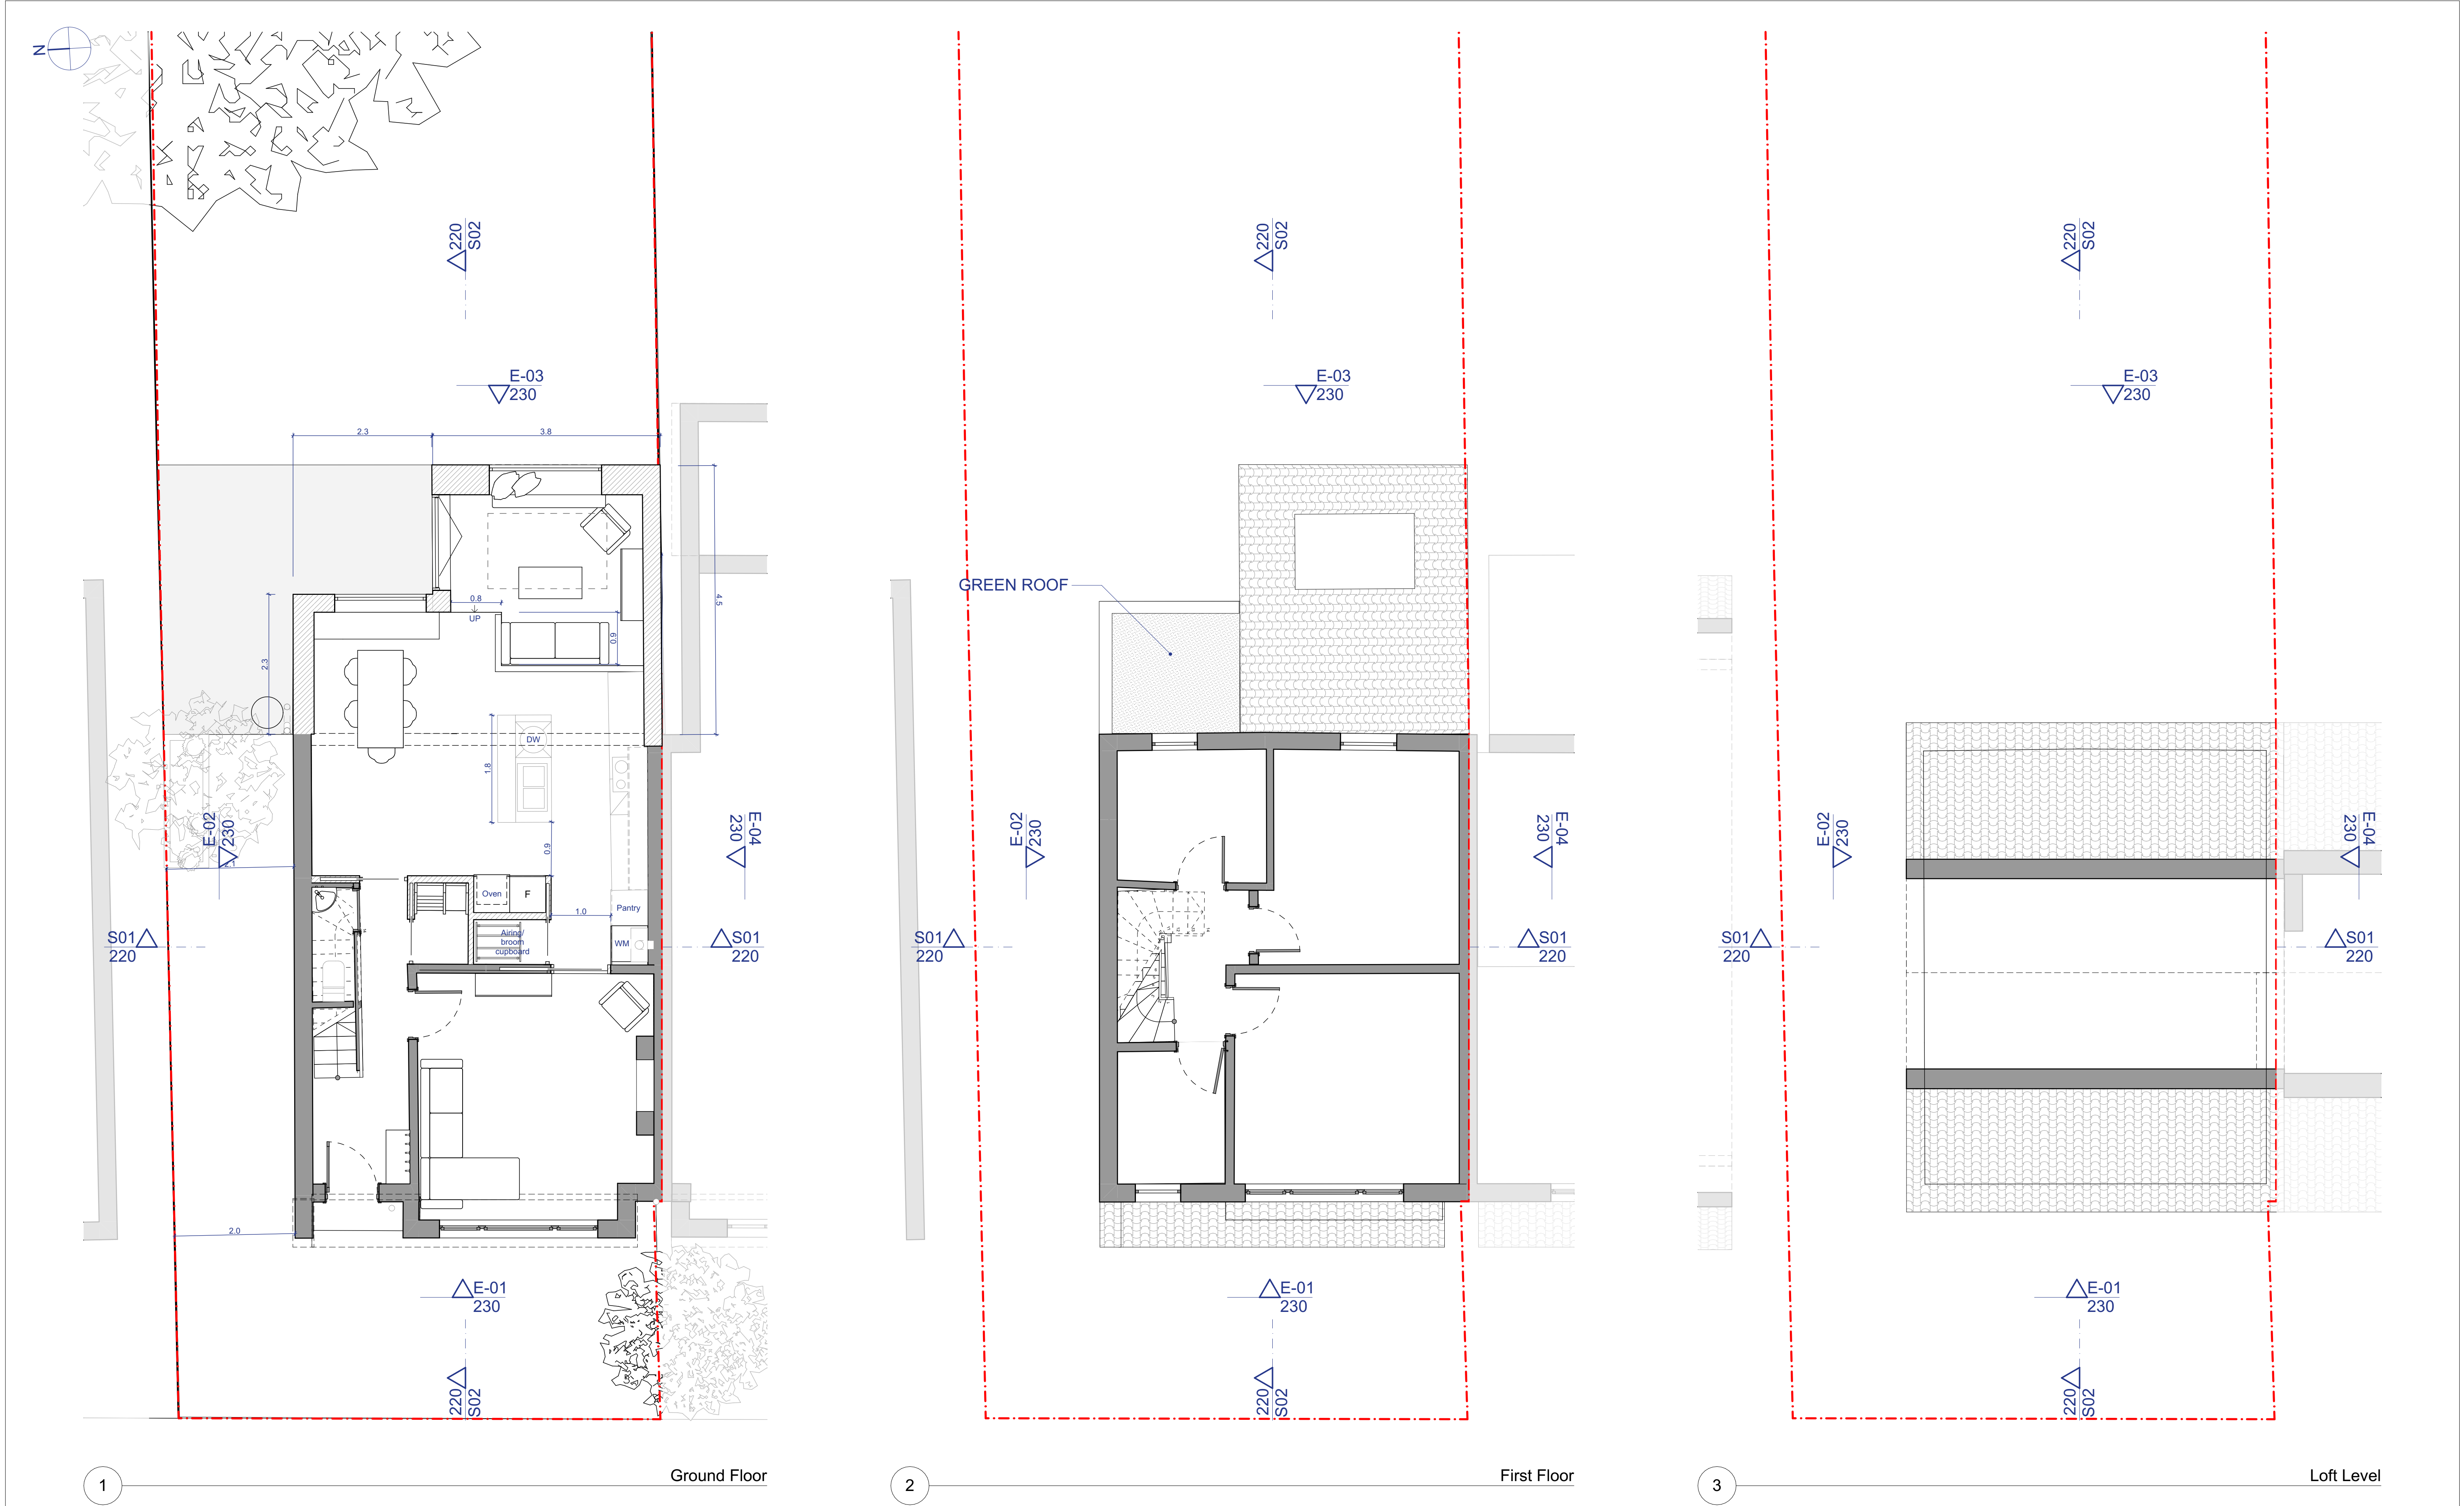

The drawings show design intent only. All dimensions to be checked on site prior to construction or production. Construction details to be confirmed by contractor/manufacture by submitting shop drawings for designer's approval. Design drawing is not to be scaled for production and construction purposes. All discrepancies and omissions on site must be reported to designer for their comments or approval prior to commencing work. All structural design by engineer or contractor. Architects drawings for coordination and set-out only. All electrical, lighting, HVAC, plumbing and ICT designs to be by engineer or contractor. Architects drawings for coordination and set-out only. Designs are subject to approval by statutory authorities and any necessary alterations should be made if required to comply with statutory requirements. All design concepts and drawings are the property of Collective Works LLP. No reproductions, adaptations and/or copies may be made without written consent. © copyright Collective Works LLP, all rights reserved 2024 DRAFT Notes	Change list		Architect Collective Works LLP 60 Grays Inn Road, Unit 2.01, London WC1X 8LU  info@collectiveworks.net www.collectiveworks.net		Project 0280 Brampton Road 35 Brampton Road N15 3SX Client E. Alberici	
			Title		Proposed Plans	
			Number	Scale	Format	Revision
			CW-0280-211	1:50	A1	P0 - WIP